
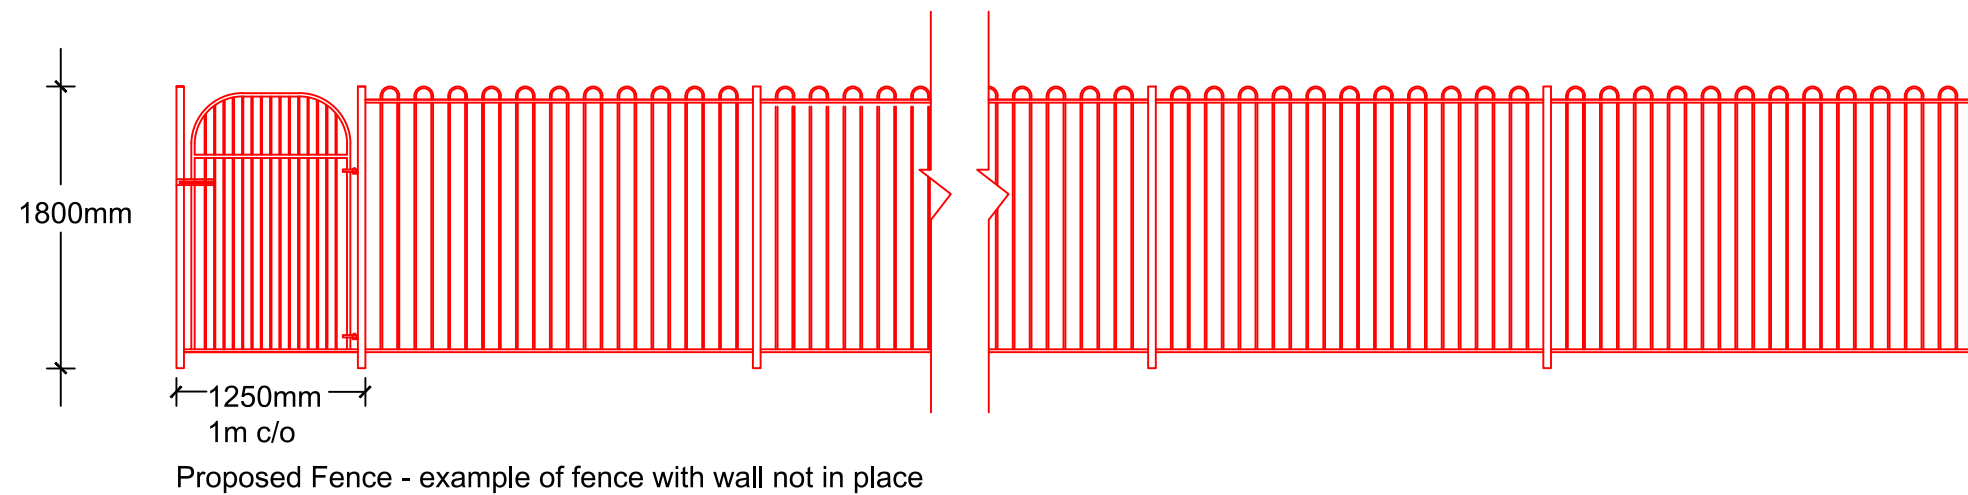
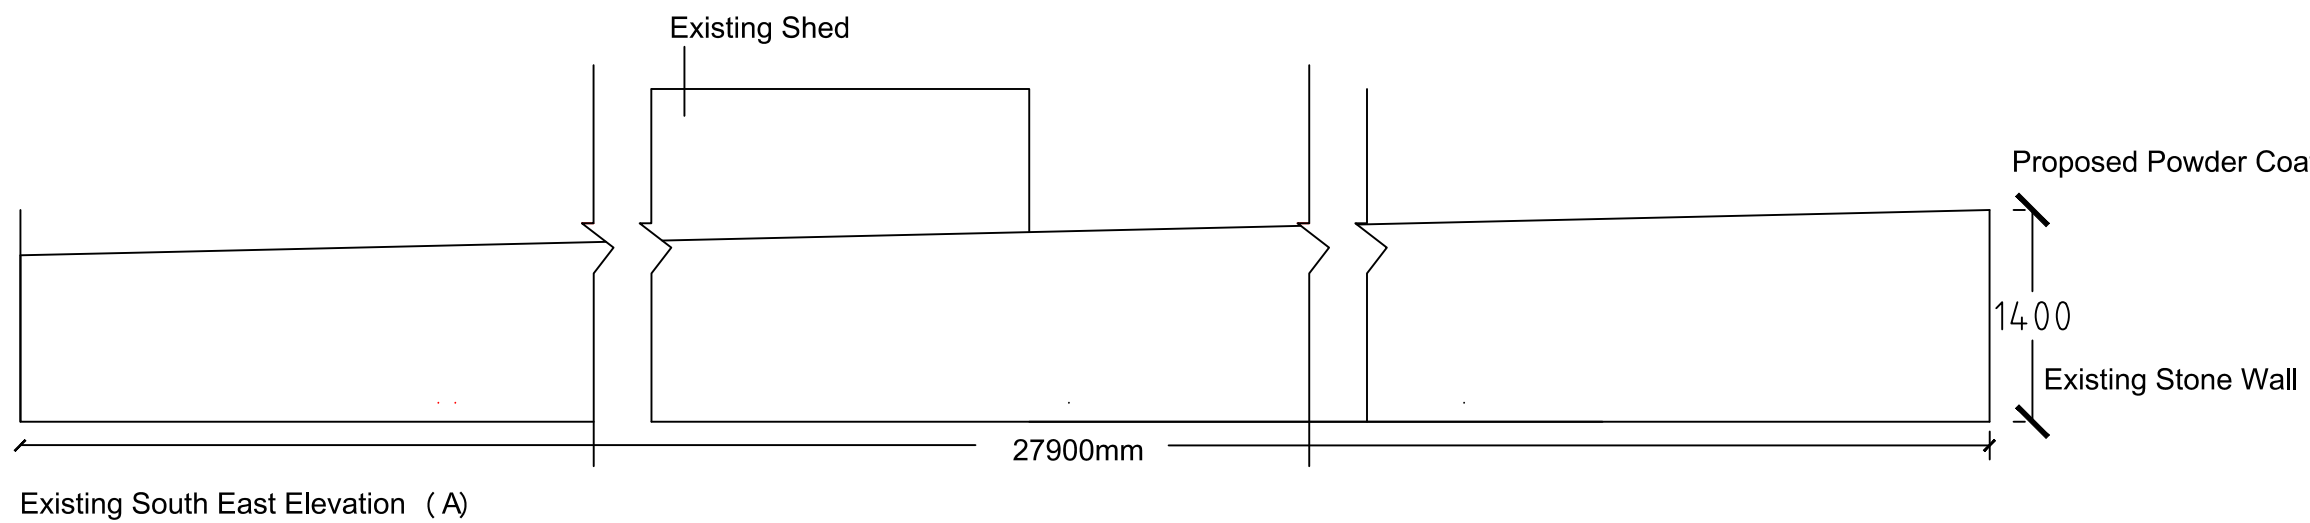


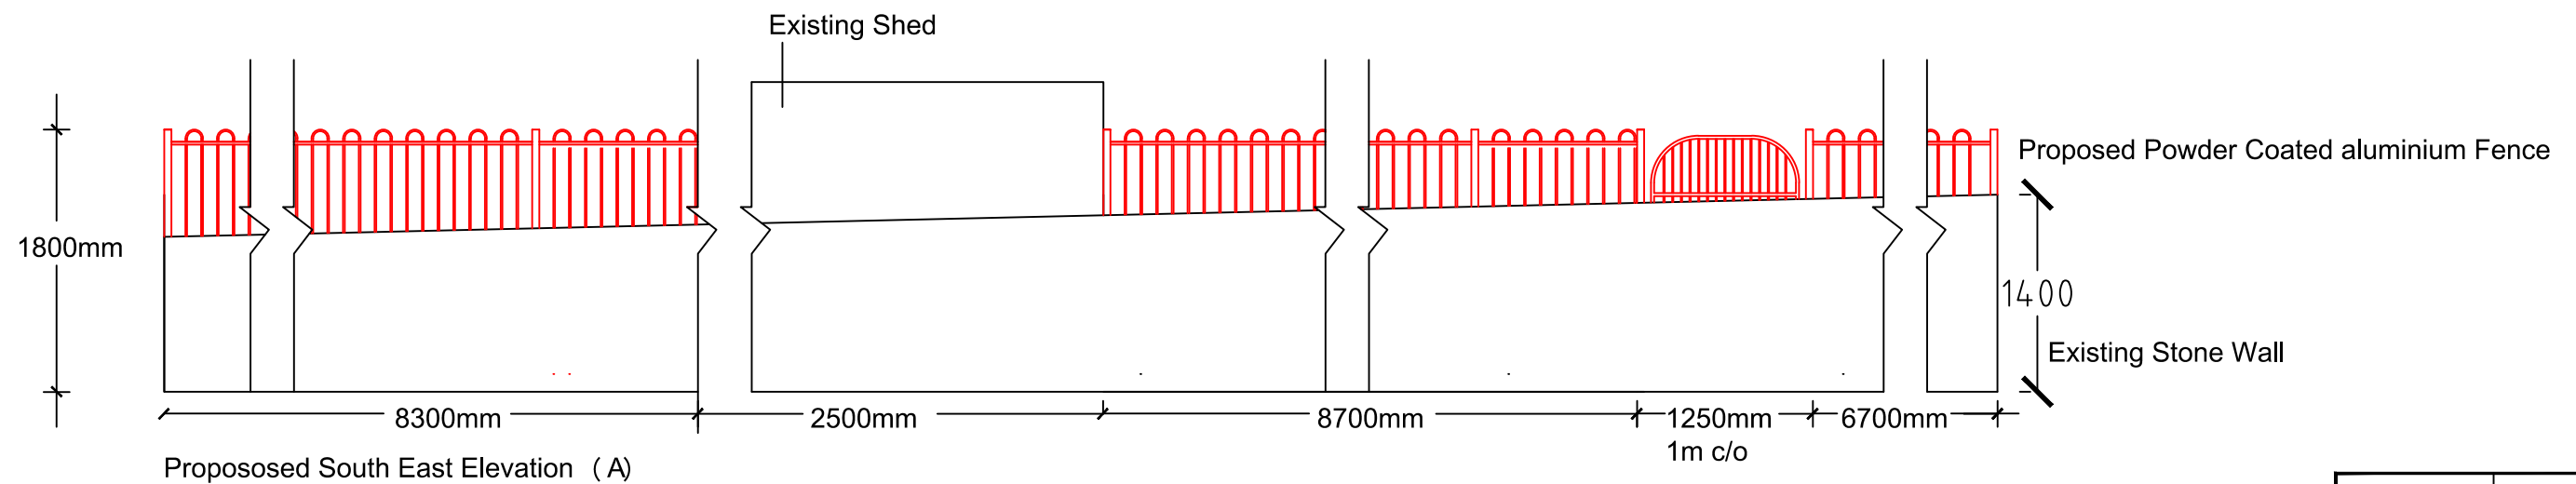

Job. Ref.	Dwg. No.	Rev.
FIGURED DIMENSIONS MUST BE TAKEN NOT TO SCALE ANY DISCREPANCIES IN THIS DRAWING MUST BE REPORTED IMMEDIATELY TO THE ARCHITECT. CONTRACTORS MUST CHECK ALL DIMENSIONS ON SITE.		
Corporate Property Unit 5 Triangle Business Park Pentrebach Merthyr Tydfil CF48 4TQ		
Job Proposed Canopy and Boundary Fence Cyfarthfa Infants School, Norman Terrace, Merthyr Tydfil, CF47 8SD		
Title Existing and Proposed South - East Boundary of School - Elevation A.		
Scale	1/50 @ A3	
Date	July 2021	
Drawn		
Checked		
Job. Ref.	Dwg. No.	Rev.
2021-042	05(P)	