



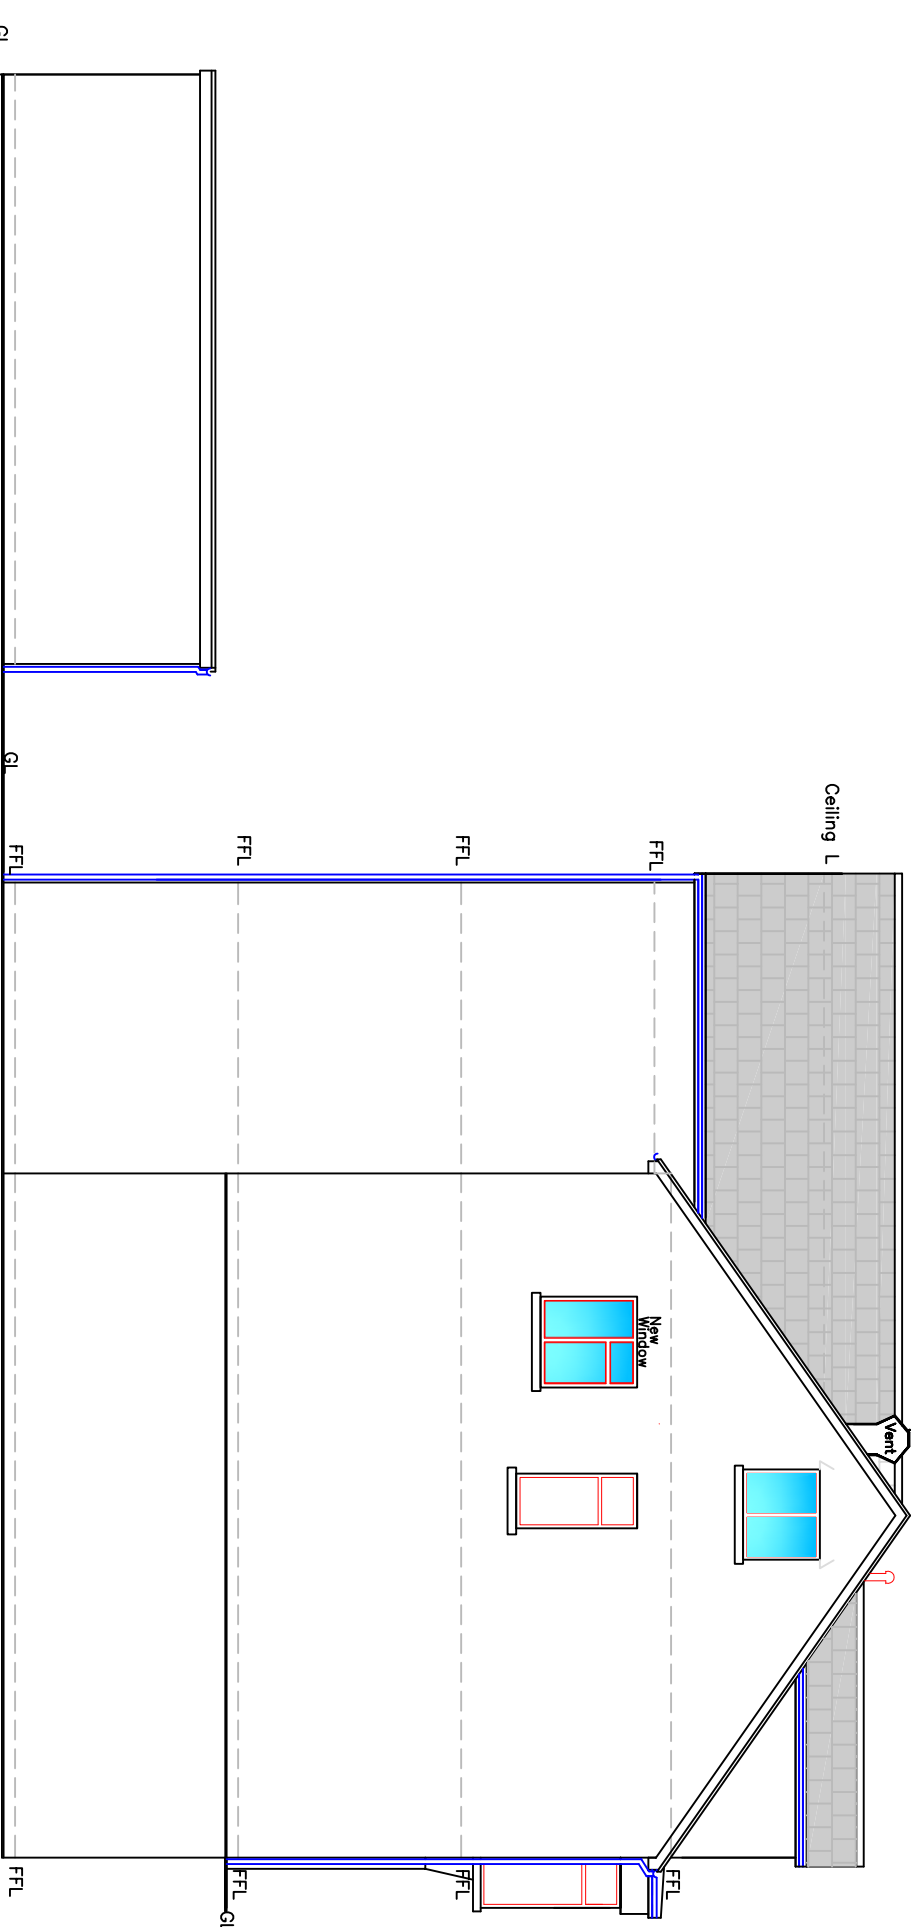

Utopia Design Architectural Services Building Planning Application Support Paul Thomas: BSc (Hons) Tel: 01685 559230. Mob: 07908 725065 Issued Only for Purpose Indicated Drawing Status: FOR PLANNING PURPOSES ONLY Address 1 Vulcan Buildings Brecon Road Merthyr Tydfil CF47 8NH			
Project Proposed Change of Use to Commercial Takeaway on Gf with Proposed Change of Use of Rear Extension to Three Storey Rear Extension with Internal Alterations to Remainder of Building		Drawn by PT	
Date 20.02.21		Paper A2	
Title Proposed Plans, Elevations & Sections		Scale 1:100	
Drawn by PT		Urg No Vulcan 1 02	

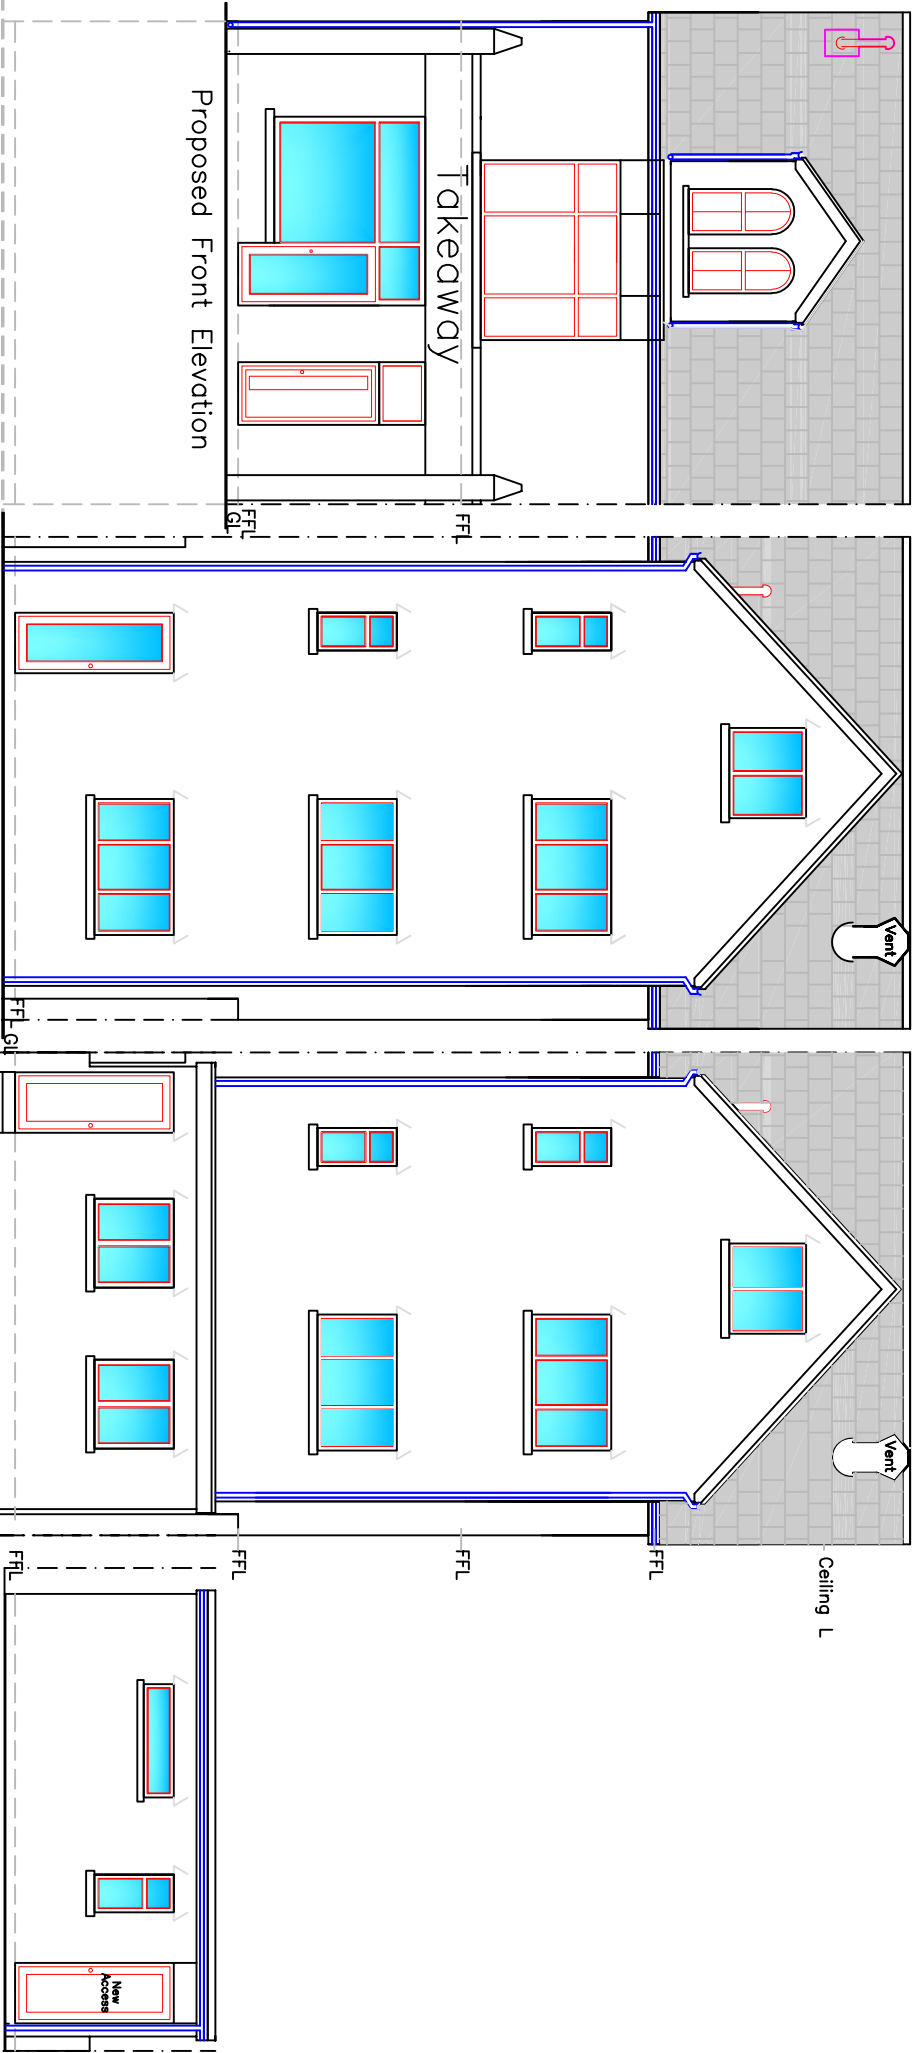