


Notes:

1. The restoration proposals are consistent with the landform and landscape treatments shown on Drawing ESID5 'Restoration' for the Pollution Prevention and Control (PPC) Application (dated 05/05/04).
2. For details relating to the specification, implementation, establishment and management of the landscape restoration please refer to the 'Landscape Restoration Supporting Statement' that is submitted alongside this plan.

Legend:

-  Red Line Boundary
-  Restoration contours (Shown at 5m intervals)
-  Drainage ditches
-  Area restored to grassland
-  Area of completed restoration

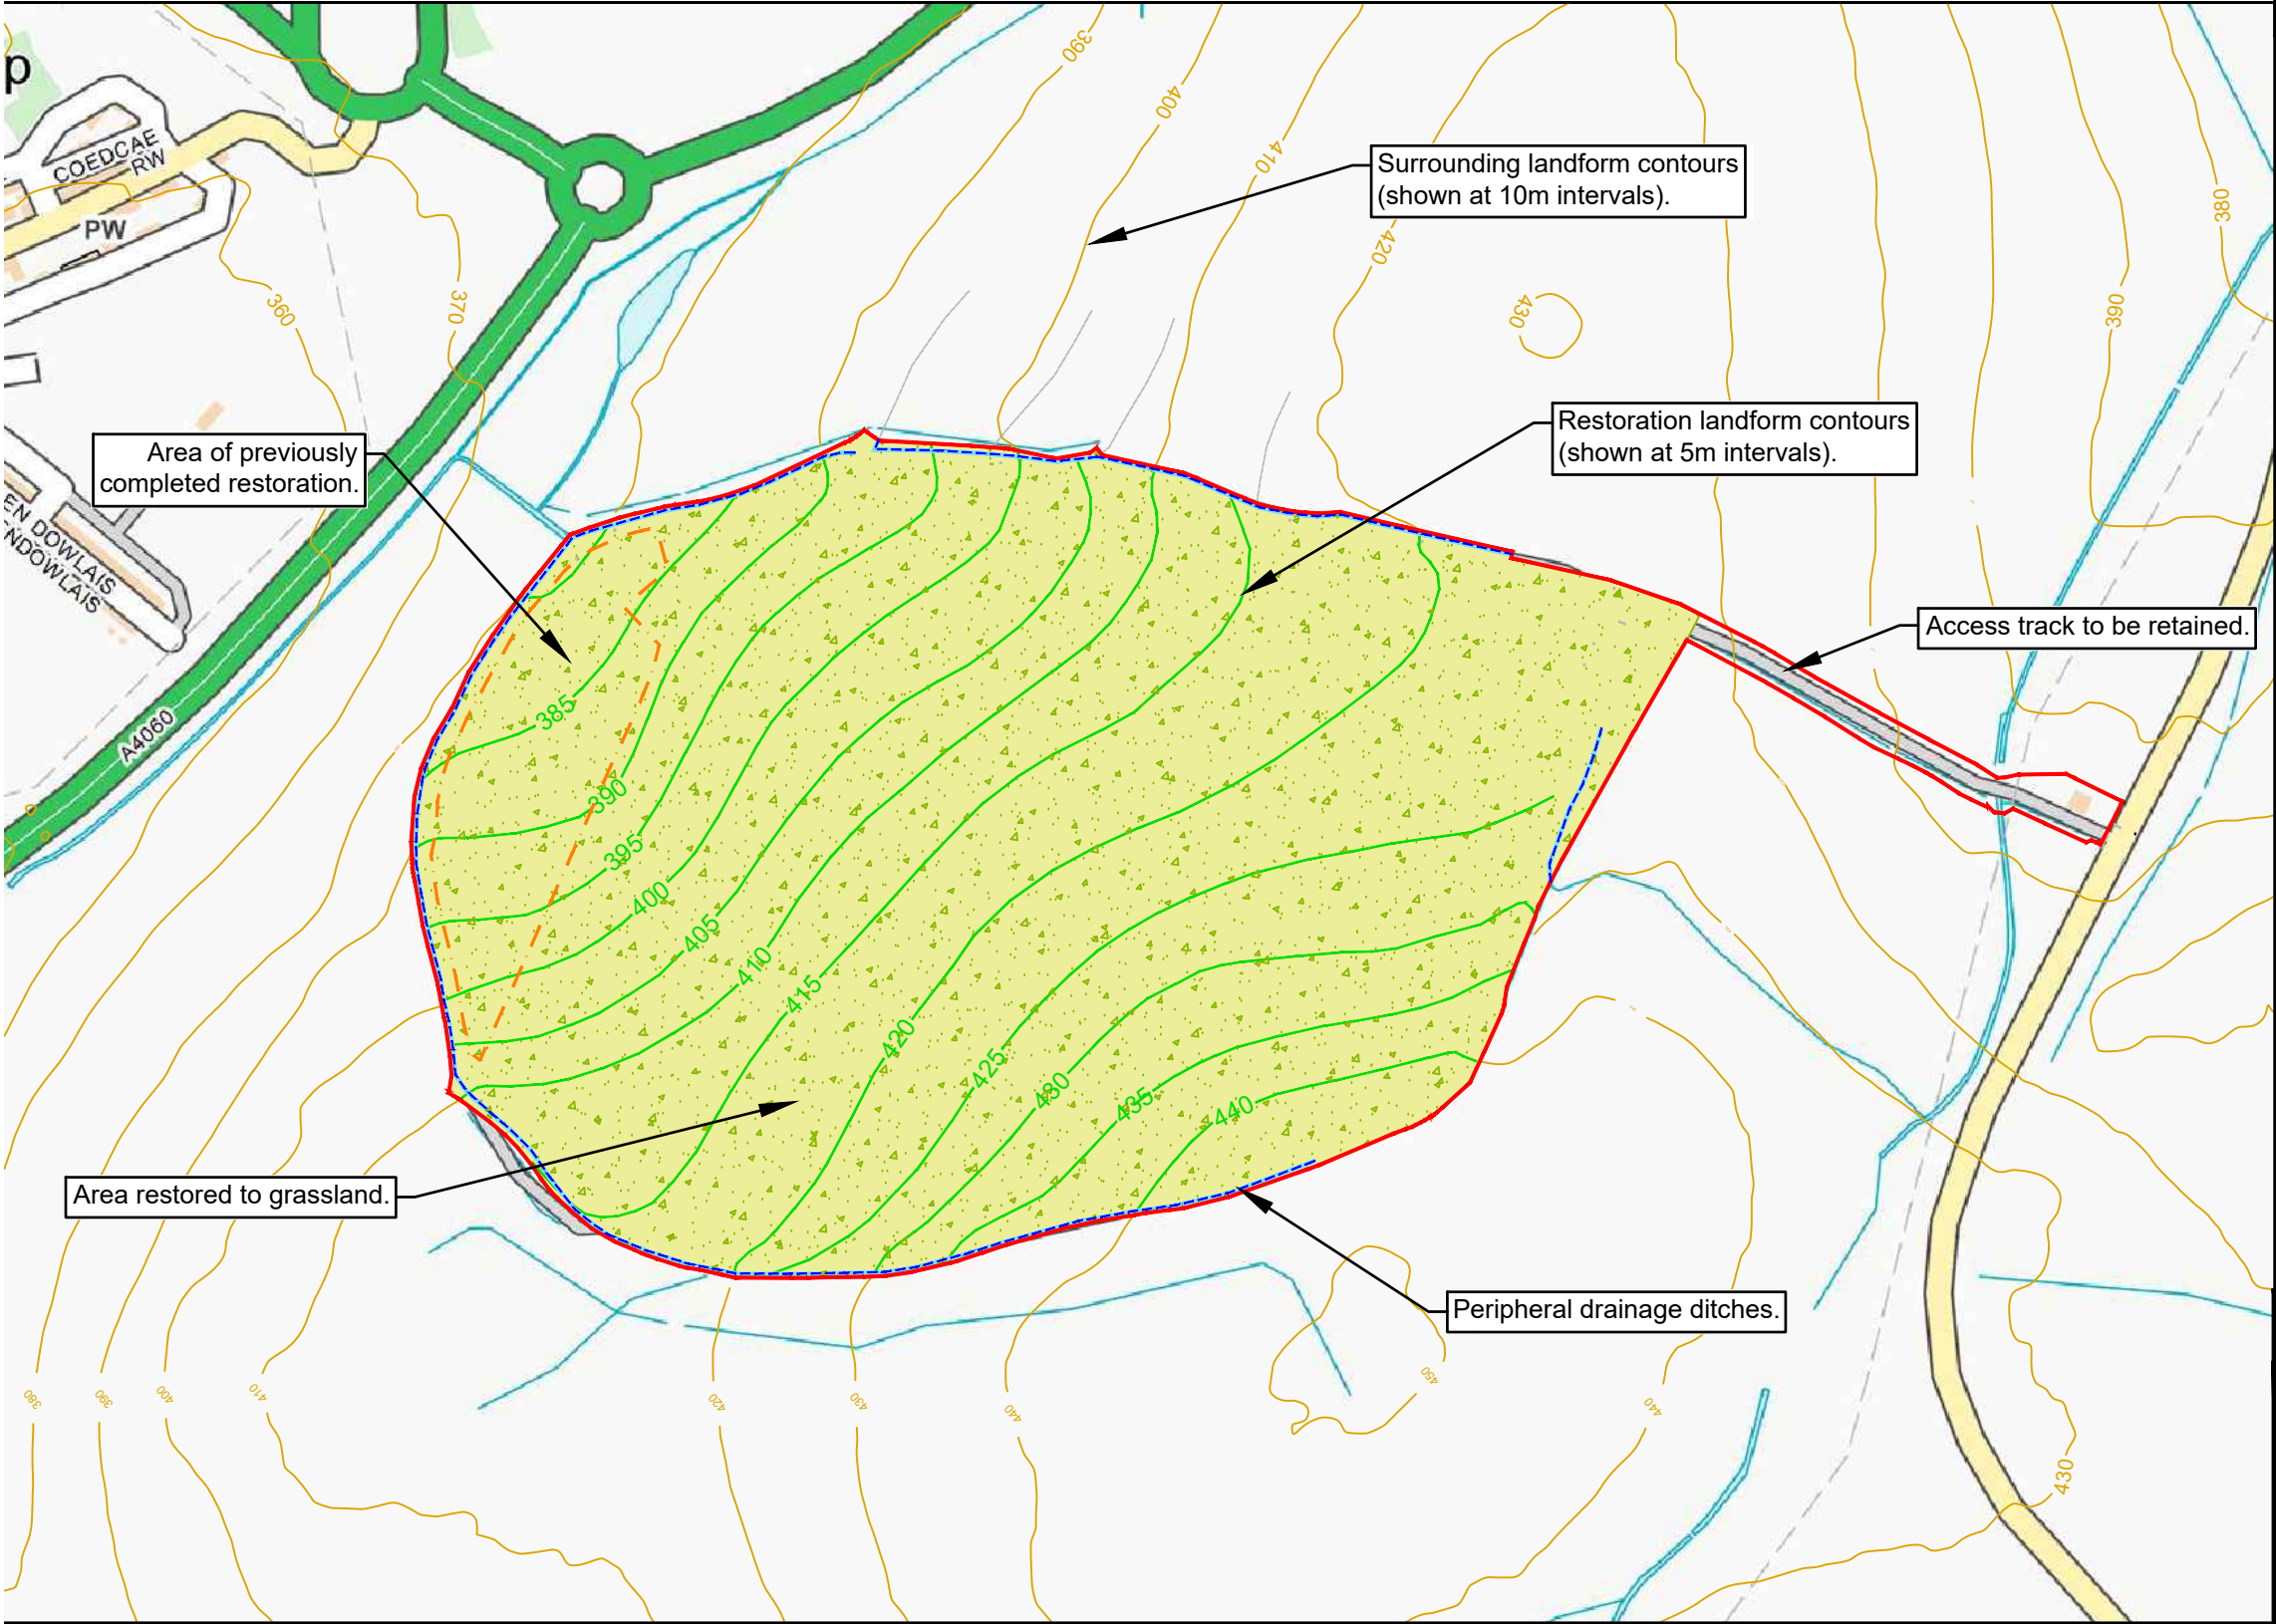

|      |      |       |             |
|------|------|-------|-------------|
|      |      |       |             |
|      |      |       |             |
|      |      |       |             |
| REV. | DATE | DRAWN | DESCRIPTION |

THIS INFORMATION IS CONFIDENTIAL AND THE PROPERTY OF BIFFA WASTE SERVICES LTD. AND IS RELEASED ON CONDITION THAT NONE OF THE INFORMATION SHALL BE DISCLOSED TO ANY THIRD PARTY OR REPRODUCED IN WHOLE OR PART WITHOUT THE PRIOR CONSENT IN WRITING OF BIFFA WASTE SERVICES LTD.



Biffa Waste Services Ltd  
Poplars Landfill site  
Lichfield Road  
Cannock  
Staffordshire  
WS11 8NQ  
Mob: 07834092155  
e-mail michelle.saunders@biffa.co.uk

|               |                            |               |           |
|---------------|----------------------------|---------------|-----------|
| PROJECT       | PLANNING                   |               |           |
| LOCATION      | TRECATTI LANDFILL SITE     |               |           |
| DRAWING TITLE | LANDSCAPE RESTORATION PLAN |               |           |
| DRAWING No.   | TL LR-01                   | COMPUTER REF. | T3038100  |
| DRAWN         | MBJ                        | DATE          | 26/03/26  |
|               |                            | SCALE(S)      | 1:5000@A3 |