


THIS DESIGN IS SUBJECT TO LOCAL PLANNING AND ALL OTHER NECESSARY CONSENTS. ALL DIMENSIONS, SITE LEVELS AND AREAS WHERE GIVEN ARE APPROXIMATE AND SUBJECT TO SITE SURVEY UNLESS STATED OTHERWISE. ALL DIMENSIONS MUST BE CHECKED ON SITE. DO NOT SCALE OFF THIS DRAWING. THIS DRAWING IS TO BE READ IN CONJUNCTION WITH ALL RELEVANT CONSULTANT'S AND/OR SPECIALIST'S DRAWINGS OR DOCUMENTS. THE ARCHITECTURAL DESIGNER MUST BE NOTIFIED OF ANY VARIATIONS OR DISCREPANCIES BEFORE THE AFFECTED WORK COMMENCES. ALL QUERIES RELATING TO DESIGN OF FOUNDATIONS, FLOOR SLABS AND ANY OTHER STRUCTURAL ELEMENTS ARE TO BE REFERRED TO THE STRUCTURAL ENGINEER FOR CLARIFICATION.

c Crown Copyright and
Database rights 2022 OS
Licence OI1549057

Revision	Description	Date
----------	-------------	------

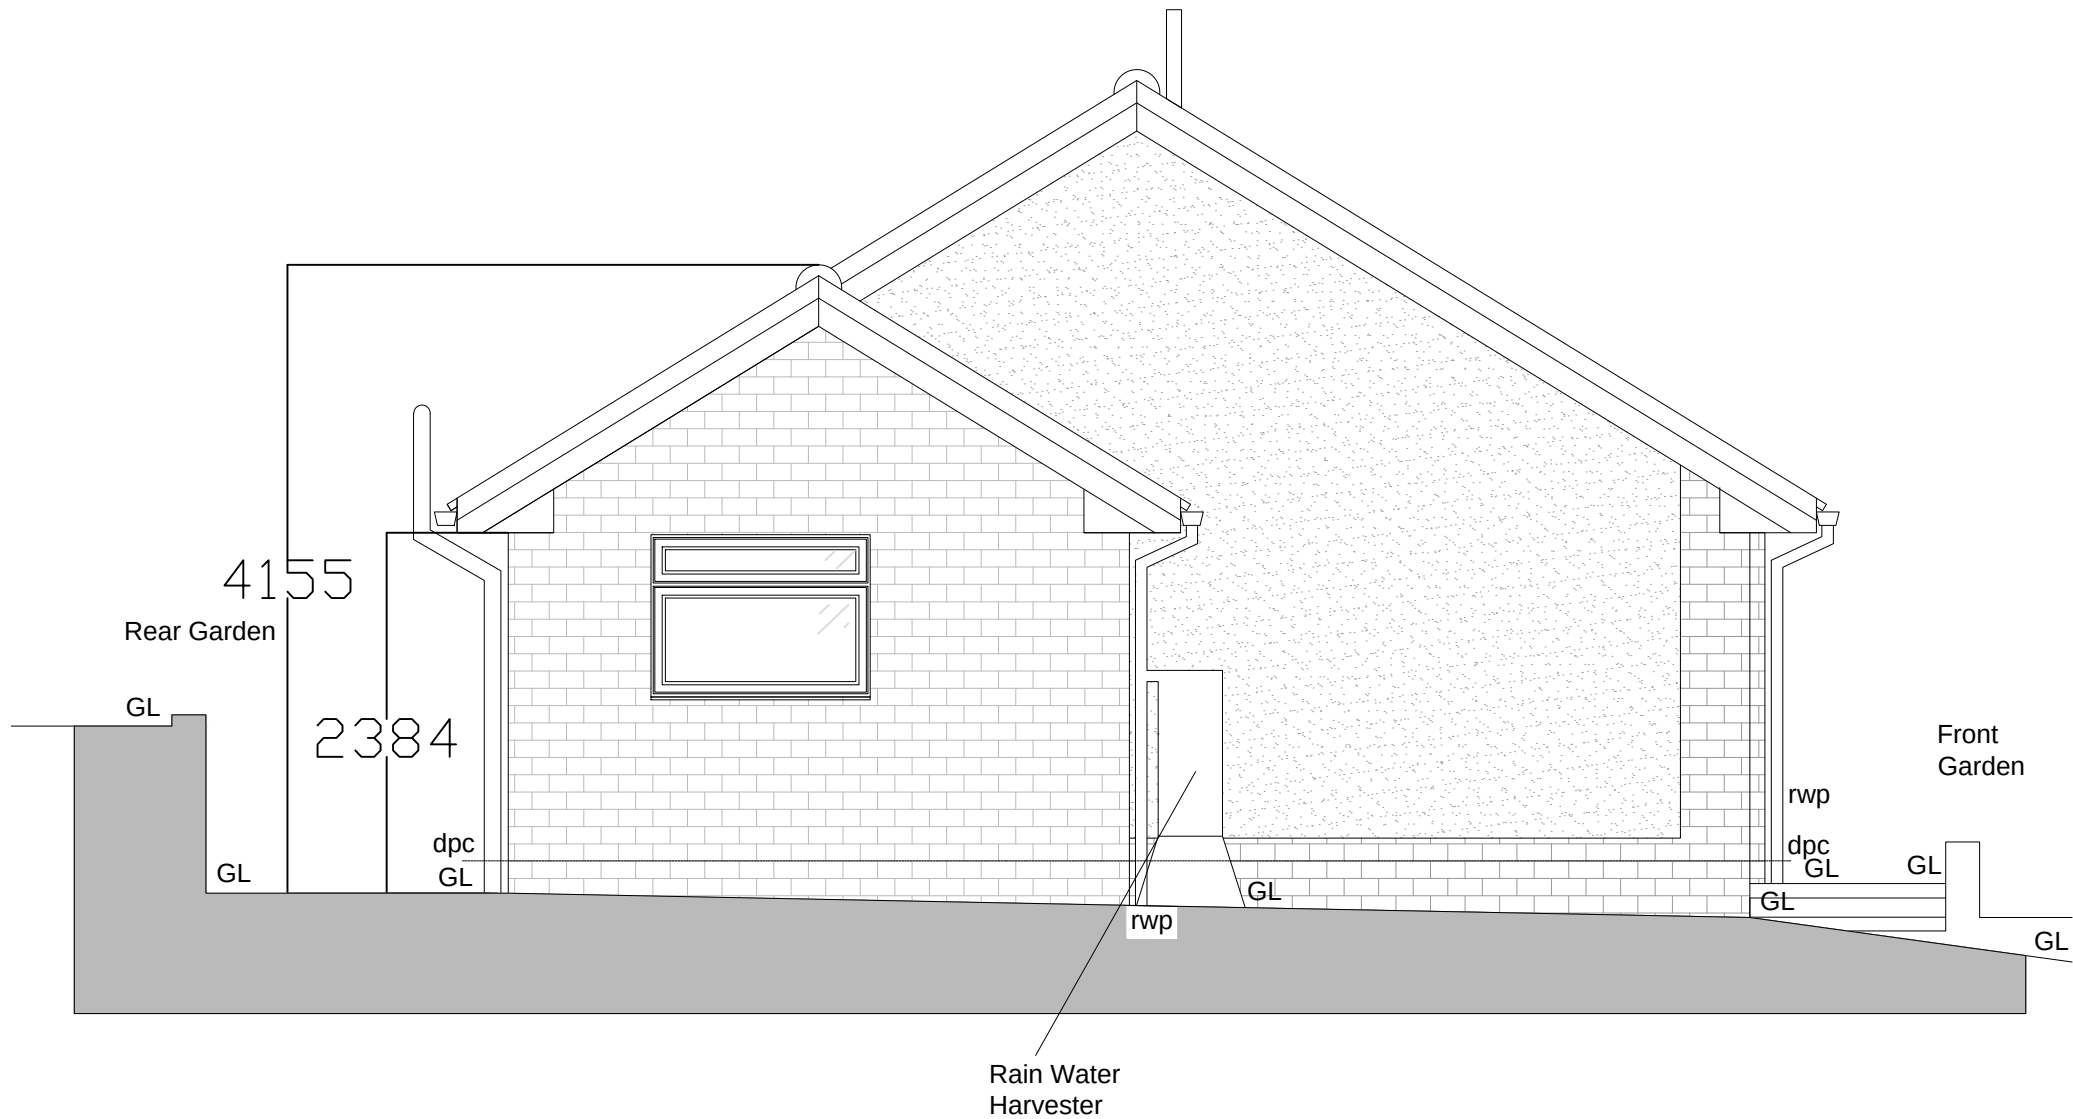

Proposed Southern Side
Elevation

Red8Architectural
Email : RED8ARCHITECTURE@GMAIL.COM

Project Client
Mrs Kay Miller

Project Address
**8 Fir Tree Drive,
Quakers Yard,
Treharris, Wales
CF46 5AY**

Drawing Title
**Side Extension
Southern Side Elevation
Proposed**

Scale 1:50	Drawn by MS	
Date 30/05/2024	Job No. 24.04.226	Drawing No. PL 16
Rev.No. 0	Checked MS	Sheet Size A3

RED8 ASSOCIATES
UNIT 26, ALBION IND.EST. CILFYNYDD RD,
MID GLAMORGAN CF37 4NX
Tel: 07717 237775
EMAIL: RED8ARCHITECTURE@GMAIL.COM
© Drawing Copyright Red8Associates