
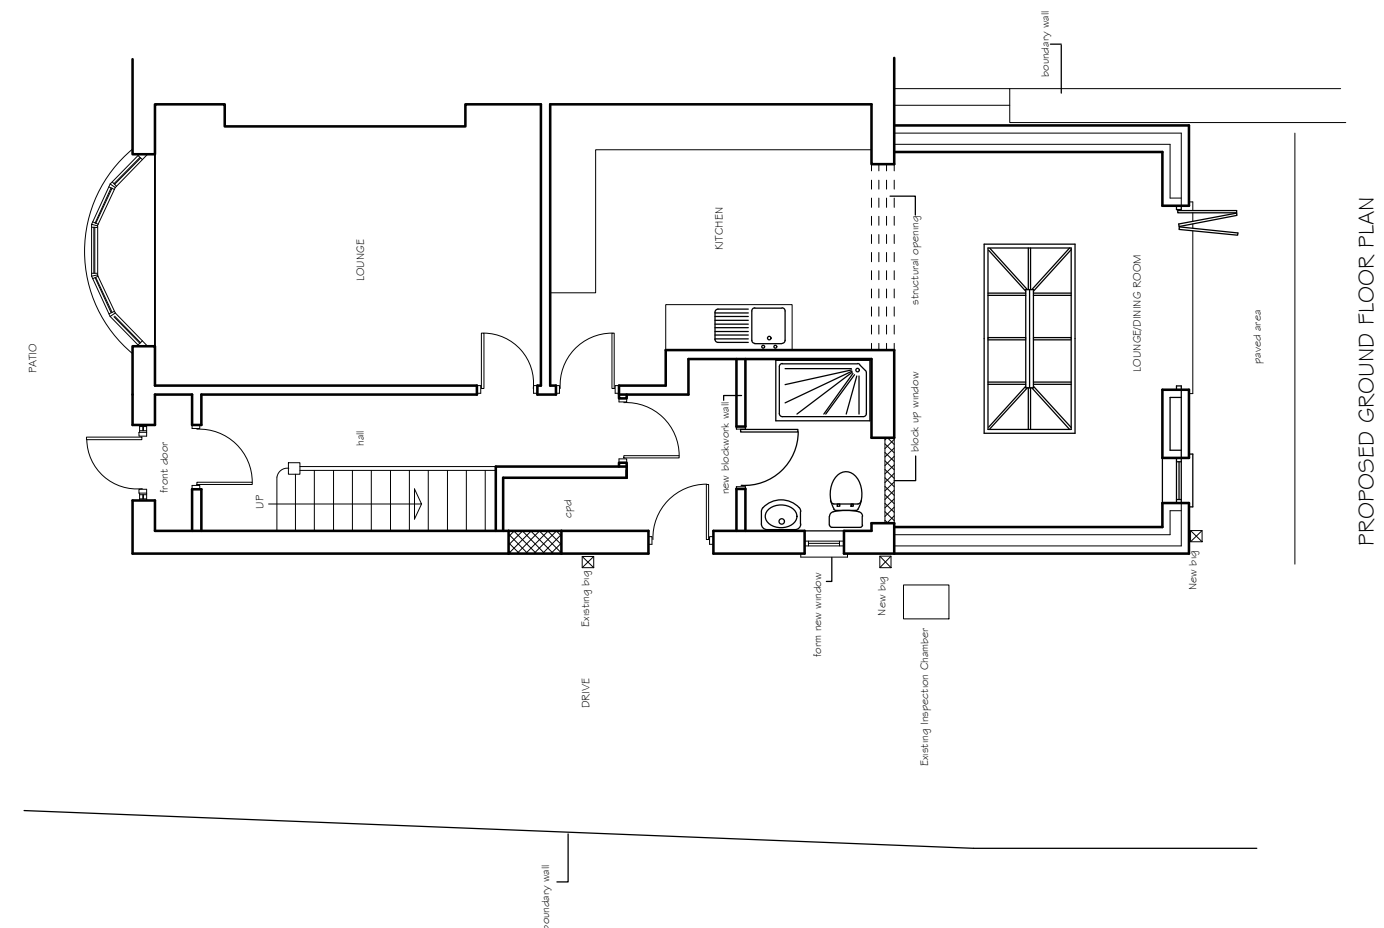
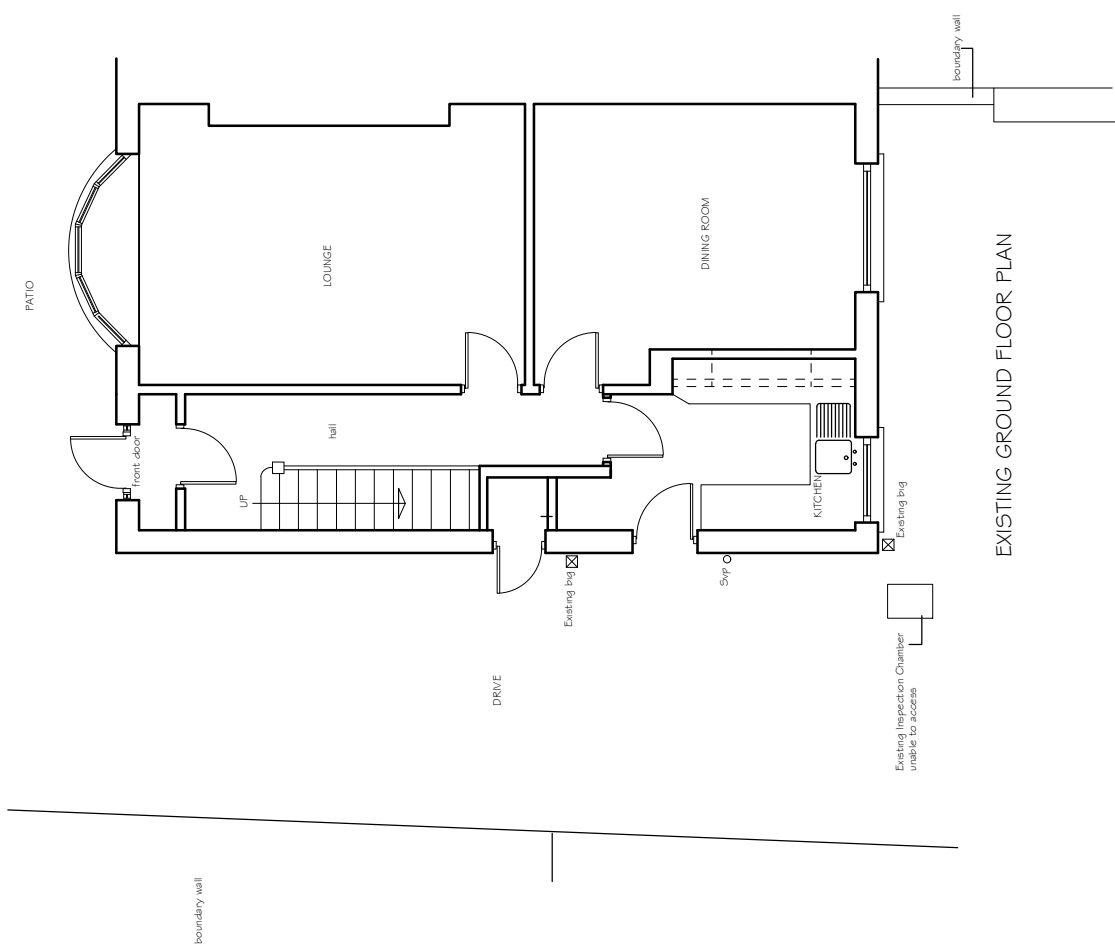
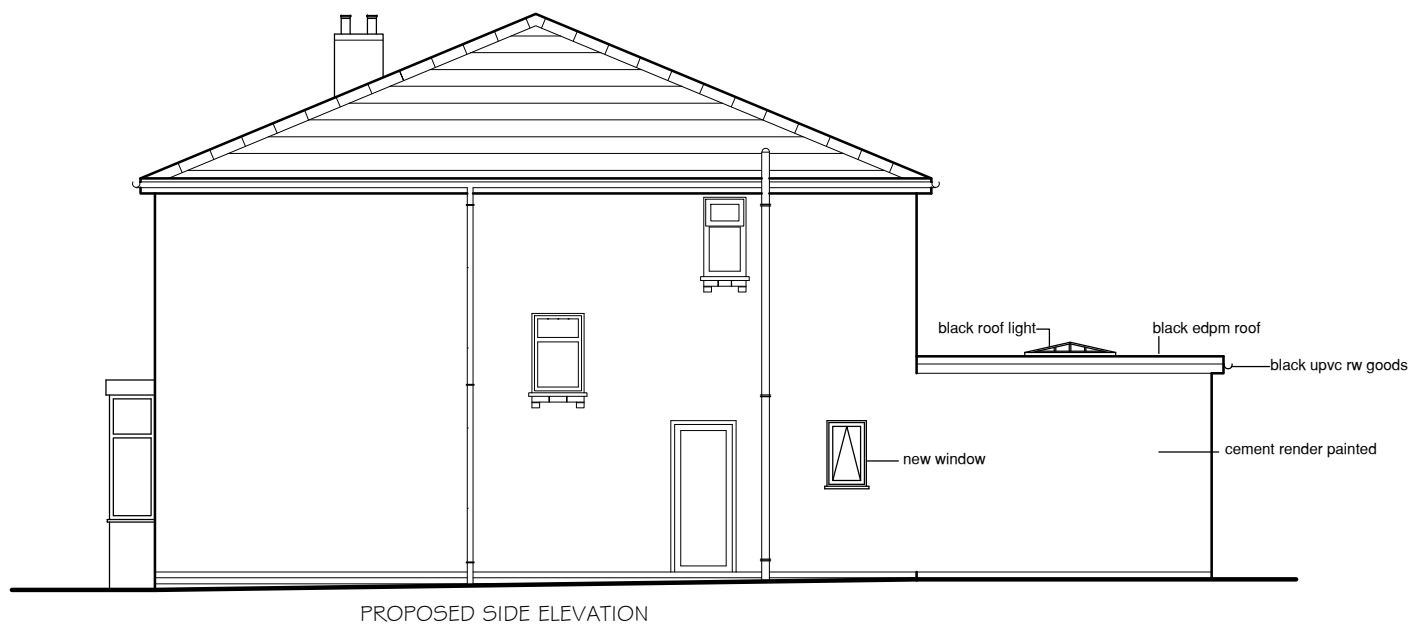
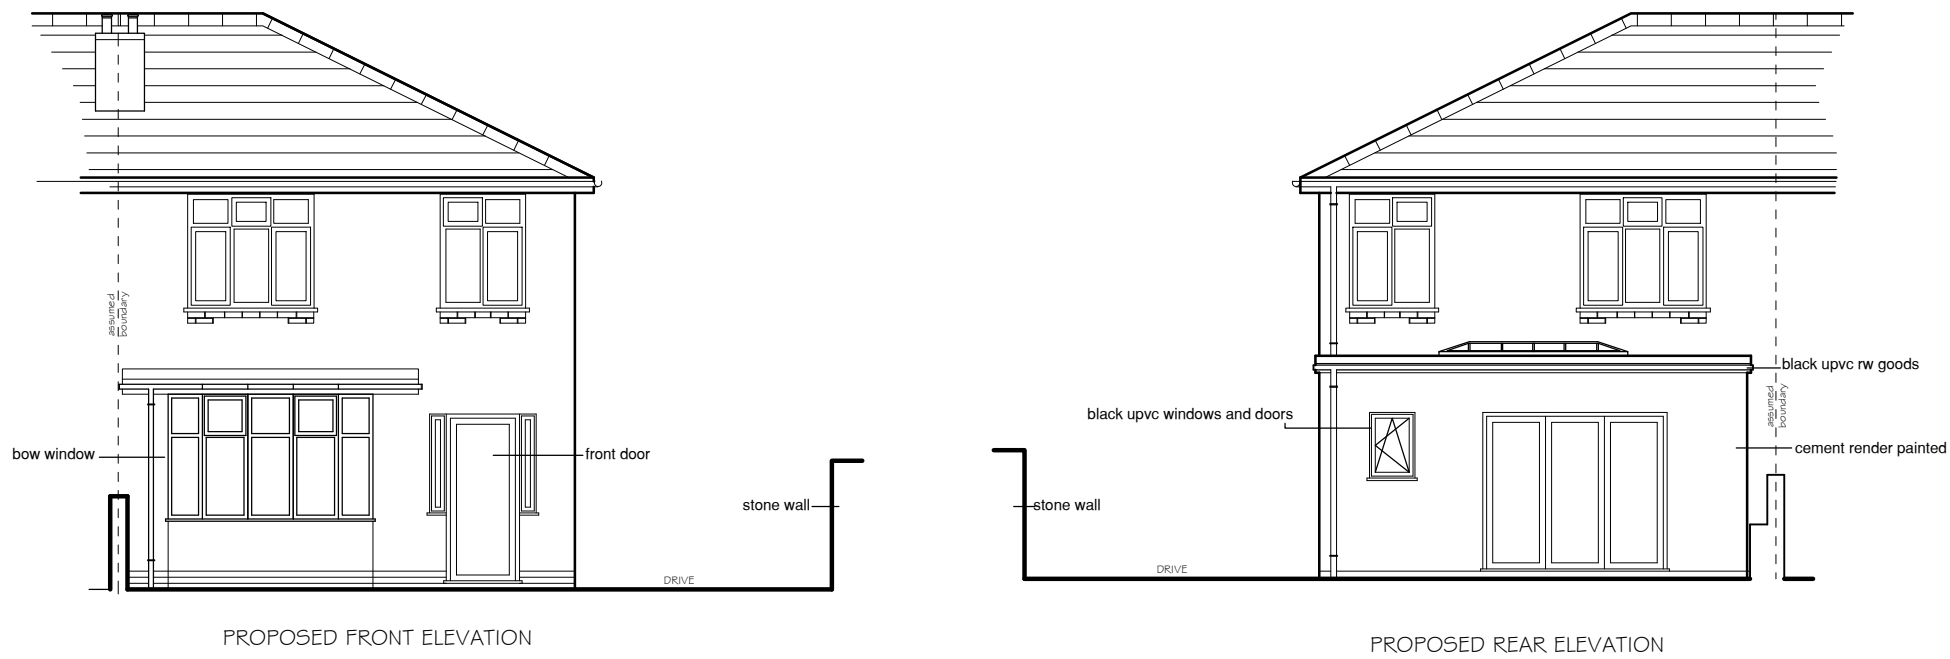


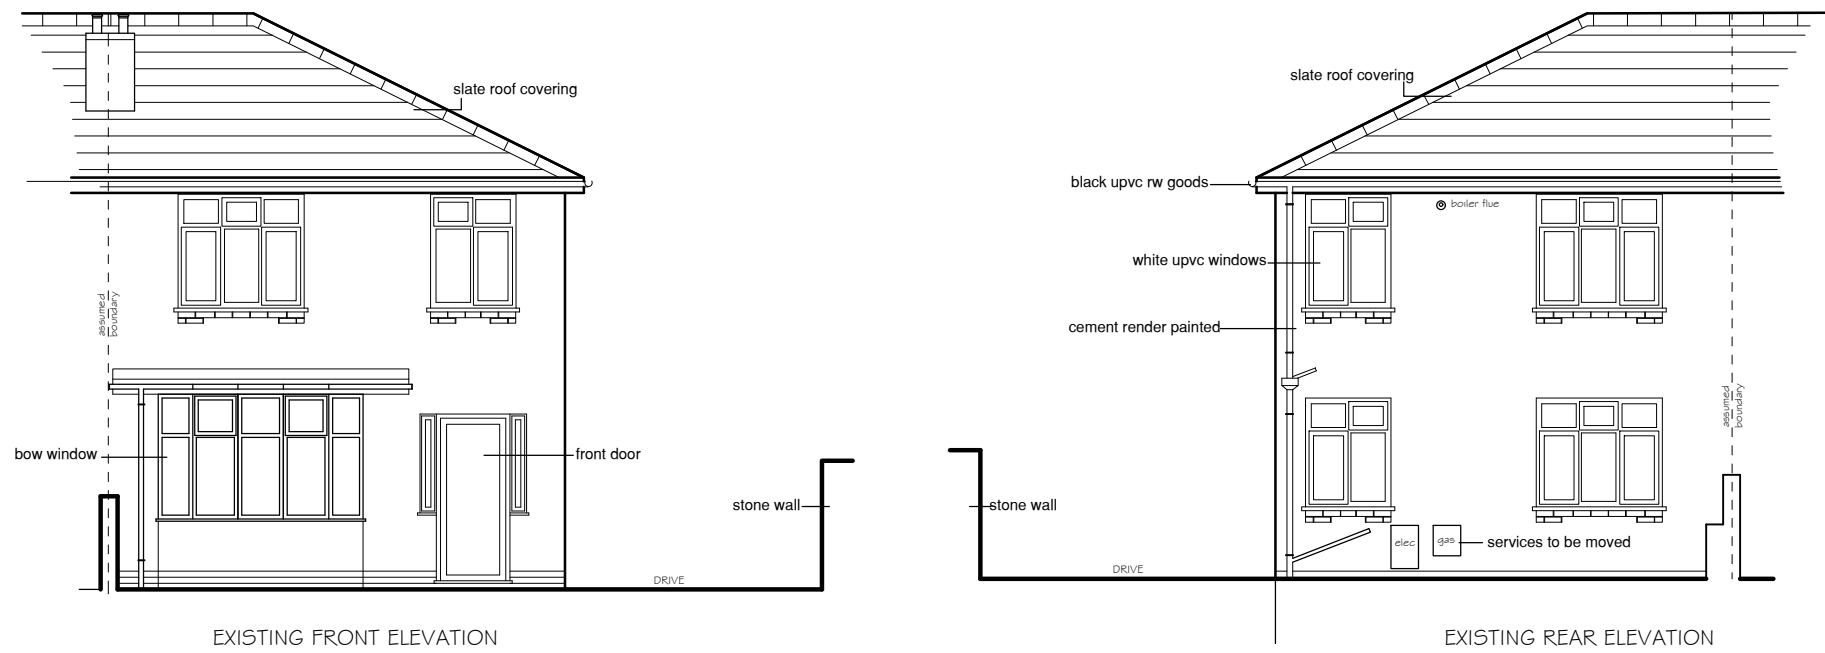

THIS DRAWING IS COPYRIGHT ©

Ken Bateman
Chartered Surveyor
B.Sc. (Hons), MRICS, C. Bartlett MCABE

project
Proposed single storey
rear extension
at
Cotham
Heol Y Mynydd
Cefn Coed
Merthyr Tydfil

title
Existing plans and
elevations

Date: June 2025

Scale: A2 @ 1:100

Drawn:

Drawing No. GA 001

Rev.