




Elevation 01
1 : 100

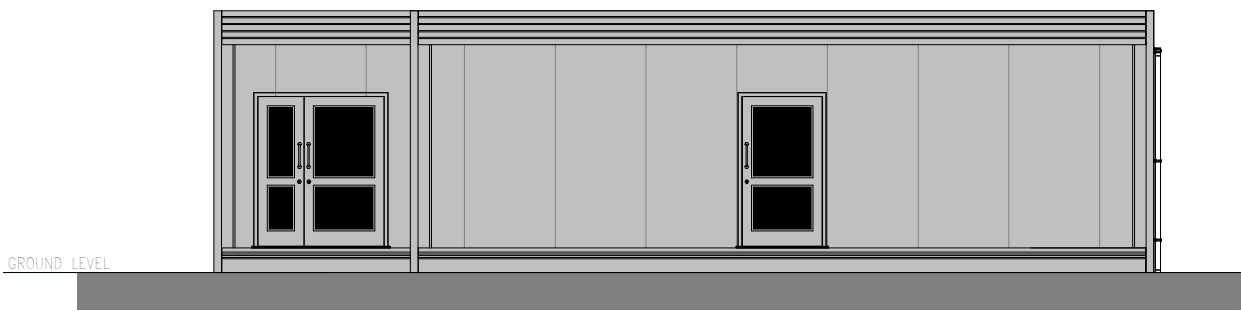


Elevation 02
1 : 100

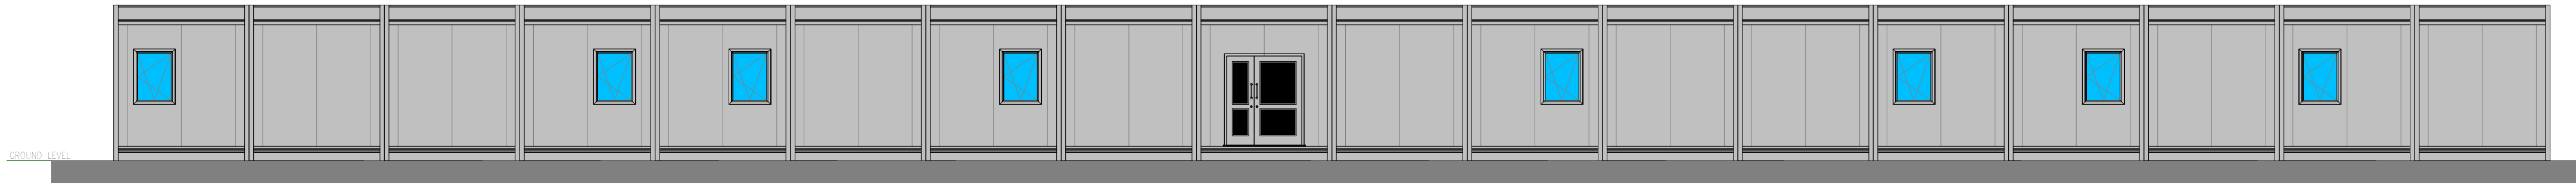


Elevation 03
1 : 100

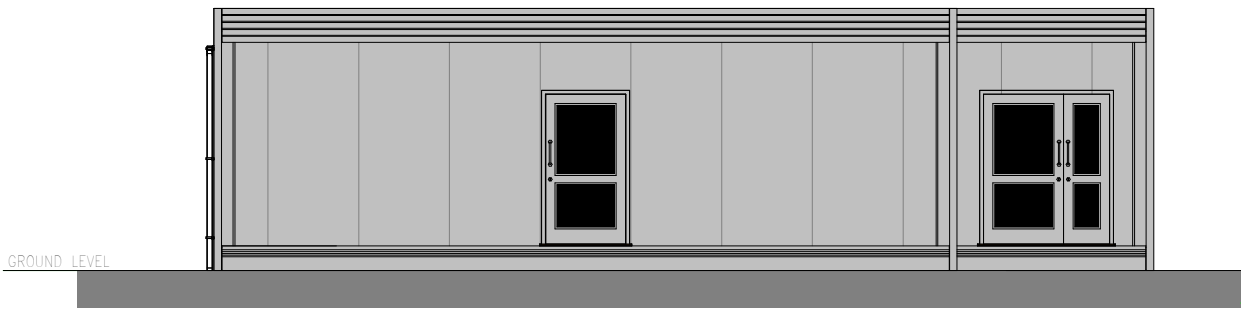


Elevation 04
1 : 100

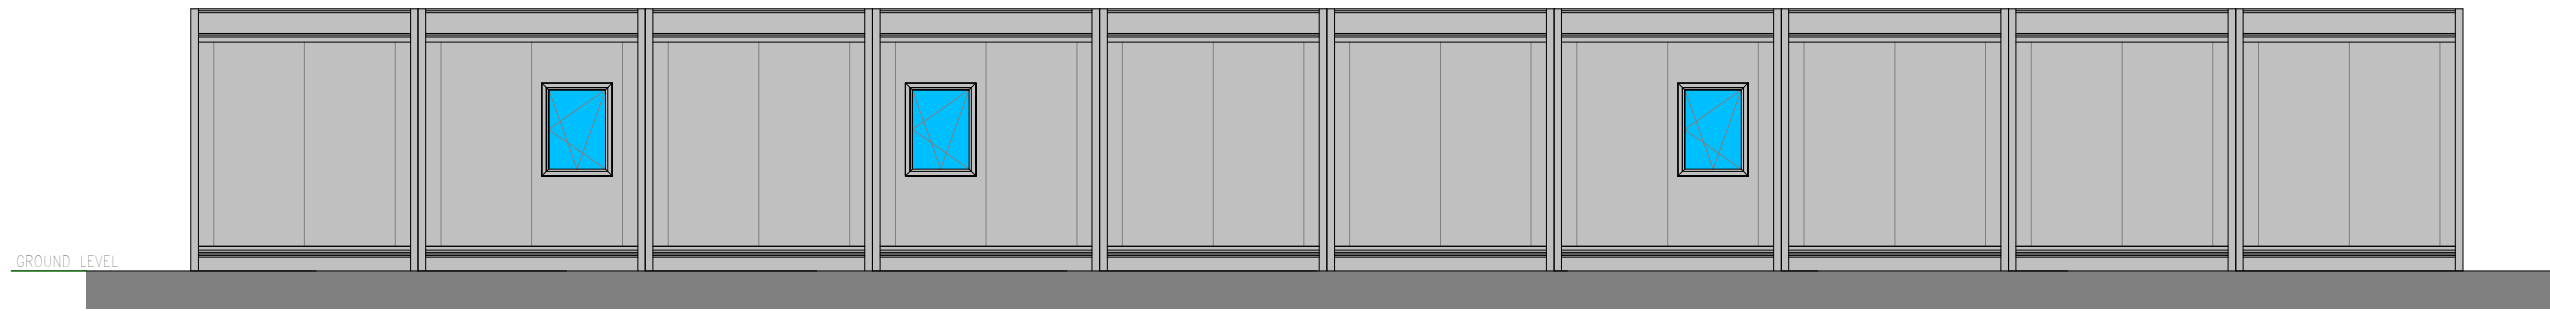


Elevation 05
1 : 100

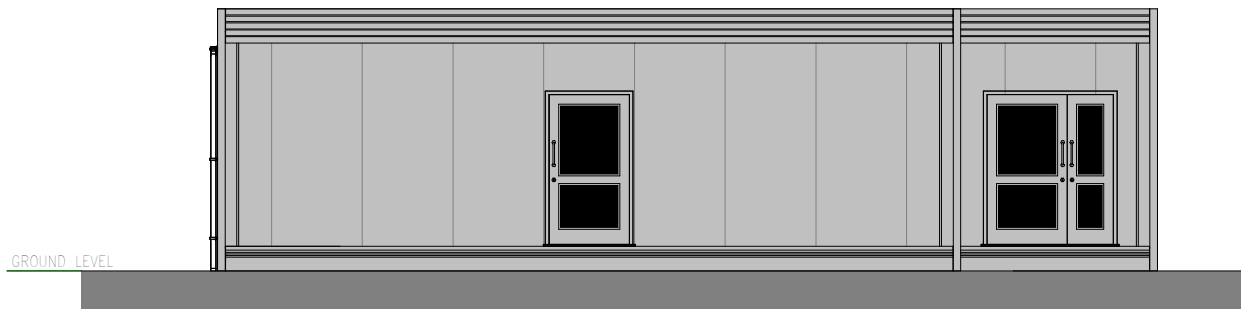

Elevation 06
1 : 100

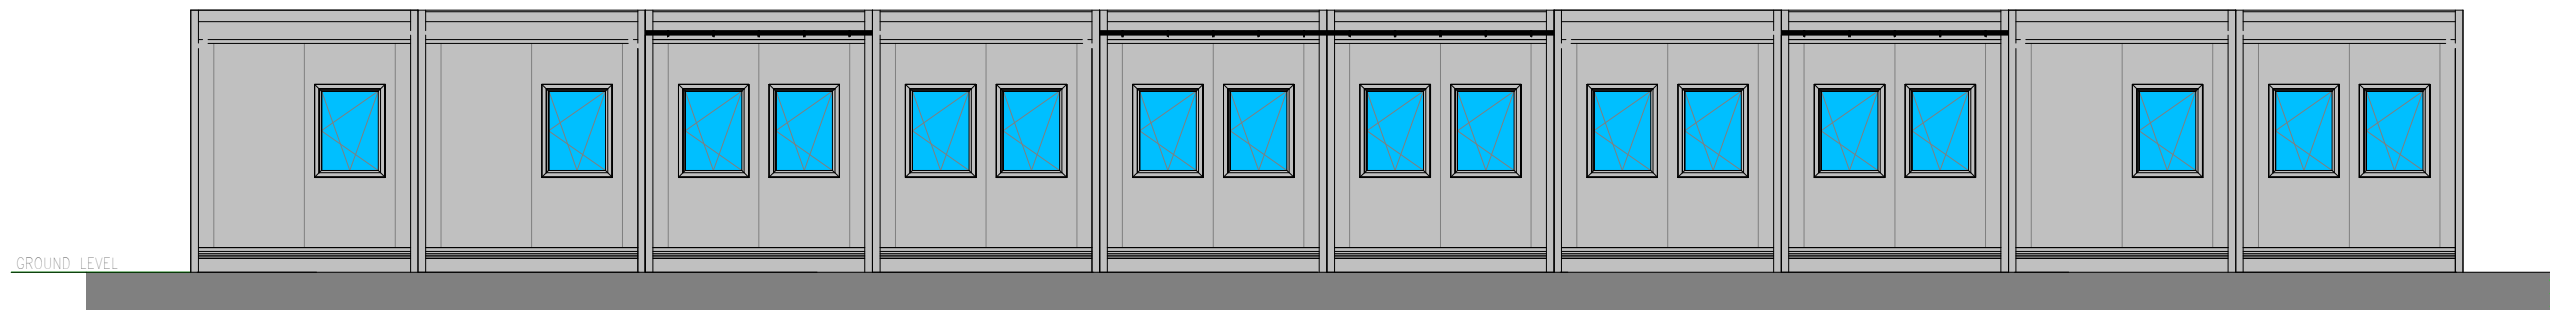

Elevation 07
1 : 100

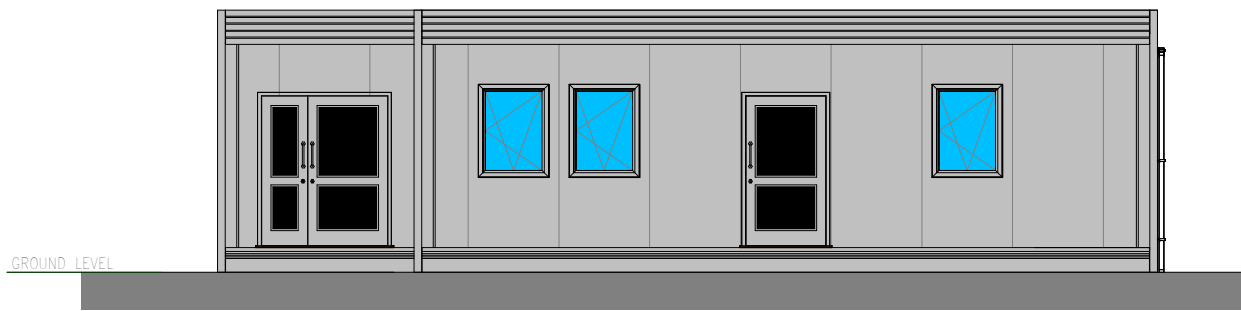

Elevation 08
1 : 100

P00	First Issue	W/K	K/J	K/J	24/05/2023
REV.	DESCRIPTION	(DRAWN BY)	CHECKED BY	APPROVED BY	DATE
RIBA PLAN OF WORK	STAGE	LEVEL OF MODEL DEFINITION (LoD)			
Stage 3 - Developed Design		LoD 3 - Approximate Model			
PURPOSE OF ISSUE - SUITABLE FOR ...	BS1192 STATUS				
Planning Submission	Status S2 - Information				

MORGAN
SINDALL

lawray architects
penseiri

CARDIFF 029 2052 8140
LONDON 0207 138 3560
WREXHAM 01978 357 887
www.lawray.co.uk
CLIENT
Morgan Sindall

PROJECT TITLE
Pen Y Dre Campus

DRAWING TITLE
Proposed Elevations - Temporary Classrooms

PROJECT No
19473
SCALE @ A1
1 : 100

DRAWING No	PROJECT	ORIGINATOR	VOLUME	LEVEL	TYPE	ROLE	NUMBER	REVISION
19473-007 19473-008	26Z006-LAW-X-XX-DR-A-069-0017	P00						

DO NOT SCALE
Any discrepancy or query concerning this drawing should be referred to the Architect
Copyright © LAWRA Y LIMITED
Registered Office: Greenmeadow Springs, 1 Cae Gwynedd, Trefyniwl, CARDIFF CF15 7AB
Reg. Co. No. 2724178, VAT Reg. No. 134 2148 06