Construction (Design and Management) Regulations

Design risk assessments are carried out throughout the design stage of this project in accordance with company procedures and manuals. Where reasonably possible all areas of risk applicable to design and end use of the construction have been identified and then eliminated, mitigated or recorded as a residual risk. Note that general risks of which a competent designer or contractor should be aware are not included. This drawing is to be read in conjunction with the Pre-construction Information and all related documents prepared in accordance with the current Construction (Design and Management) Regulations 2015 and all applicable Health and Safety legislation as currently amended.

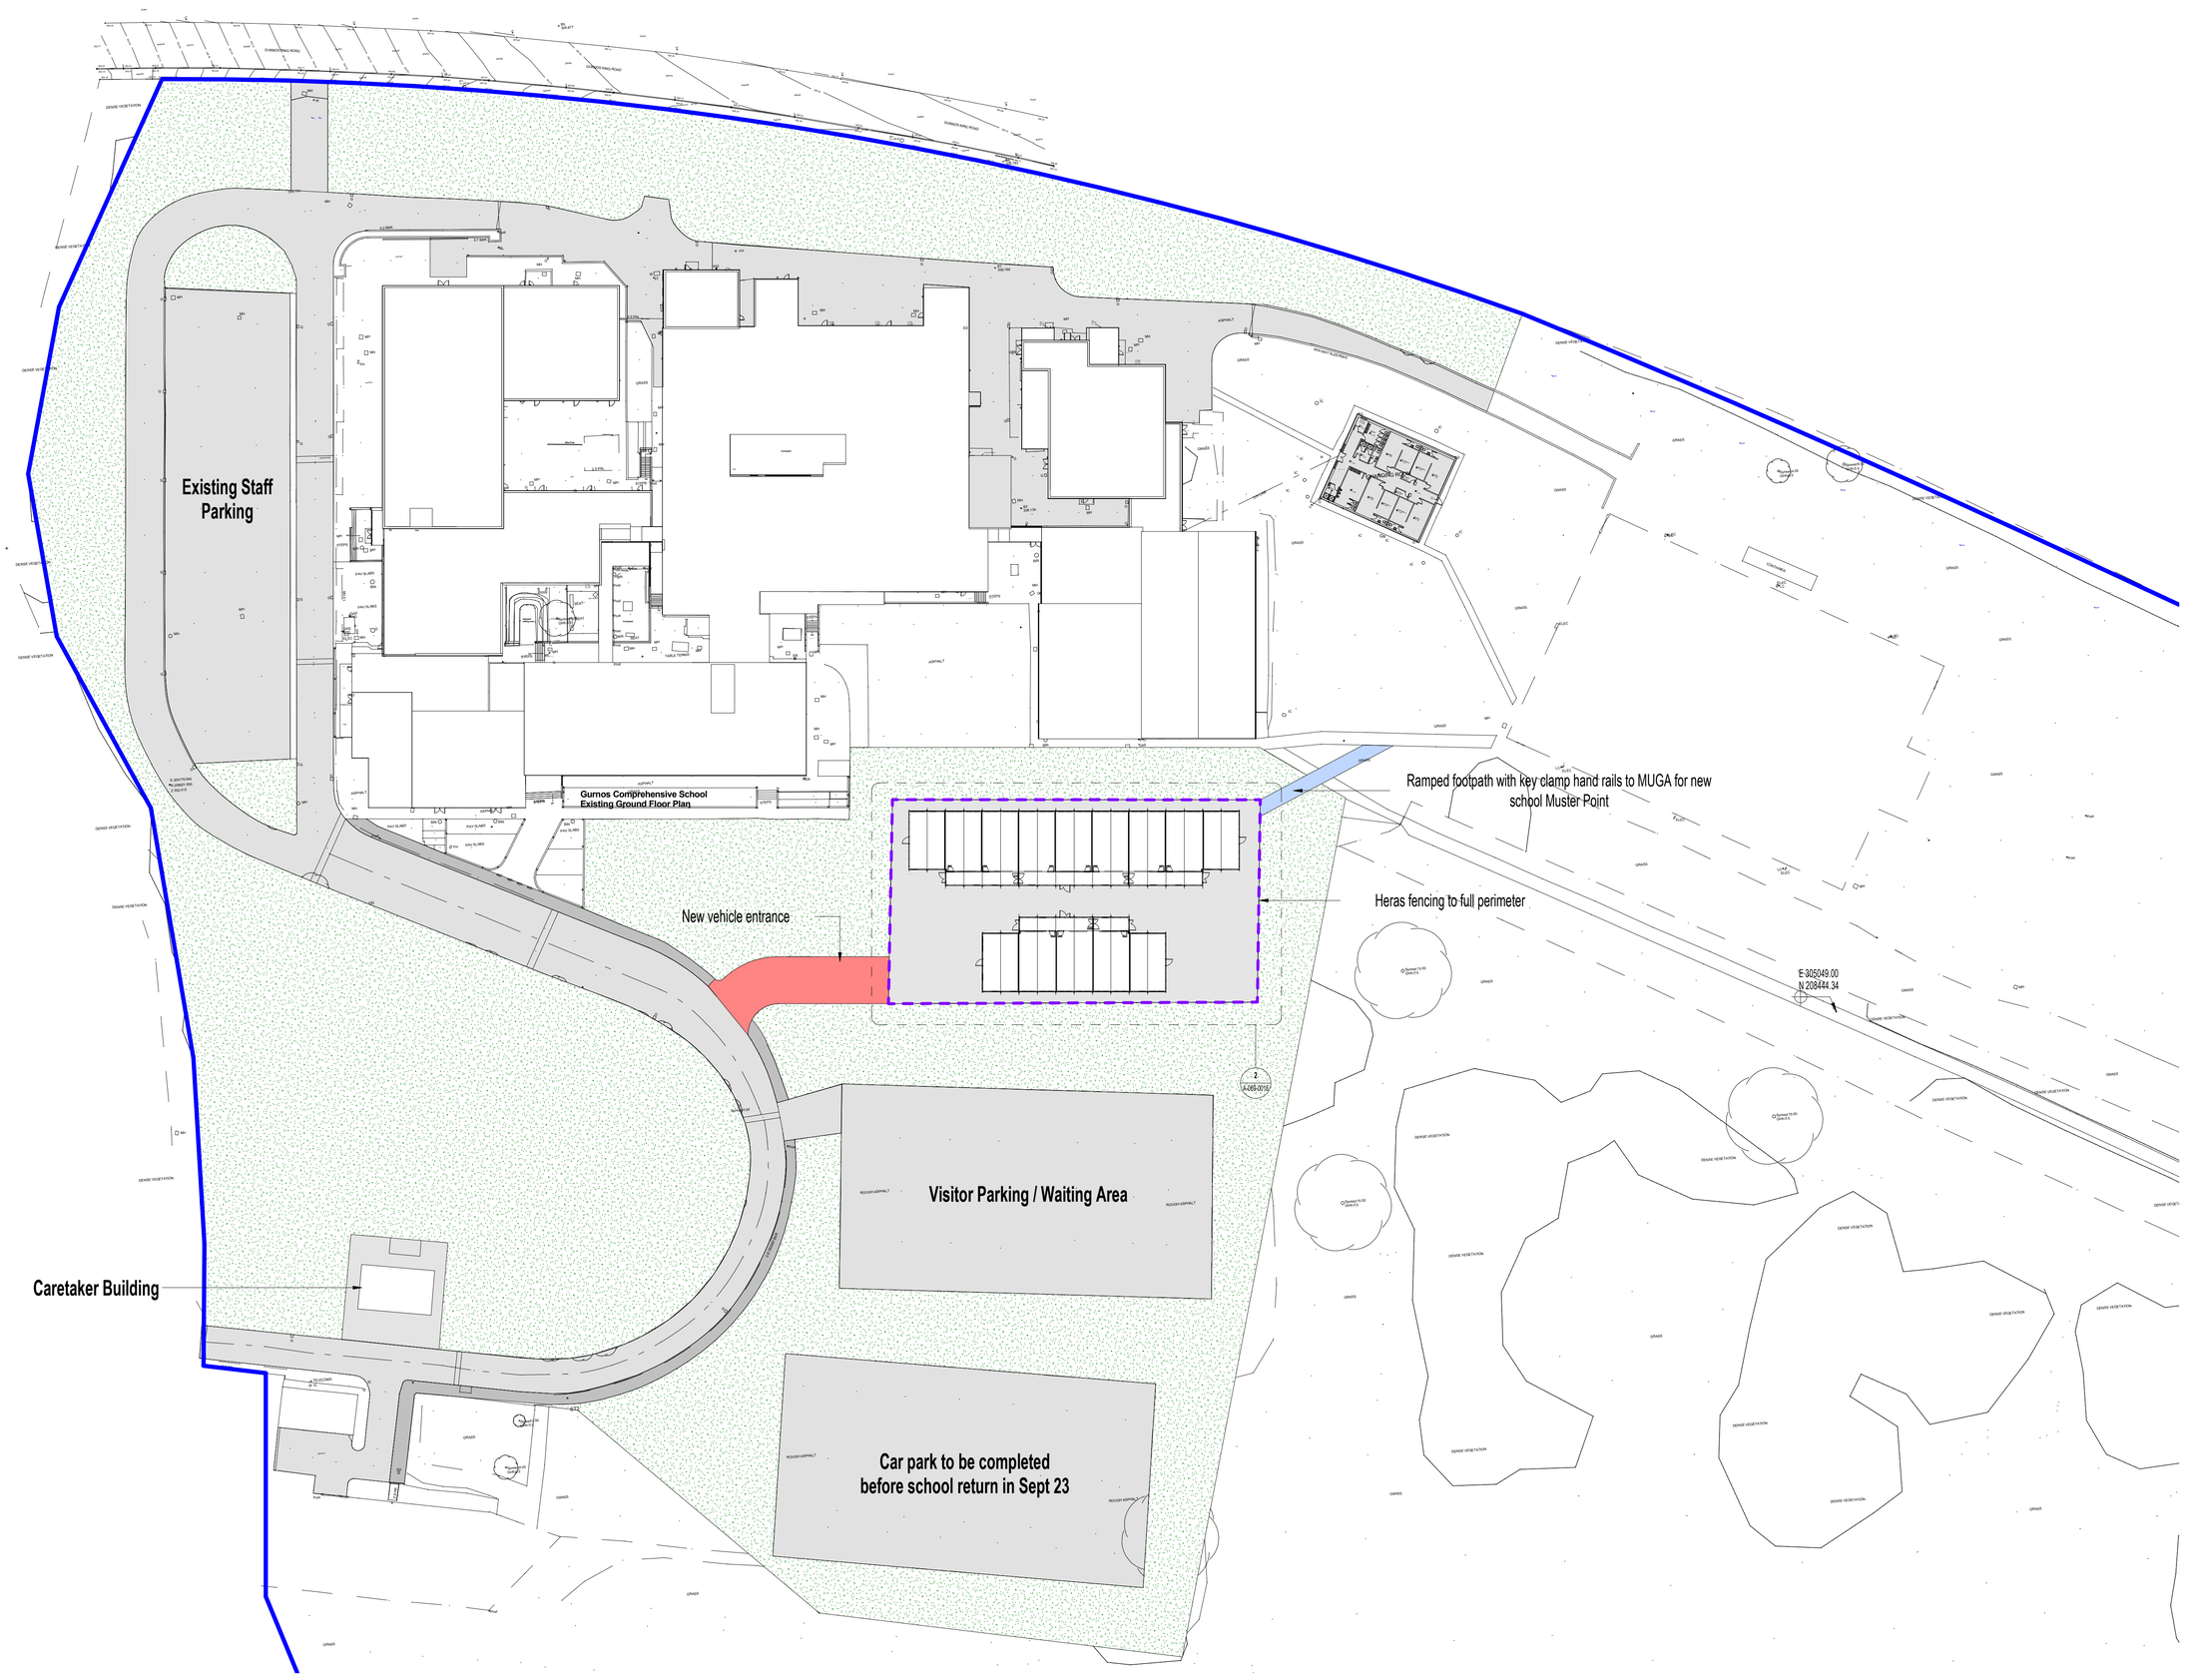

Proposed Site Plan - Temporary Classrooms
1 : 500

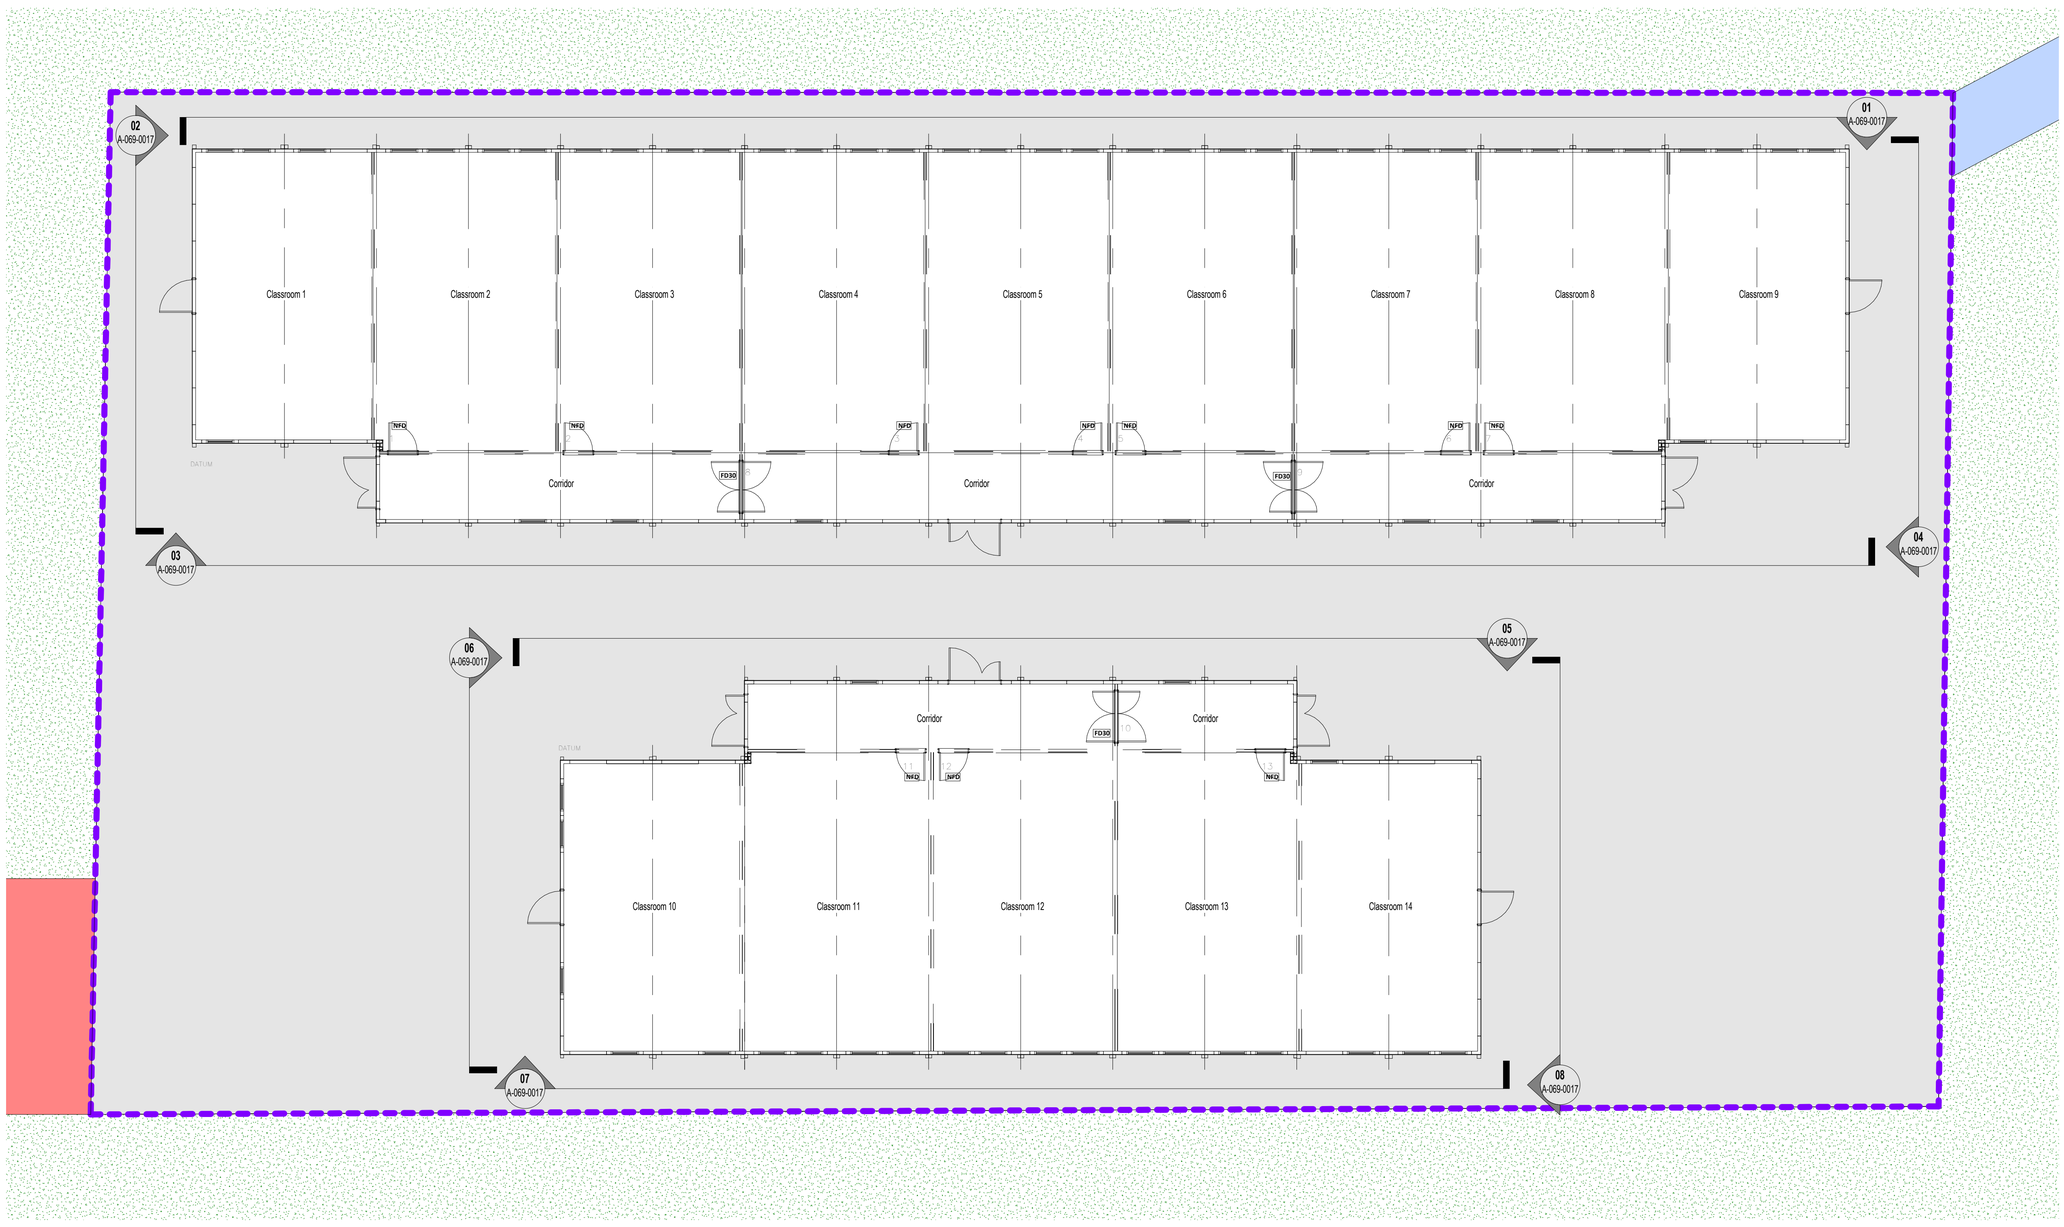

Proposed Plan - Temporary Classrooms
1 : 100

REV	DESCRIPTION	DRAWN BY	CHECKED BY	APPROVED BY	DATE
P00	First Issue	WK	KJ	KJ	24/05/2023

RIBA PLAN OF WORK 2013 WORKSTAGE: Stage 3 - Developed Design
LEVEL OF MODEL DEFINITION (LOD): LoD 3 - Approximate Model
PURPOSE OF ISSUE - SUITABLE FOR ...: Planning Submission
BS1192 STATUS: Status S2 - Information

lawray architects penseiri

CARDIFF 029 2052 8140
LONDON 0207 138 3560
WREXHAM 01978 357 887
www.lawray.co.uk

CLIENT
Morgan Sindall

PROJECT TITLE
Pen Y Dre Campus

DRAWING TITLE
Proposed Plans - Temporary Classrooms

PROJECT No 19473
SCALE @ A0 As indicated

DRAWING No (BS1192:2007 +A2:2016 & BS EN ISO19650): PROJECT - ORIGINATOR - VOLUME - LEVEL - TYPE - ROLE - NUMBER: 26Z006-LAW-X-XX-DR**A-069-0016**
REVISION **P00**

DO NOT SCALE Any discrepancy or query concerning this drawing should be referred to the Architect

Copyright © LAWRAY LIMITED
Registered Office: Greenmeadow Springs, 1 Cae Gwyrdd, Tongwynlais, CARDIFF CF15 7AB
Reg. Co. No: 2724178. VAT Reg. No. 134 2146 06

Print Date: 24/05/2023 17:37:26

File Name: BIM 360://Pen Y Dre Campus/PYD-LAW-XX-XX-RVT-AR-000001_Stage 5.rvt