




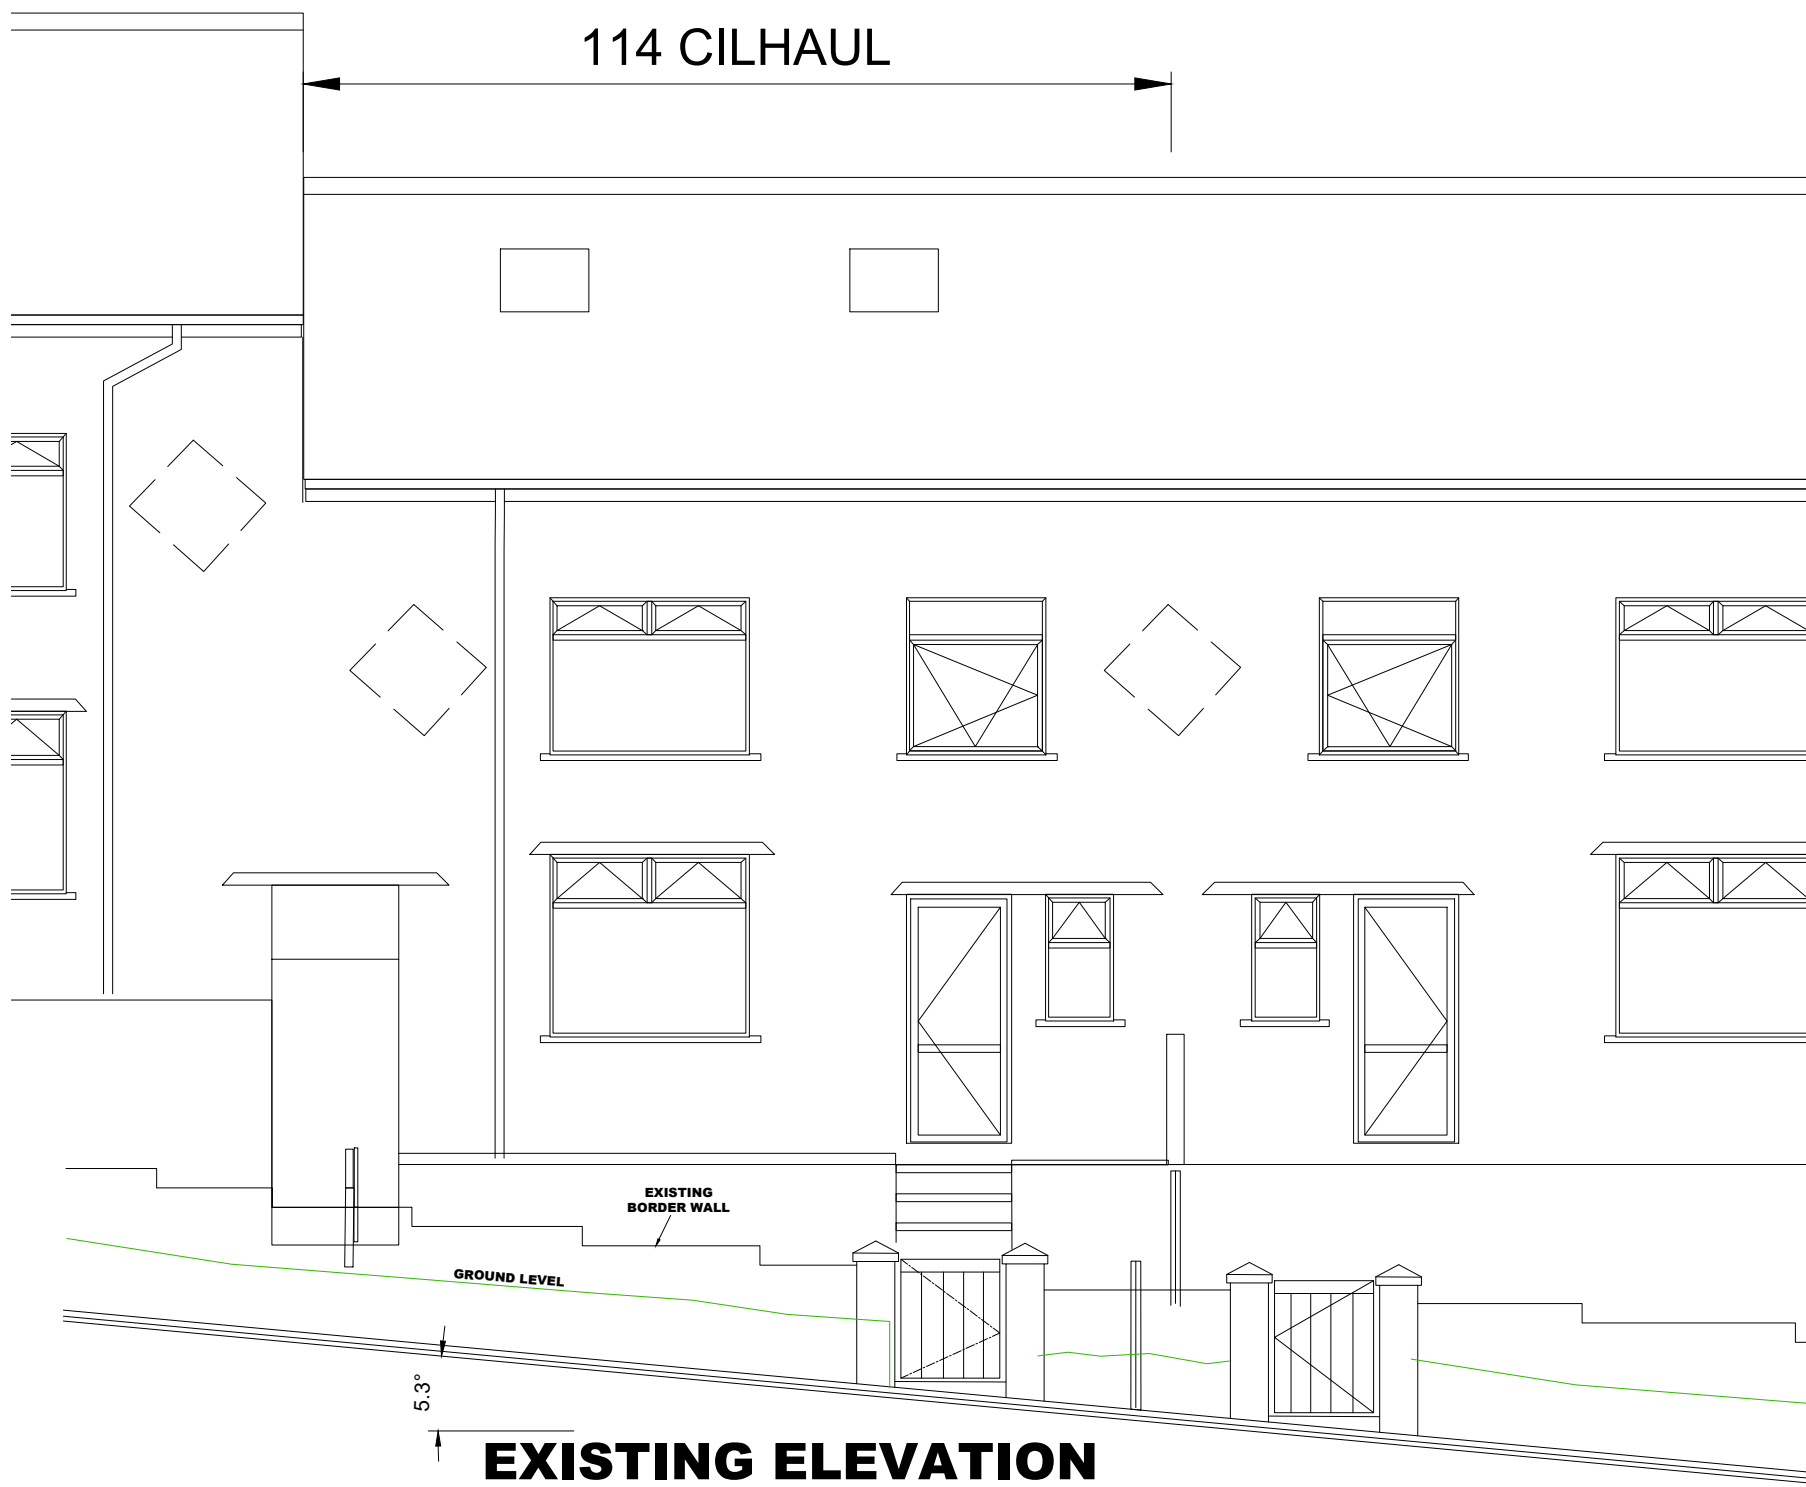


EXISTING ELEVATION

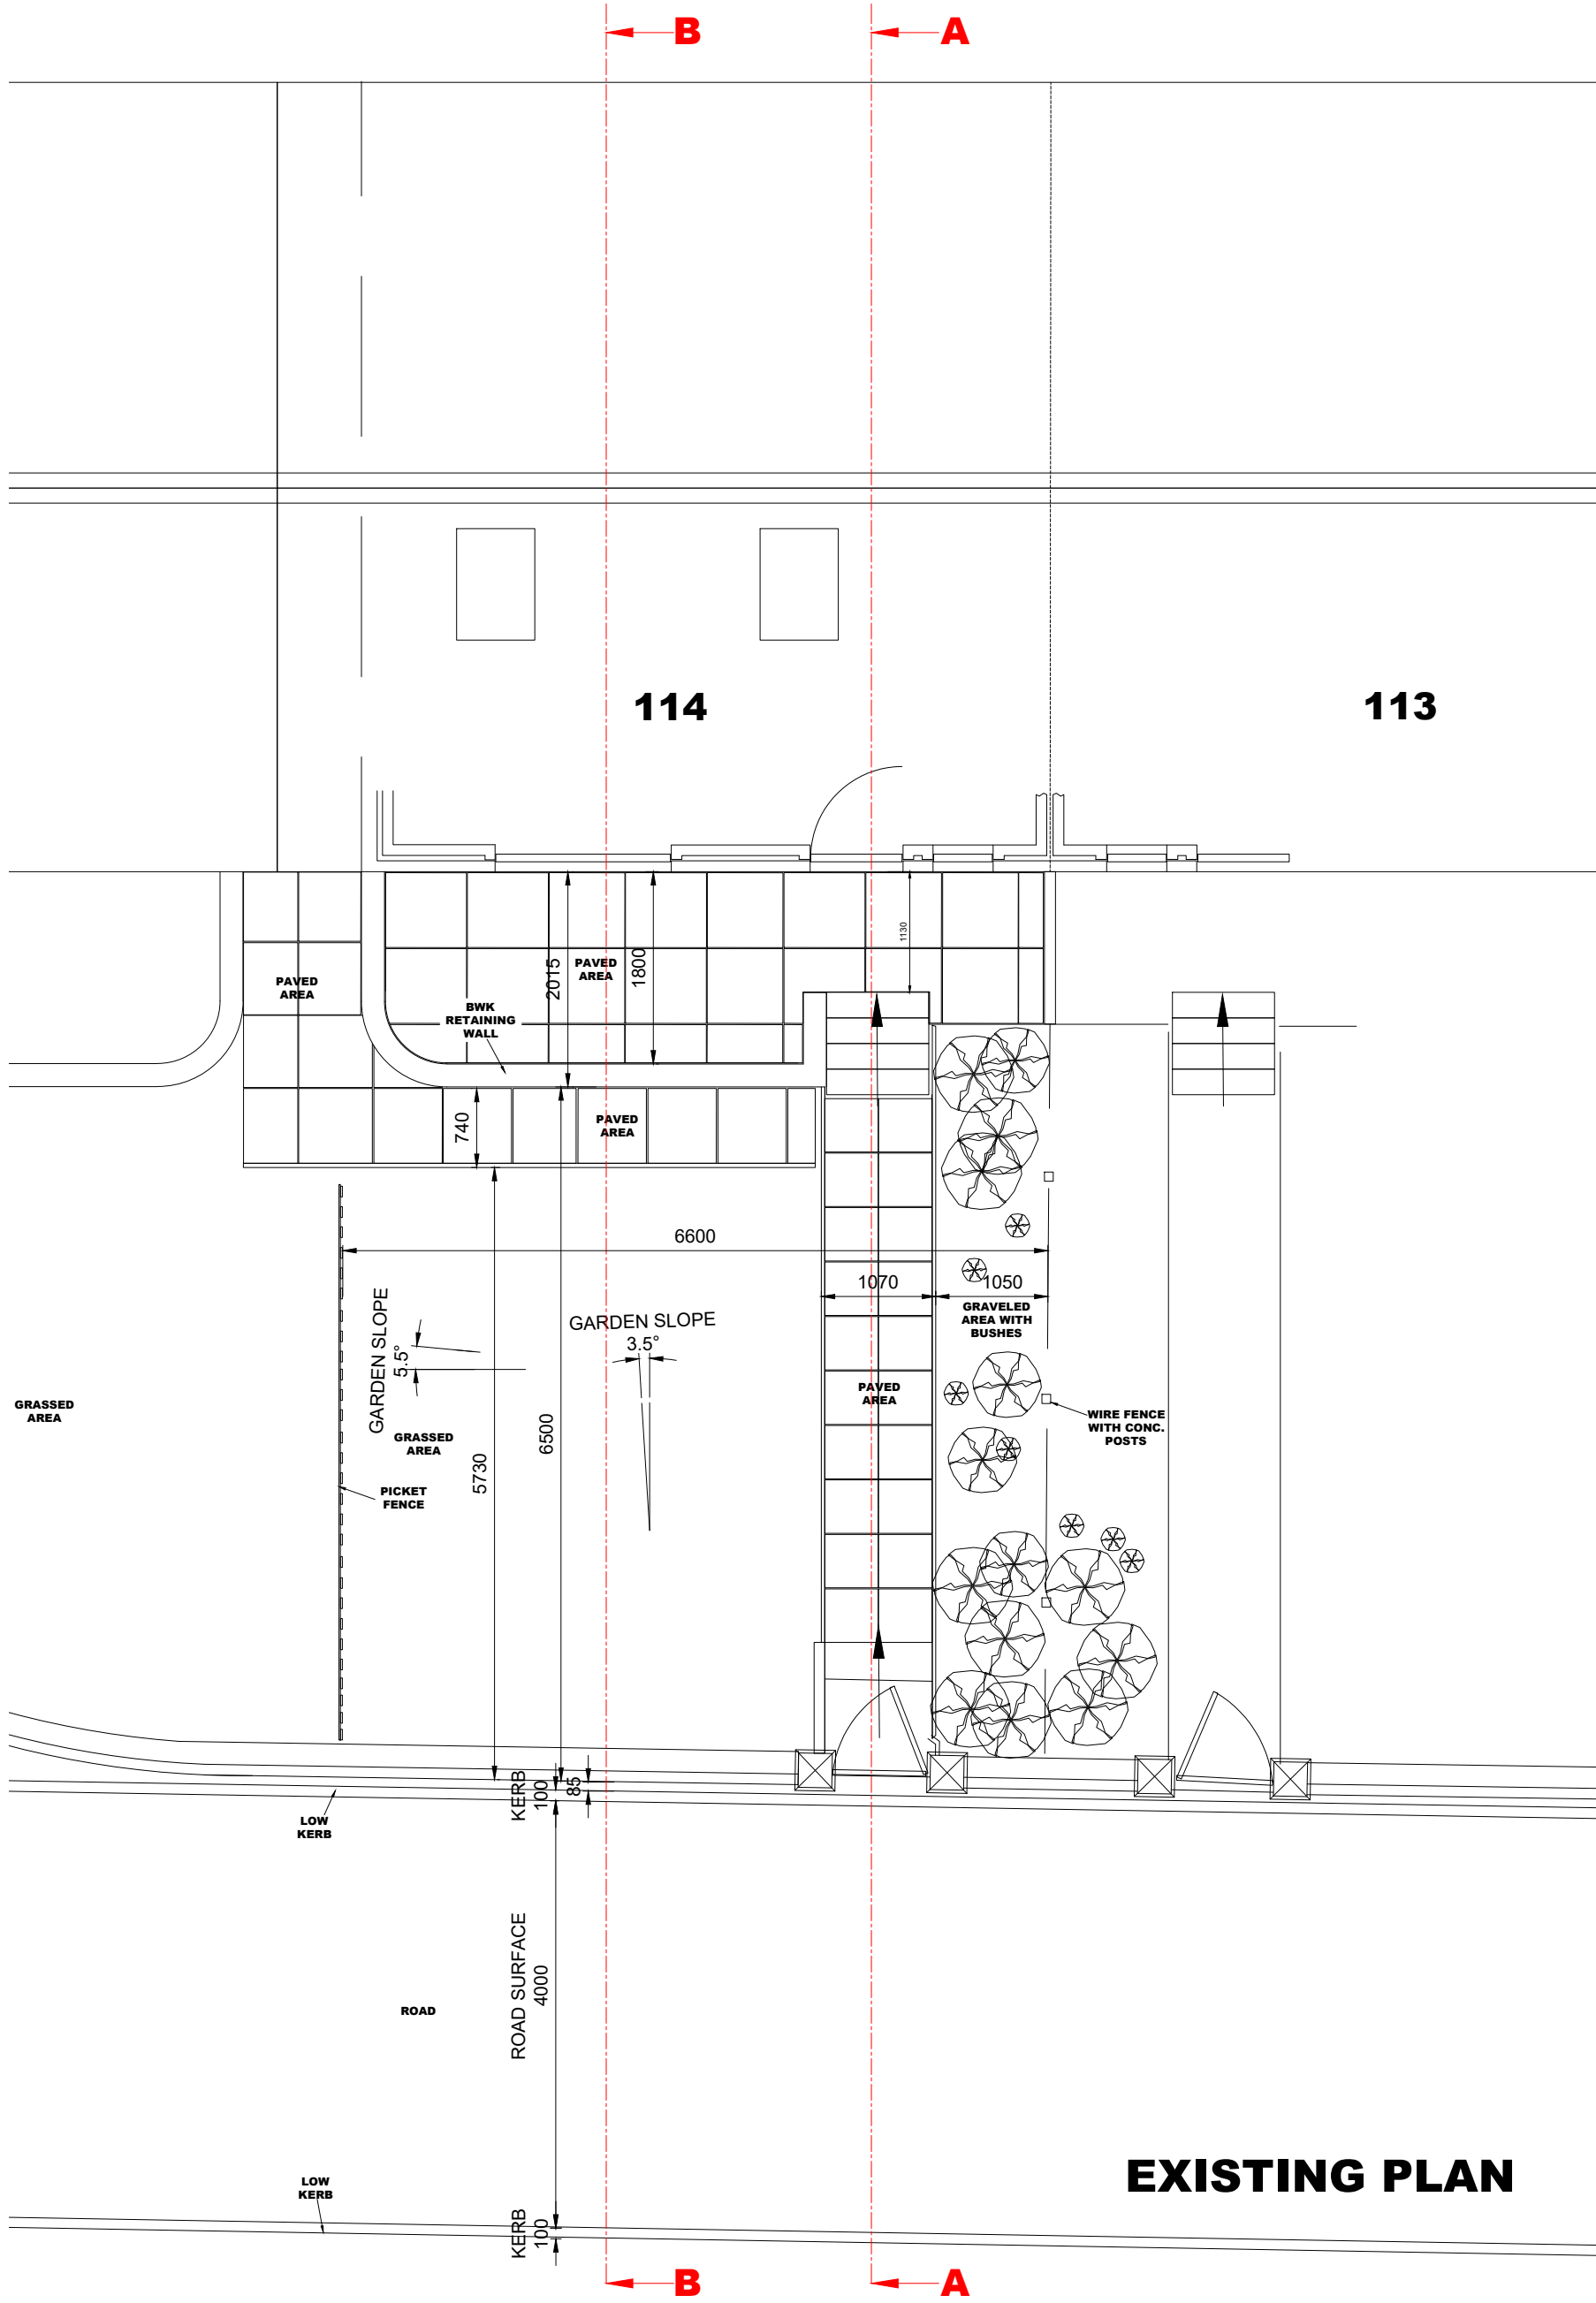

EXISTING PLAN

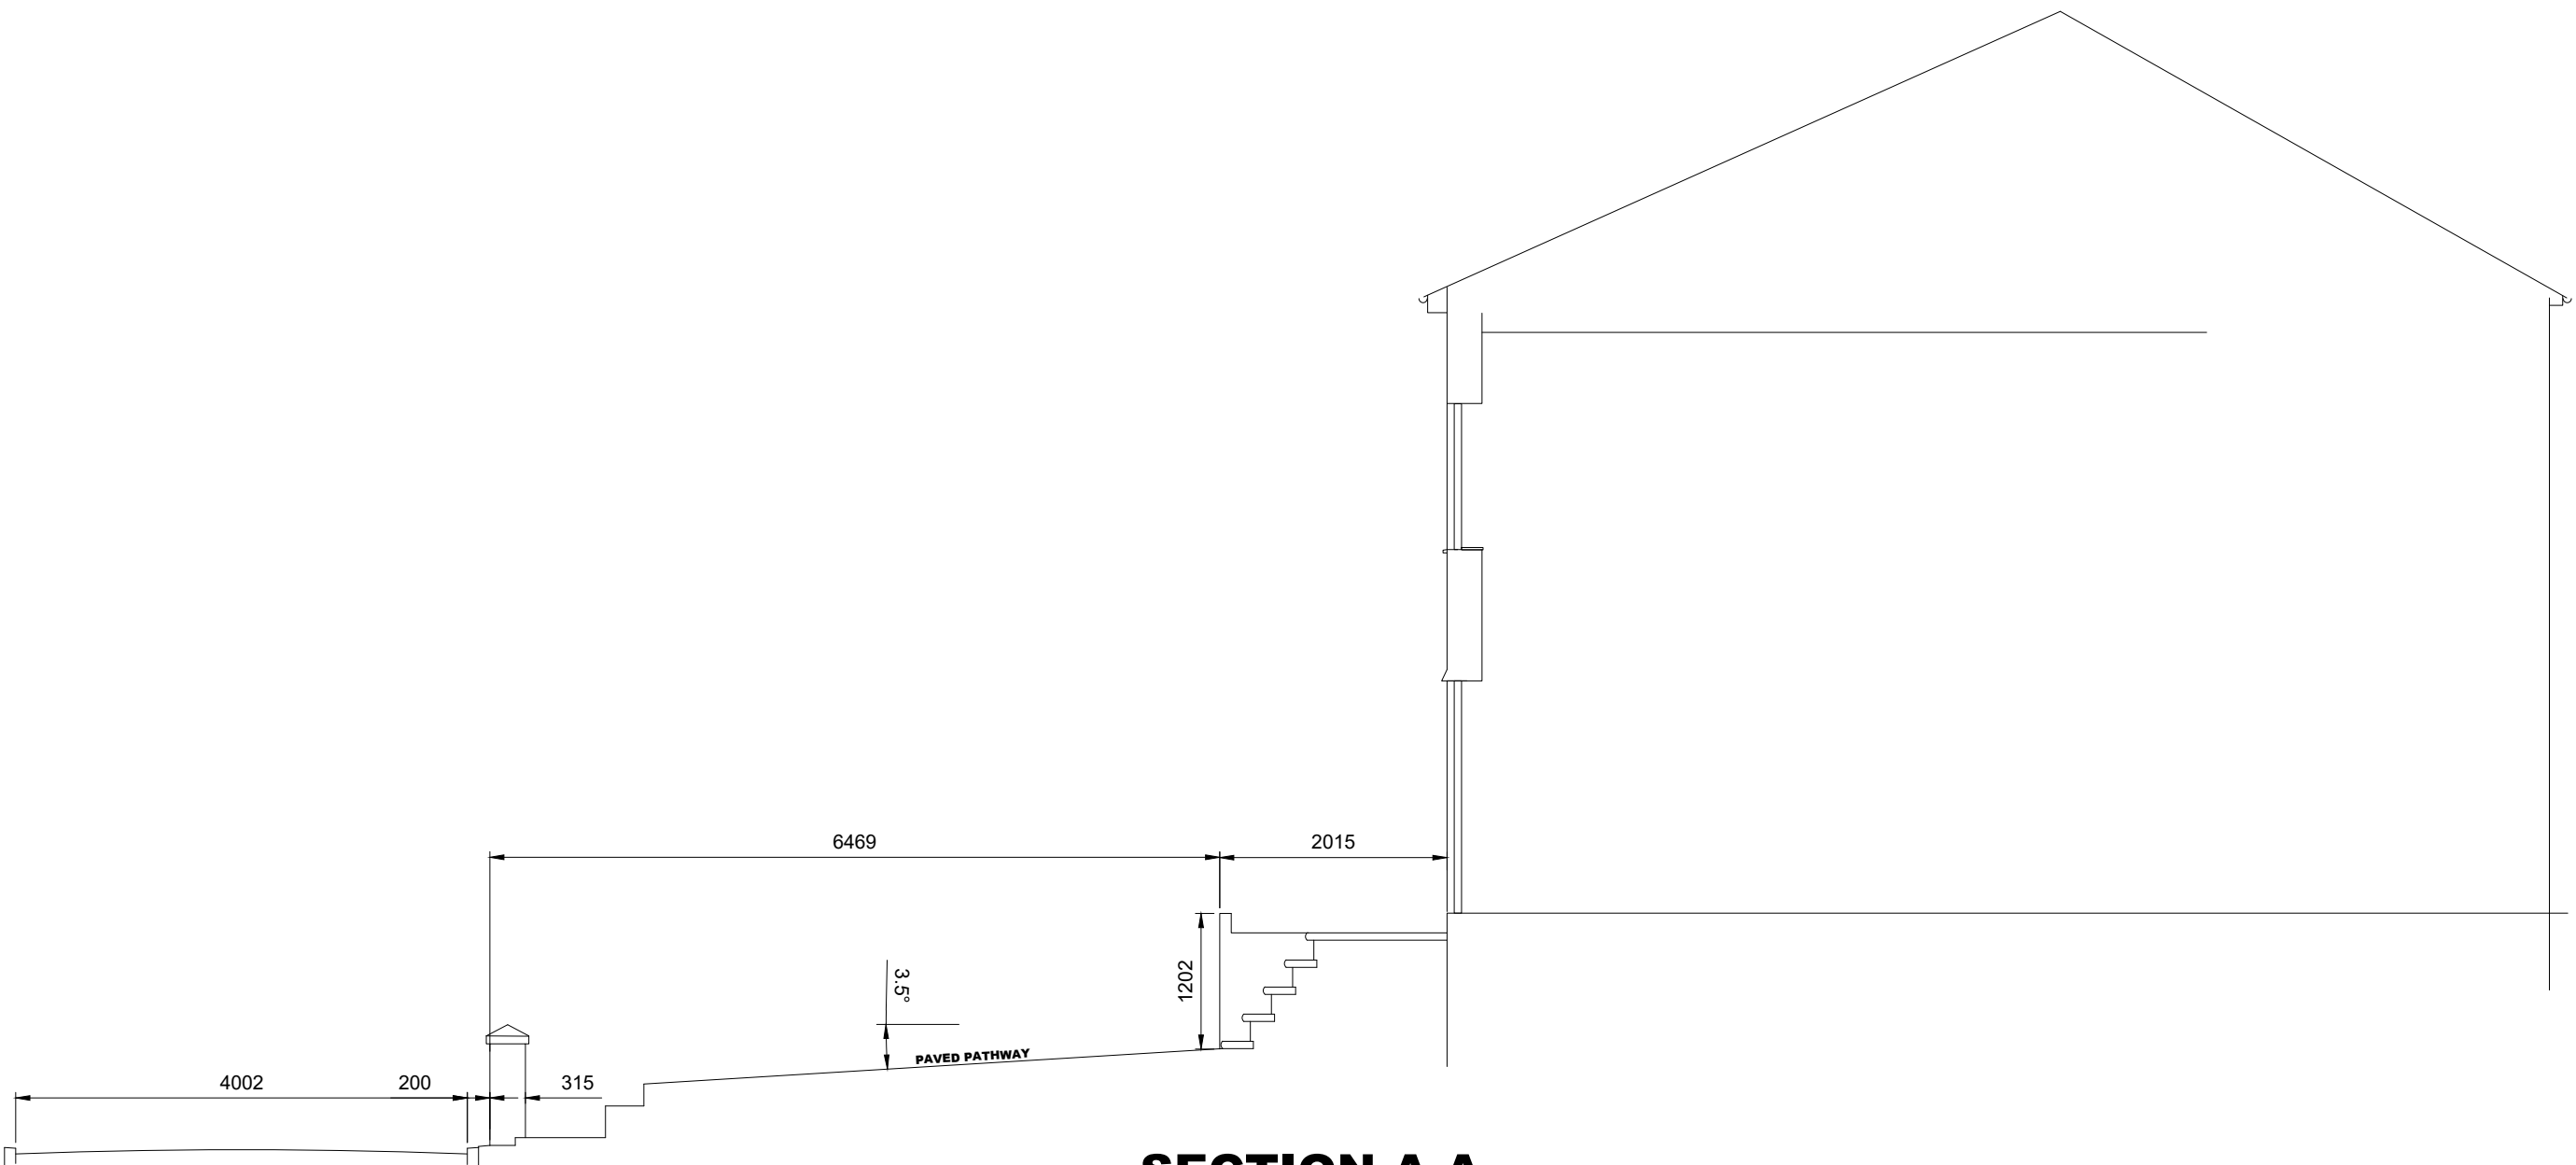

SECTION A-A

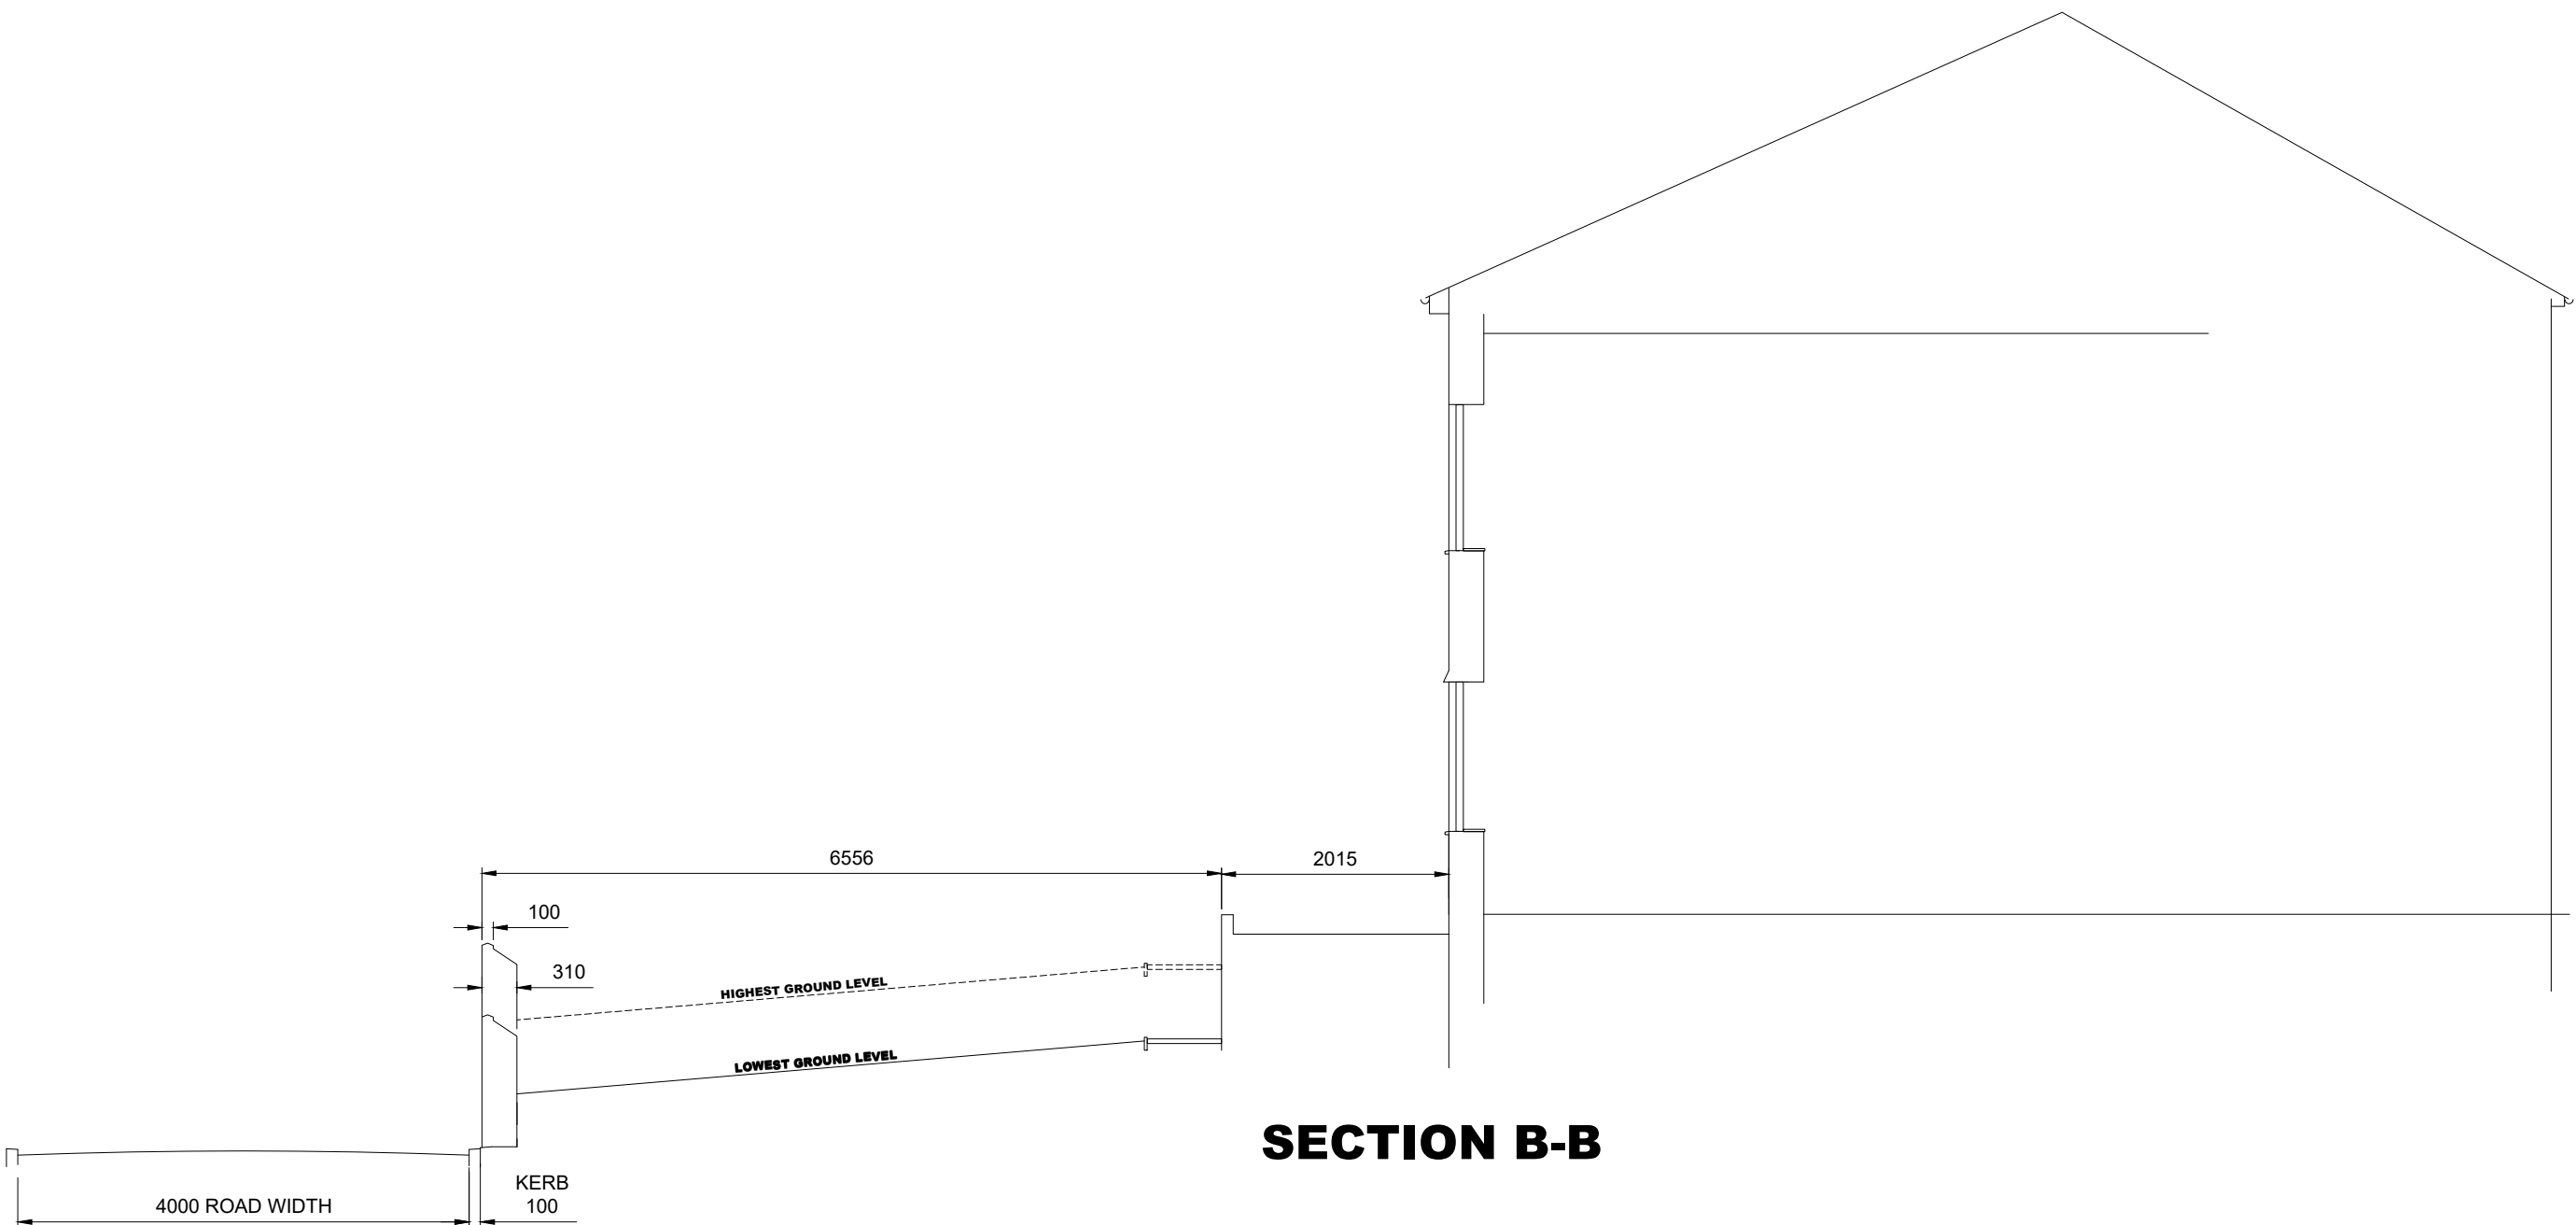

SECTION B-B



A	DRAWING UPDATED.	04.08.25
Rev	Amendments	Date
Client:		
CHARLIE LAMBERT & CORY RAINBOLD		
Job Title:		
114 CILHAUL, TREHARRIS.		
Drg Title:		
EXISTING ELEVATIONS & PLAN.		
Drawn By:	PMP	Scale: 1:60 / A1
Date:	15/06/25	Checked:
Drg No:	001	Rev: A
PMP Designs 50, Twyn-y-garreg, Treharris, Mid-Glamorgan CF46 5RL. Tel: & fax: 01443 411405 e-mail pmpdesignsltd@aol.com		

