

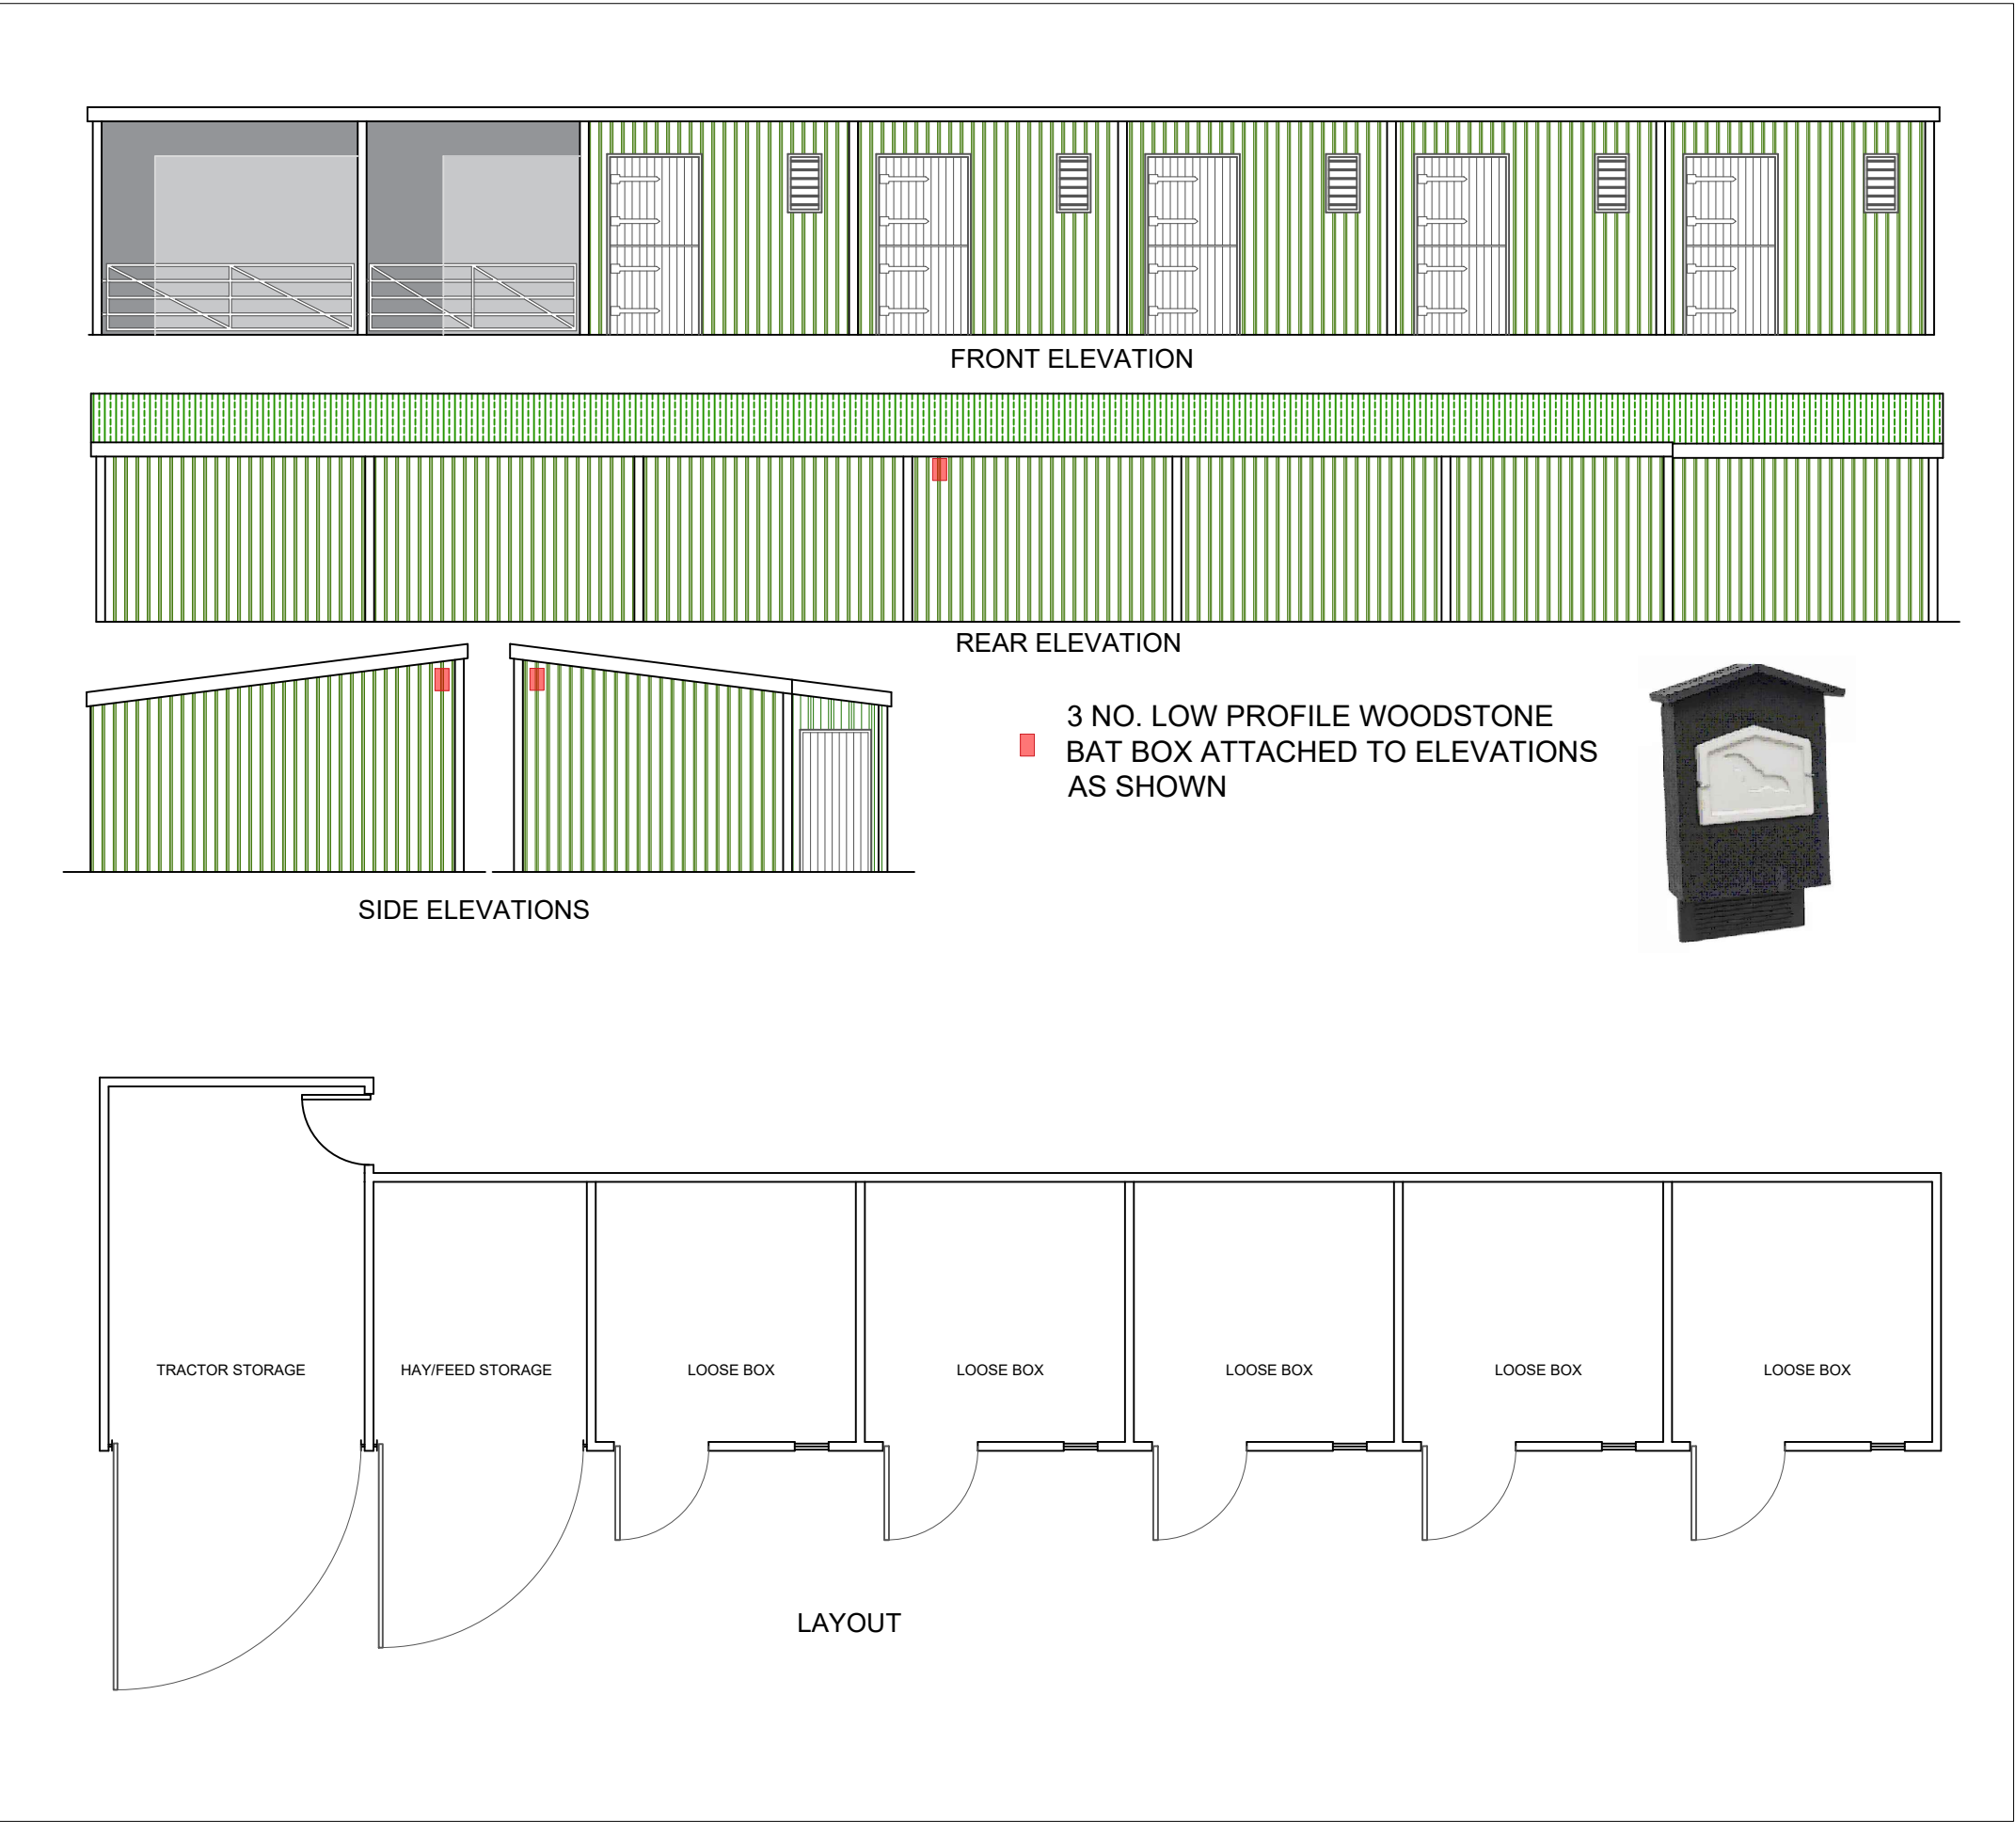


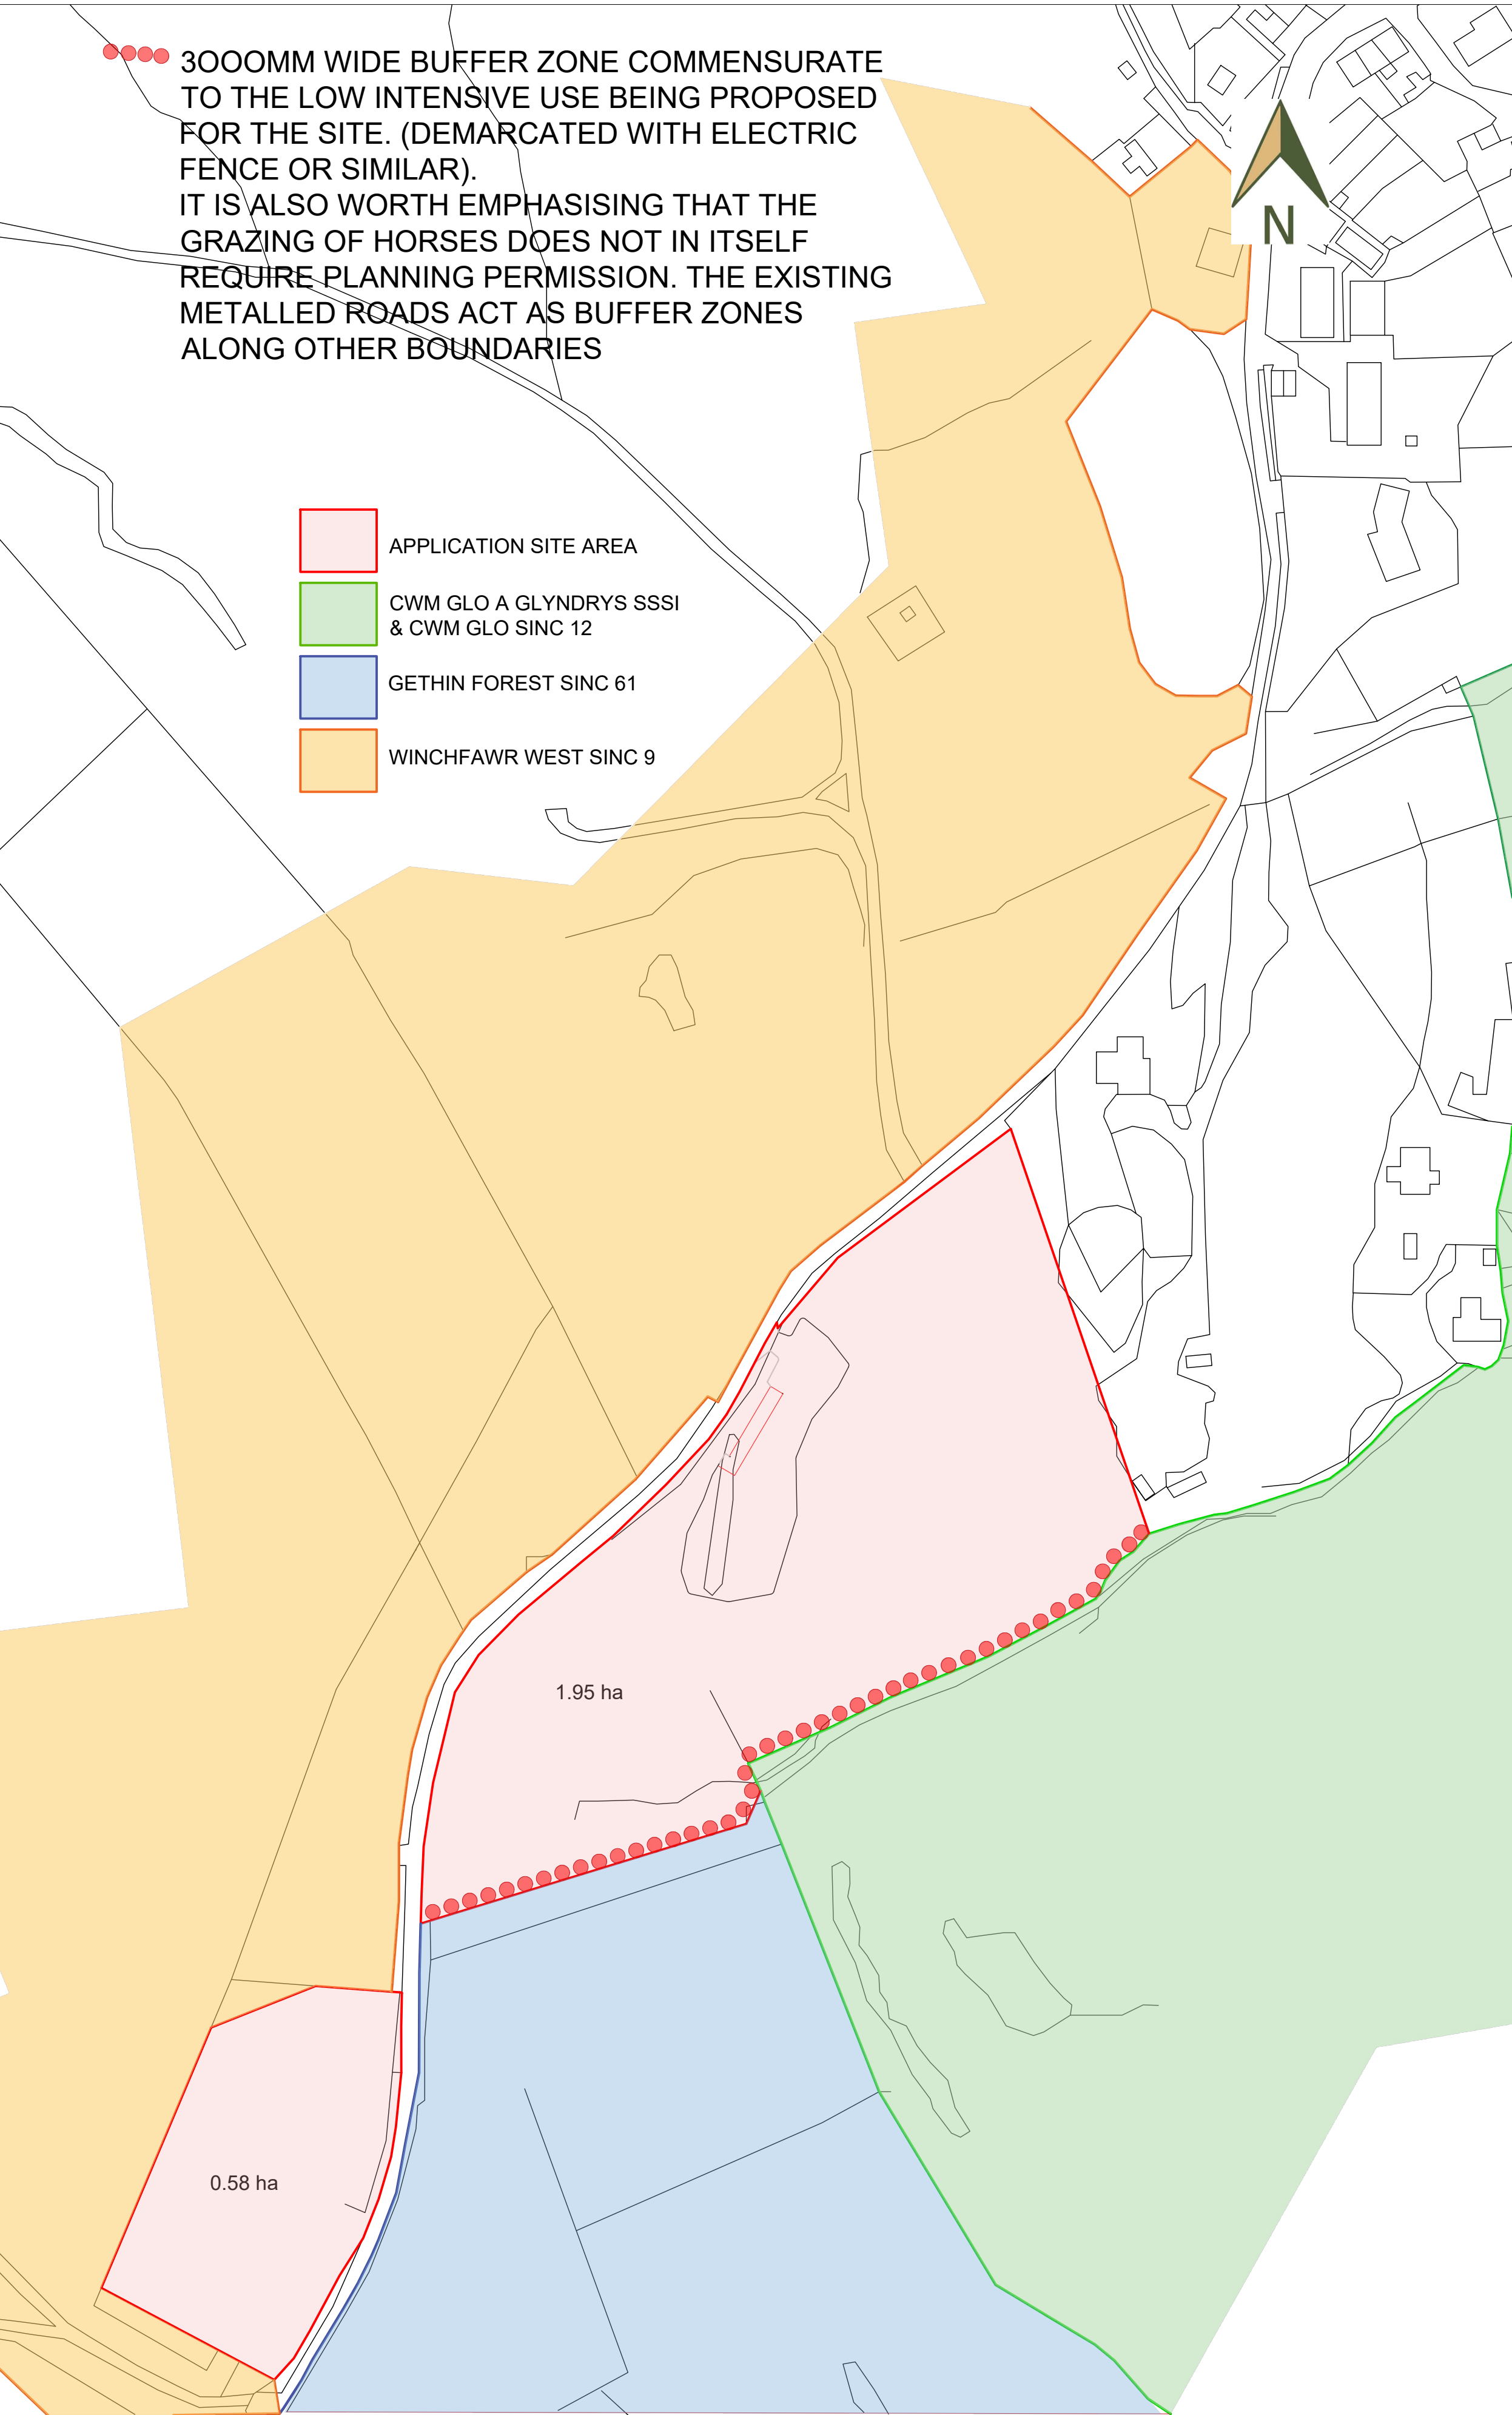

- SCALE**
- ROOF HEIGHT FRONT 3.2 M
 - ROOF HEIGHT REAR 2.5 M
 - LENGTH 25.890 M
 - WIDTH 5.25/3.9 M
 - MONO-ROOF PITCH 6 - 9°
 - GROSS FOOTPRINT OF SHED 106 M²
- MATERIALS -**
- WALLS - METAL BOX PROFILE SHEETING (DARK GREEN)
 - ROOF - METAL BOX PROFILE SHEETING (DARK GREEN)
 - WITH OPTION OF TRANSLUCENT GRP FIBREGLOSS SHEET ROOFLIGHTS
- DOORS - TIMBER STABLE DOORS**
- GALV. STEEL STOCK GATES
 - COMPACTED AGGREGATE INTERNAL FLOOR
 - 500MM WIDE SCALPINGS PERIMETER SURROUND

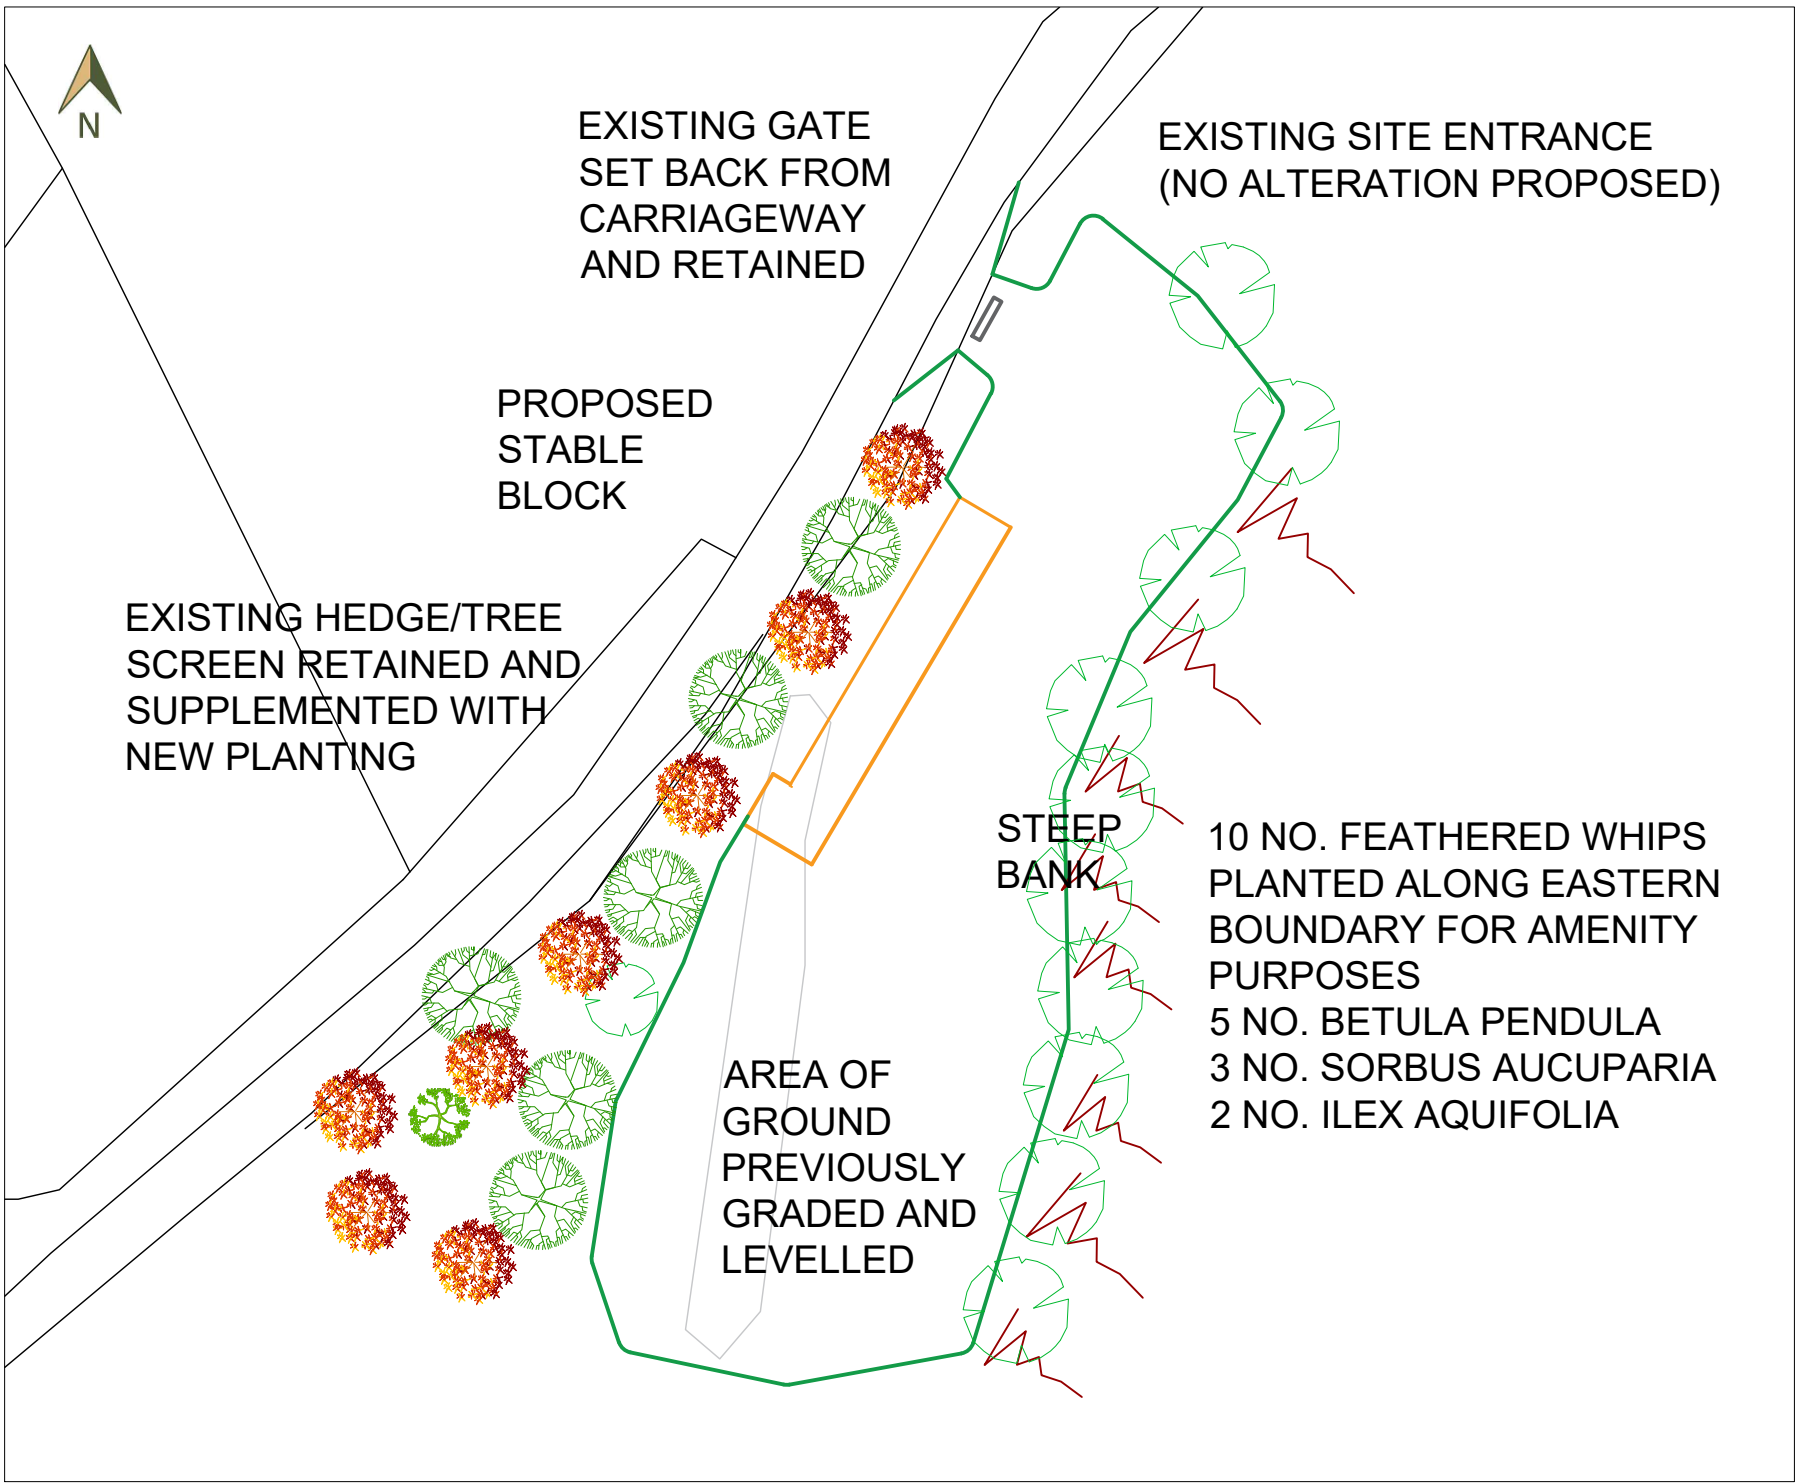

LAND TO THE SOUTH WEST OF NO 152 HEOL GERRIG, HEOL GERRIG, MERTHYR, CF46 1RE.

BIODIVERSITY MEASURES

CHANGE OF USE OF LAND FOR THE KEEPING OF HORSES INCLUDING STABLES (PROPOSED), AND GRADING OF IMMEDIATE GROUND AREA TO FORM LEVEL AREA FOR ANIMAL WELFARE (RETROSPECTIVE)

SCALE @ A1 1:100, 1:500, 1:1250 DATE JUNE 2025 DRAWN BY

JOB NO. 2079 DRAWING NO. BIOP/L2079/001 REVISION 1F

THIS DRAWING HAS BEEN PRODUCED SOLELY FOR THE PURPOSES OF OBTAINING PLANNING APPROVAL. ALL CONSTRUCTION DETAIL AT BUILDING REGULATIONS STAGE

J C R

PLANNING

PLANNING AND DEVELOPMENT CONSULTANTS

www.jcrplanning.com

UNIT 2 AND 3
CROSS HANDS BUSINESS WORKSHOPS
HEOL PARC MAWR, CROSS HANDS,
CARMARTHENSHIRE, SA14 6RE
tel. 01269 267160
info@jcrplanning.com