
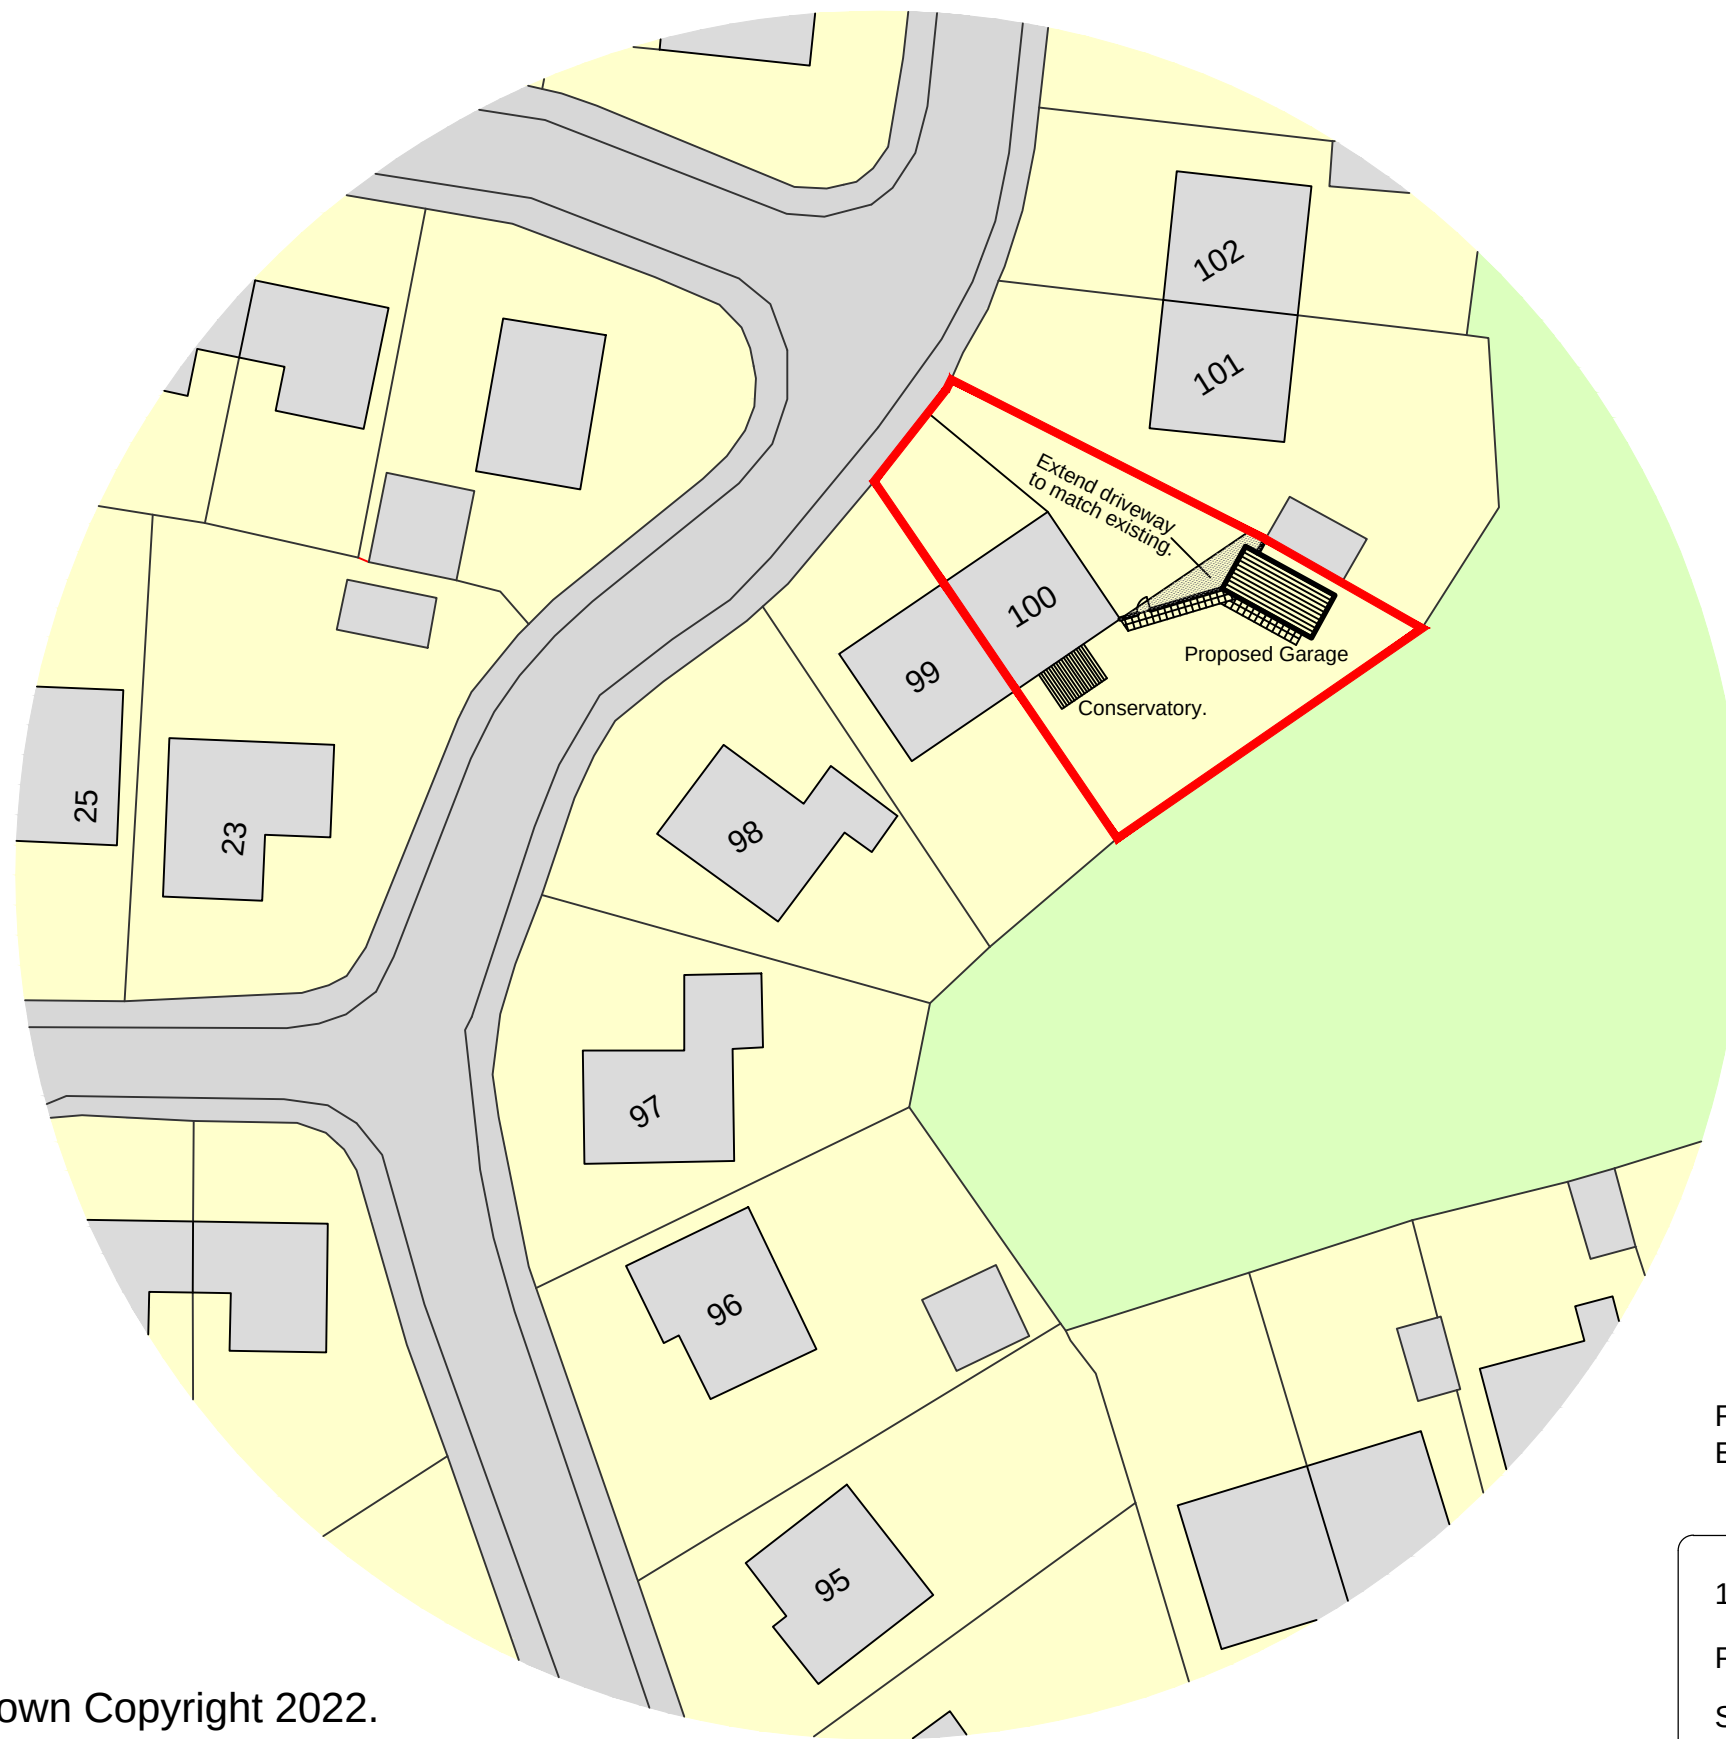


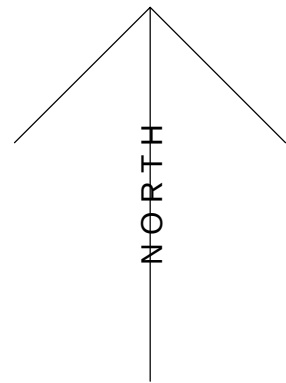

Revision A (14.02.23)
Extended drive area indicated.

100 The Hollies, Quakers Yard.
Proposed block plan 102 rev A.
Scale 1:500

Ordnance Survey, (c) Crown Copyright 2022.
All rights reserved. Licence number 100022432