




01 - Unit 2 - Proposed South Facing Elevation
Scale: 1 : 100

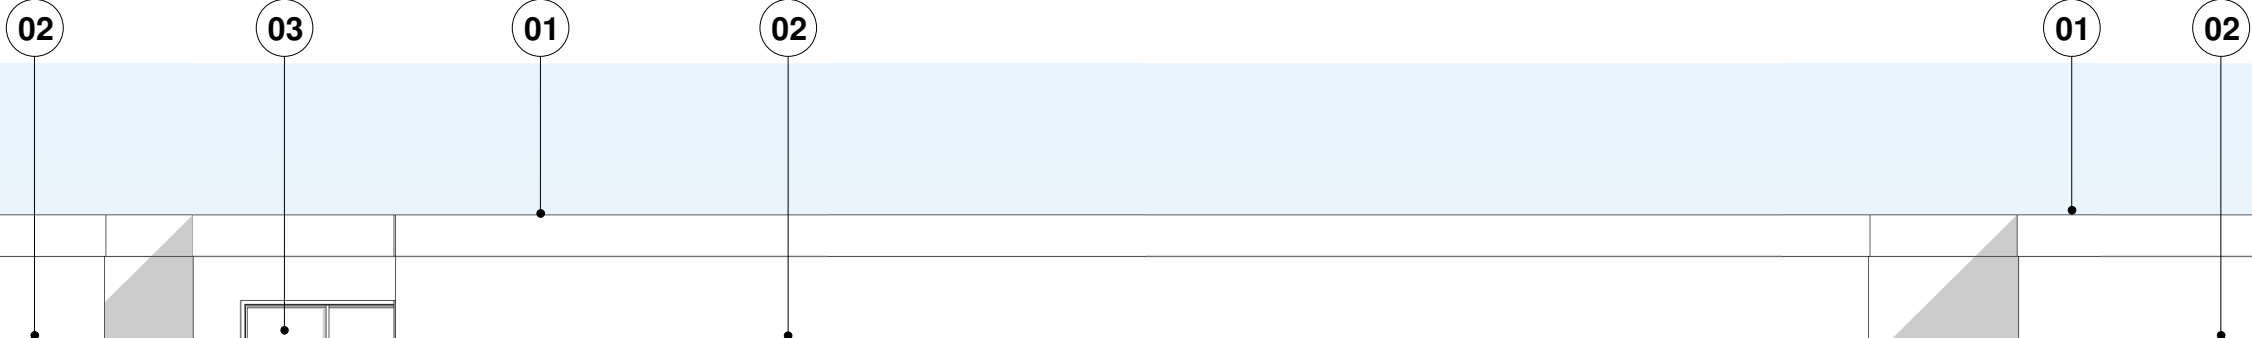


02 - Unit 2 - Proposed North Facing Elevation
Scale: 1 : 100

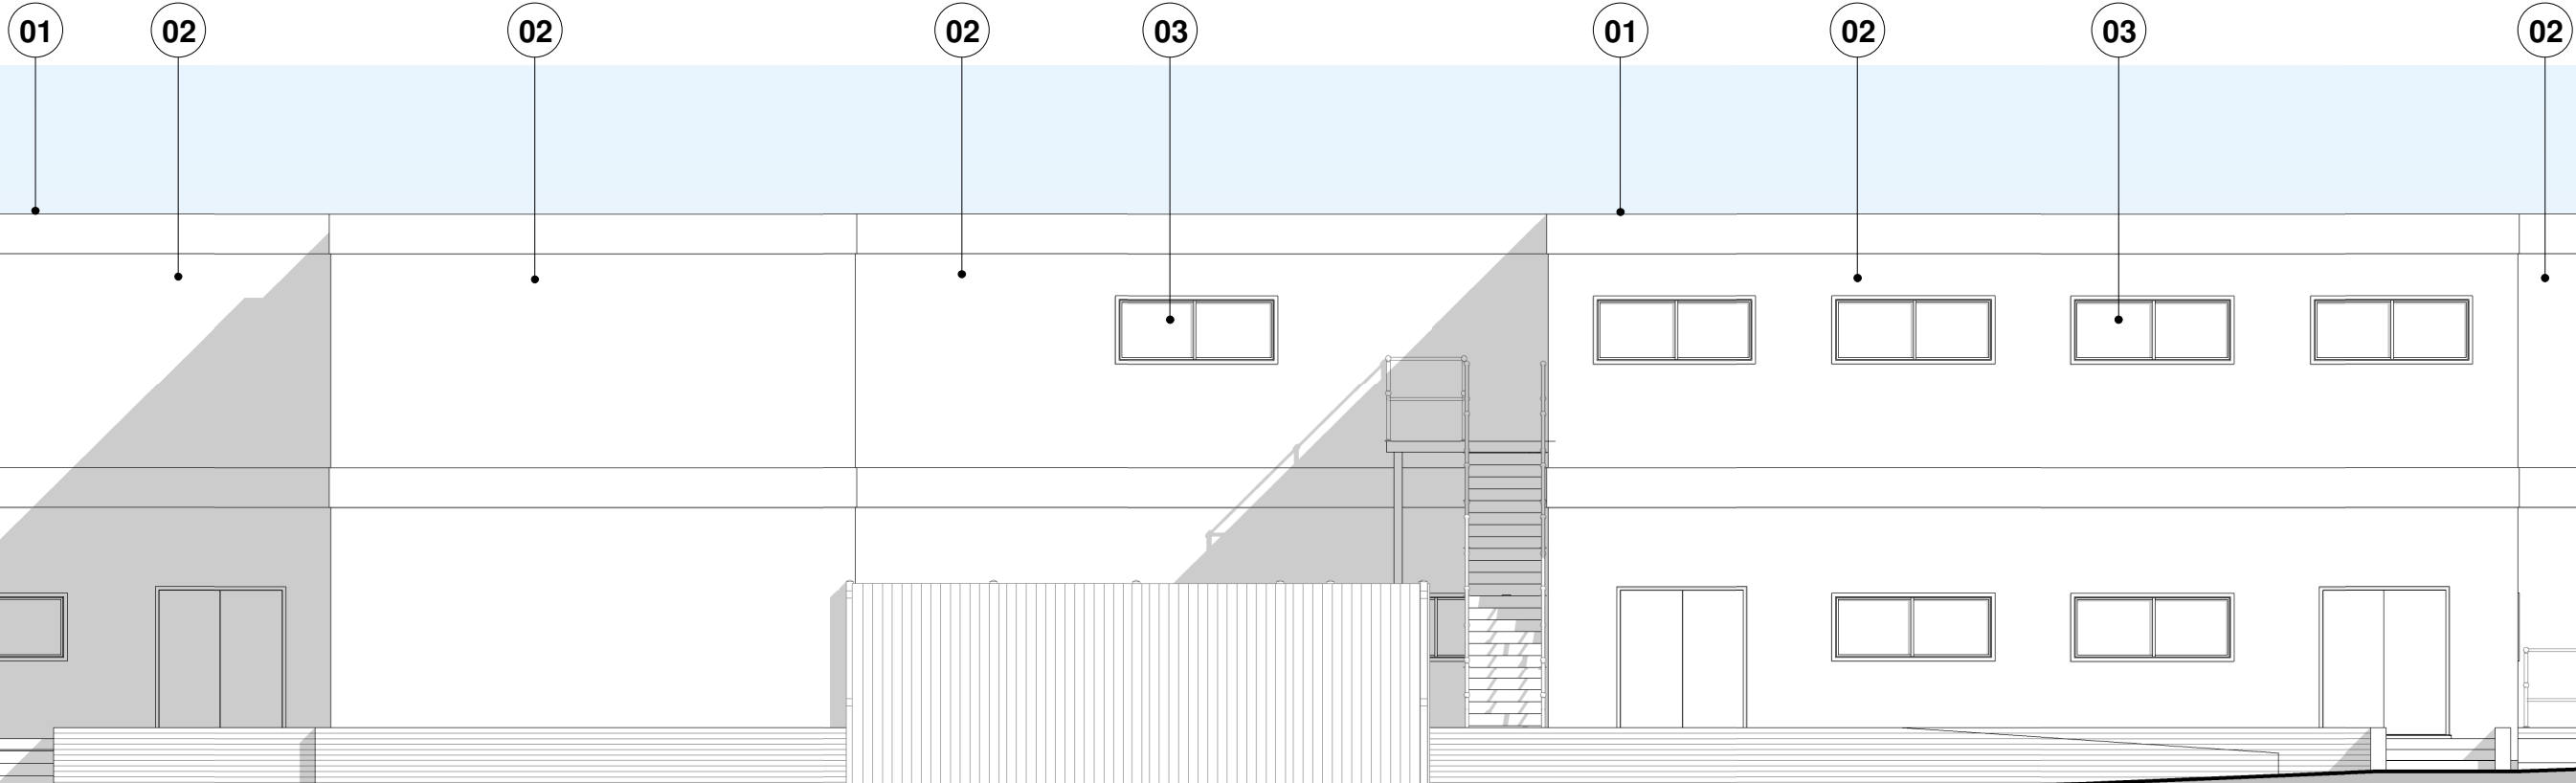

03 - Unit 2 - Proposed East Facing Elevation
Scale: 1 : 100

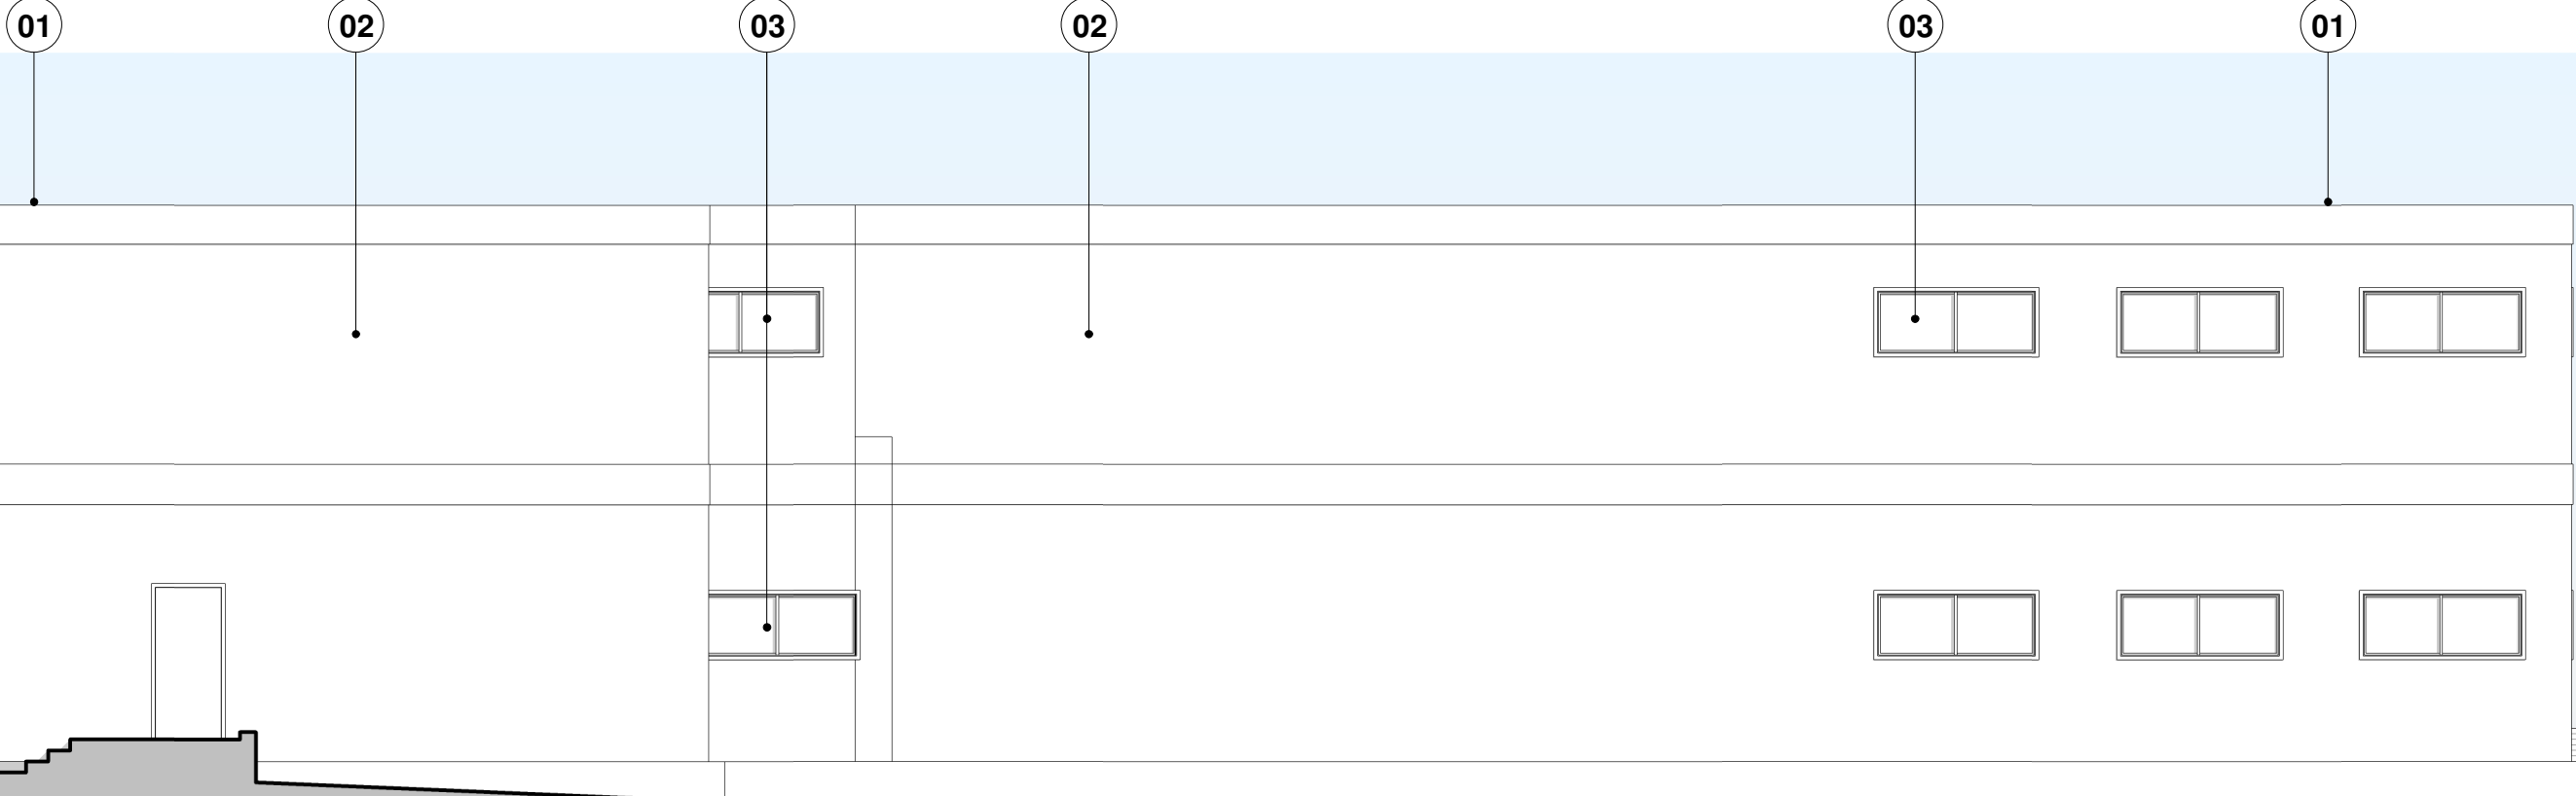

04 - Unit 2 - Proposed West Facing Elevation
Scale: 1 : 100

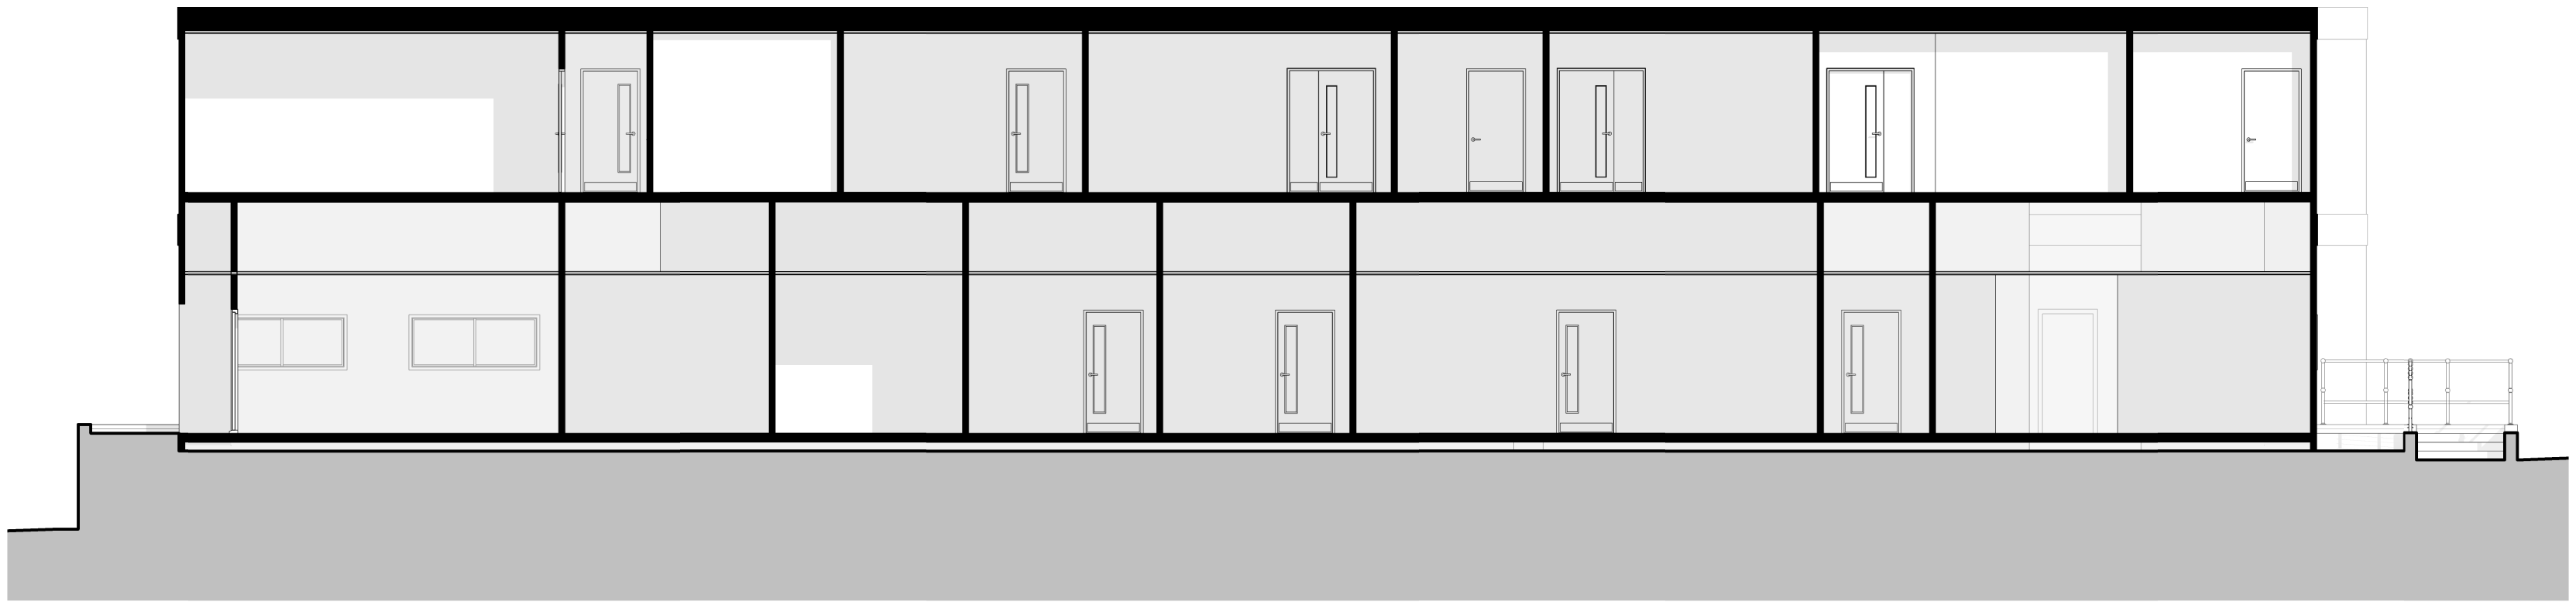

Proposed Section
Scale: 1 : 100

Finishes Key

Note: Colours, materials and finishes to Portakabin manufacturers design range.

(1) **Roof:** Grey coloured, profiled aluminium-zinc coated steel roof.

(2) **Walls:** Light grey coloured plastisol-coated galvanneal steel cladding, with dark grey fascias.

(3) **Windows & Doors:** Dark grey coloured U-Pvc windows and grey coloured external steel framed doors.

Element U-Values:

U-values based on PortaKabin Ltd 'New Yorkon' building system range for unit sizes in excess of 500sqm.

System Element	U-value (W.m ⁻² .K ⁻¹)
Wall (100mm Insulation)	0.24
Floor (70mm Insulation)	0.19*
Roof (180mm Insulation)	0.14

PRELIMINARY - PORTAKABIN MANUFACTURER TO CONFIRM ALL
ACHIEVABLE U-VALUES. ALL FABRIC ENERGY PERFORMANCE
REQUIREMENTS TO MEET OR EXCEED STANDARD U-VALUES
FIGURES SET OUT UNDER APPROVED DOCUMENT L2A.

Please note this drawing is to be read in conjunction with the latest revised package of information, that includes:

01 Series - GA Plans
P003 - BRA - V01 - 00 - DR - A - 010133
P003 - BRA - V01 - 01 - DR - A - 010134

35 Series - Ceiling Plans

P003 - BRA - V01 - 00 - DR - A - 350106
P003 - BRA - V01 - 01 - DR - A - 350107

42 Series - Wall Finishes

P003 - BRA - V01 - 01 - DR - A - 420105


43 Series - Floor Finishes

P003 - BRA - V01 - 01 - DR - A - 430114

P003 - BRA - V01 - 00 - DR - A - 680109

P003 - BRA - V01 - XX - DR - A - 68011

32 Series - Internal wall Completions

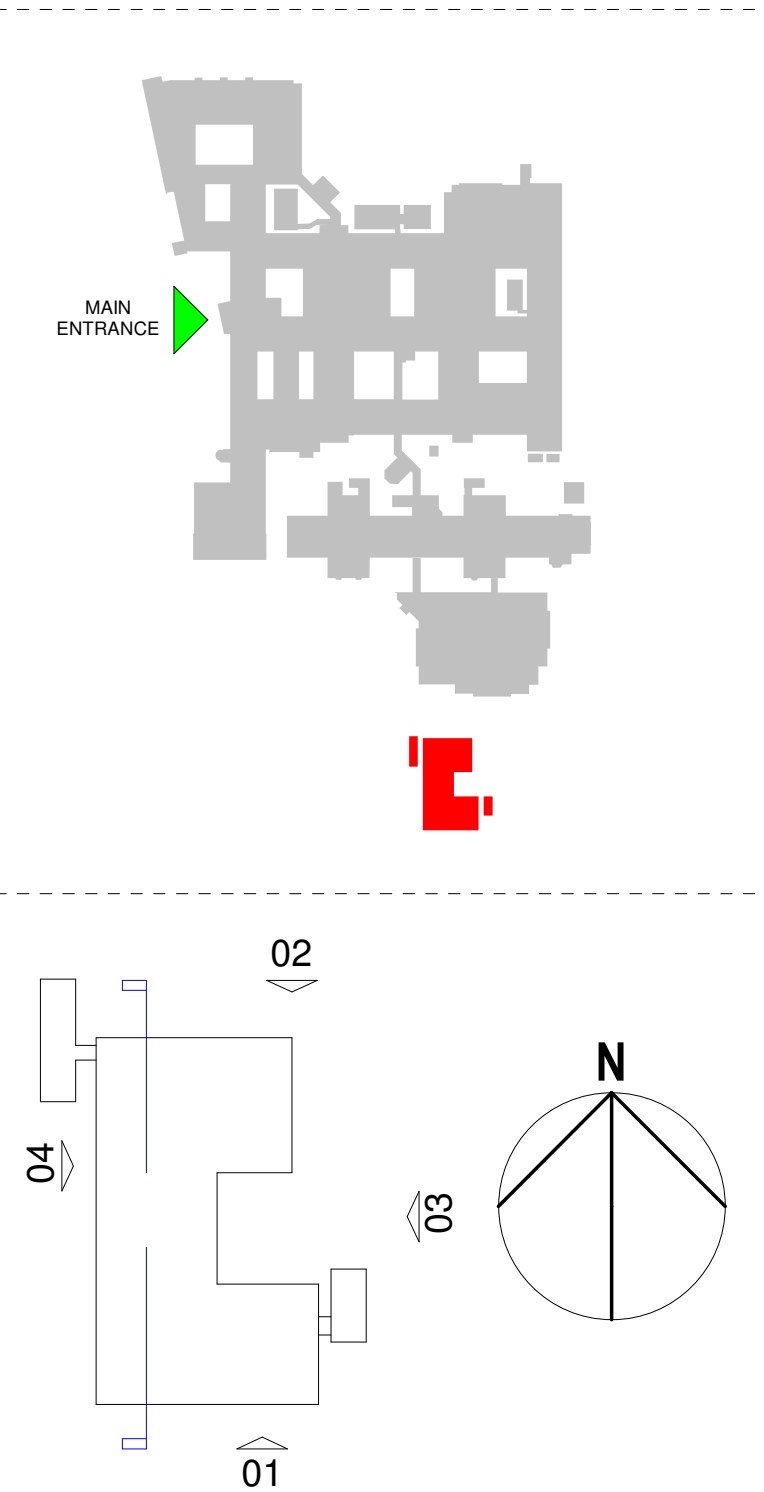

08/11/2019	Issued for pre application		M
Date	Details		B

Health Board



Supply Chain Partner



Project Title:
Prince Charles Hospital Refurbishment
Merthyr Tydfil
Mid Glamorgan
CF47 9DT

Scale:	As indicated	for the original size of A
--------	--------------	----------------------------

Drawn By: WW	Checked By: ML	Passed By: NO	Date: 11/01/1
Drawing Status:			

Planning Issue

Drawing Originator



© HLMArchitects
Suite 104
The Creative Quarter
Morgan Arcade
The Hayes
Cardiff CF10 1AF

Drawing Title:
Proposed Unit 2 Portkabin
Elevations & Section

Job No:	Drawing No:							Revision:
5005	Project	Origin	Volume	Level	Type	Discip.	Number	
	P003	HLM	07	ZZ	DR	A	020701	P01

Do NOT scale this drawing
Refer to Architects for details of current
building layouts