
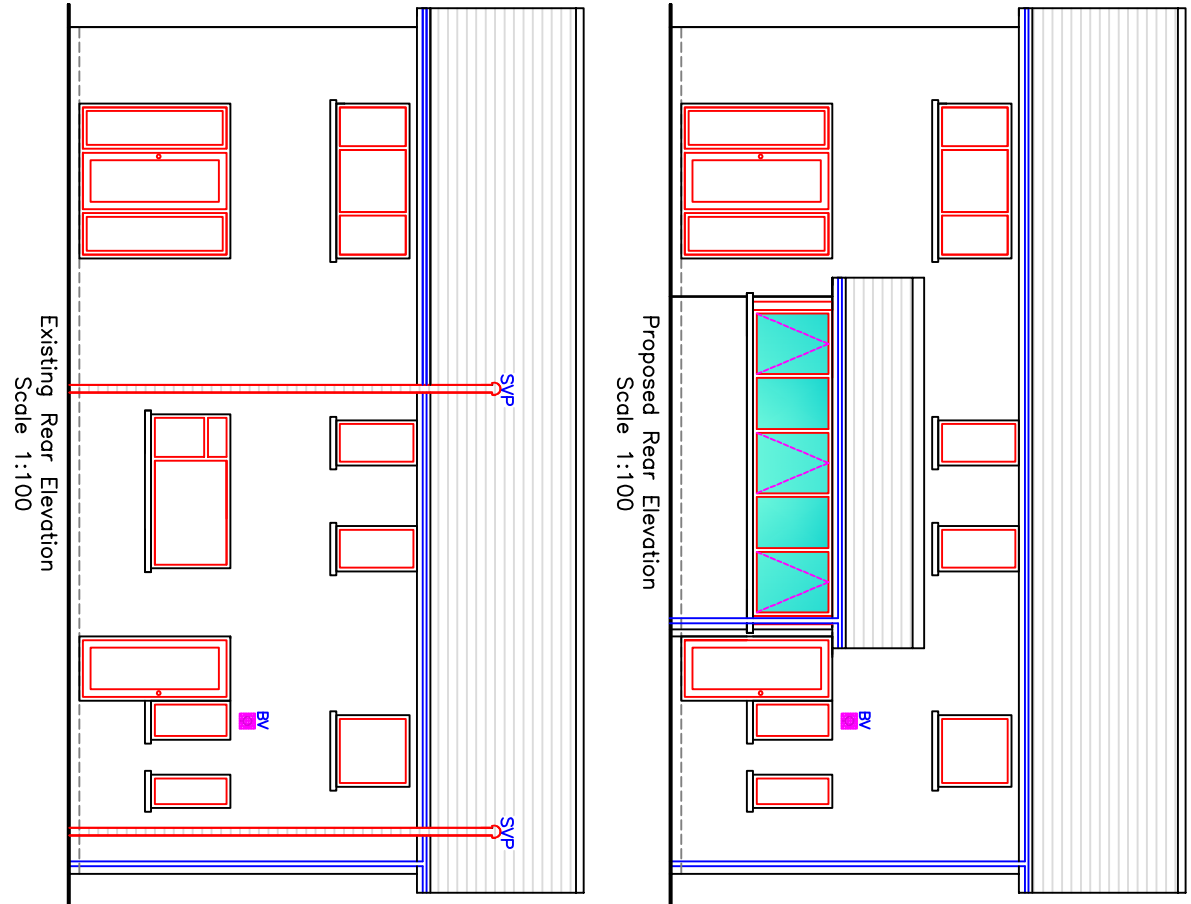
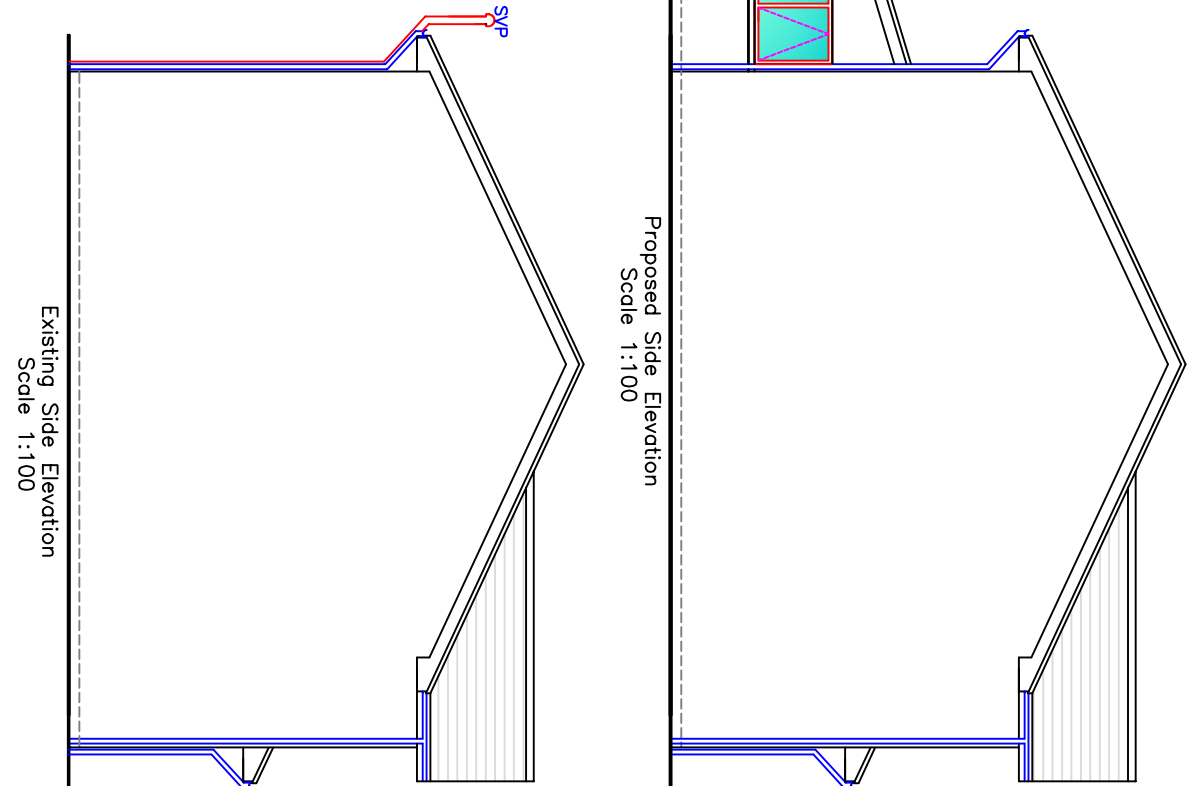
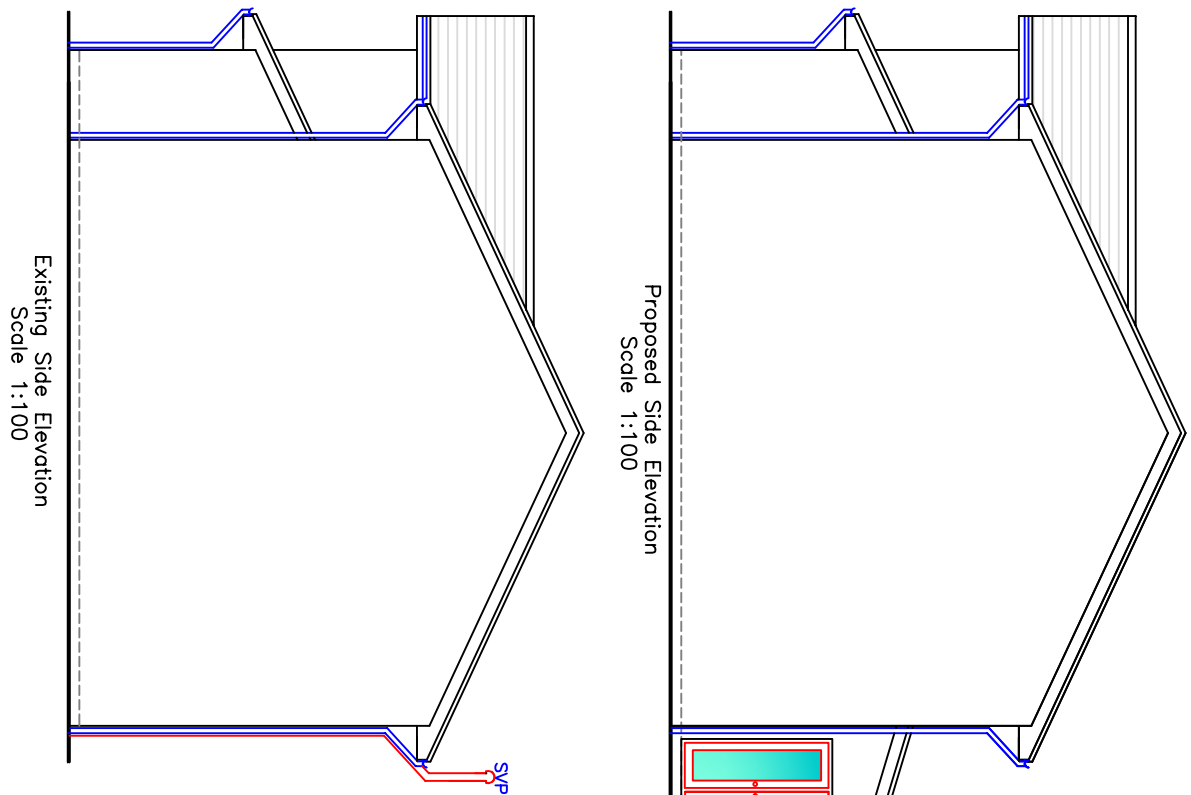
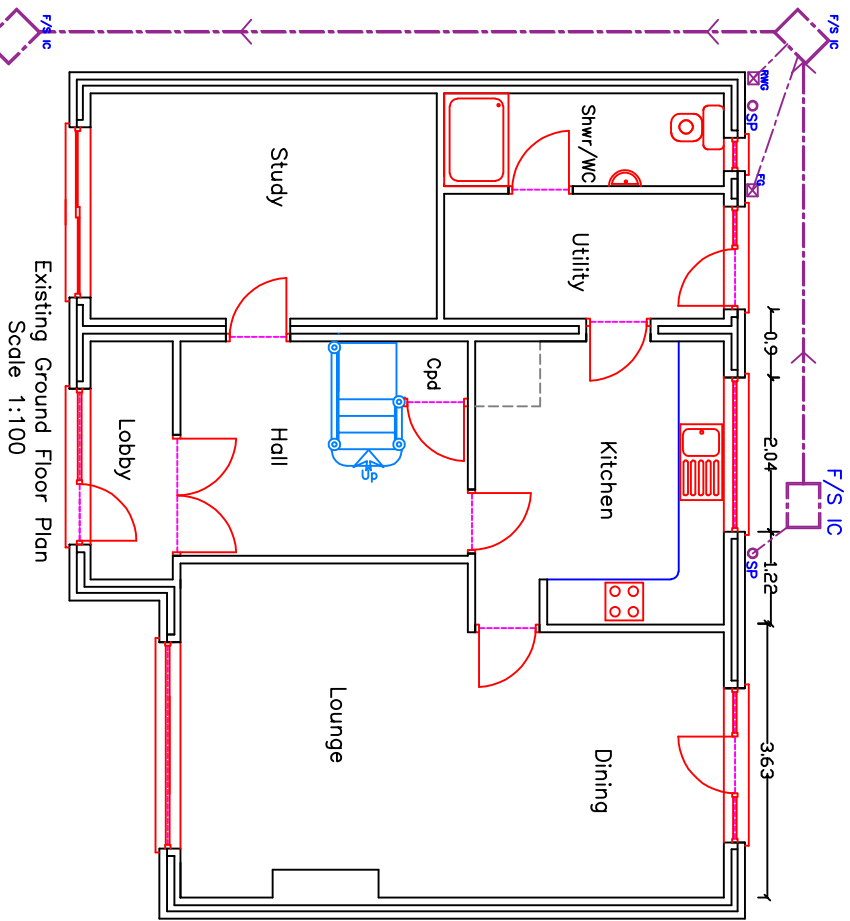
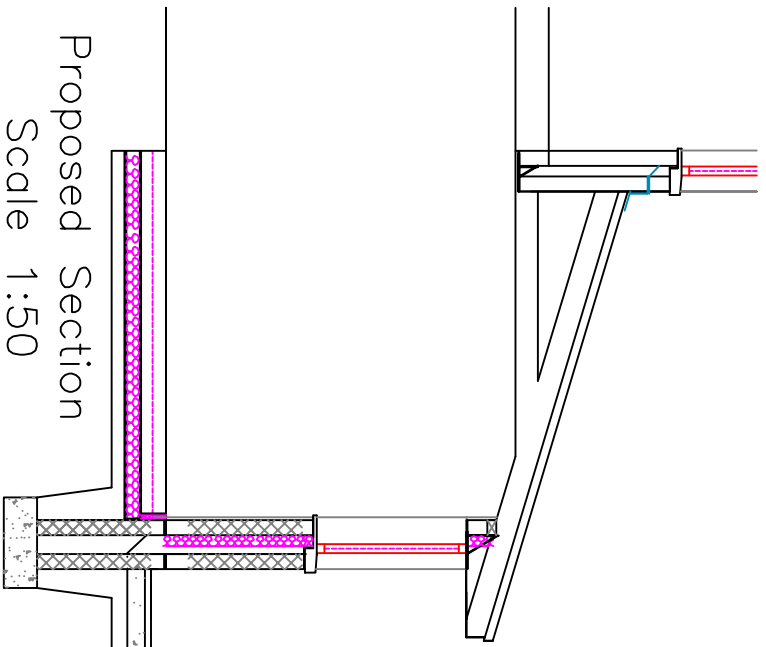
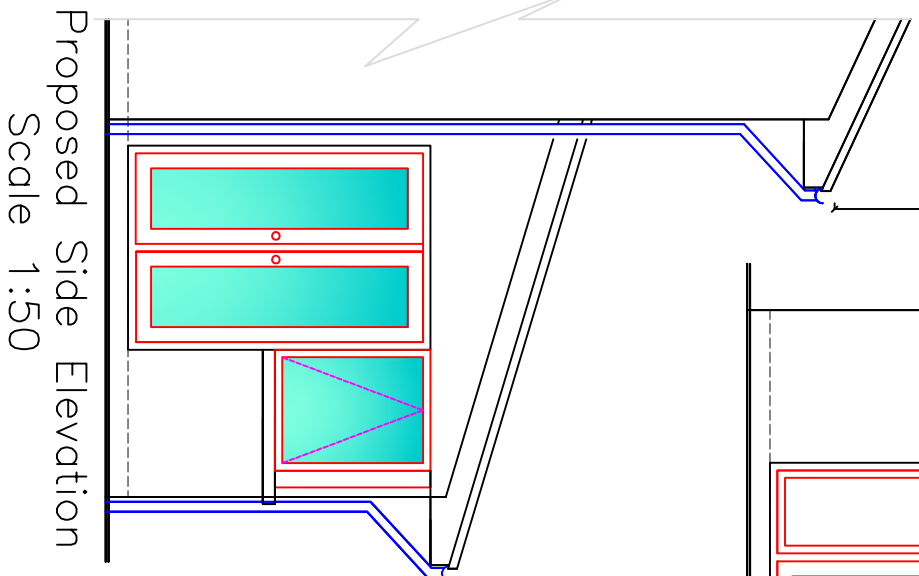
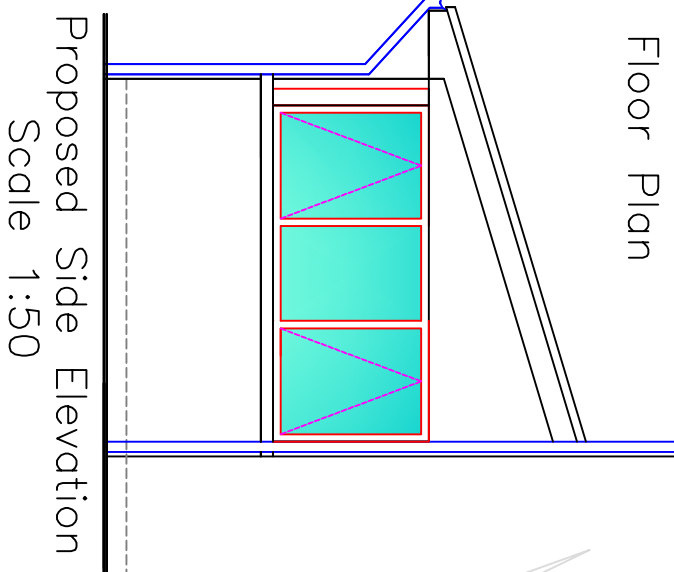
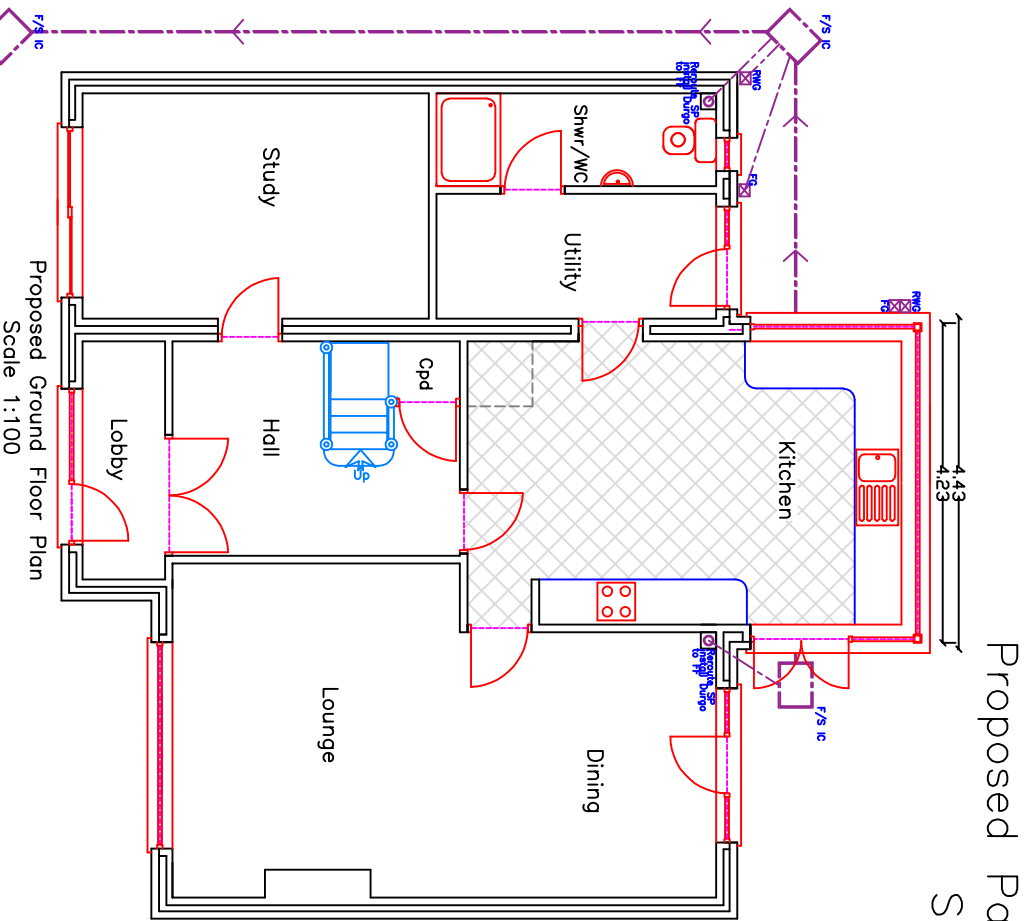
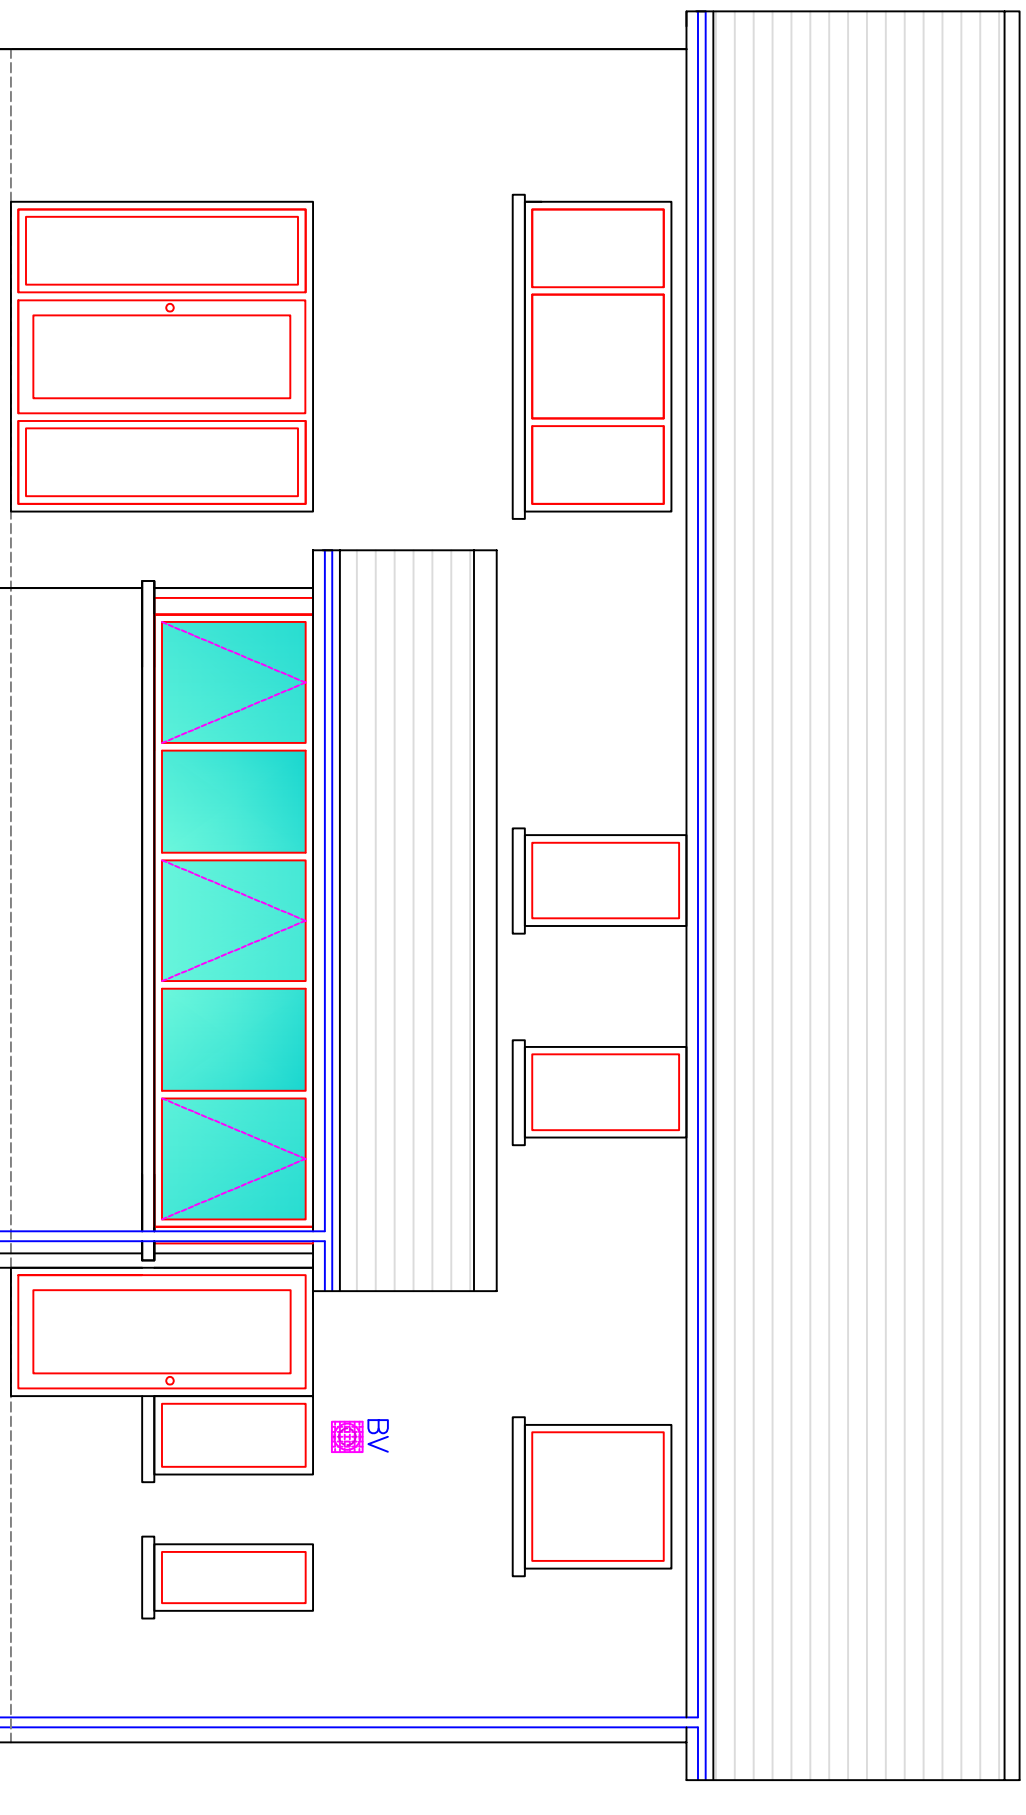


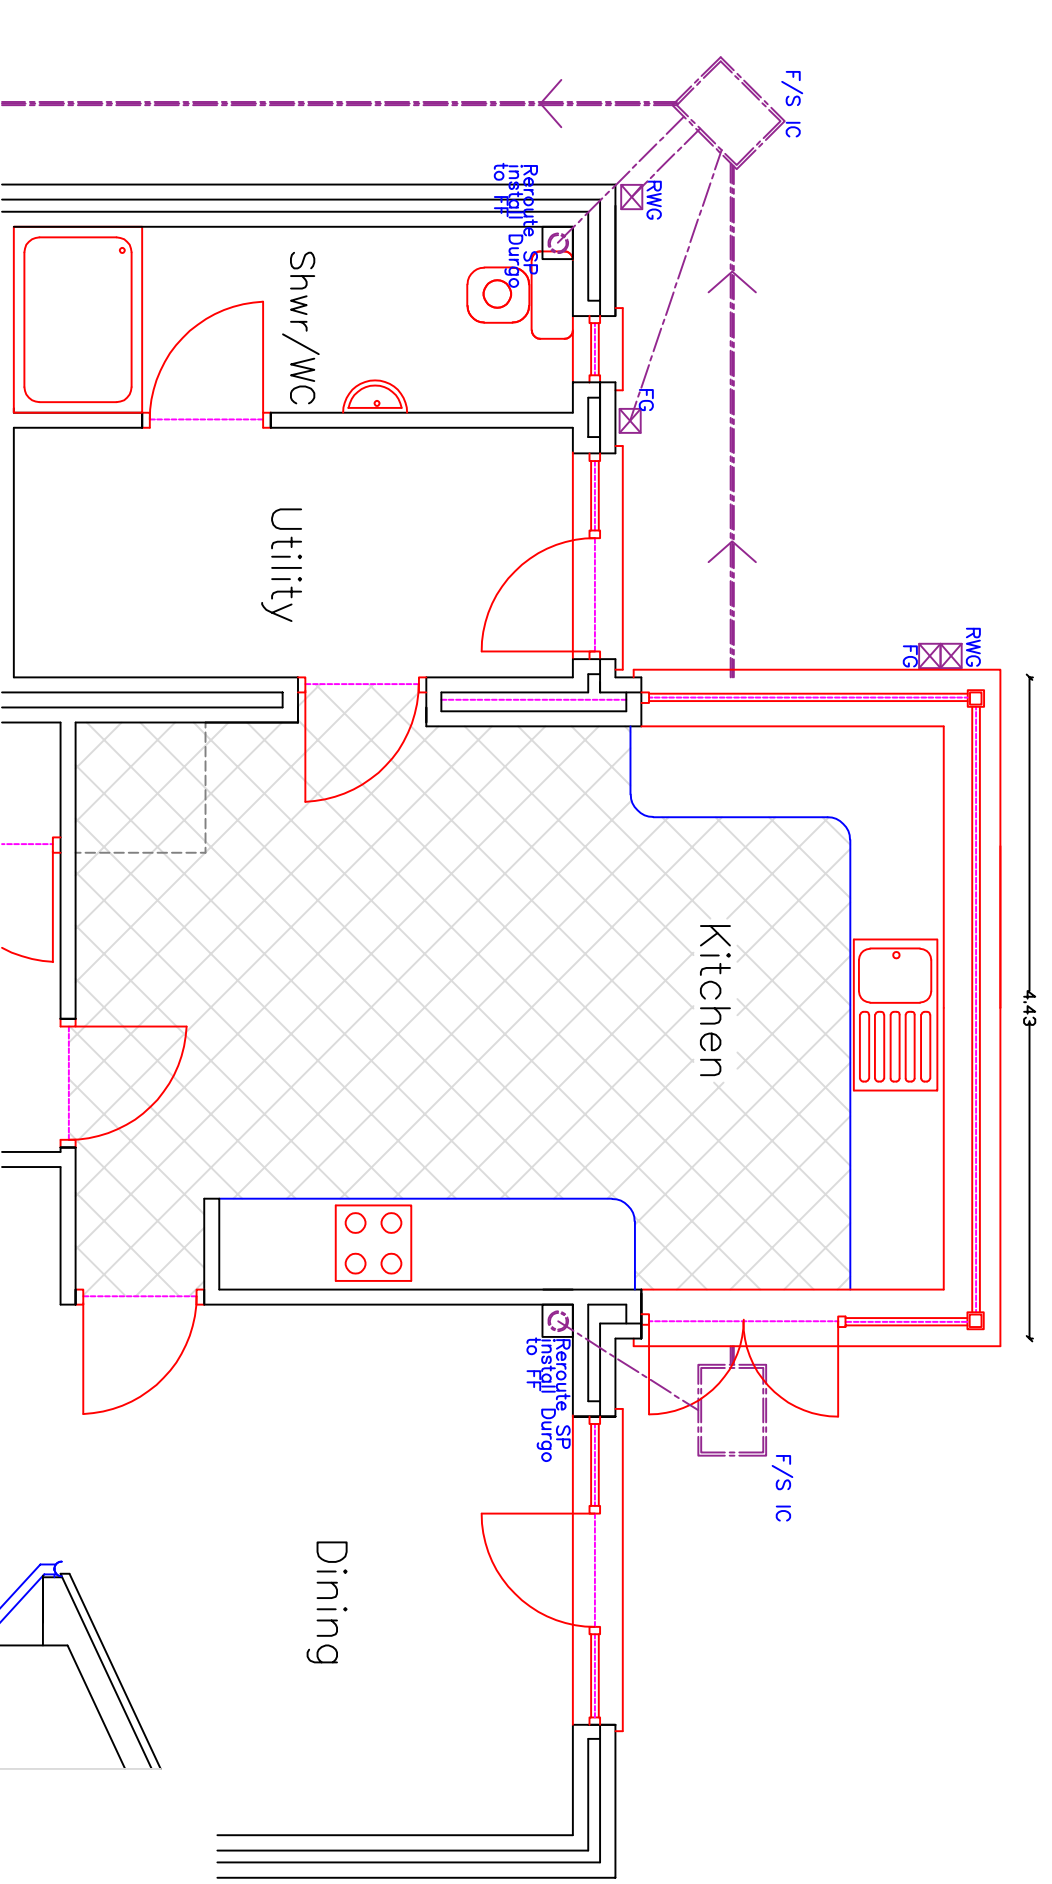

Utopia Design Architectural Services	
Building Planning Application Support Paul Thomas: BSc (Hons) Email: utopiadesign@hotmail.com Tel: 01685 559230. Mob: 07908 725065 Issued Only for Purpose Indicated Drawing Status: FOR PLANNING CONTROL PURPOSES ONLY	
Client 9, Lakeside Gardens Merthyr Tydfil CF48 1EN	
Project Proposed Single Storey Rear Extension	
Drawn by PT	Date 15.08.2020
Scale 1:50	
Title Existing and Proposed Plans, Elevations & Sections	
Paper No A2	
LAKESIDE 9 014	