


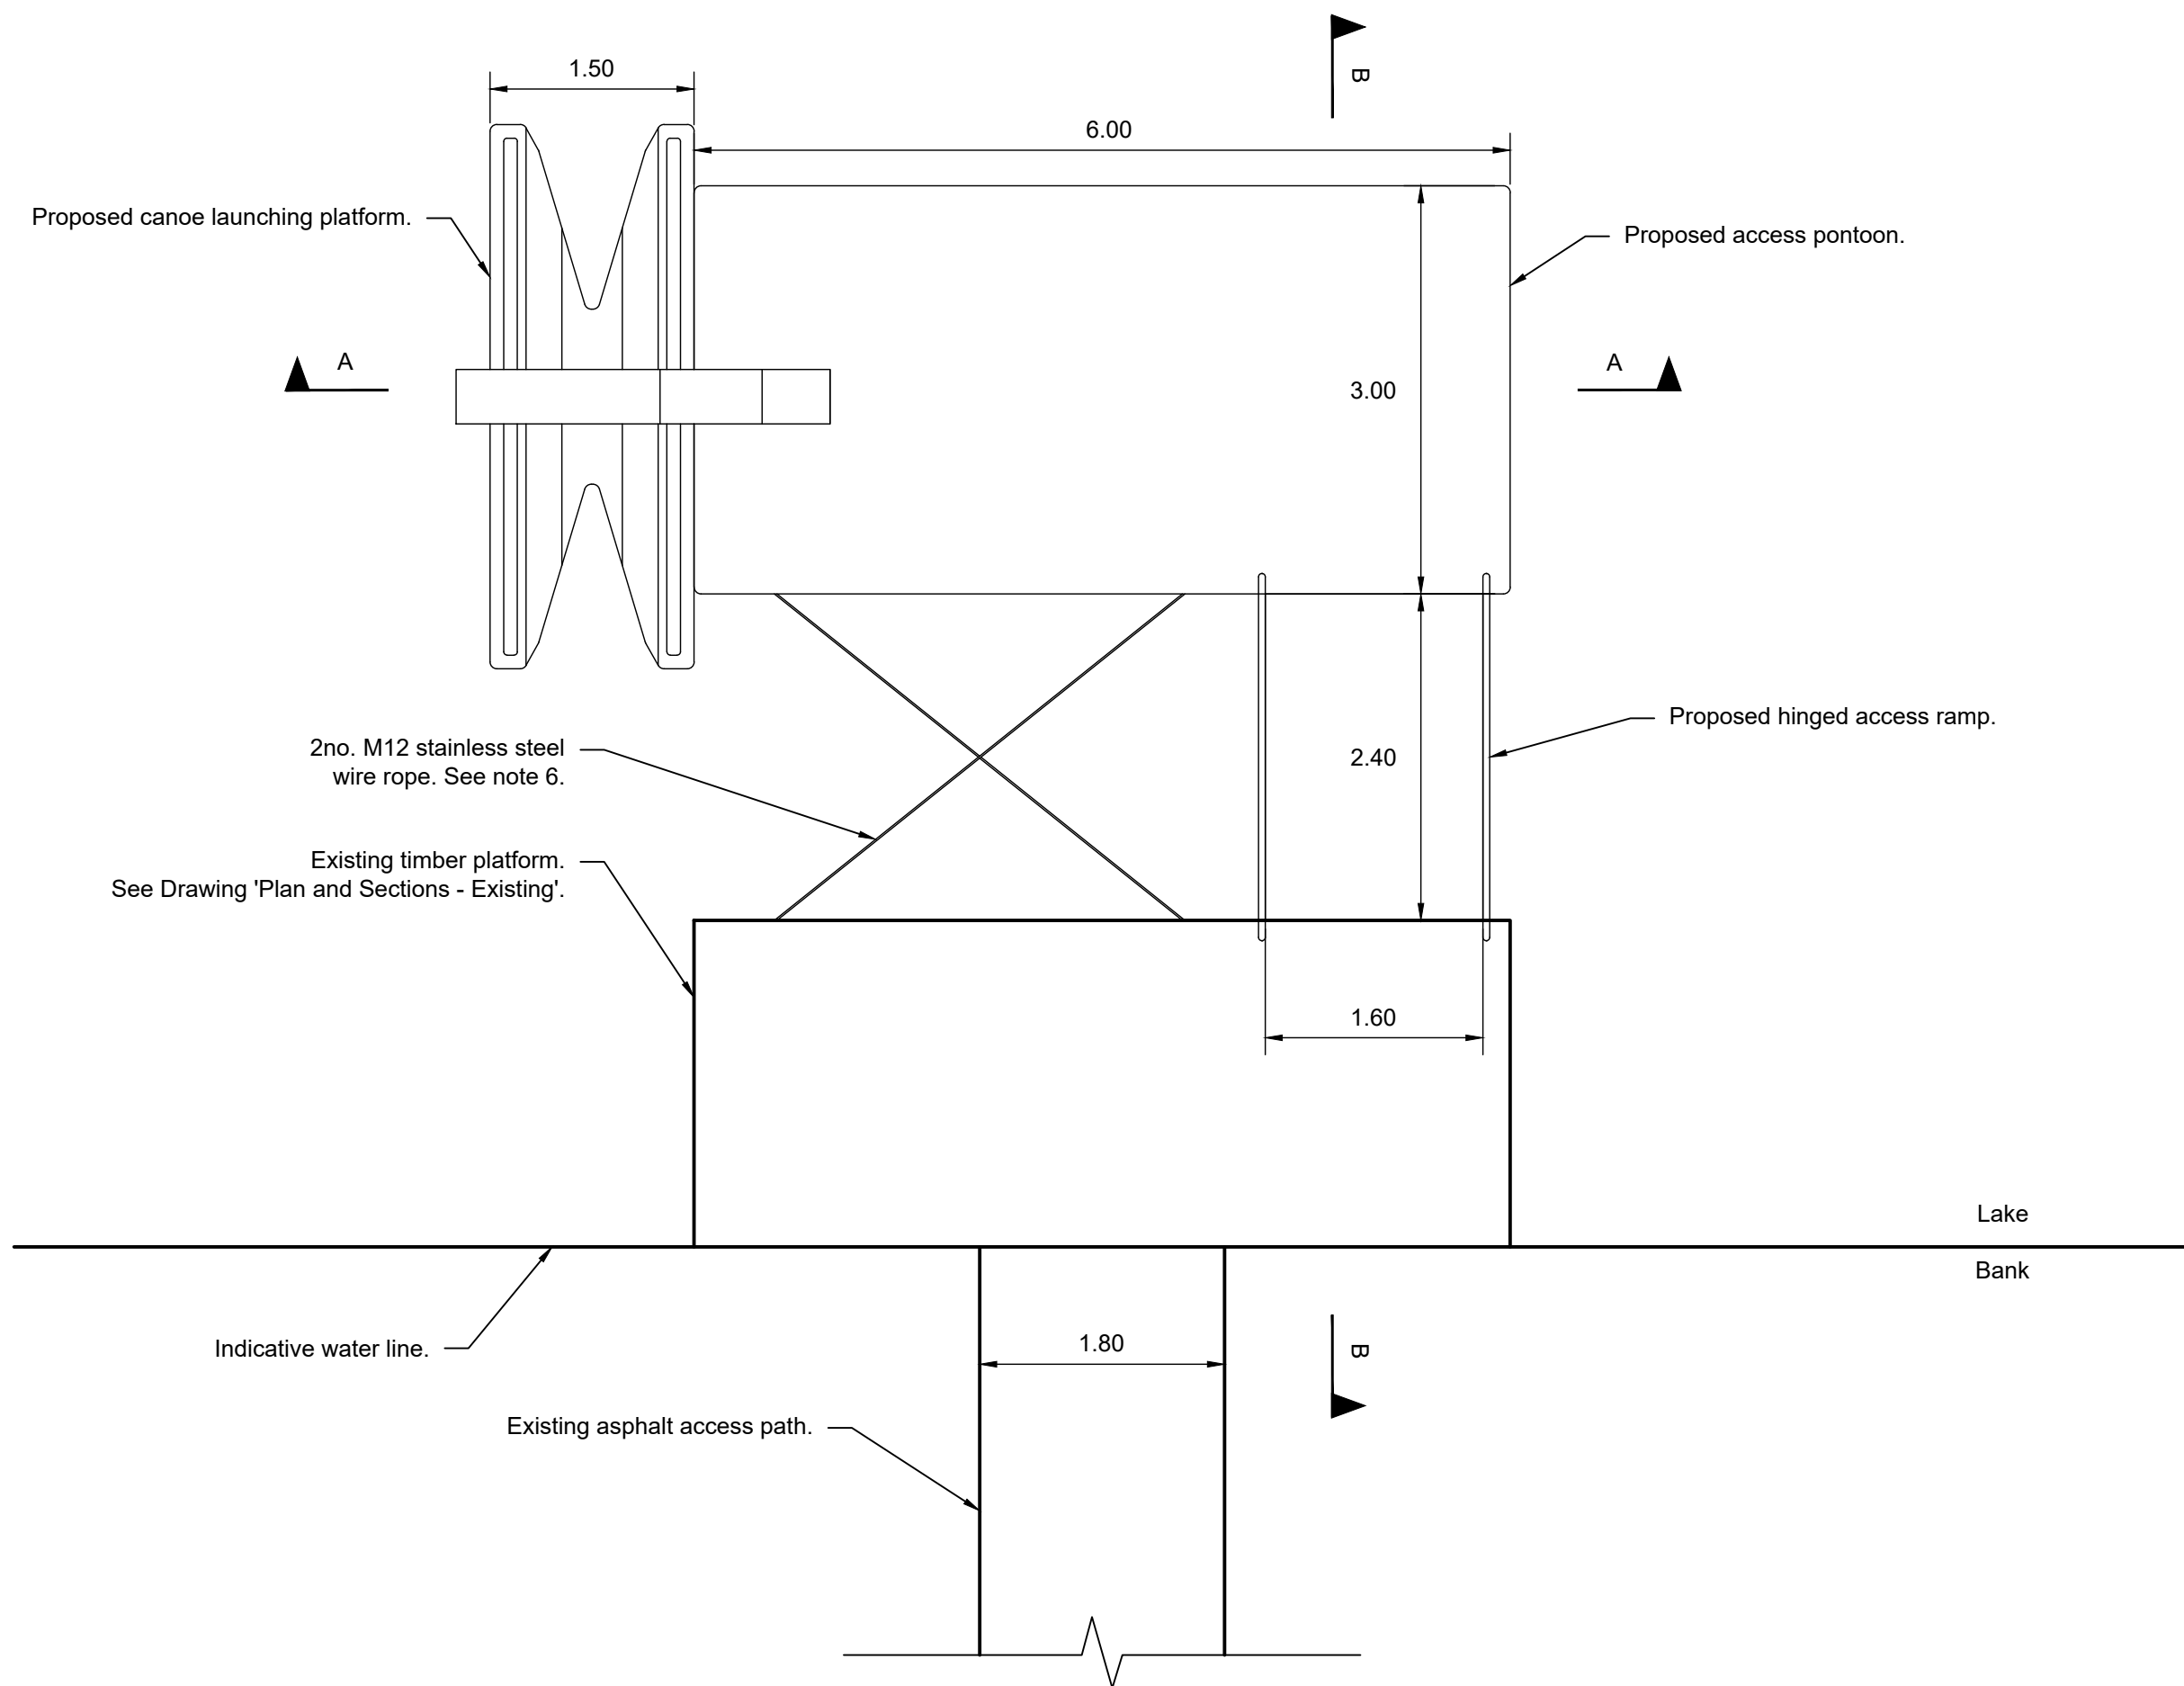


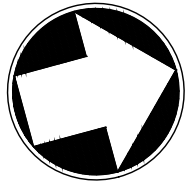


Plan - Proposed
Scale: 1:50

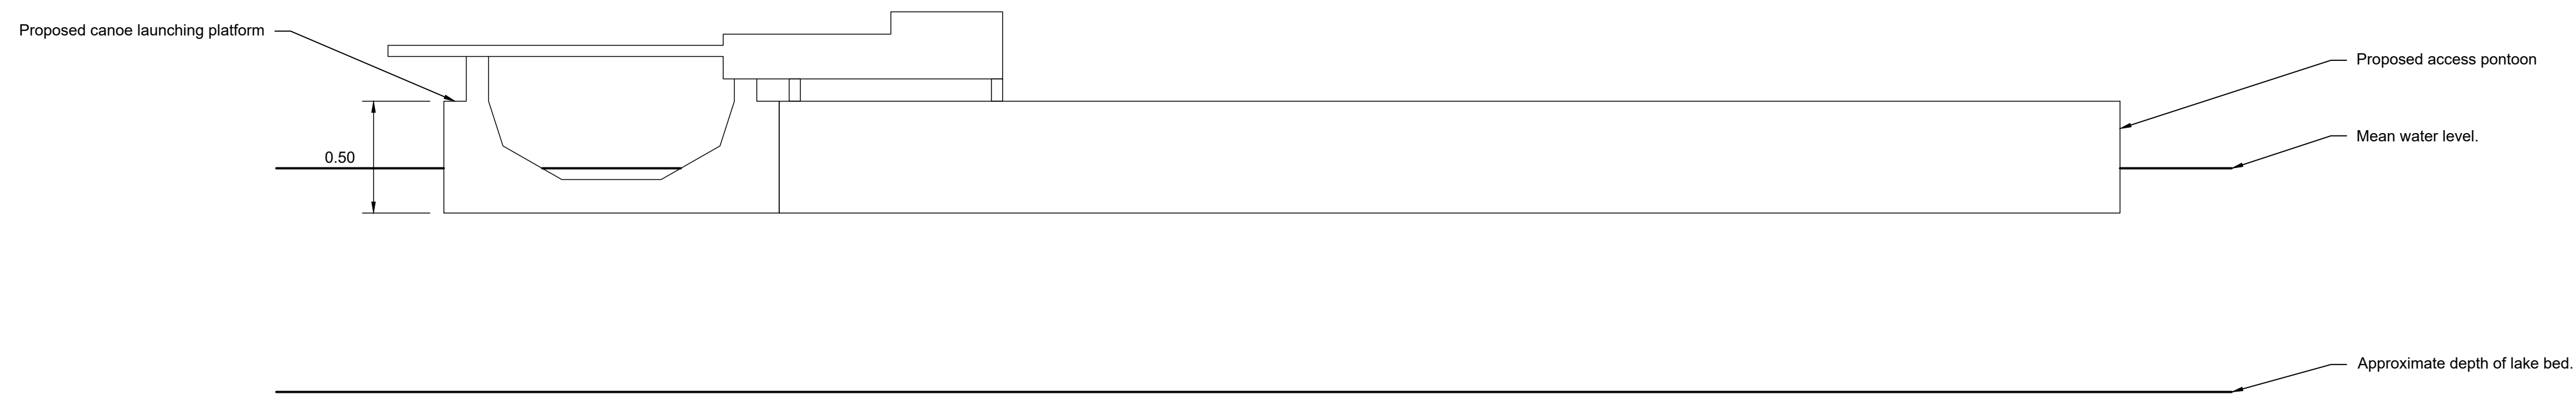

Section A
1:20

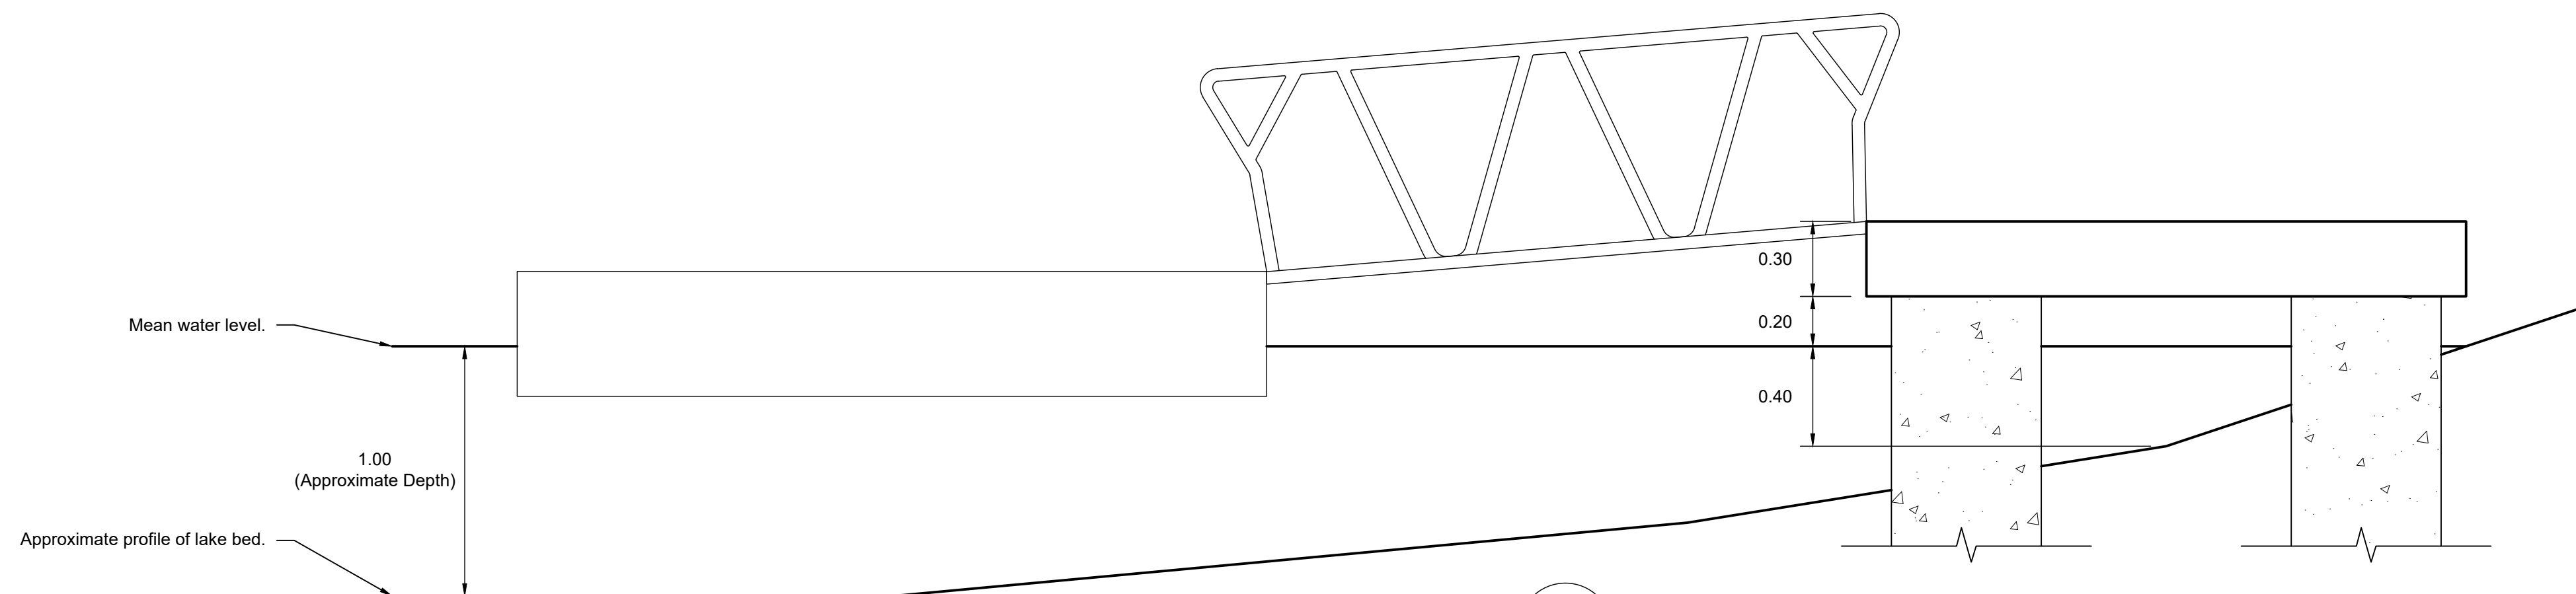

Section B
1:20

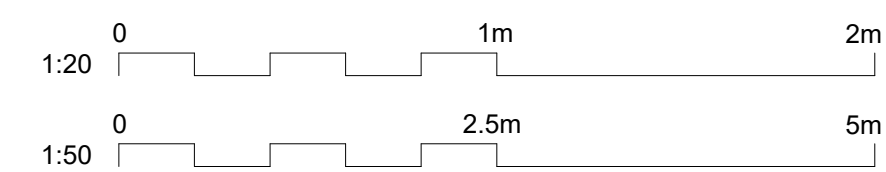

- Notes
- Do not scale from this drawing.
 - All dimensions are in metres unless otherwise stated.
 - This drawing represents a concept design for the proposed canoe launching platform, access pontoon and access ramp only, and should not be used for construction.
 - The proposed canoe launching platform, access pontoon and access ramp are based on designs provided by The Pontoon and Dock Company.
 - This drawing should be read in conjunction with drawings 'Site Location Plan' and 'Plans and Sections - Existing'.
 - Proposed access pontoon to be secured to existing timber platform using 2no. M12 stainless steel wire rope. Connection to be made from deadweight bracket attached to the proposed access pontoon, to an angled mooring bracket on the existing platform, with tension maintained through rigging screws.

Key to Symbols

Concrete supports	
-------------------	--

NOT FOR CONSTRUCTION

Aberfan Canoe Club
C/O Aberfan and Merthyr Tydfil
Community Centre
Moy Road
Aberfan
CF48 4QE



P: 01685 727373
E: webmaster@aberfancanoeclub.co.uk
W: aberfancanoeclub.co.uk

Title
Canoe Launching Platform
Millennium Park
Cwmcothi Road
Trelewis

Plan and Sections - Proposed

Sheet 1 of 1

Scale at A1
As Shown