


George and Co.

4 Wingfield Street
Aberfan
Merthyr Tydfil
CF48 4RA

017.001	Rear Extension		
sketch	1:100@A3	NOV 20	CG
1st Floor Woodfired Studios 62 High St Merthyr Tydfil CF37 8DE 07830328652 hello@georgeandco.studio www.georgeandco.studio			
DO NOT SCALE THIS DRAWING			©George and Co.

200295

MERTHYR TYDFIL
COUNTY BOROUGH COUNCIL
Town & Country Planning Act 1990
PERMISSION GRANTED SUBJECT TO CONDITIONS

20 JAN 2021


J. JONES
BA(Hons) BTP M.R.T.P.I
HEAD OF TOWN PLANNING

MERTHYR TYDFIL
COUNTY BOROUGH
COUNCIL
OFFICE COPY
PLEASE DO NOT
REMOVE


MTCBC
PLANNING DEPARTMENT

30 NOV 2020

RECEIVED

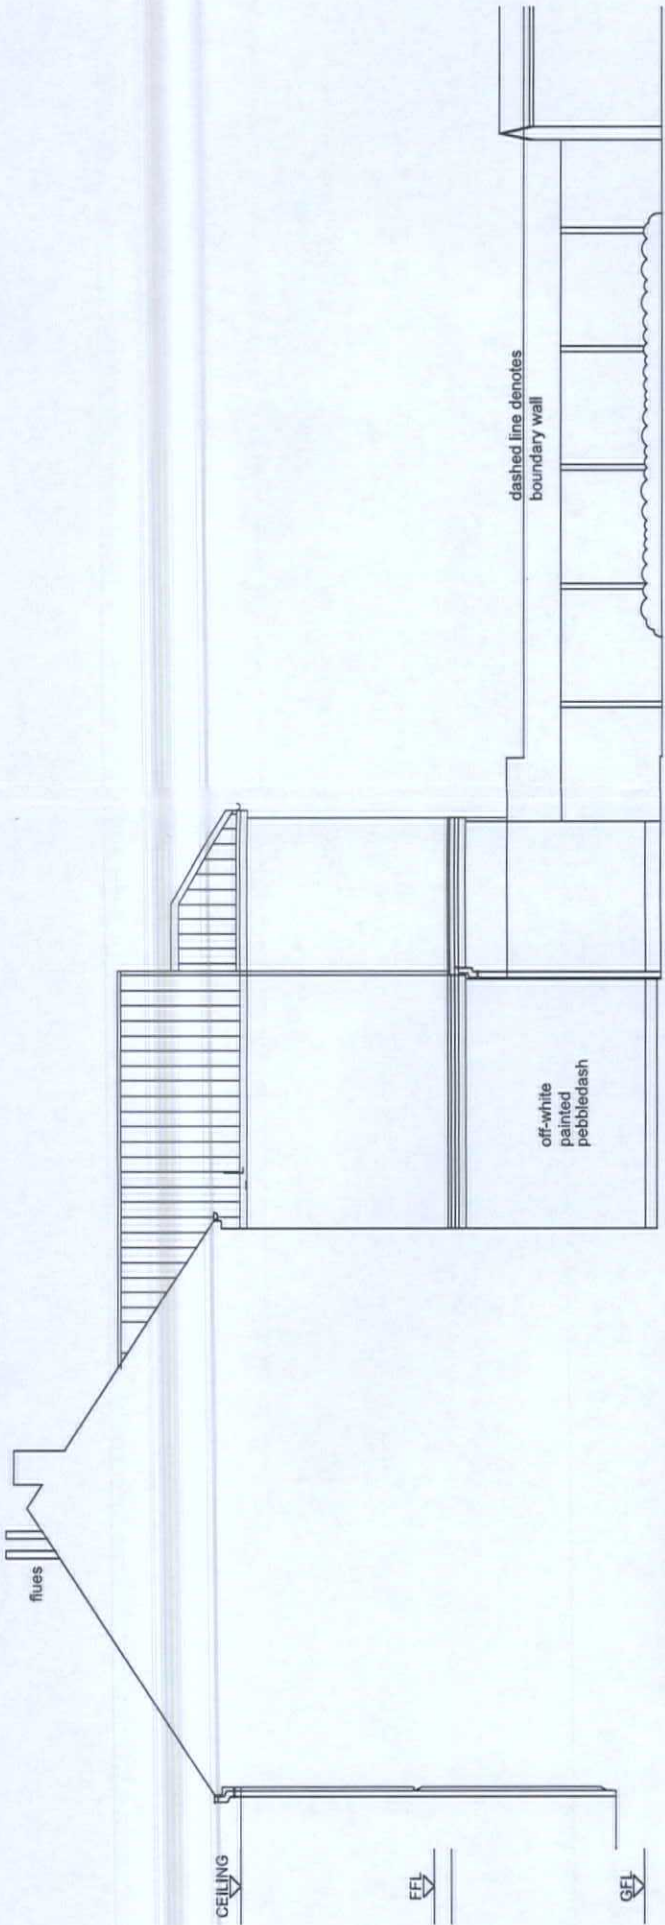

PROPOSED SIDE ELEVATION

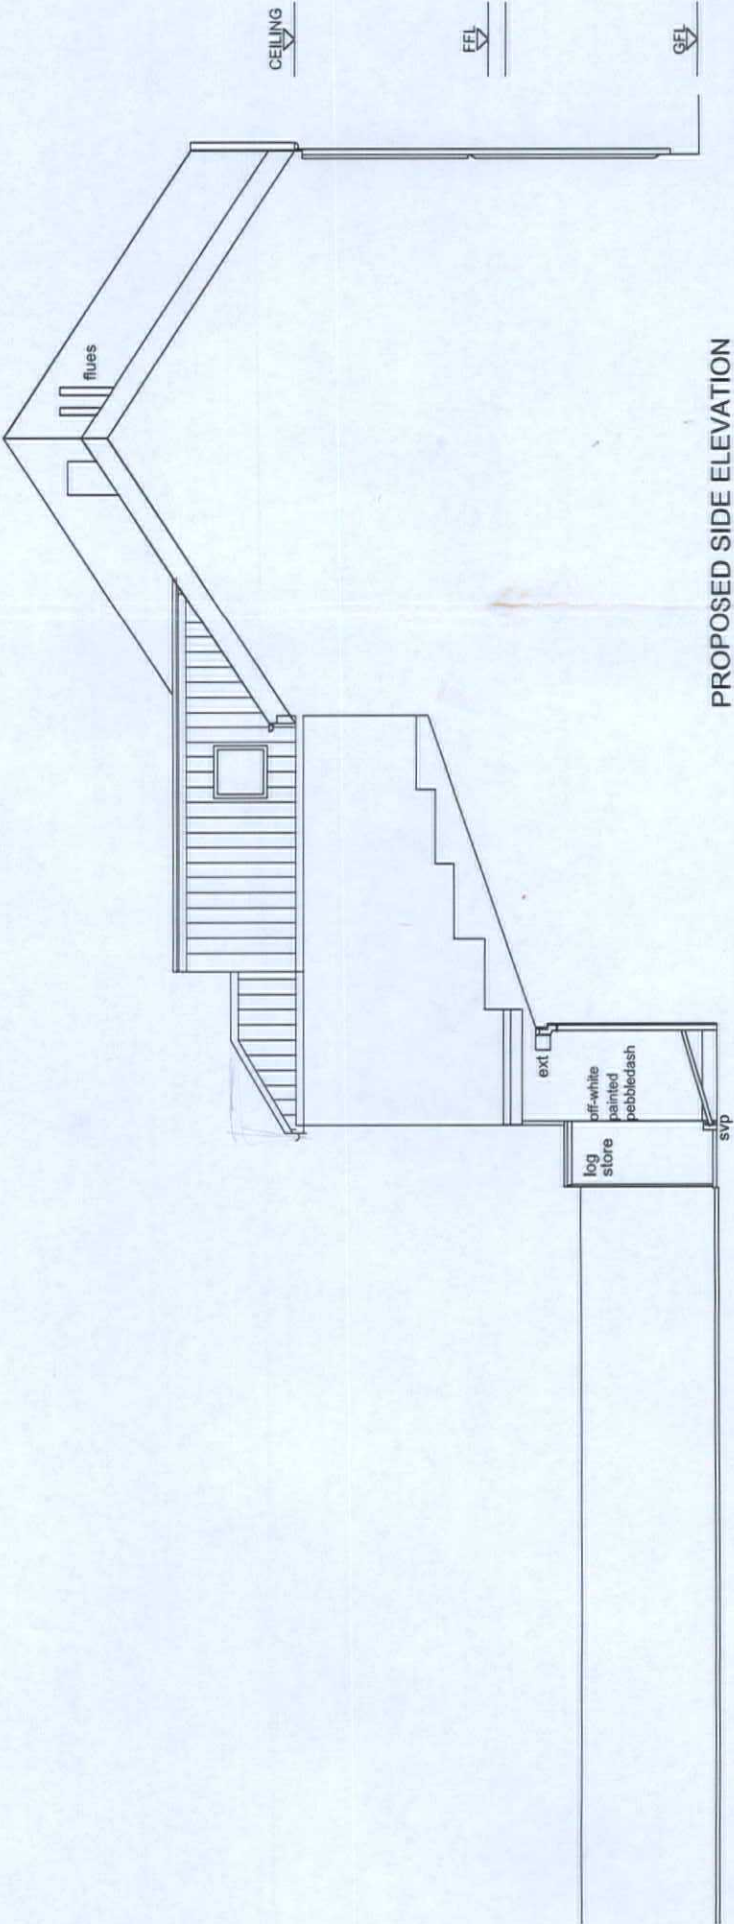

PROPOSED SIDE ELEVATION