

200295

MTCBO
PLANNING DEPARTMENT

30 NOV 2020

RECEIVED

George and Co.

4 Wingfield Street
Aberfan
Merthyr Tydfil
CF48 4RA

017.001

Rear Extension

sketch 1:100@A3 NOV 20 CG

1st Floor
Woodfired Studios 62 High St
Merthyr Tydfil CF47 8DE
07830328652
hello@georgeandco.studio
www.georgeandco.studio

DO NOT SCALE THIS DRAWING


©George and Co.

MERTHYR TYDFIL
COUNTY BOROUGH COUNCIL
Town & Country Planning Act 1990
PERMISSION GRANTED SUBJECT TO CONDITIONS

20 JAN 2021

J. JONES
BA(Hons) BTP M.R.T.P.I
HEAD OF TOWN PLANNING

MERTHYR TYDFIL
COUNTY BOROUGH
COUNCIL
OFFICE COPY
PLEASE DO NOT
REMOVE

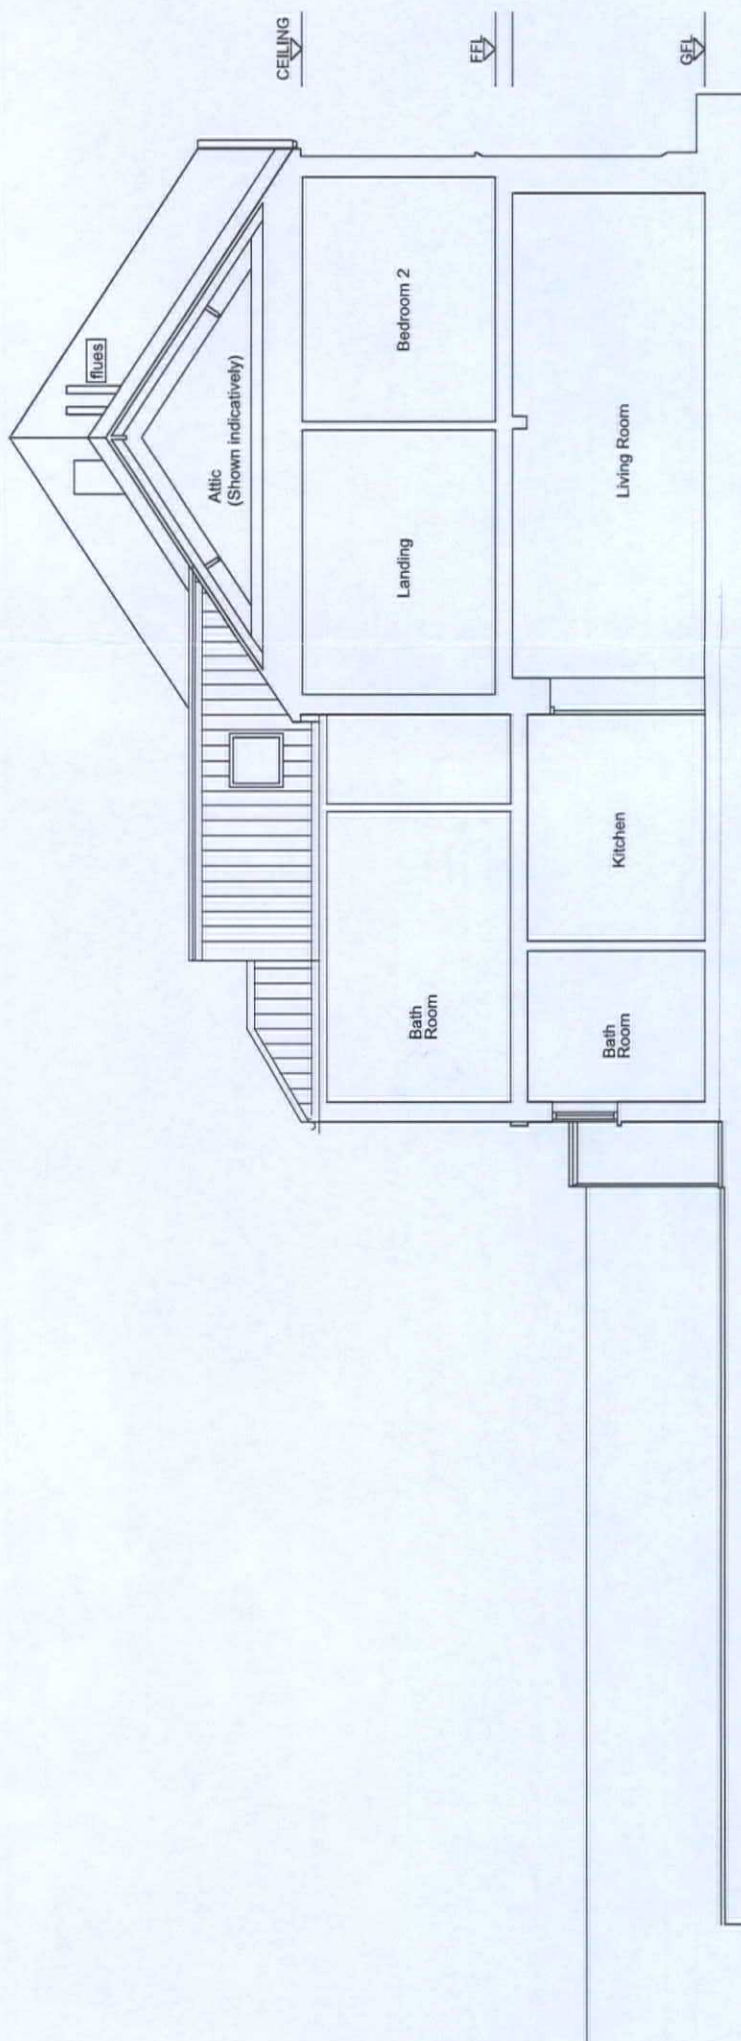

PROPOSED SECTION S1:S1

Garden of Remembrance

Drain