


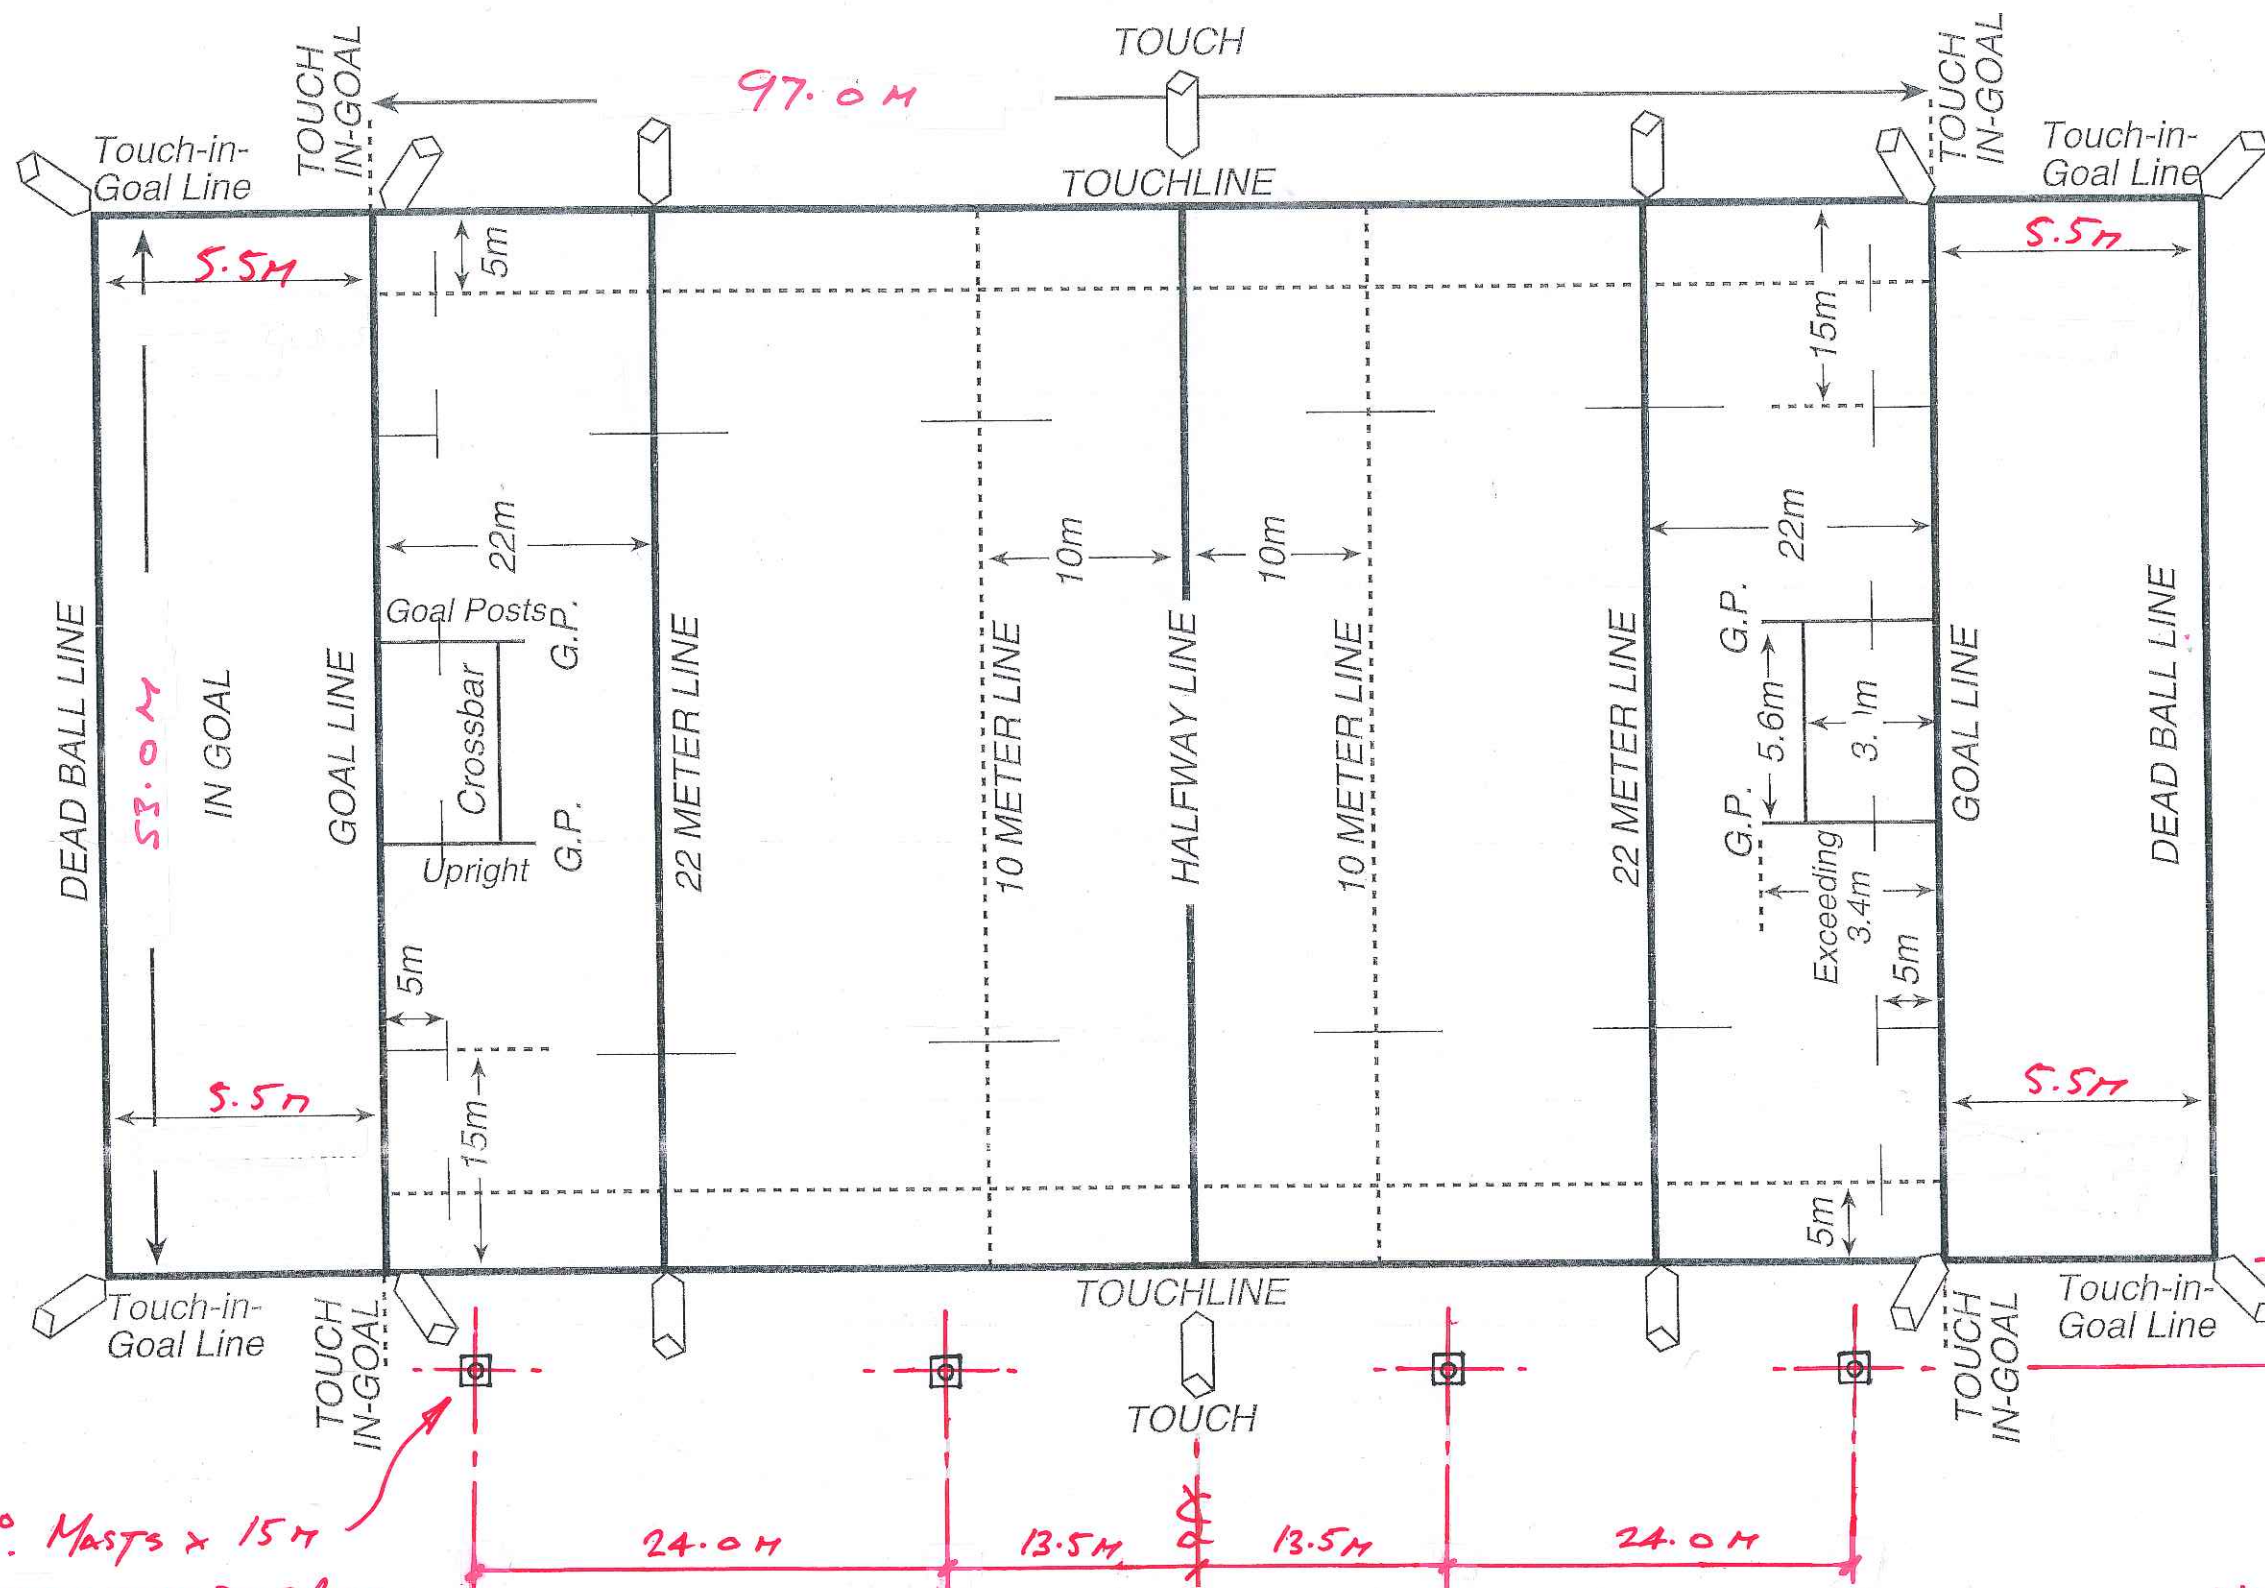

Note: Pitch Dimensions shown are actual on site values & setting out.

*4 No. Masts x 15 m
(Foundations to be formed as Tech-Sub Details)*

YVG Rugby Pitch
Proposed Lighting Mast
Locations
Sketch N° 16044/Bw/03

NTS