



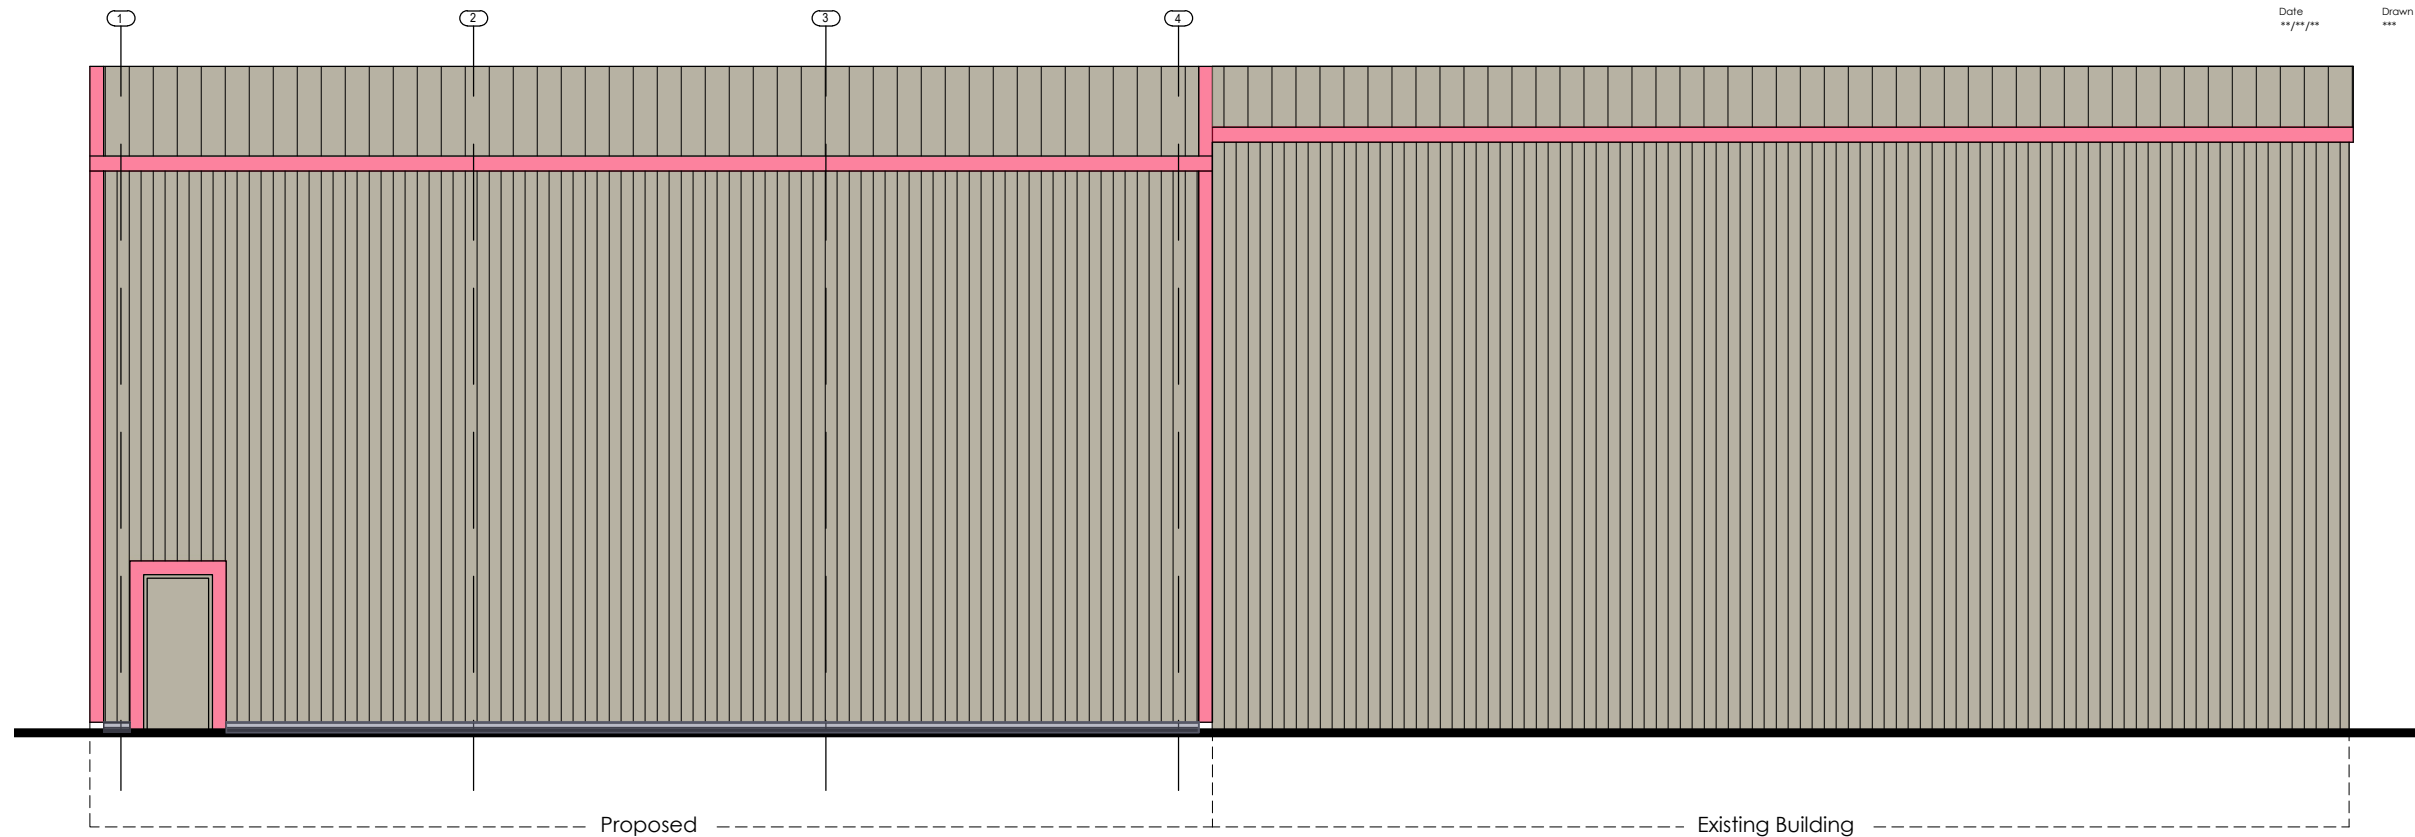

RH Side Elevation
1:100 @ A3

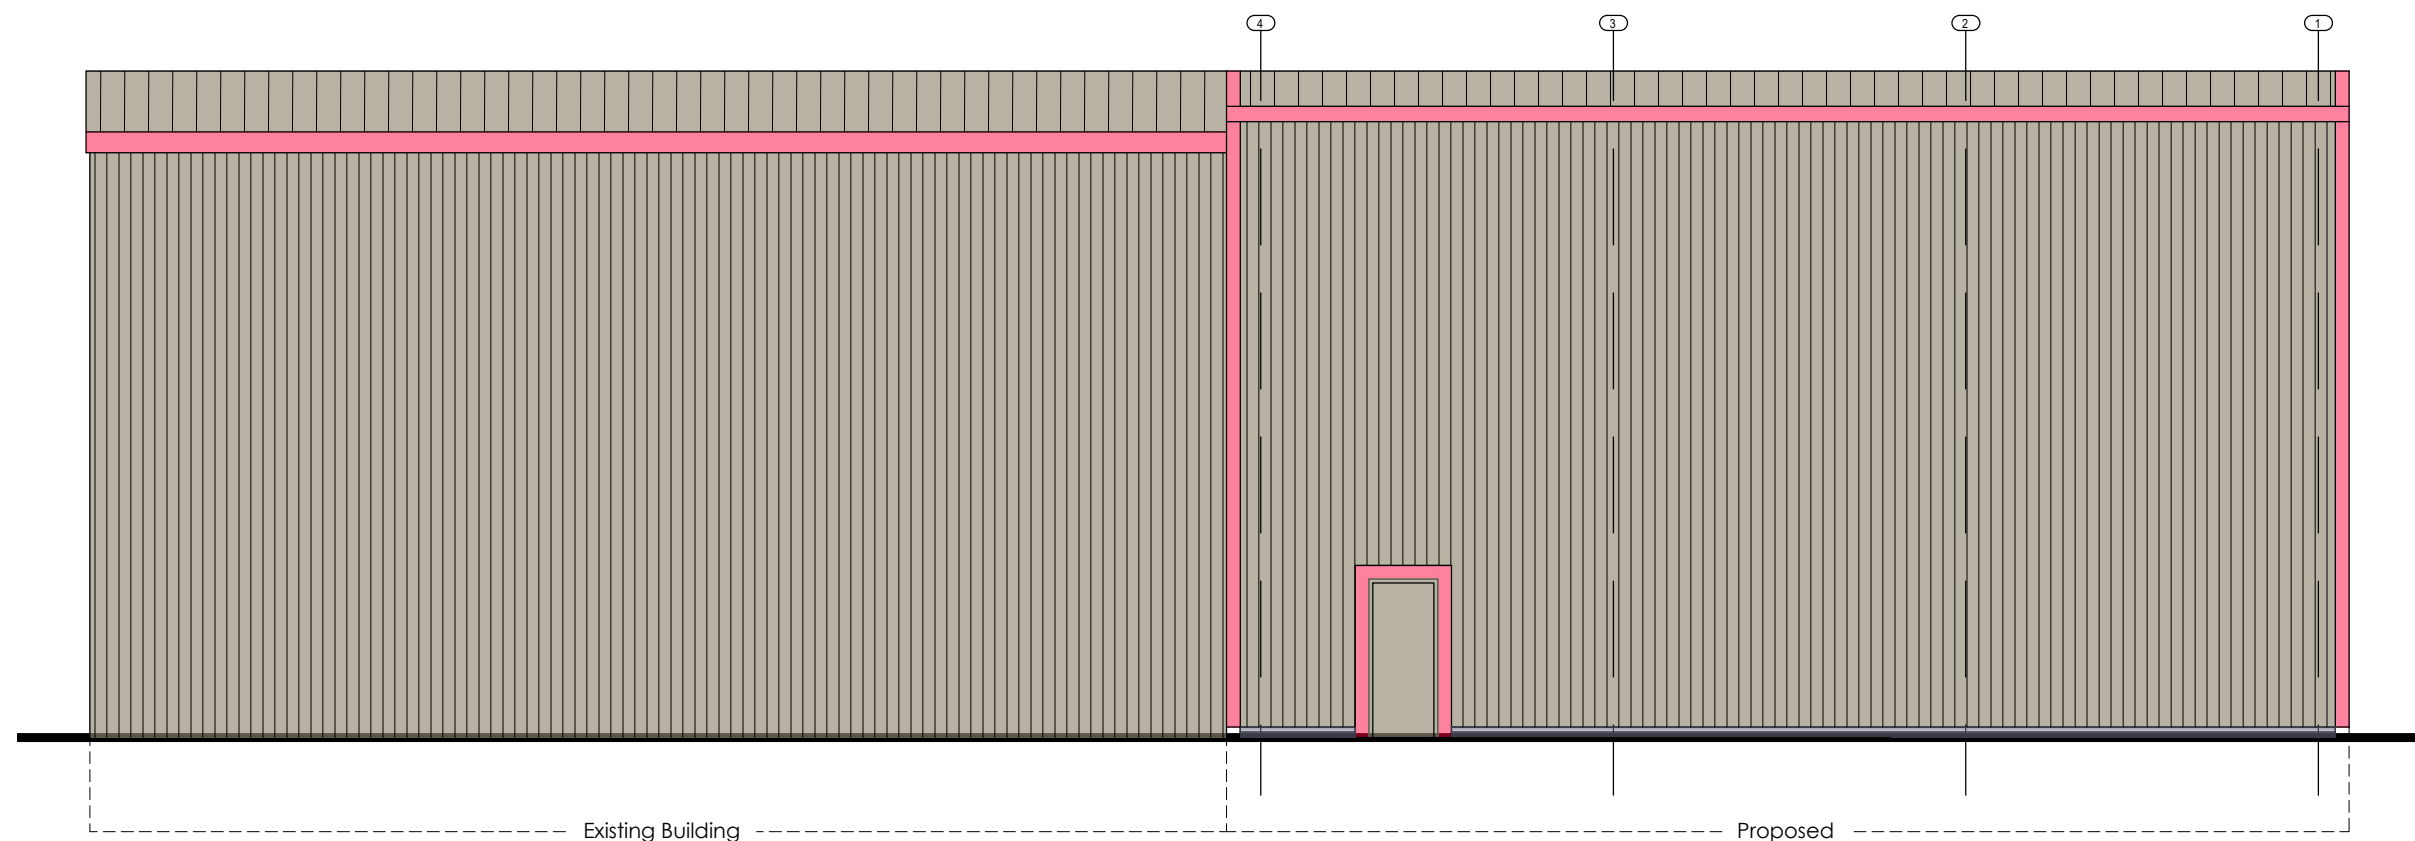

LH Side Elevation
1:100 @ A3

Date
xx/xx/xx

Drawn
xxx

Check
xxx

Description

Rev.
x

Replacement Washdown Building, Linde Industrial Estate, Merthyr CF48 4LA		Job No. 20_080	Rev.
Dwg No. AL(0)11			
Title Proposed Side Elevations			
Date 13/08/2020	Drawn	Scale 1:100 @ A3	



Architects · **Town planners**
Environmental & **Urban design**

Unit 1A, Compass Business Park,
Pacific Road, Cardiff. CF24 5HL

www.cjarchitects.co.uk
tel: 029 20452100