



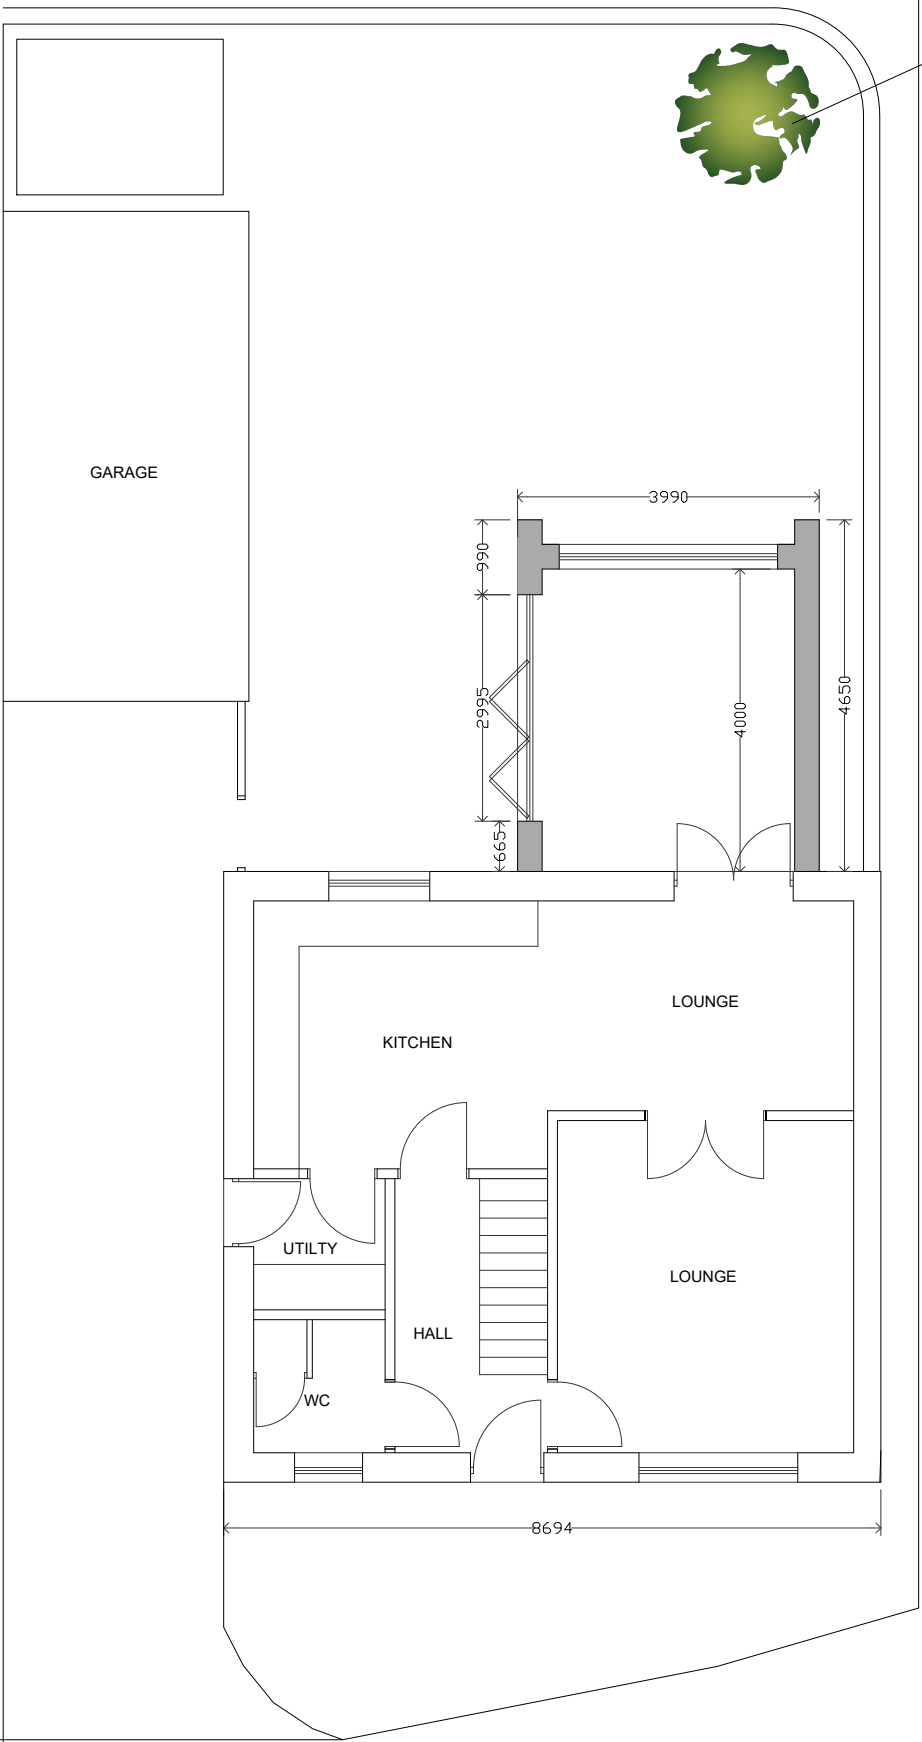

Wild Cherry (Prunus Avium) Tree

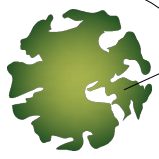

AMENDMENTS: A. tree added. March 2025
B. Tree species amended. March 2025

k.j.lloyd AADip. RIBA CHARTERED ARCHITECT		49 Coed Y Pia, LLanbradach Caerphilly, CF83 3PT	
PROJECT GARDEN OUTBUILDING 82 KINGFISHER CRESCENT MERTHYR TYDFIL CF48 4TL		SCALE 1:100 @ A3	DATE FEB 2025
DRAWING PROPOSED PLAN		DRAWN KL	DRG. NO. 02

THIS DRAWING IS COPYRIGHT