



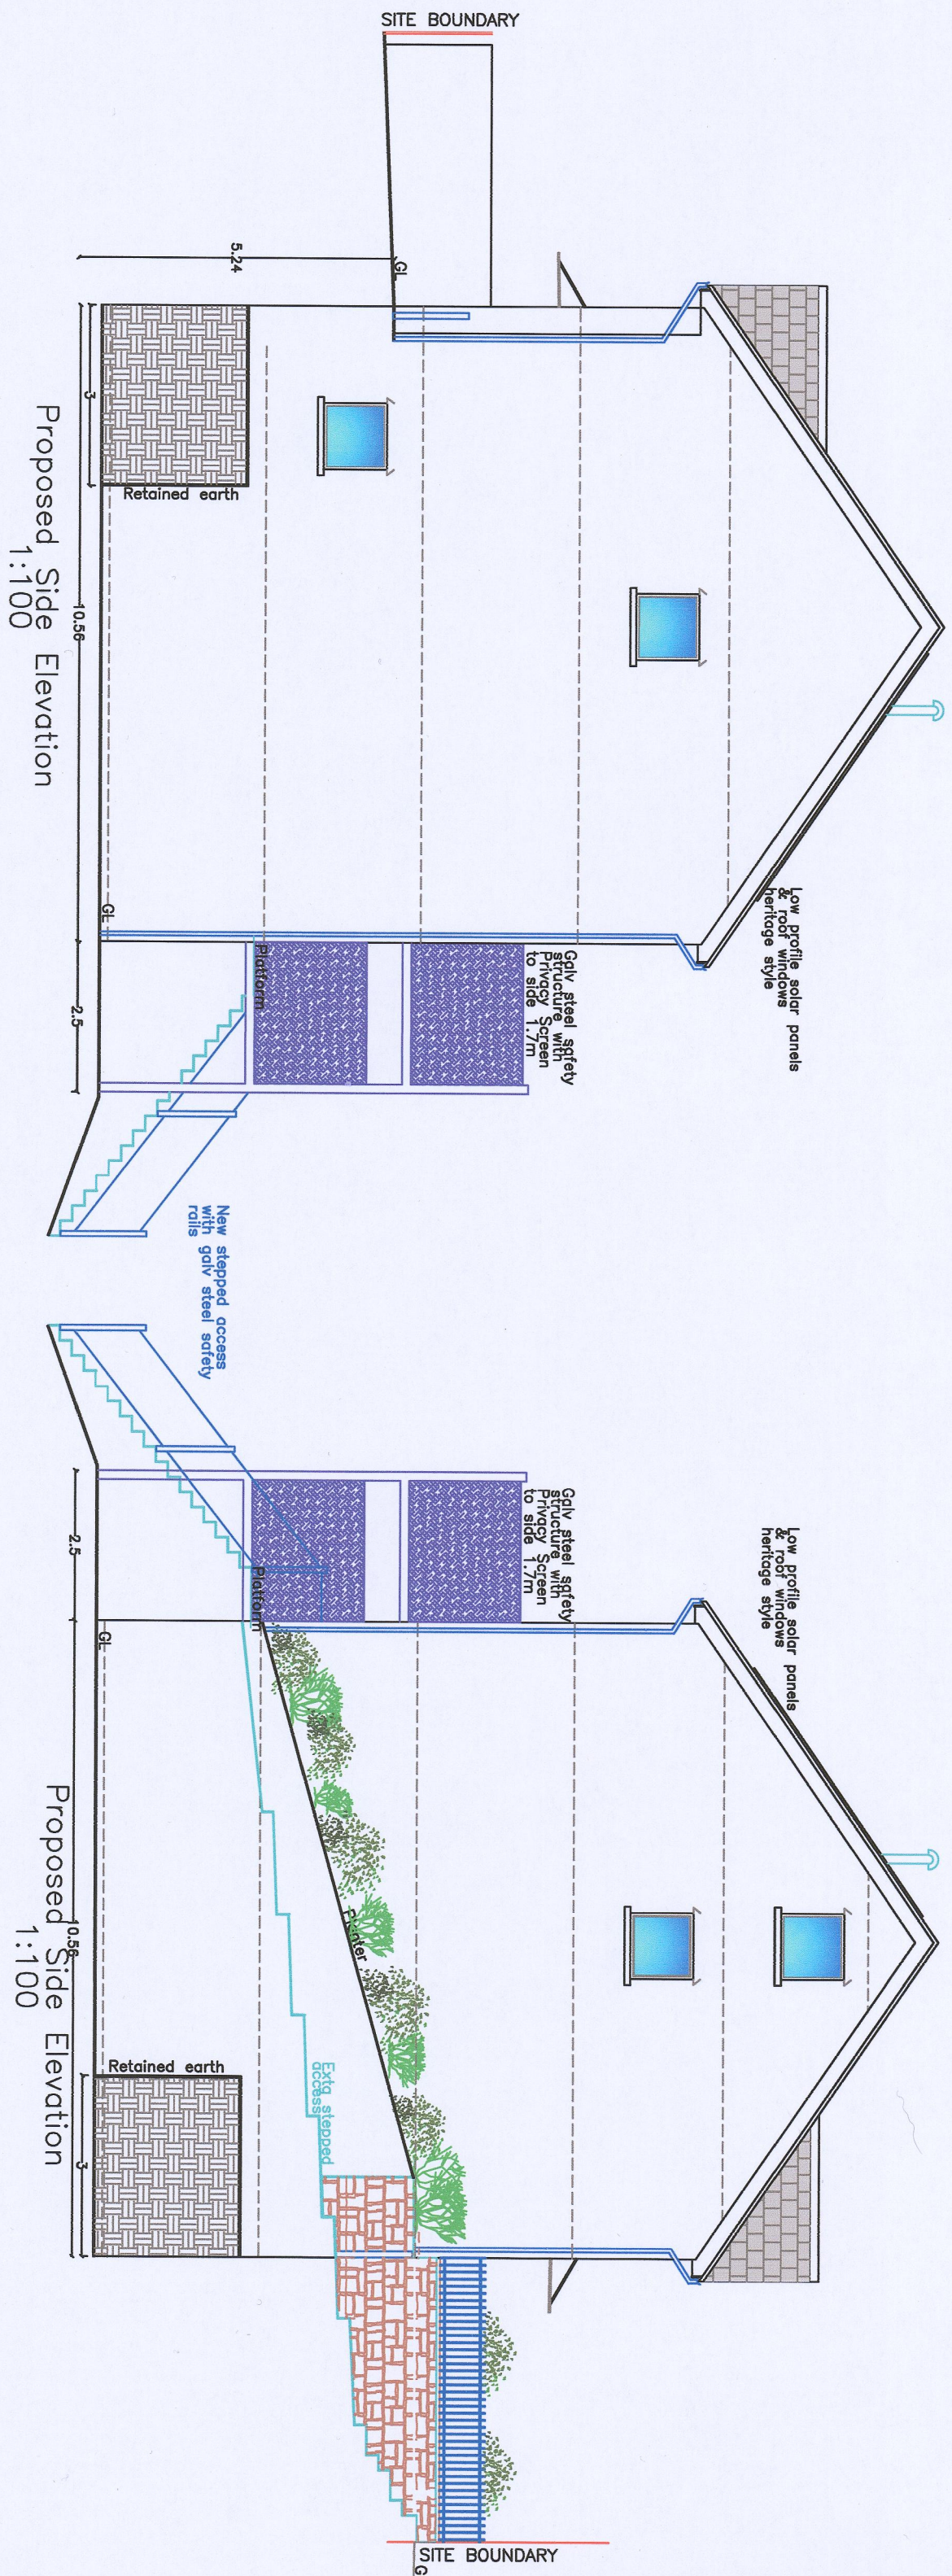

All dimensions are
between structural components

Finishes	
Roof:	Slate substitute
External walls:	Render - light grey
Windows/Doors:	Dark grey UPVC
Fascia/RWG s:	Light grey UPVC
Surfaces:	Dark/Light grey UPVC
Balcony:	Galvanised steel

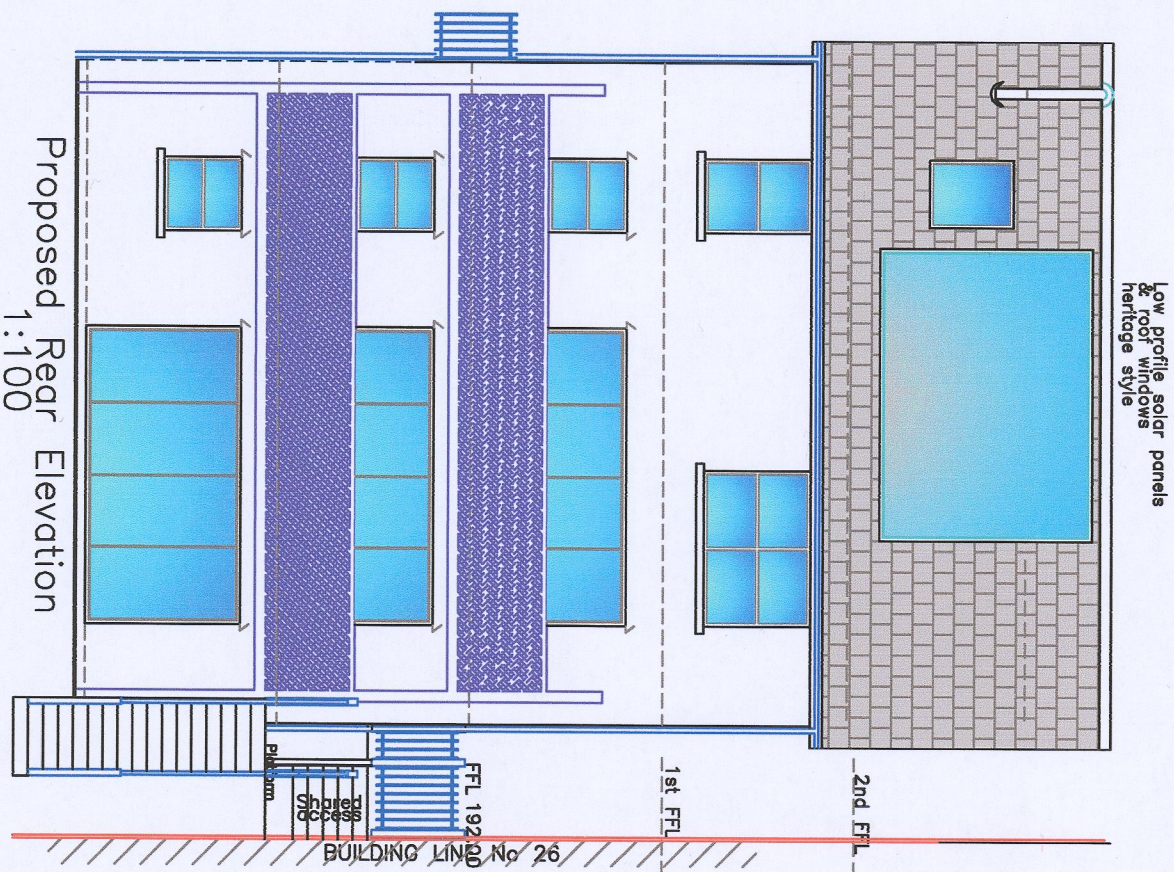

Utopia Design
Building Planning Application Support
Paul Forrester BSc (Hons), 07908 725065
Tel: 01853 555530, Email: utopiad@btinternet.com
Issued ONLY for Purpose Indicated
Drawing Status: FOR PLANNING/3 CONTROL PURPOSES ONLY
Project

**New 5 Storey
4 Bedroom Dwelling**

**289, Courtland Terrace
Methven Tydfil**

Drawn by Date
PT Nov 2022

Title
Proposed
Elevations & Plan

Scale
1:50
1:100
A2
Courtland 289 06