




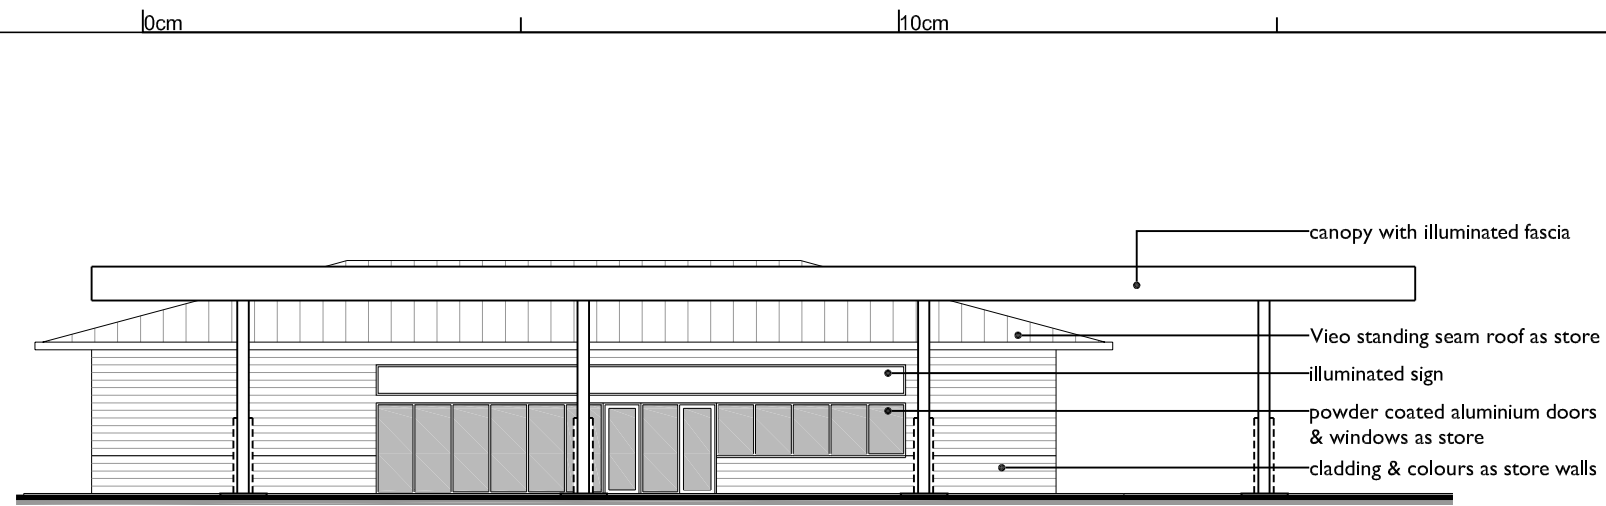


WEST ELEVATION (1:200)

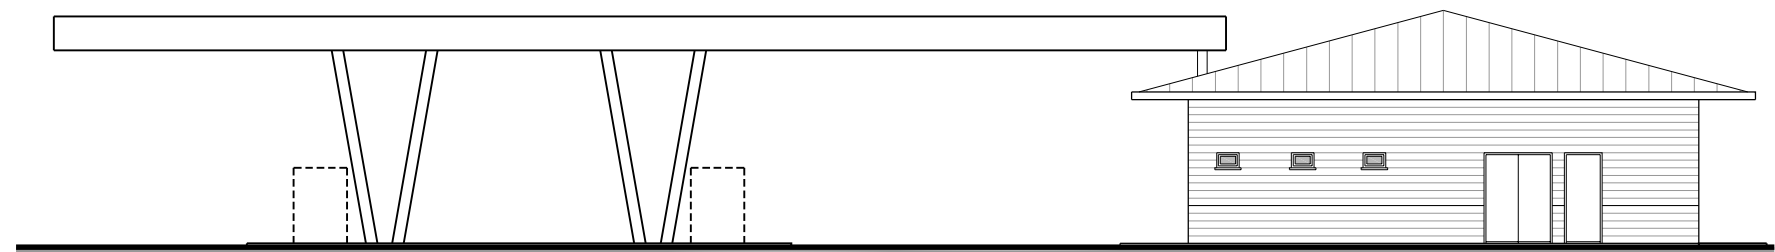


SOUTH ELEVATION (1:200)

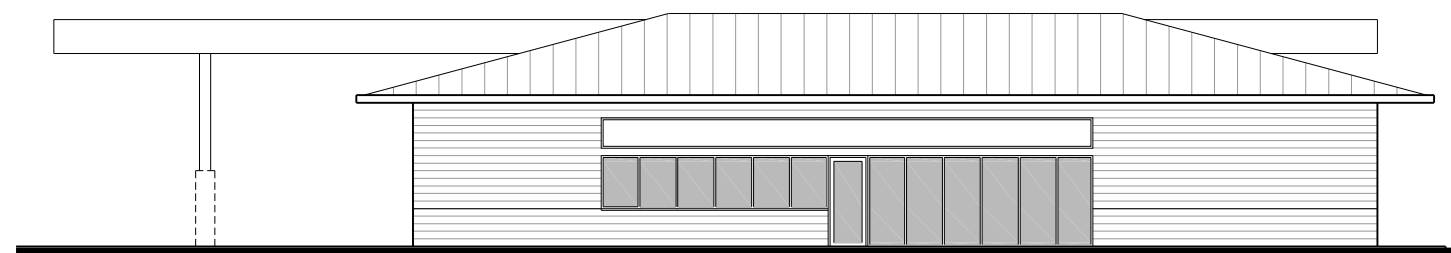

EAST ELEVATION (1:200)

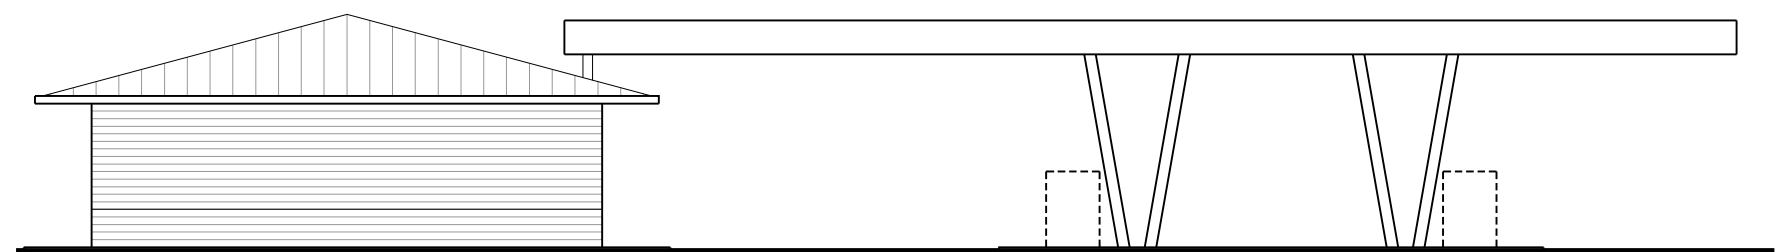

NORTH ELEVATION (1:200)

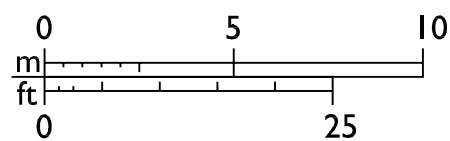

D	25/10/2017	CGM	updated as SE request (canopy, steel frame)
C	20/09/2017	CGM	updated as CL request (wc door)
B	19/09/2017	CGM	updated as CL request (wc added)
A	13/09/2017	CGM	updated as CL request
Let.	Date dd/mm/yy	Drawn	Revision Description