



Sign 2 - FG-MCD-525 - Scale 1:20
Single Digital Menu Board

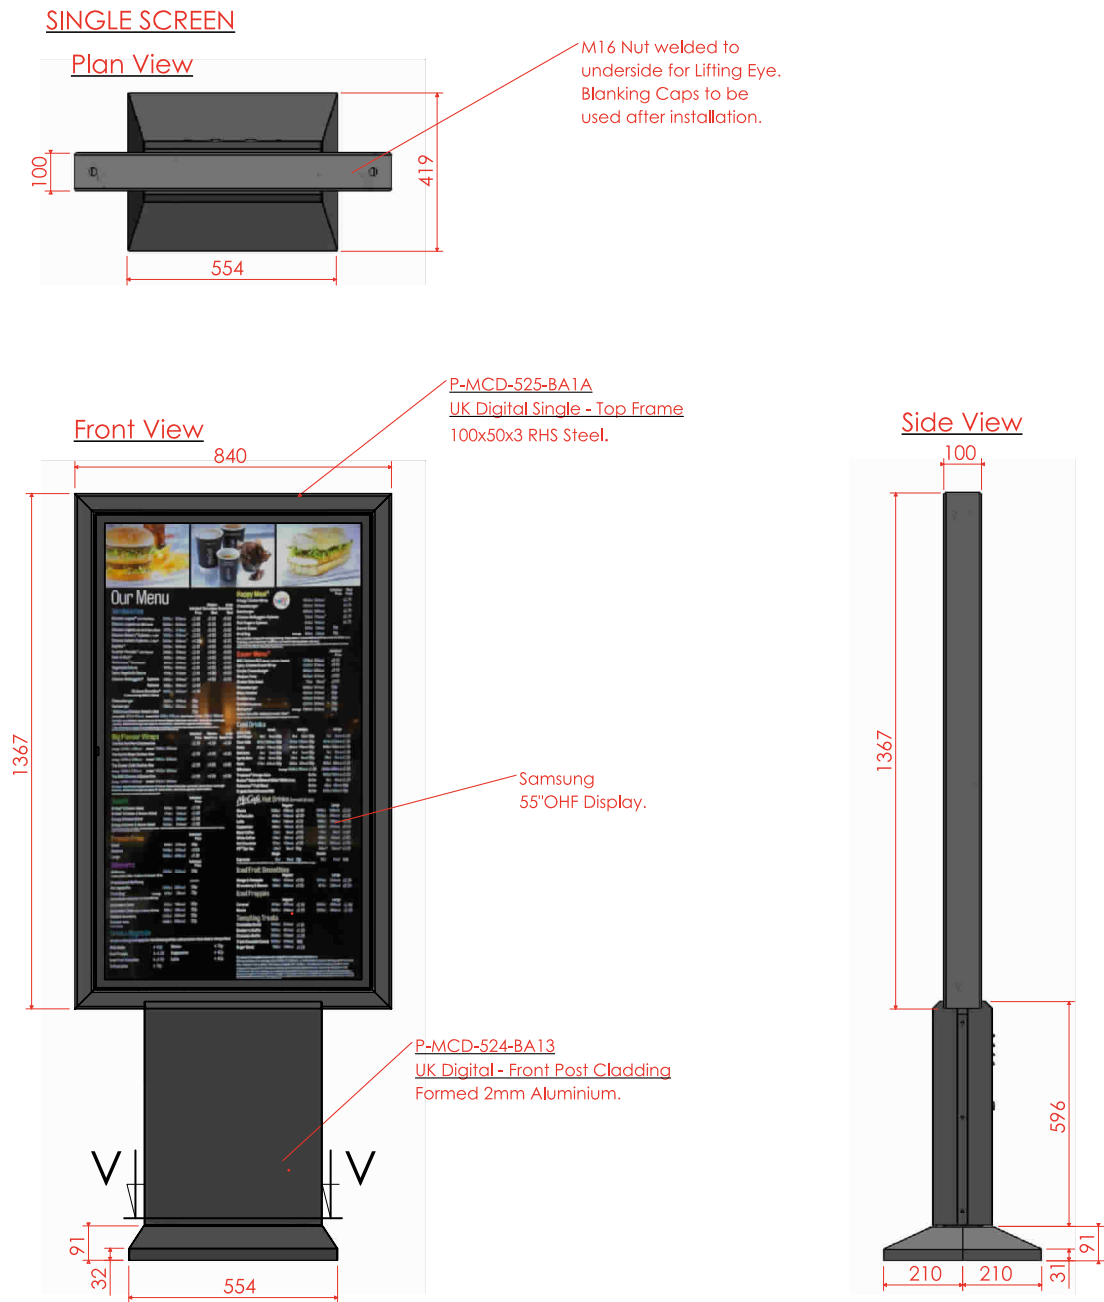

Proposed Signage

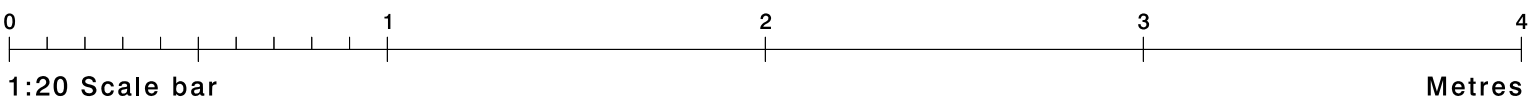

Colour reference
RAL7022 Umbra Grey with a fine textured finish.



Site
Digital Drive Thru Lane
McDIGDT

Job Number
87779A

Drawing Location
M:\2018 Drawings\McDonalds\87779

Scale
as shown @ A3

Issue / Rev
2

Drawn By
KG

Checked By
PM

Sales Rep
ARB

Date
16/10/2018



BUTTERFIELD SIGNS LTD
174 Sunbridge Rd
Bradford
West Yorkshire
BD1 2RZ
Tel: 01274 722244
Fax: 01274 848996
Web: www.butterfieldsigns.co.uk