




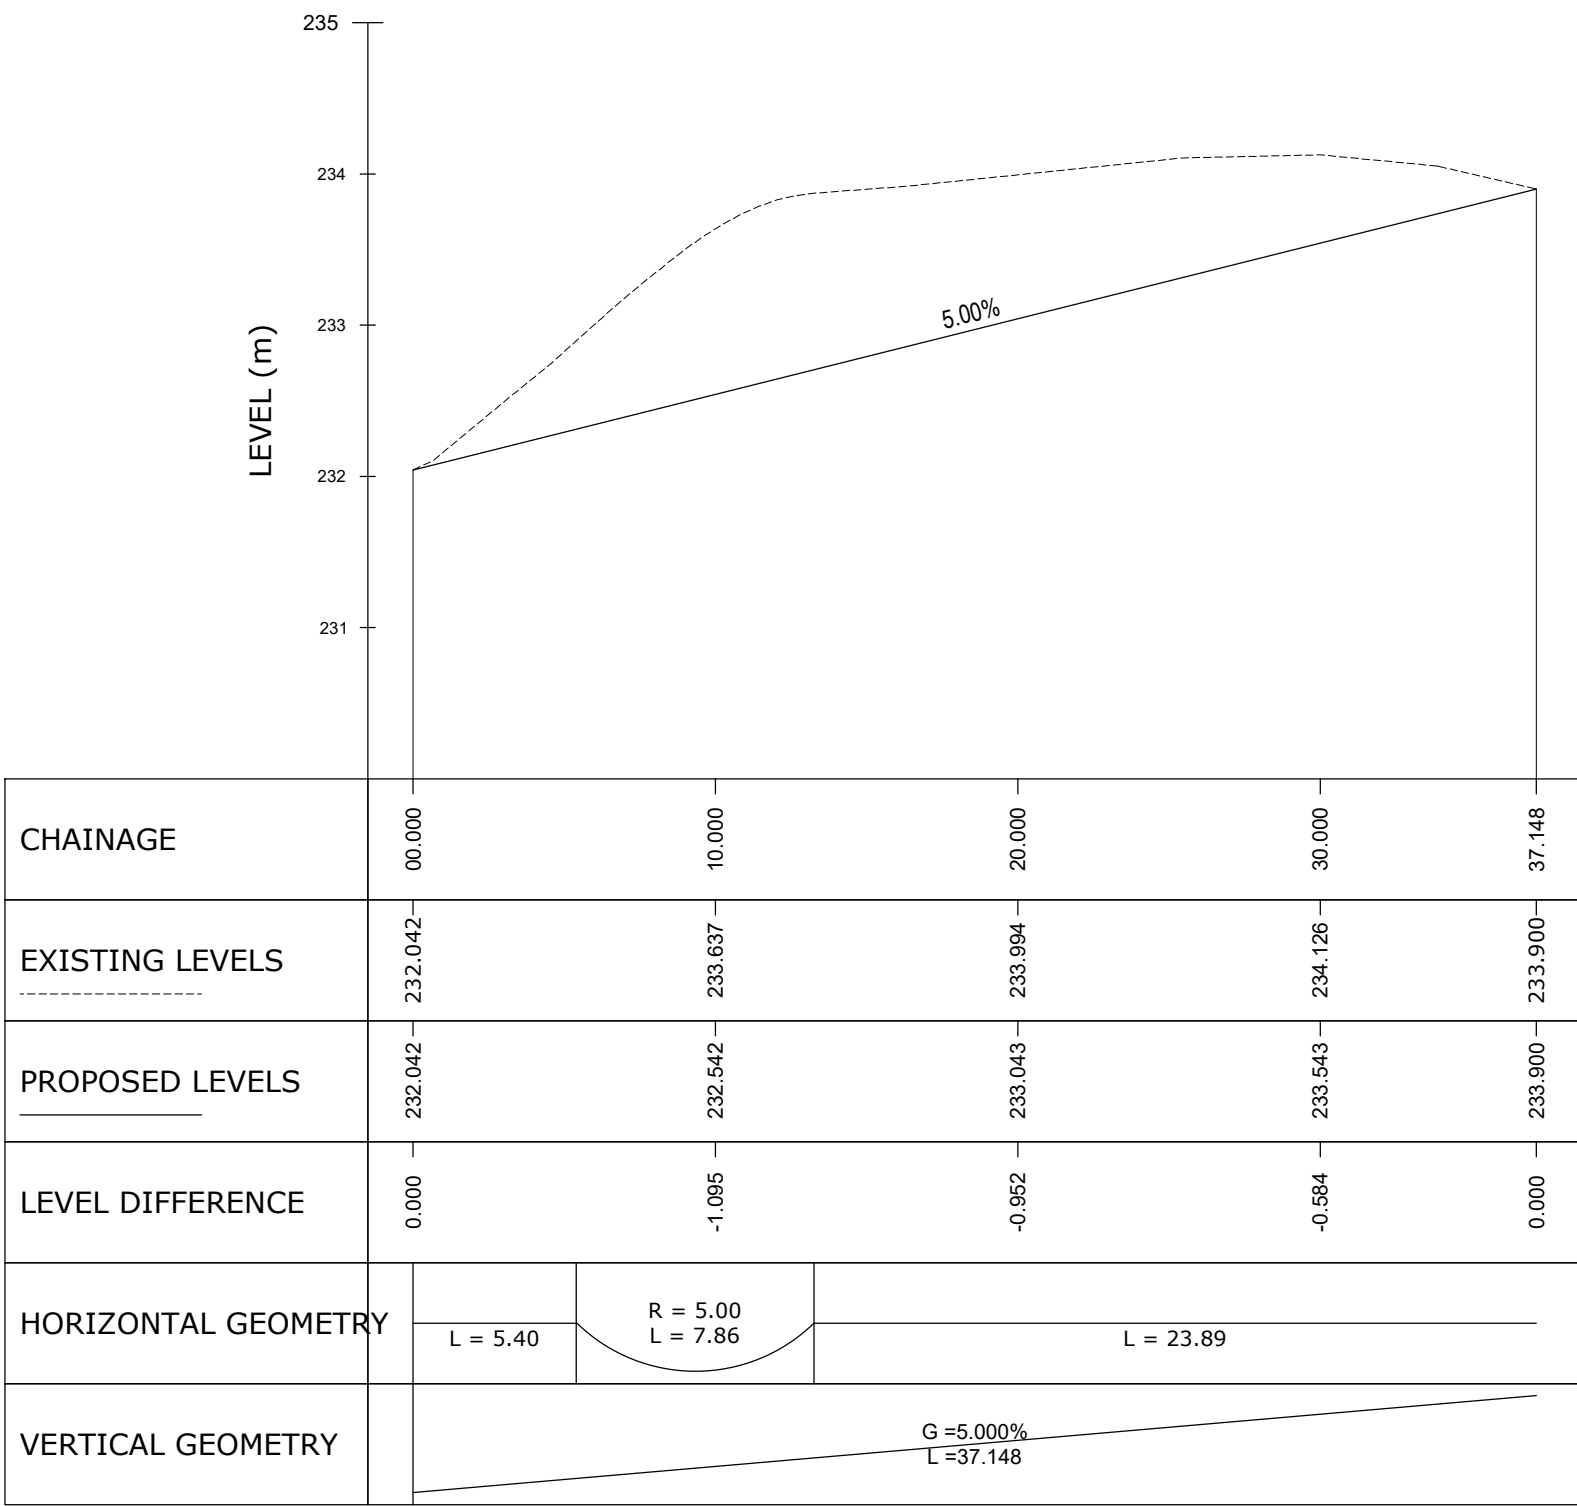


FOOTPATH - LONGSECTION
SCALE: H 1:200,V 1:40.
DATUM: 230.000

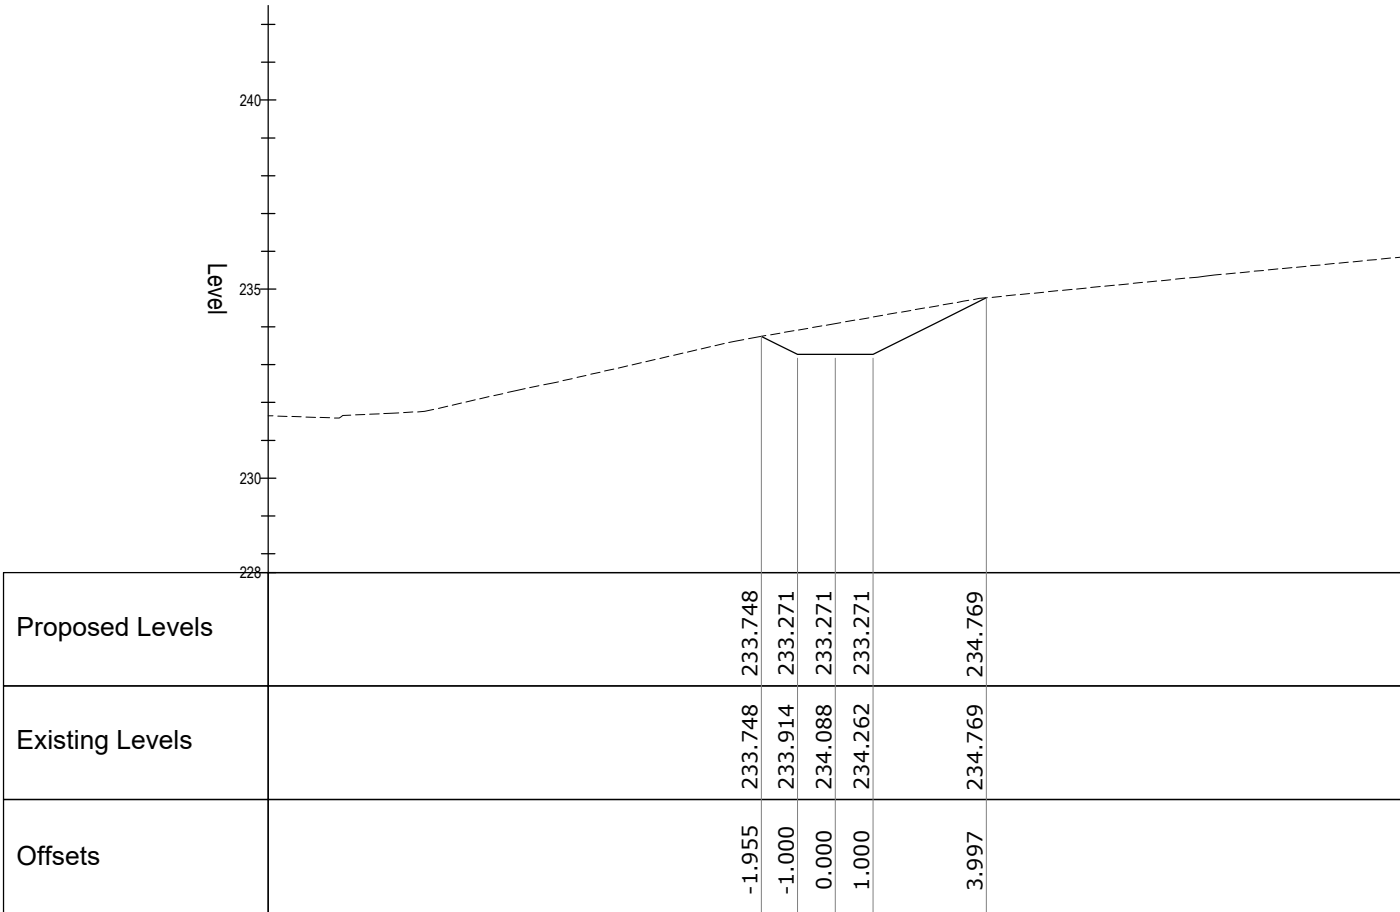


Section B-B

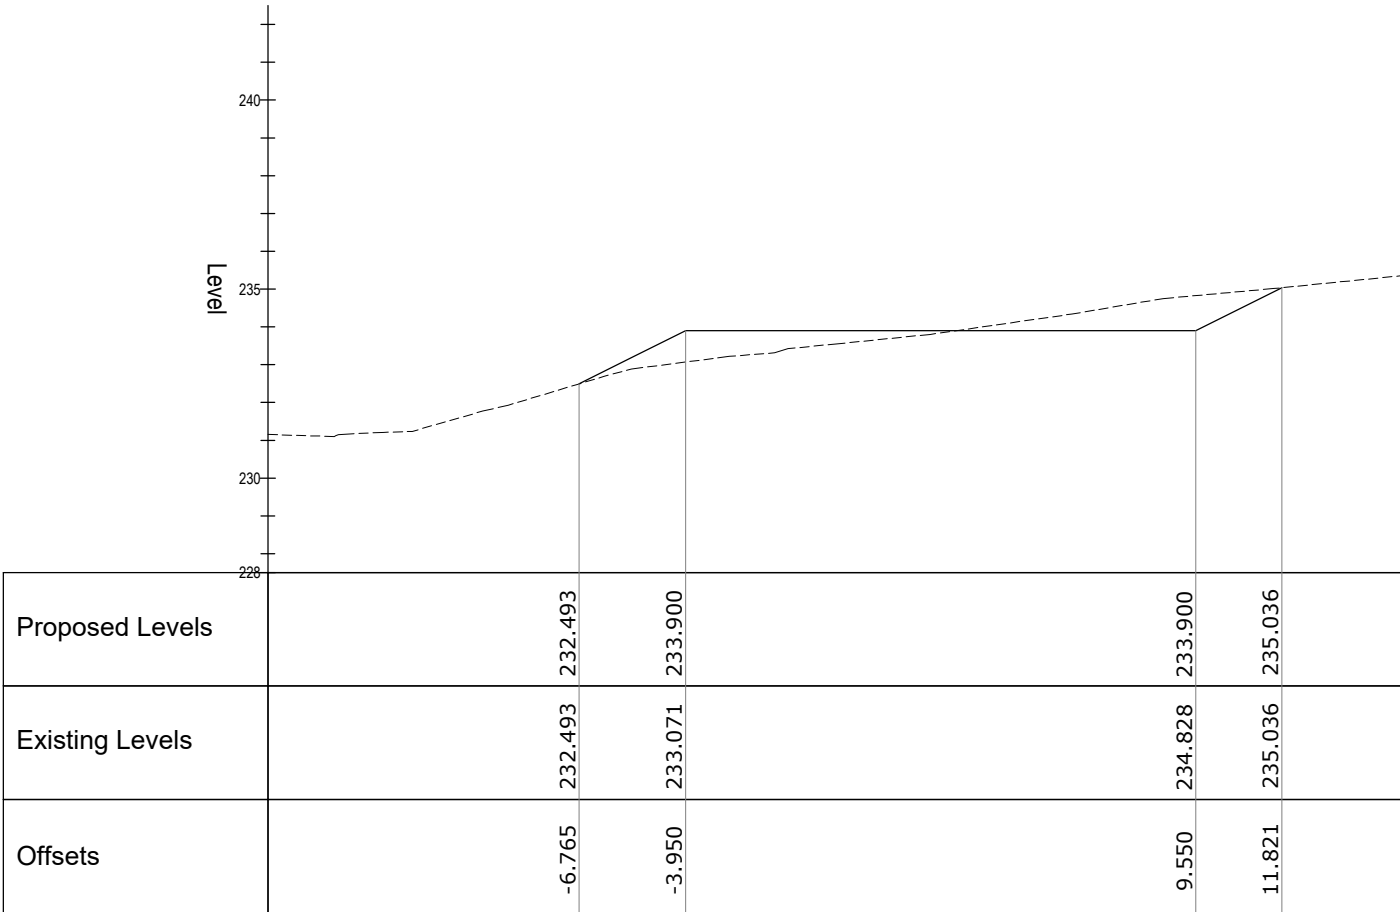


Section D-D

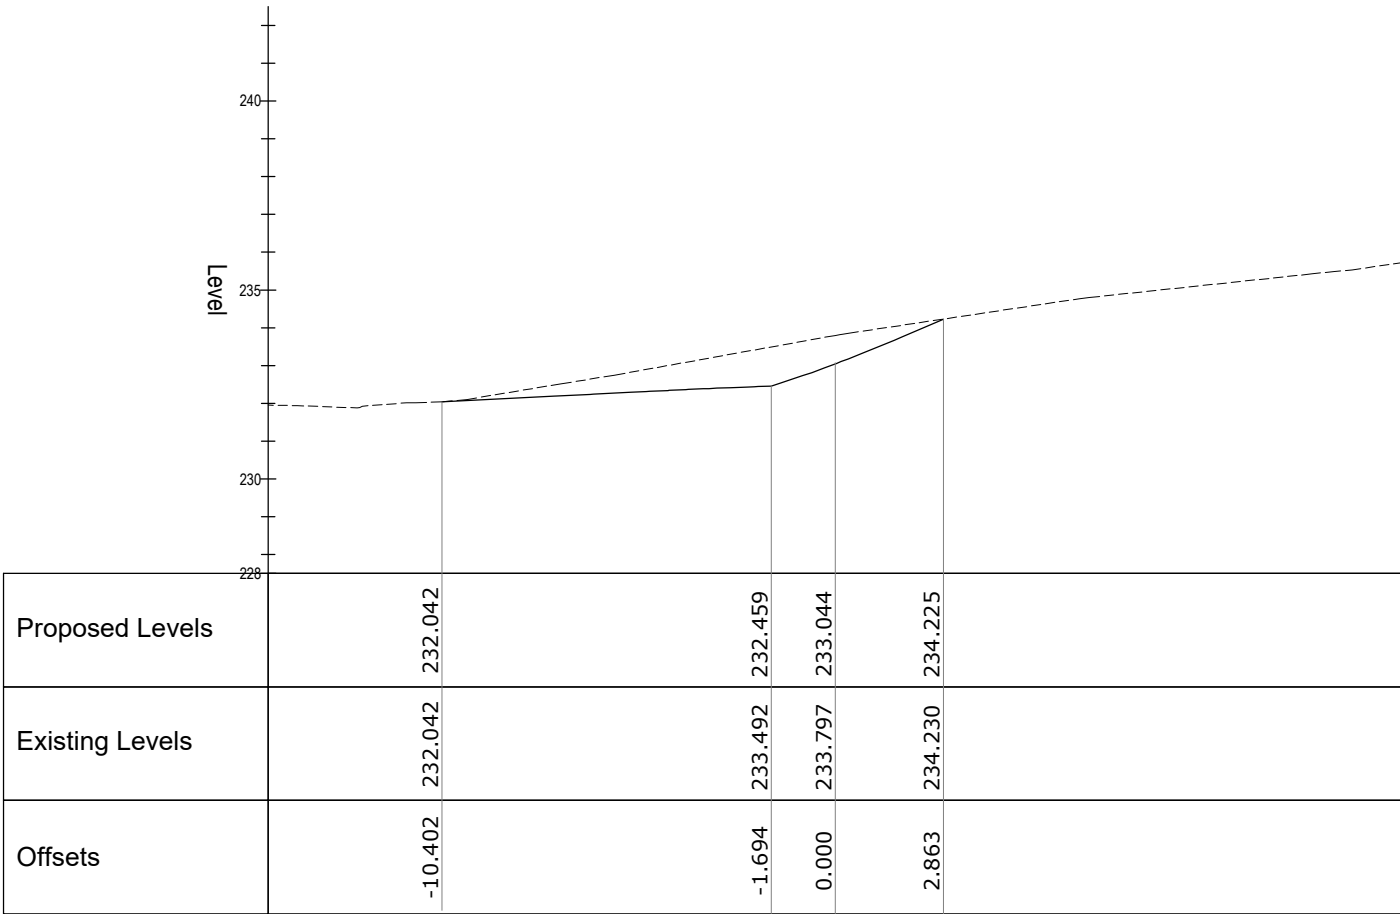

Section A-A

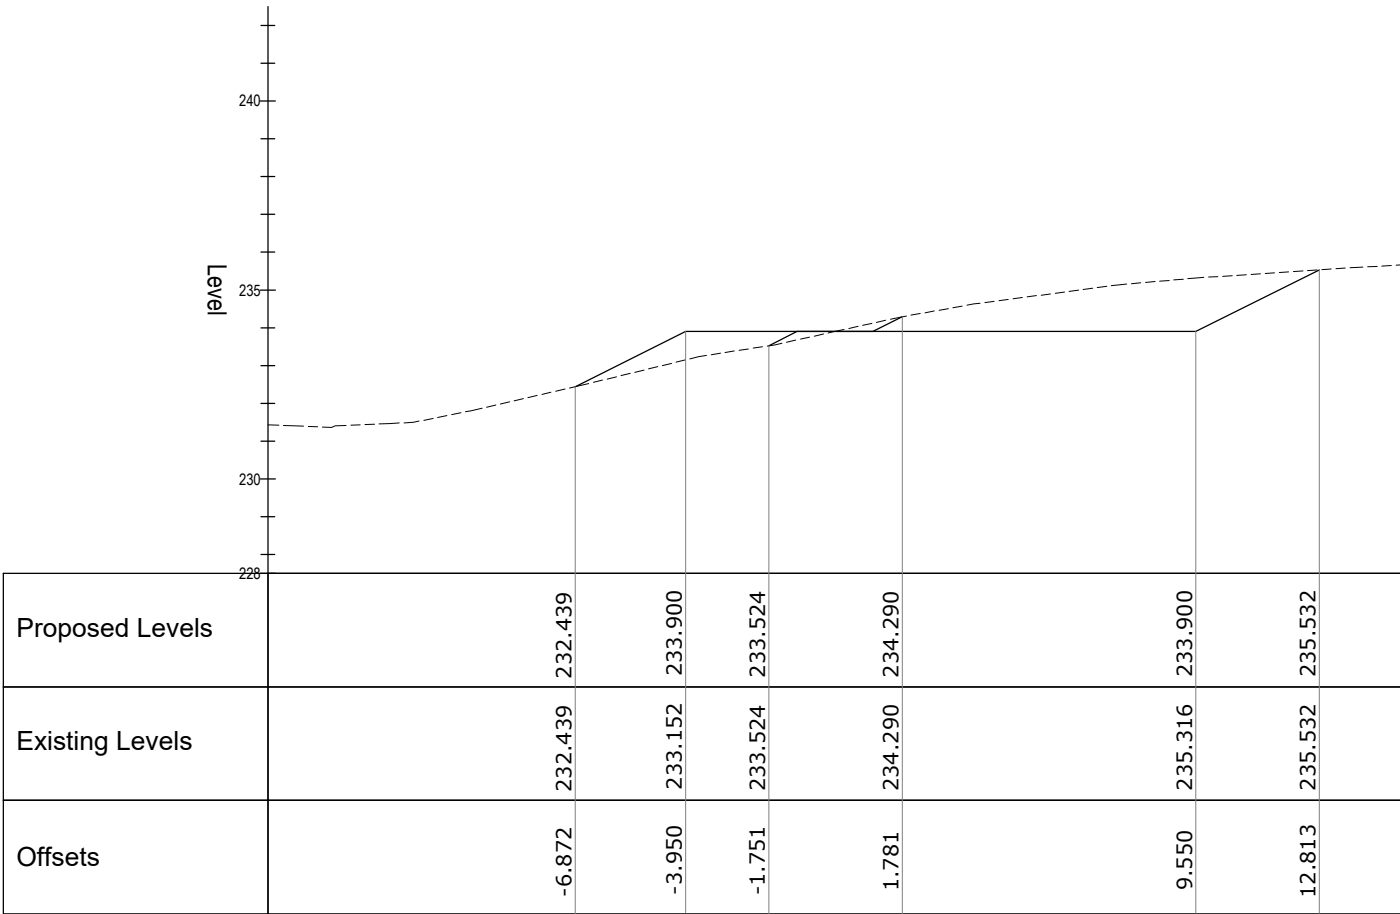

Section C-C

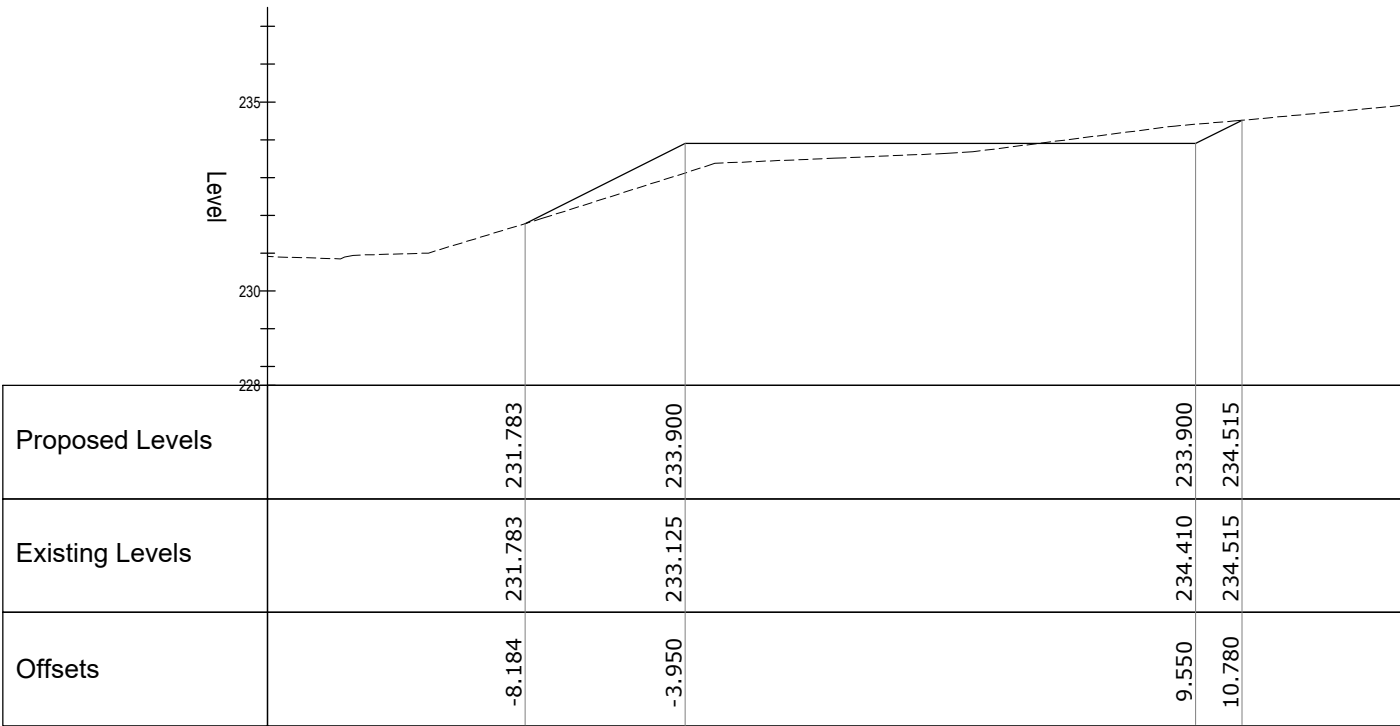

Section E-E

- NOTES:
- ALL DIMENSIONS ARE IN MILLIMETRES UNLESS NOTED OTHERWISE.
 - ALL LEVELS ARE SHOWN IN METRES UNLESS NOTED OTHERWISE.
 - DO NOT SCALE FROM THE DRAWING. USE FIGURED DIMENSIONS ONLY.
 - ANY DISCREPANCIES TO BE REPORTED IMMEDIATELY TO THE ENGINEER.
 - THIS DRAWING TO BE READ IN CONJUNCTION WITH ALL RELEVANT ARCHITECTS, ENGINEERS, SUBCONTRACTORS AND SPECIALISTS DRAWINGS AND SPECIFICATIONS.
 - EXISTING SERVICES HAVE NOT BEEN SHOWN BUT ARE PRESENT - THE CONTRACTOR IS TO LIAISE WITH ALL STATUTORY AUTHORITIES PRIOR TO THE COMMENCEMENT OF ANY WORKS.
 - FOR PLAN LOCATION OF SECTIONS REFER TO DRAWING 10463_250.

02	FP	JM	JM	15.01.20	02.02.21	Updated to suit amended layout
01	FP	JM	JM	15.01.20	02.02.21	Preliminary Issue
rev.	drawn	chkd.	appvd.	date	description	
Client						
MV HOMES						
Project						
HOUSING DEVELOPMENT						
LANSBURY ROAD						
Title						
PROPOSED PLAY AREA SECTIONS						
						
Vale Consultancy						
CONSULTING CIVIL & STRUCTURAL ENGINEERS						
29 Bocam Park, Old Field Road, Pencoed, Bridgend CF35 5LJ.						
Phone: 01656 863794 Email: enquiries@vale-consultancy.co.uk						
date	drawn	checked	approved			
15.01.20	FP	JM	15.01.20	JM	15.01.20	
scale @ A1			project no.			
1:200			10463			
status	drg. no.				rev.	
P	10463_251				02	