




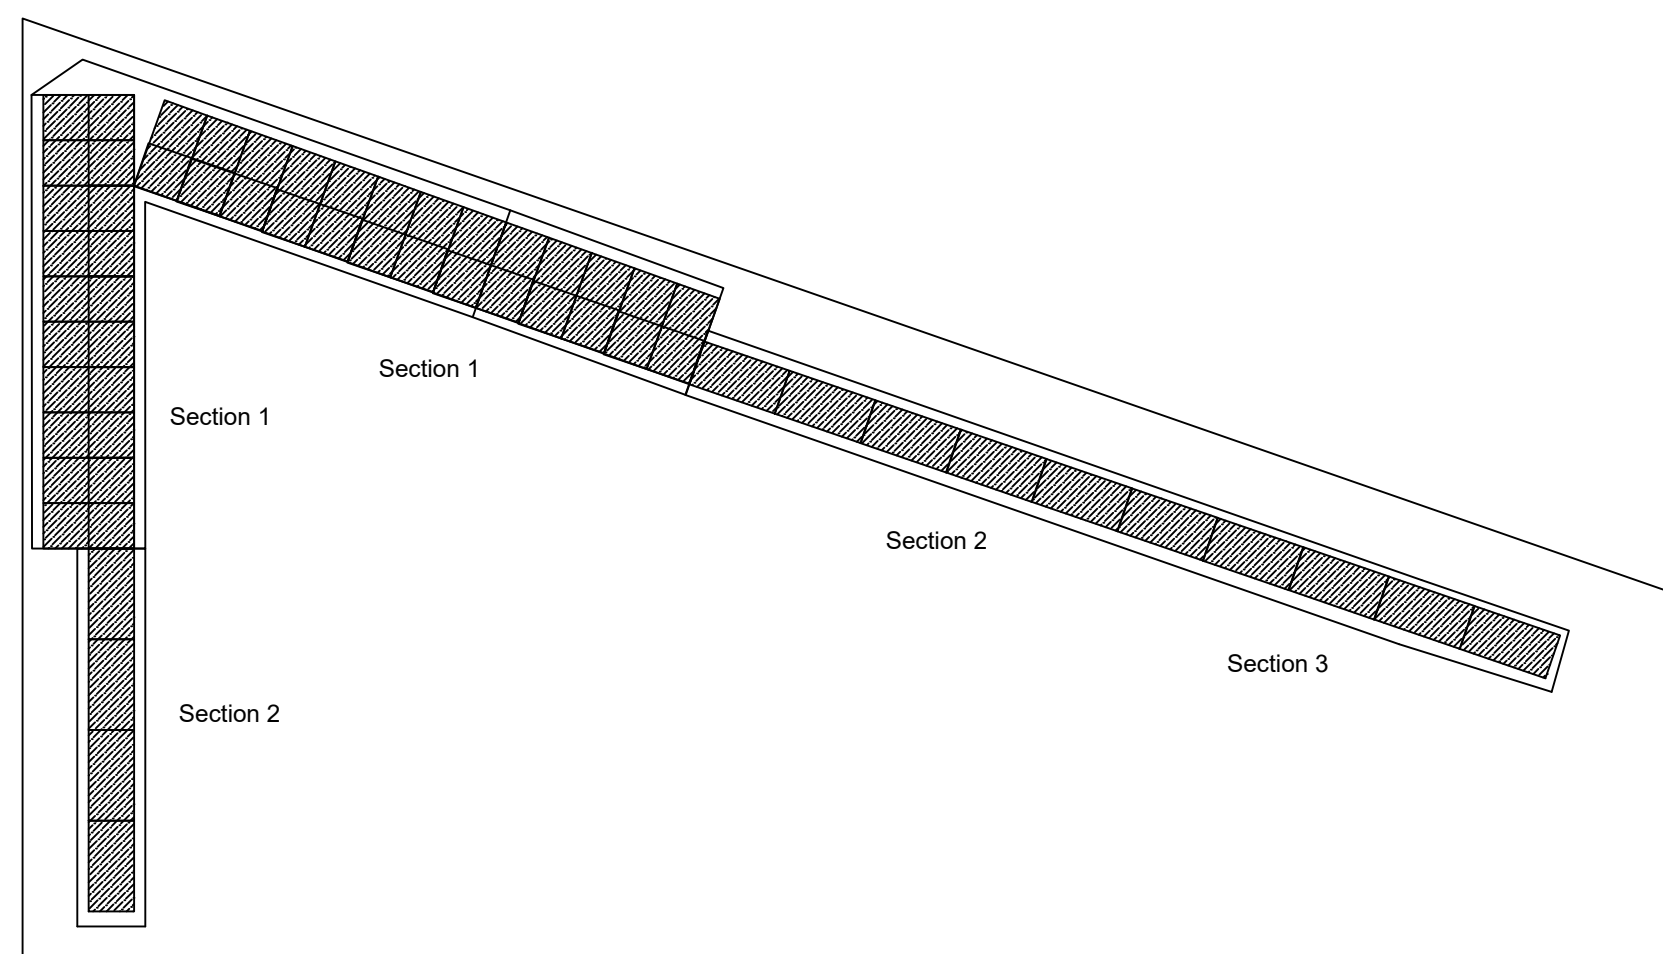

Plan 1:100

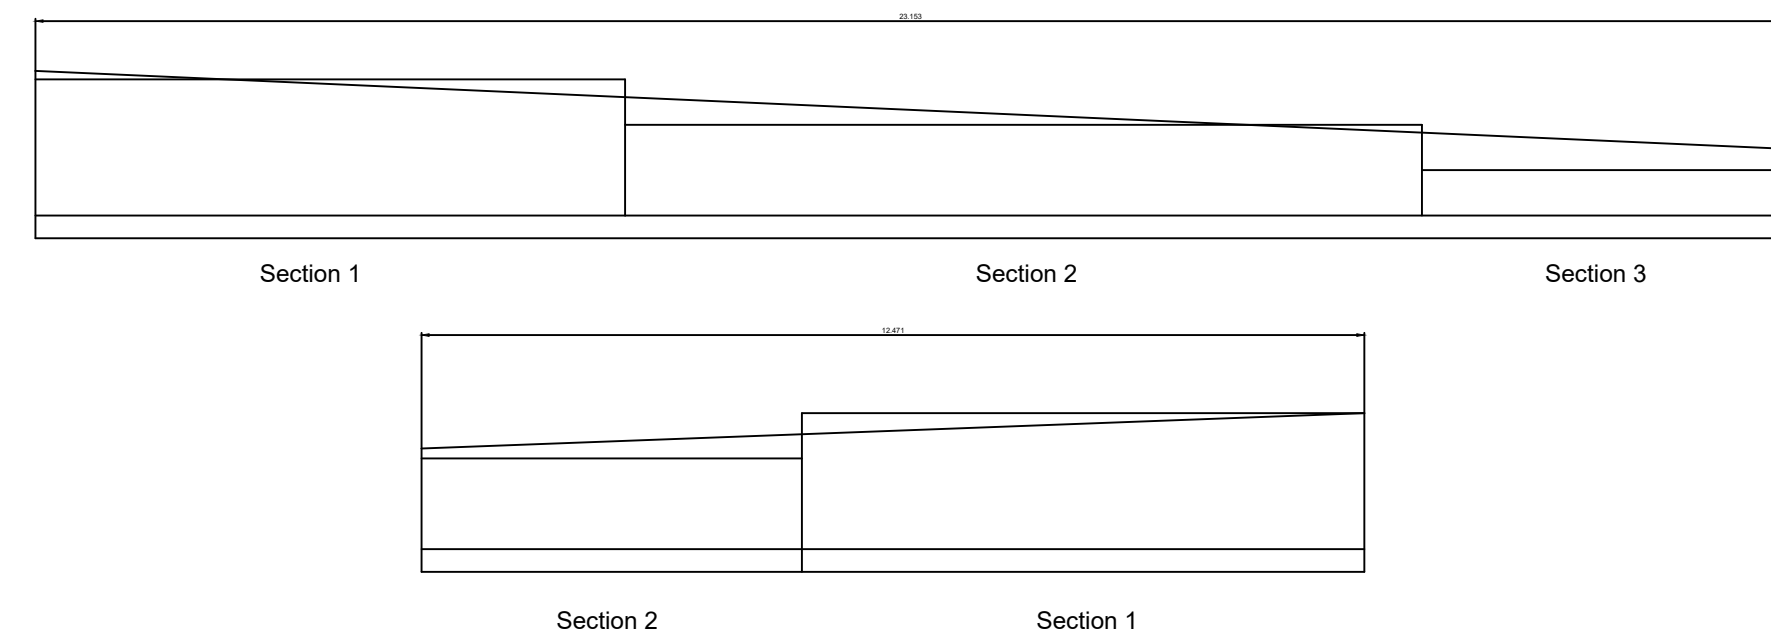

Elevations 1:100

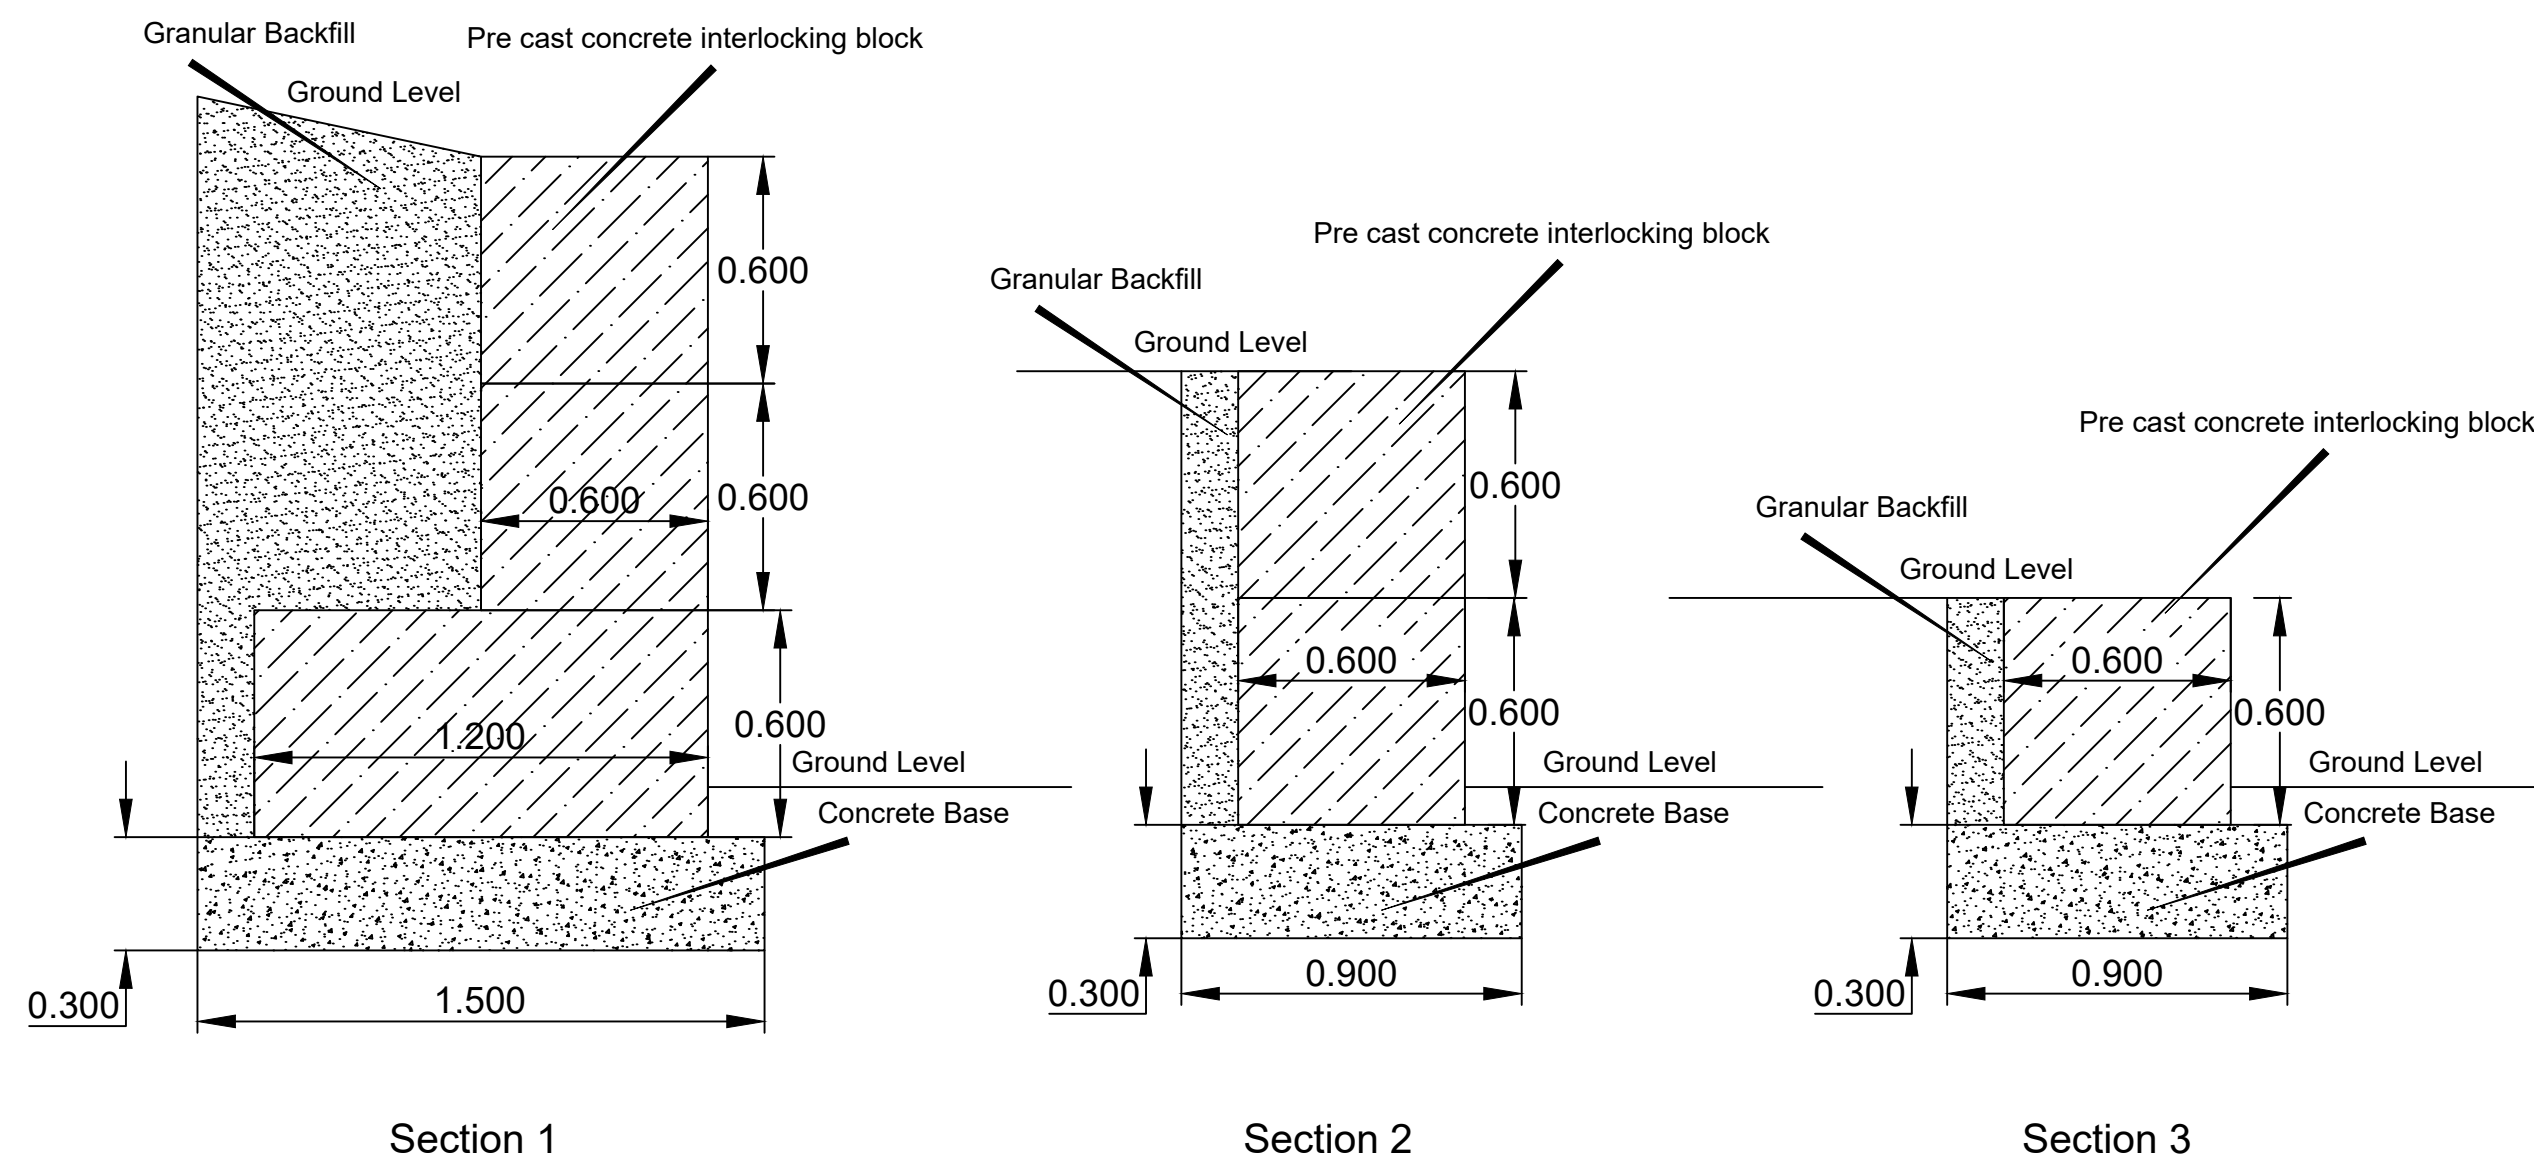

Sections 1:20

Wall to be constructed in 600 mm x 1200 mm precast concrete lego blocks
 Exact length of each section to be determined on site
 Concrete base to be cast with top 100 mm below finished ground level

Proposed Retaining Walls
 Lle Hyfryd
 Mount Pleasant
 Heolgerrig
 Merthyr Tydfil