




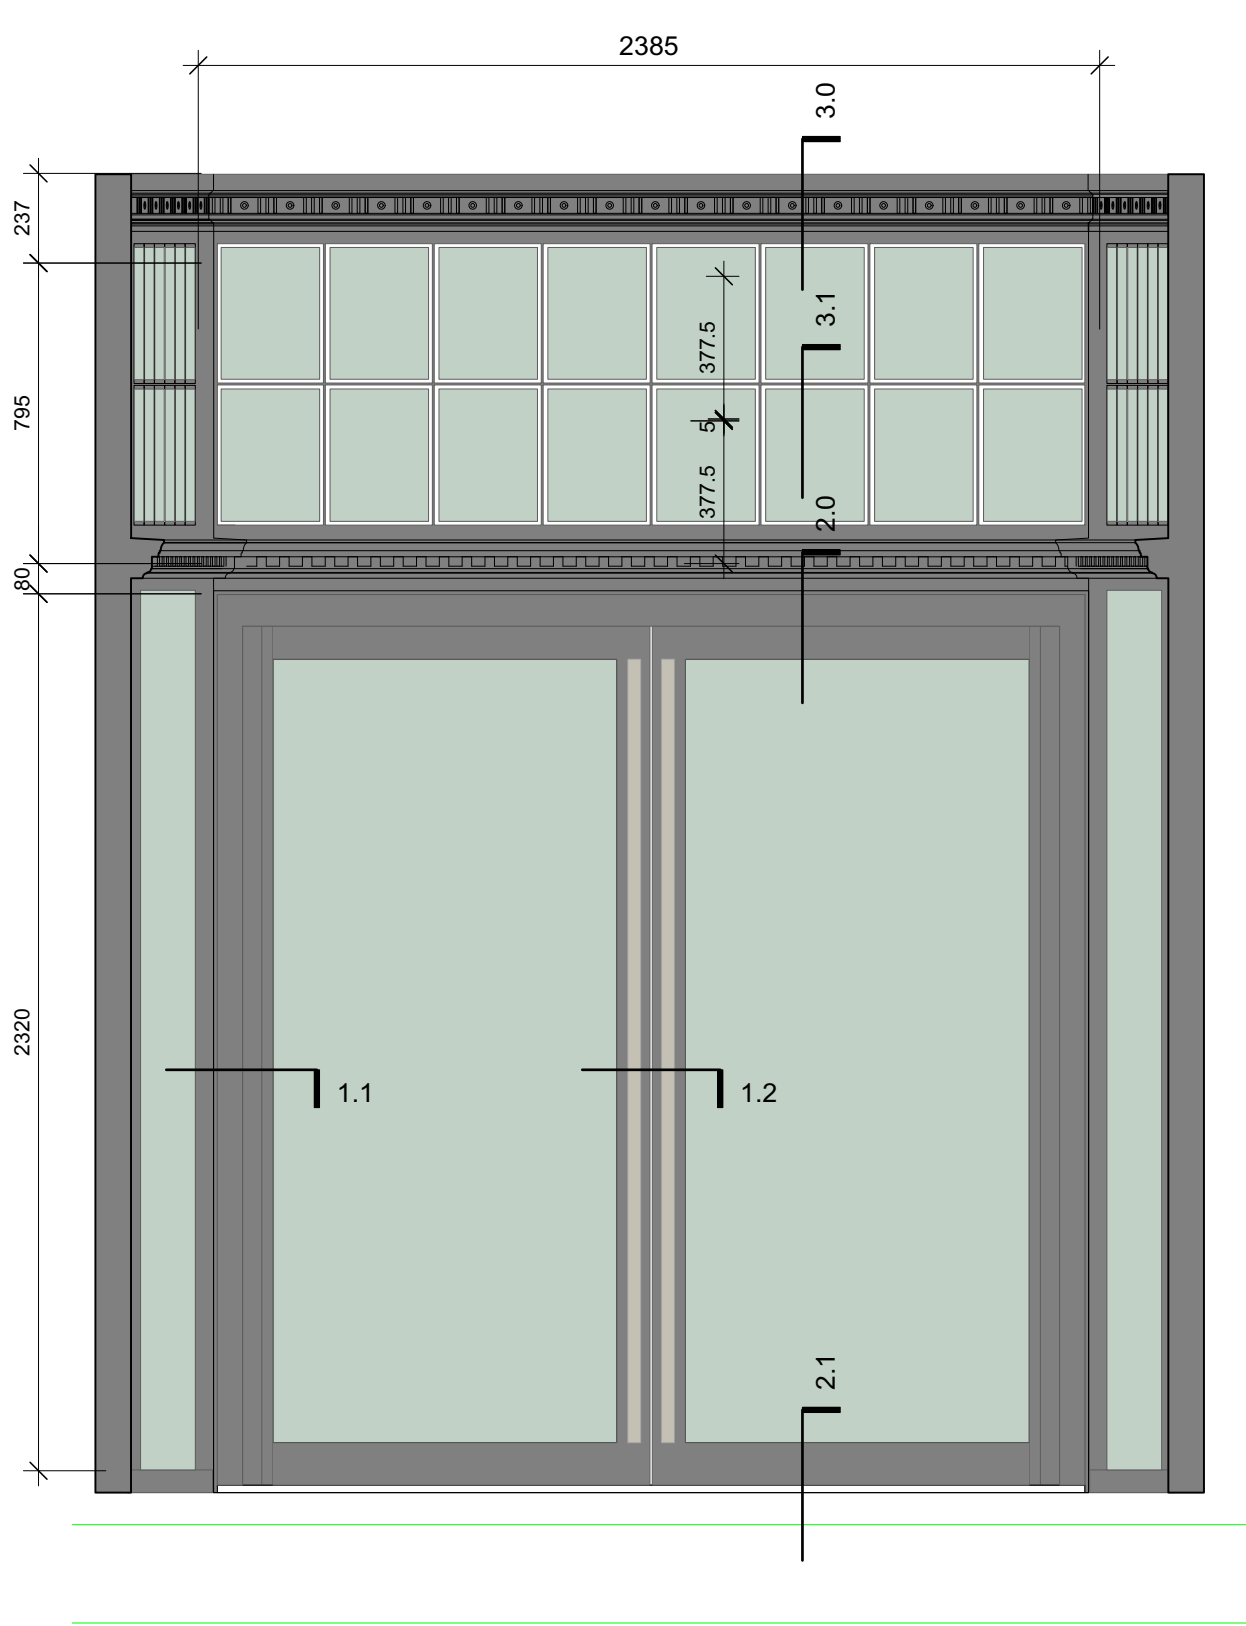


A703.1 ELEVATION
SCALE 1:25

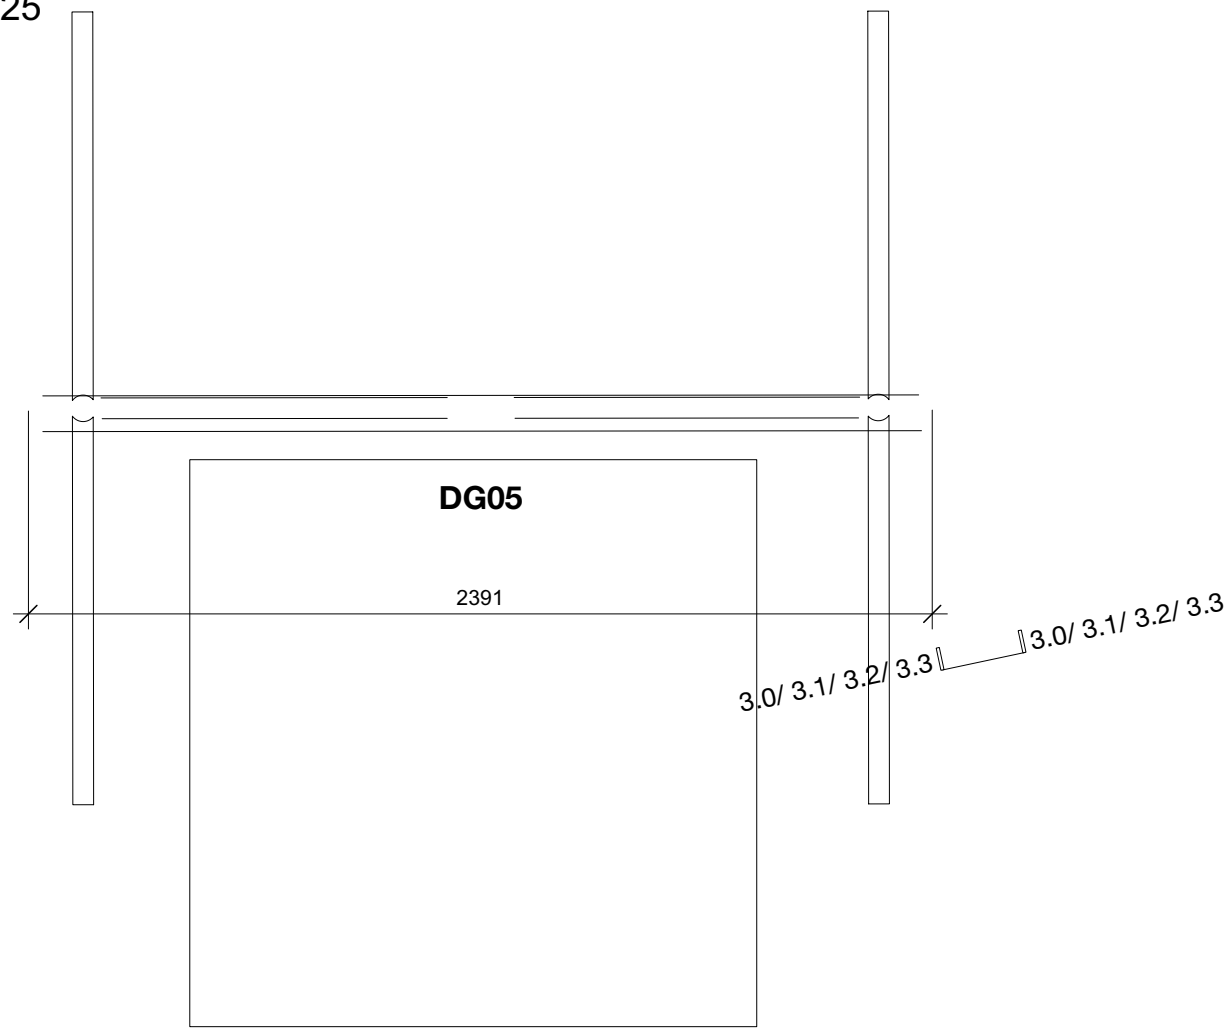


A700.2 PLAN
SCALE 1:25

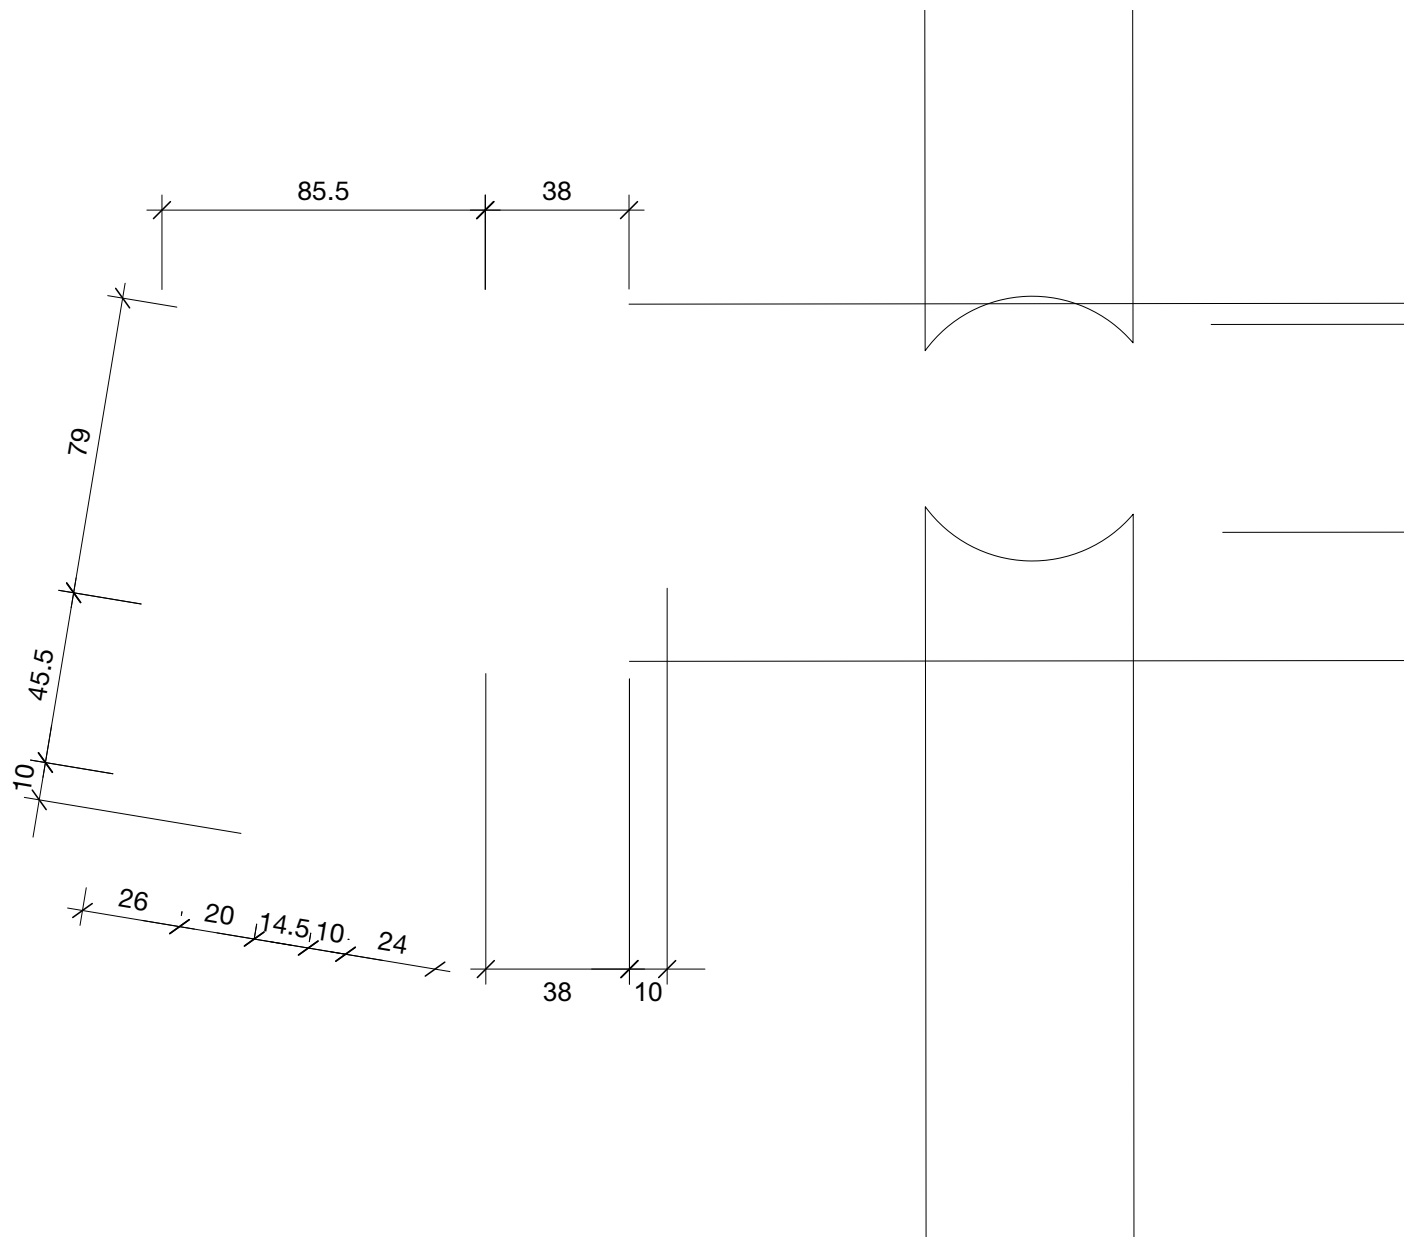


1.1 JAMB
SCALE 1:2

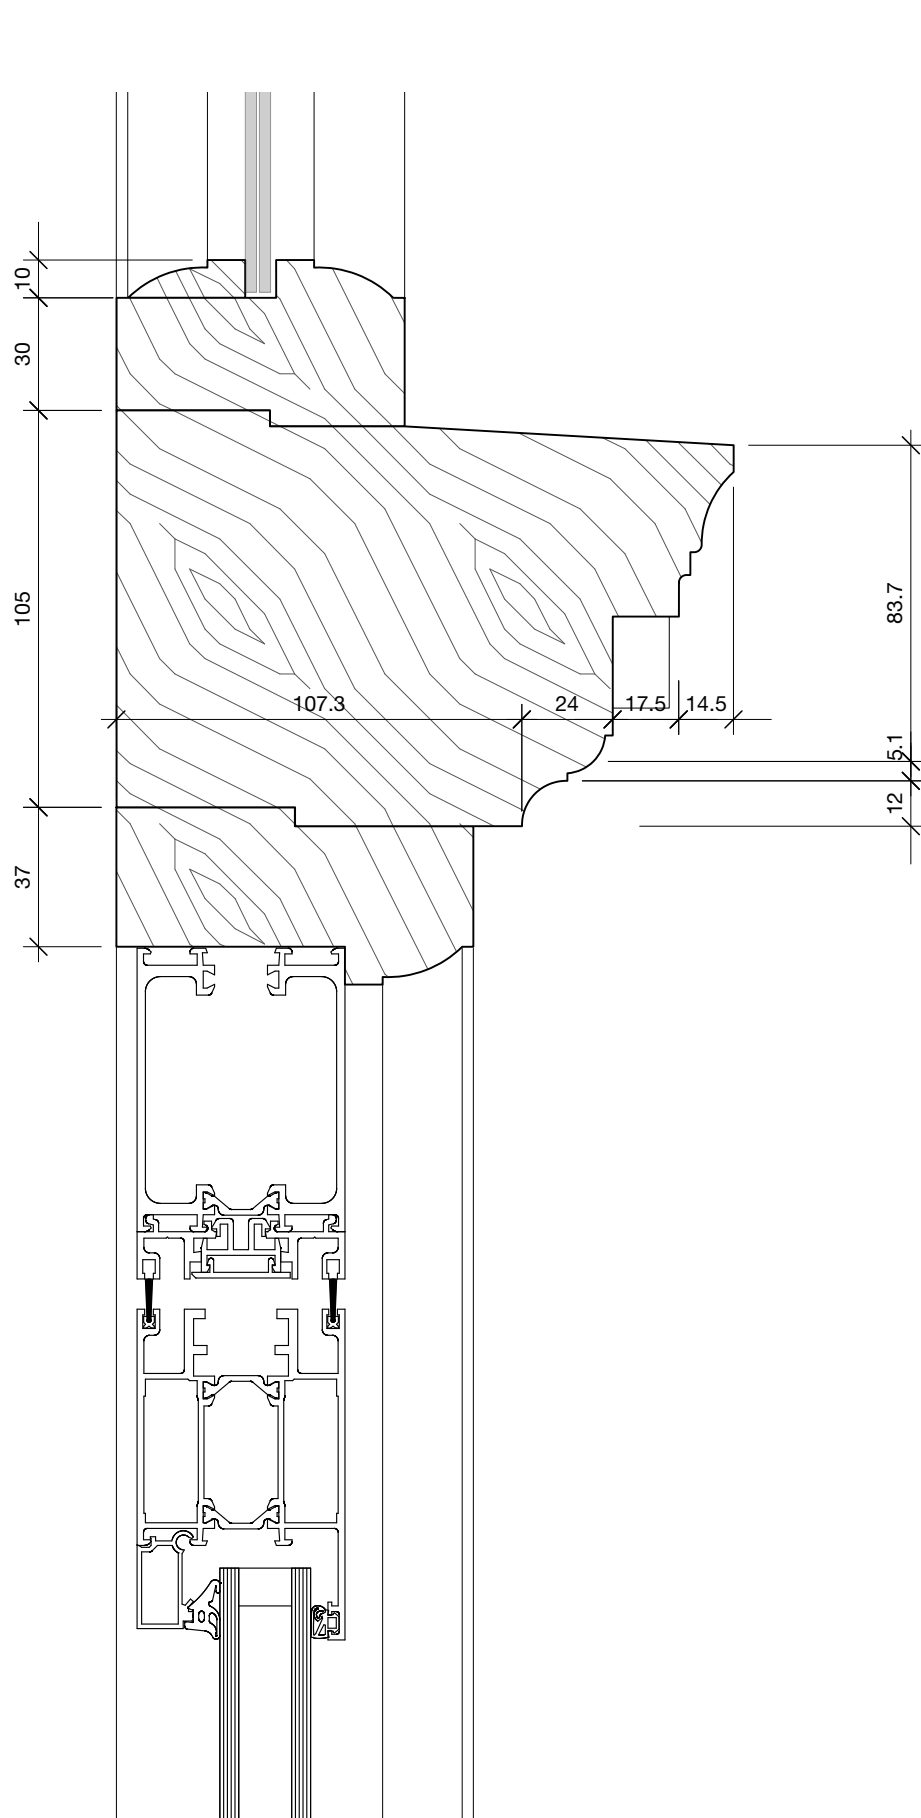


2.0 TRANSOM
SCALE 1:2

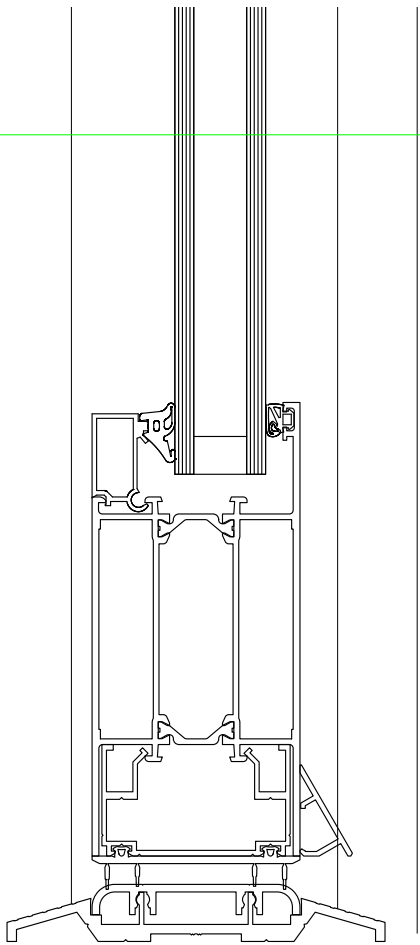


2.1 THRESHOLD
SCALE 1:2

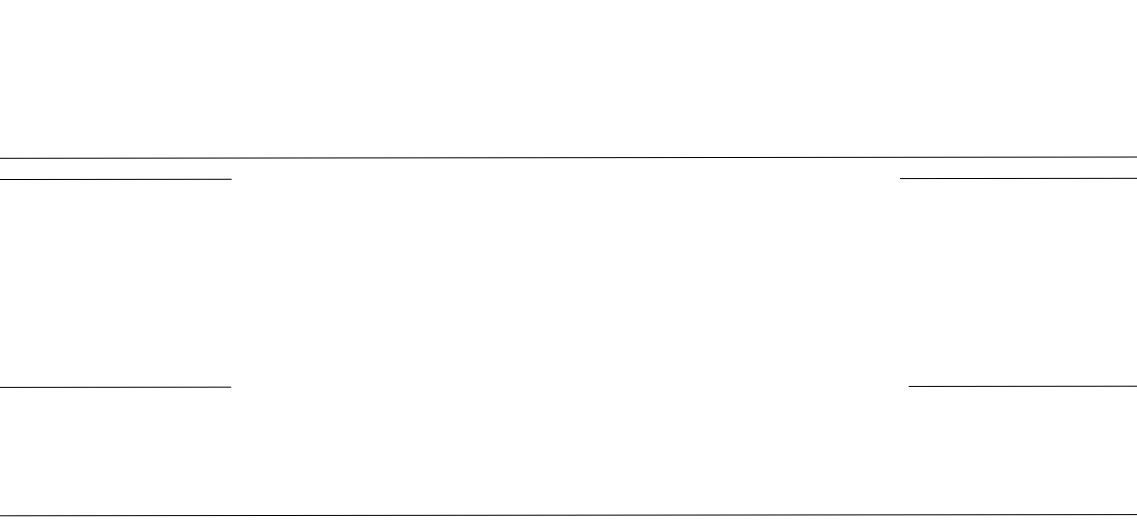


1.2 MEETING STILE
SCALE 1:2

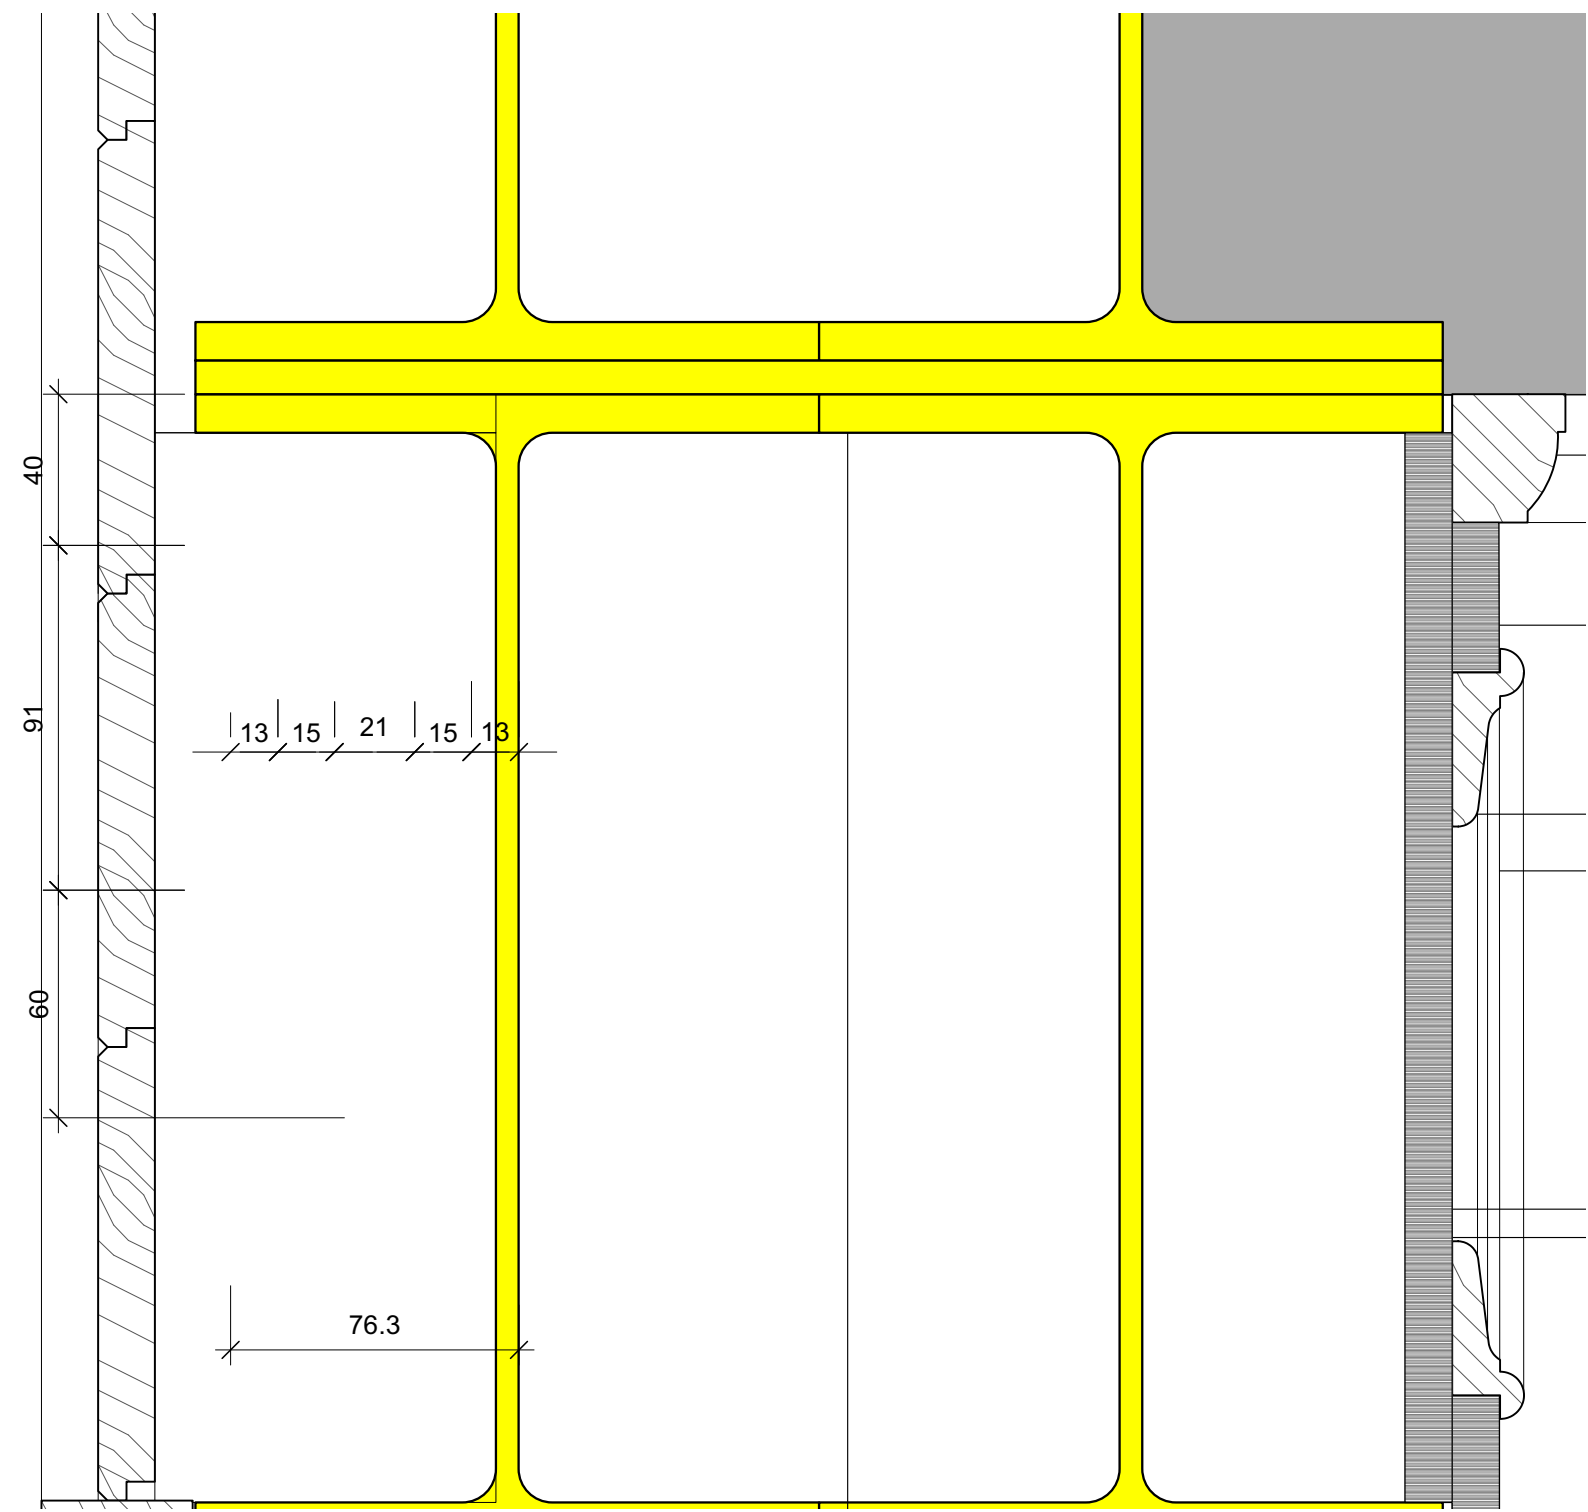


3.0 HEAD AND VENTILATION BOARD
SCALE 1:2

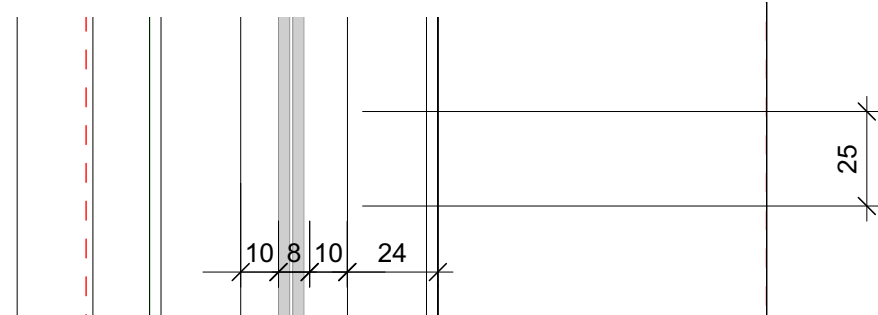

3.1 GLAZING
SCALE 1:2

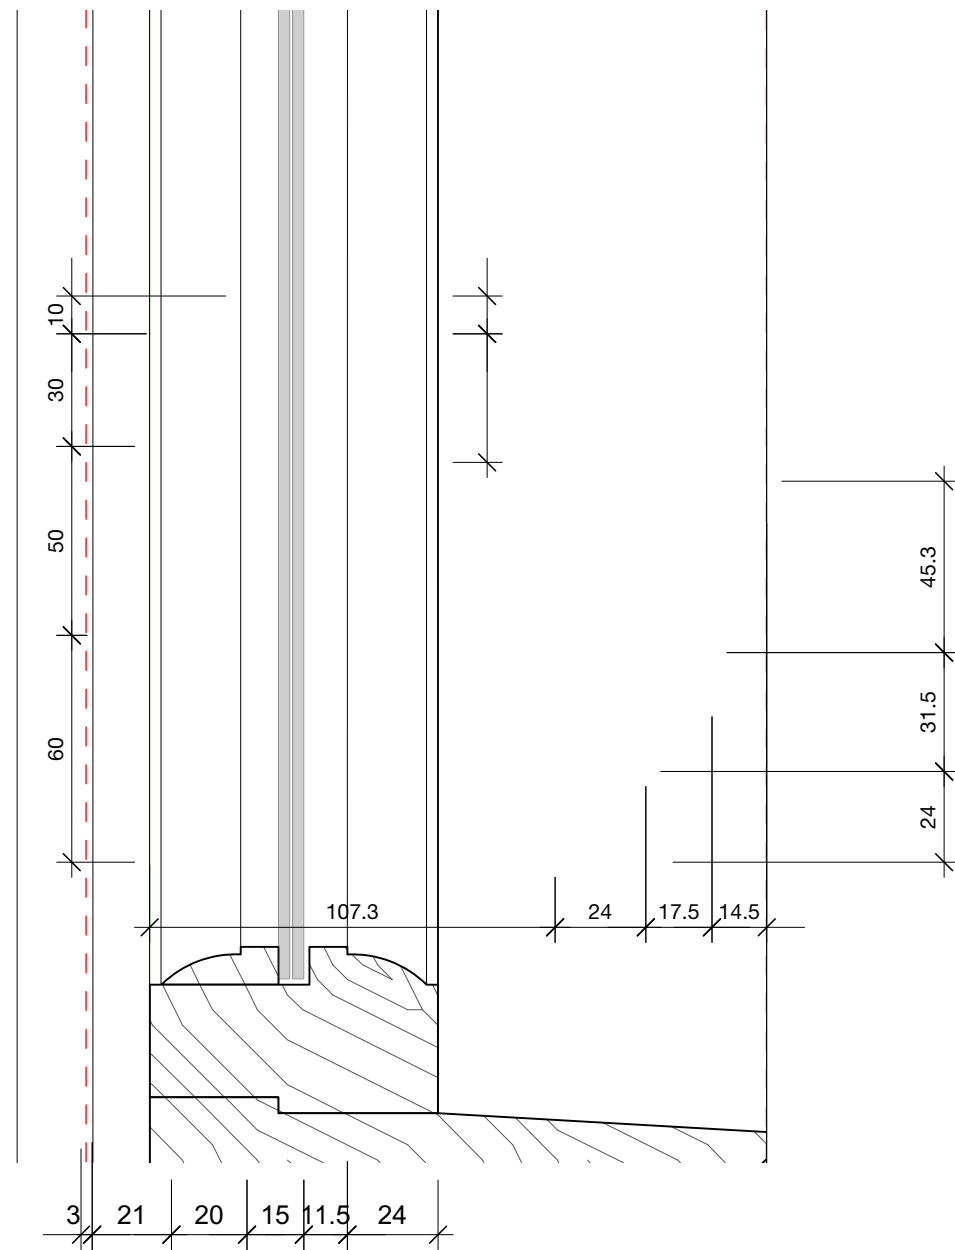

3.2 TRANSOM
SCALE 1:2

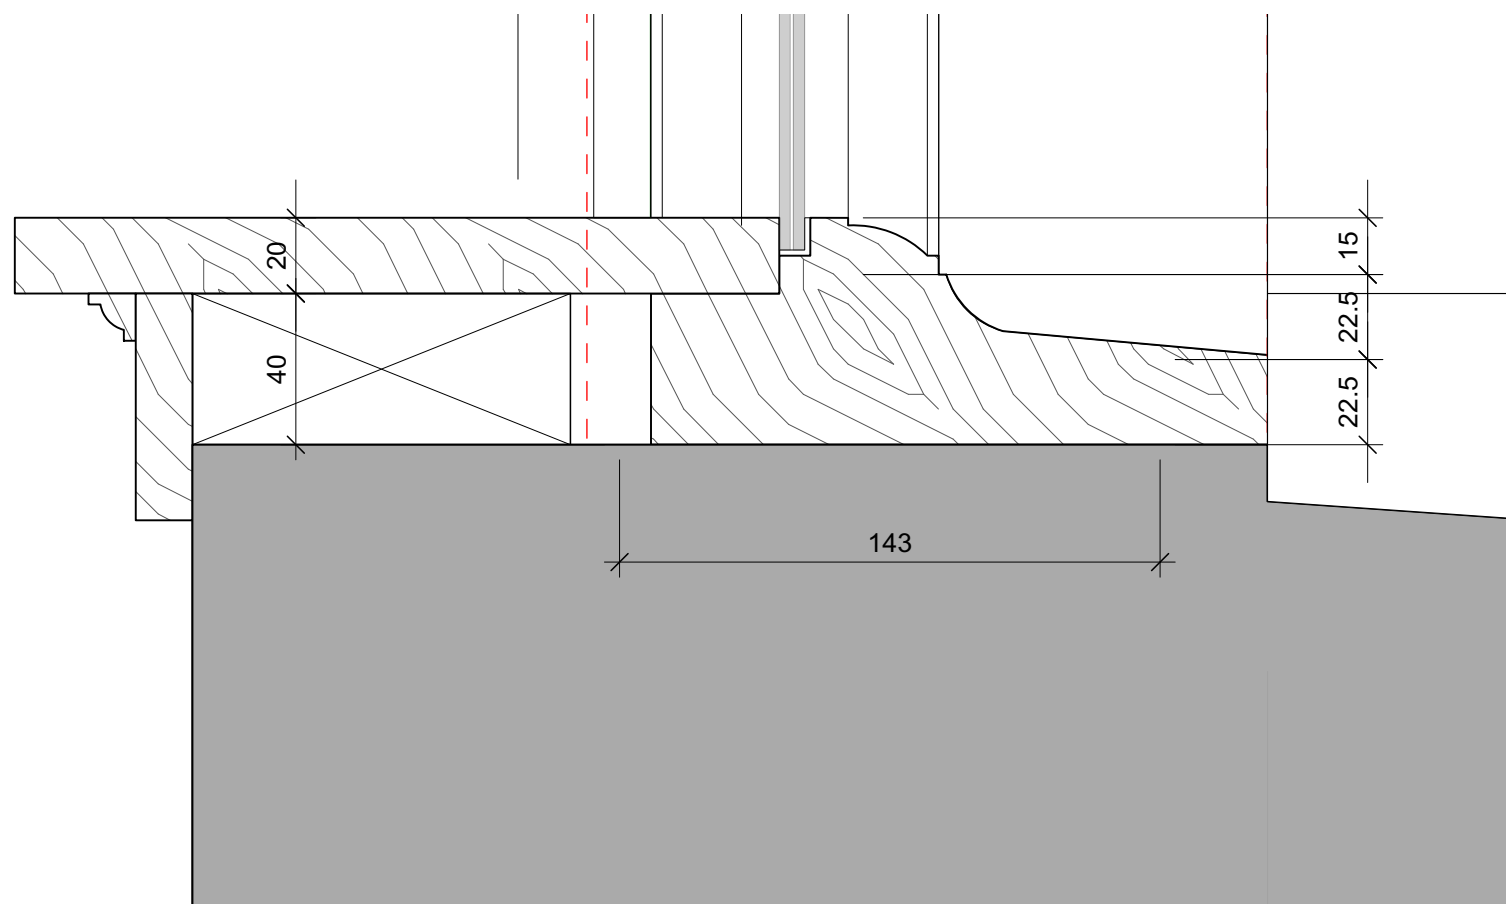

3.3 CILL
SCALE 1:2

NO.	DATE	REVISION
1	2019	1
2	2019	2
3	2019	3
100	2019	100

CLIENT	DRAWING NO.	REV.
Merthyr Tydfil CBC	3510_A_703	
PROJECT	SCALE	DATE
YMCA, Merthyr Tydfil	1:50 @ A1	Aug. 2019
DRAWING TITLE	DRAWING NO.	REV.
Shop Front (Door Type 02) - DG06	3510_A_703	
DRAWN/CHECKED	SCALE	DATE
DC, CW	1:50 @ A1	Aug. 2019

DO NOT SCALE FOR CONSTRUCTION PURPOSES • ALL DIMENSIONS TO BE CHECKED ON SITE • NOTIFY ARCHITECT OF ALL DISCREPANCIES • THIS DRAWING IS COPYRIGHT

DAVIES SUTTON ARCHITECTS

Penhevad Studios • Penhevad Street
Grangefield • Cardiff • CF11 7LU
Tel: 029 2066 4455 • Fax: 029 2066 4411
E-mail: office@davies-sutton.co.uk
Web: www.davies-sutton.co.uk