


210244

13 JUL 2021
RECEIVED

MERTHYR TYDFIL
COUNTY BOROUGH
COUNCIL
OFFICE COPY
PLEASE DO NOT
REMOVE

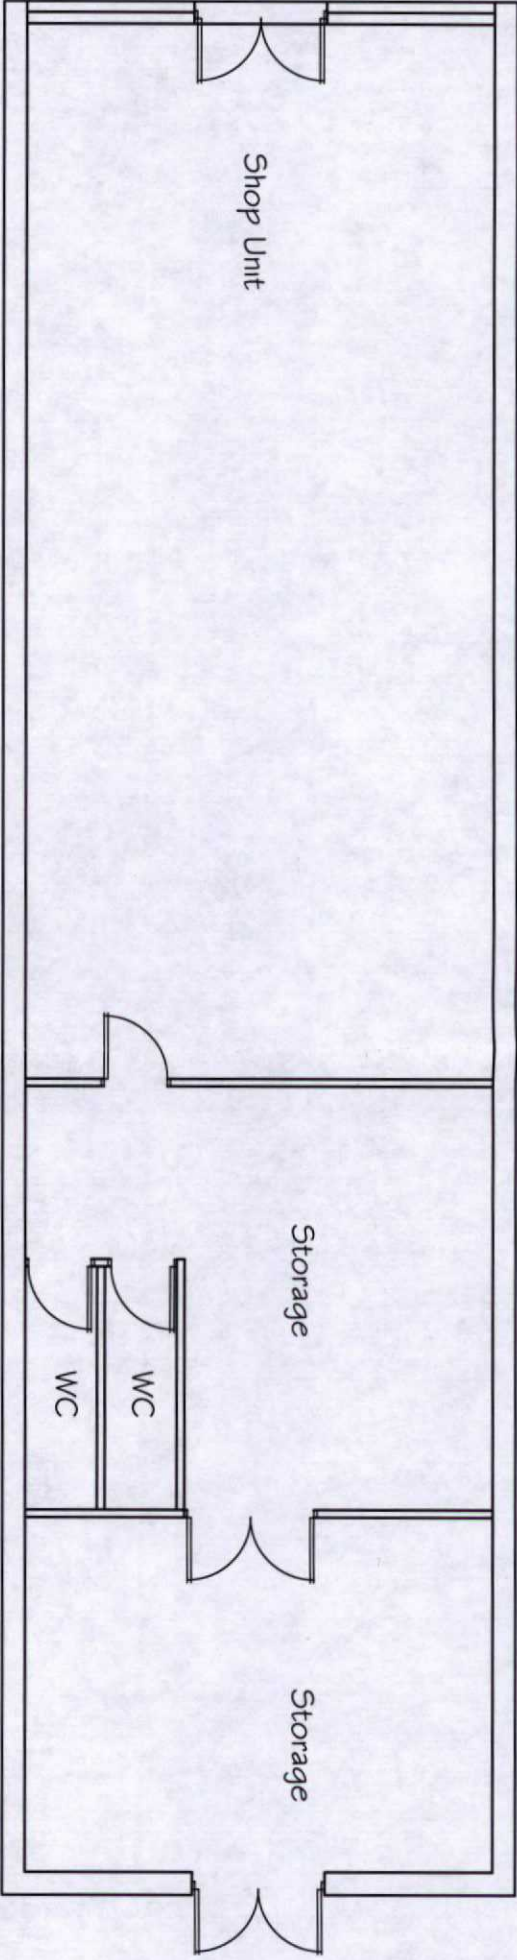

Existing retail shop unit

Drawing Title :-

Unit 3, Chestnut Way Shopping
Centre, Gurnos, Merthyr

Date :	05/21	Drawn By :	JP
Scale :	1 : 100 @ A3	Approved :	OJM
Project Ref No.		Drawing No.	Revision Ref.
21.363		002	

cds
Design Services



t 07772 403351

CDS (Newbridge) Ltd

e jopy389@aol.com

Cwmffynnon Cottage

w -

Twyn College

.

Newbridge

.

NP11 3NR

ORIGINAL DRAWING SIZE = A4