


MTC6C
PLANNING DEPARTMENT

13 JUL 2021

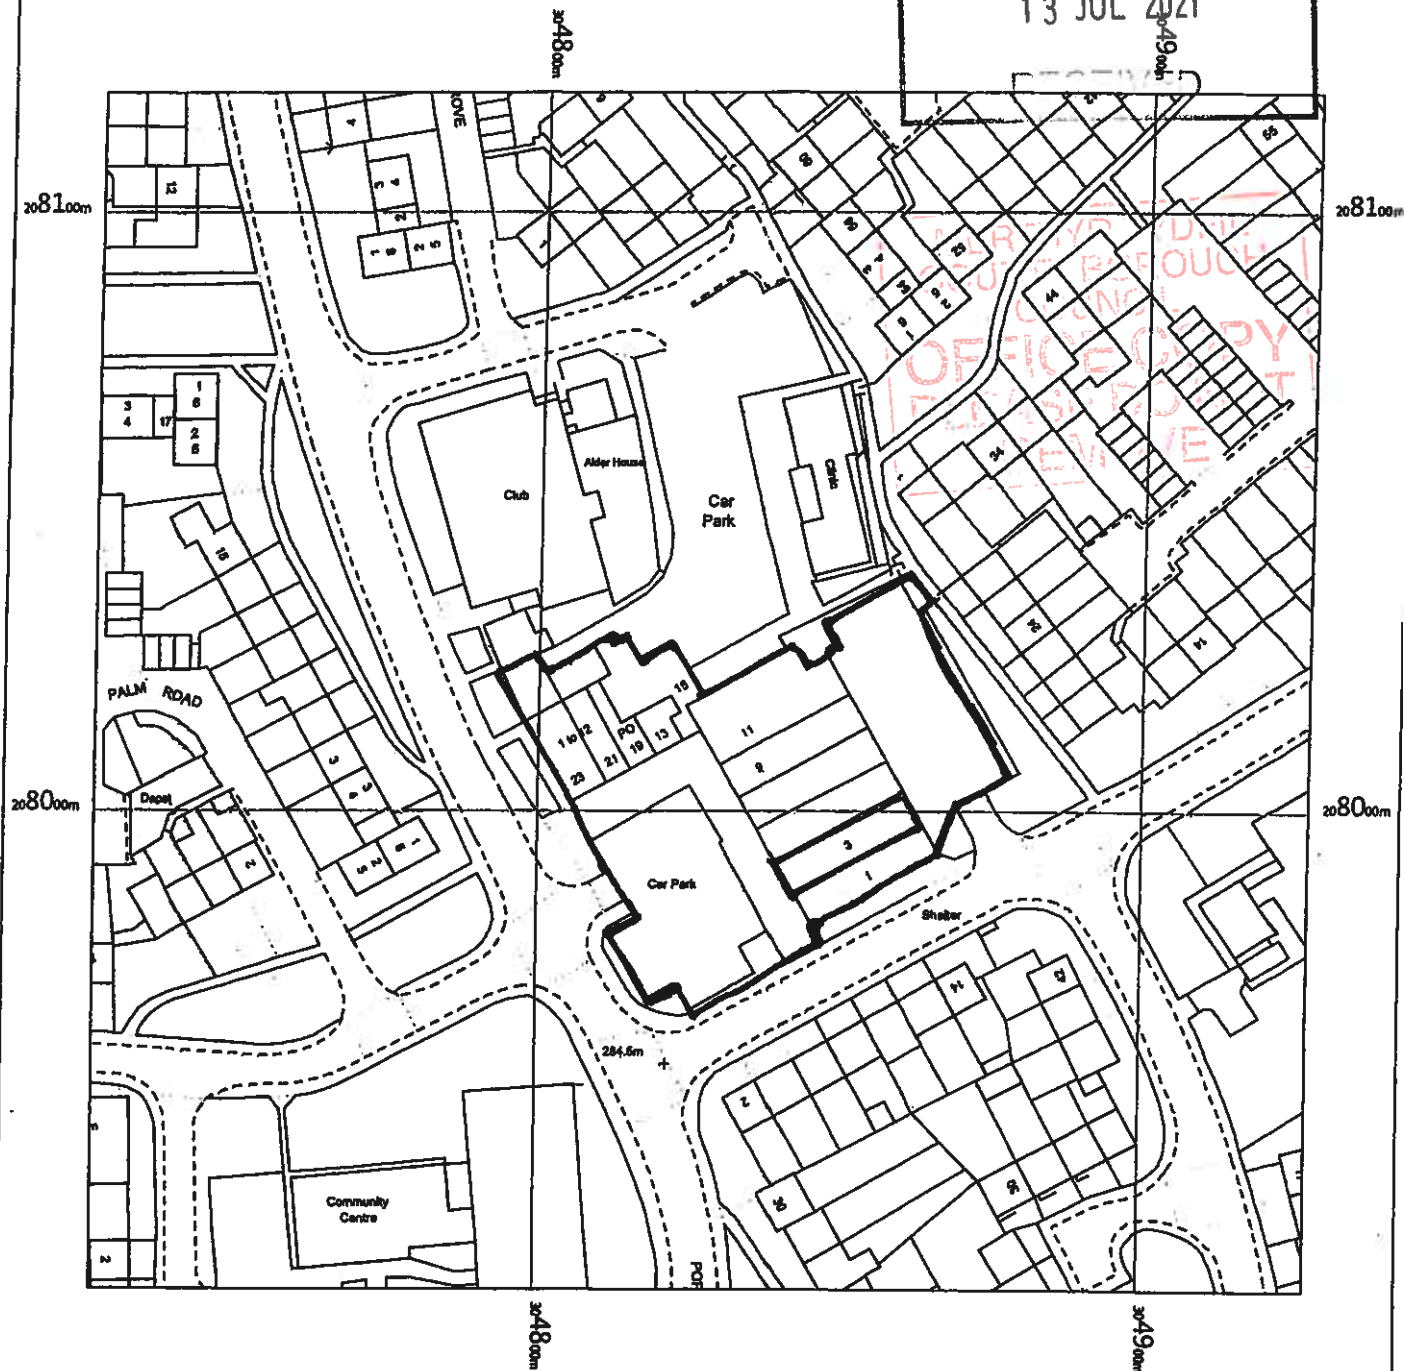

BOUNDARY PLAN
GURNOS SHOPPING CENTRE
CHESTNUT WAY
GURNOS
MERTHYR TYDFIL
CF47 9SB

OS MasterMap 1250/2500/10000 scale
Wednesday, April 10, 2019, ID: BW1-00792084
maps.blackwell.co.uk

1:1250 scale print at A4, Centre: 304827 E, 208020 N

©Crown Copyright Ordnance Survey. Licence no. 100041041



BLACKWELL'S
MAPPING SERVICES
PERSONAL & PROFESSIONAL MAPPING
www.blackwellmapping.co.uk

TEL: 0800 151 2612

maps@blackwell.co.uk

