
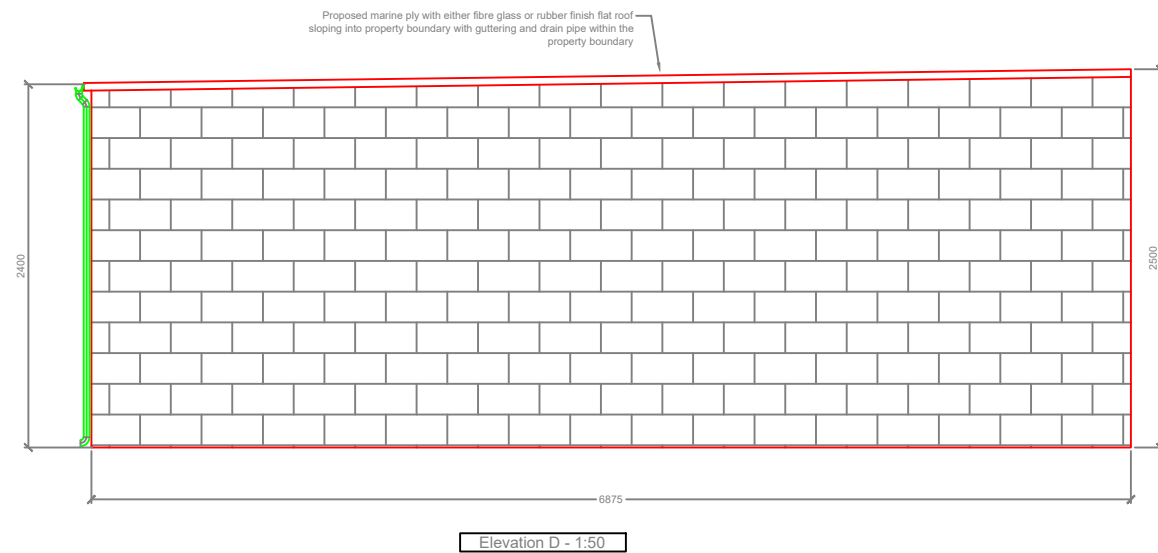
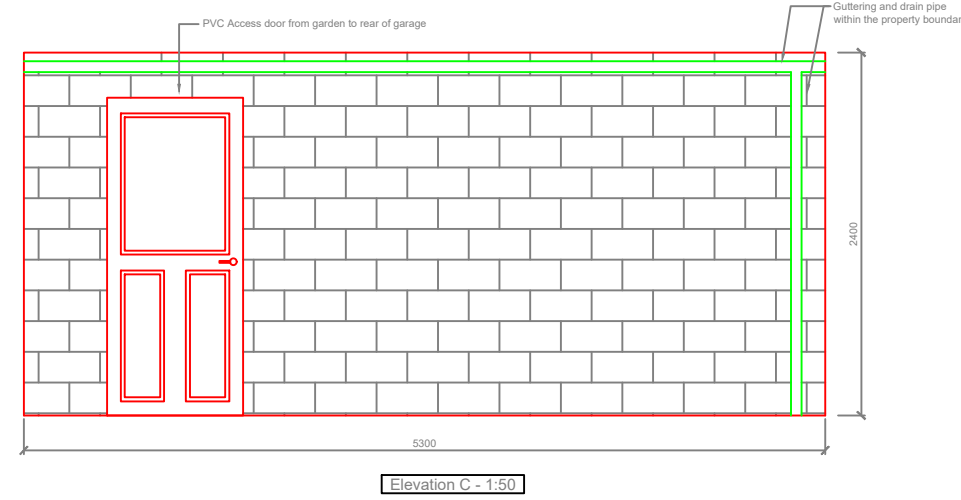
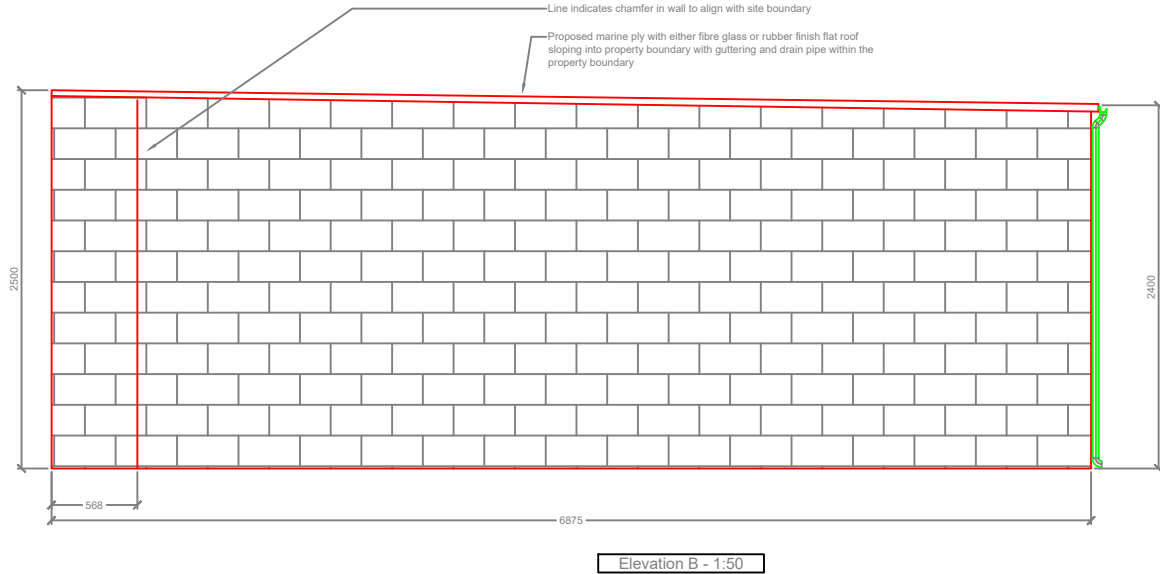
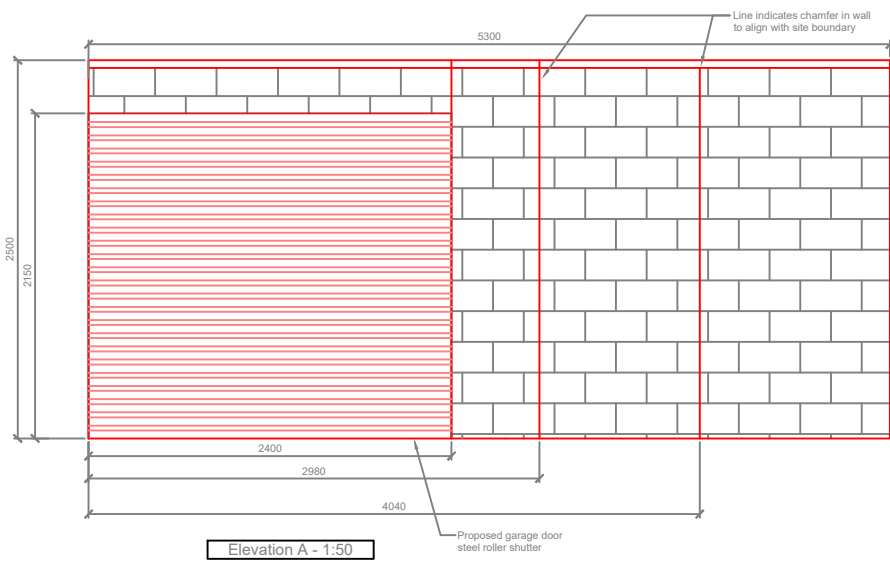


Notes

1. This drawing is to be read in conjunction with drawings 0013-XMB-V1-ZZ-DR-A-1001 & 1002 along with ordinance survey plan and block plan within pack of drawings
2. Garage to be built with block work and rendered

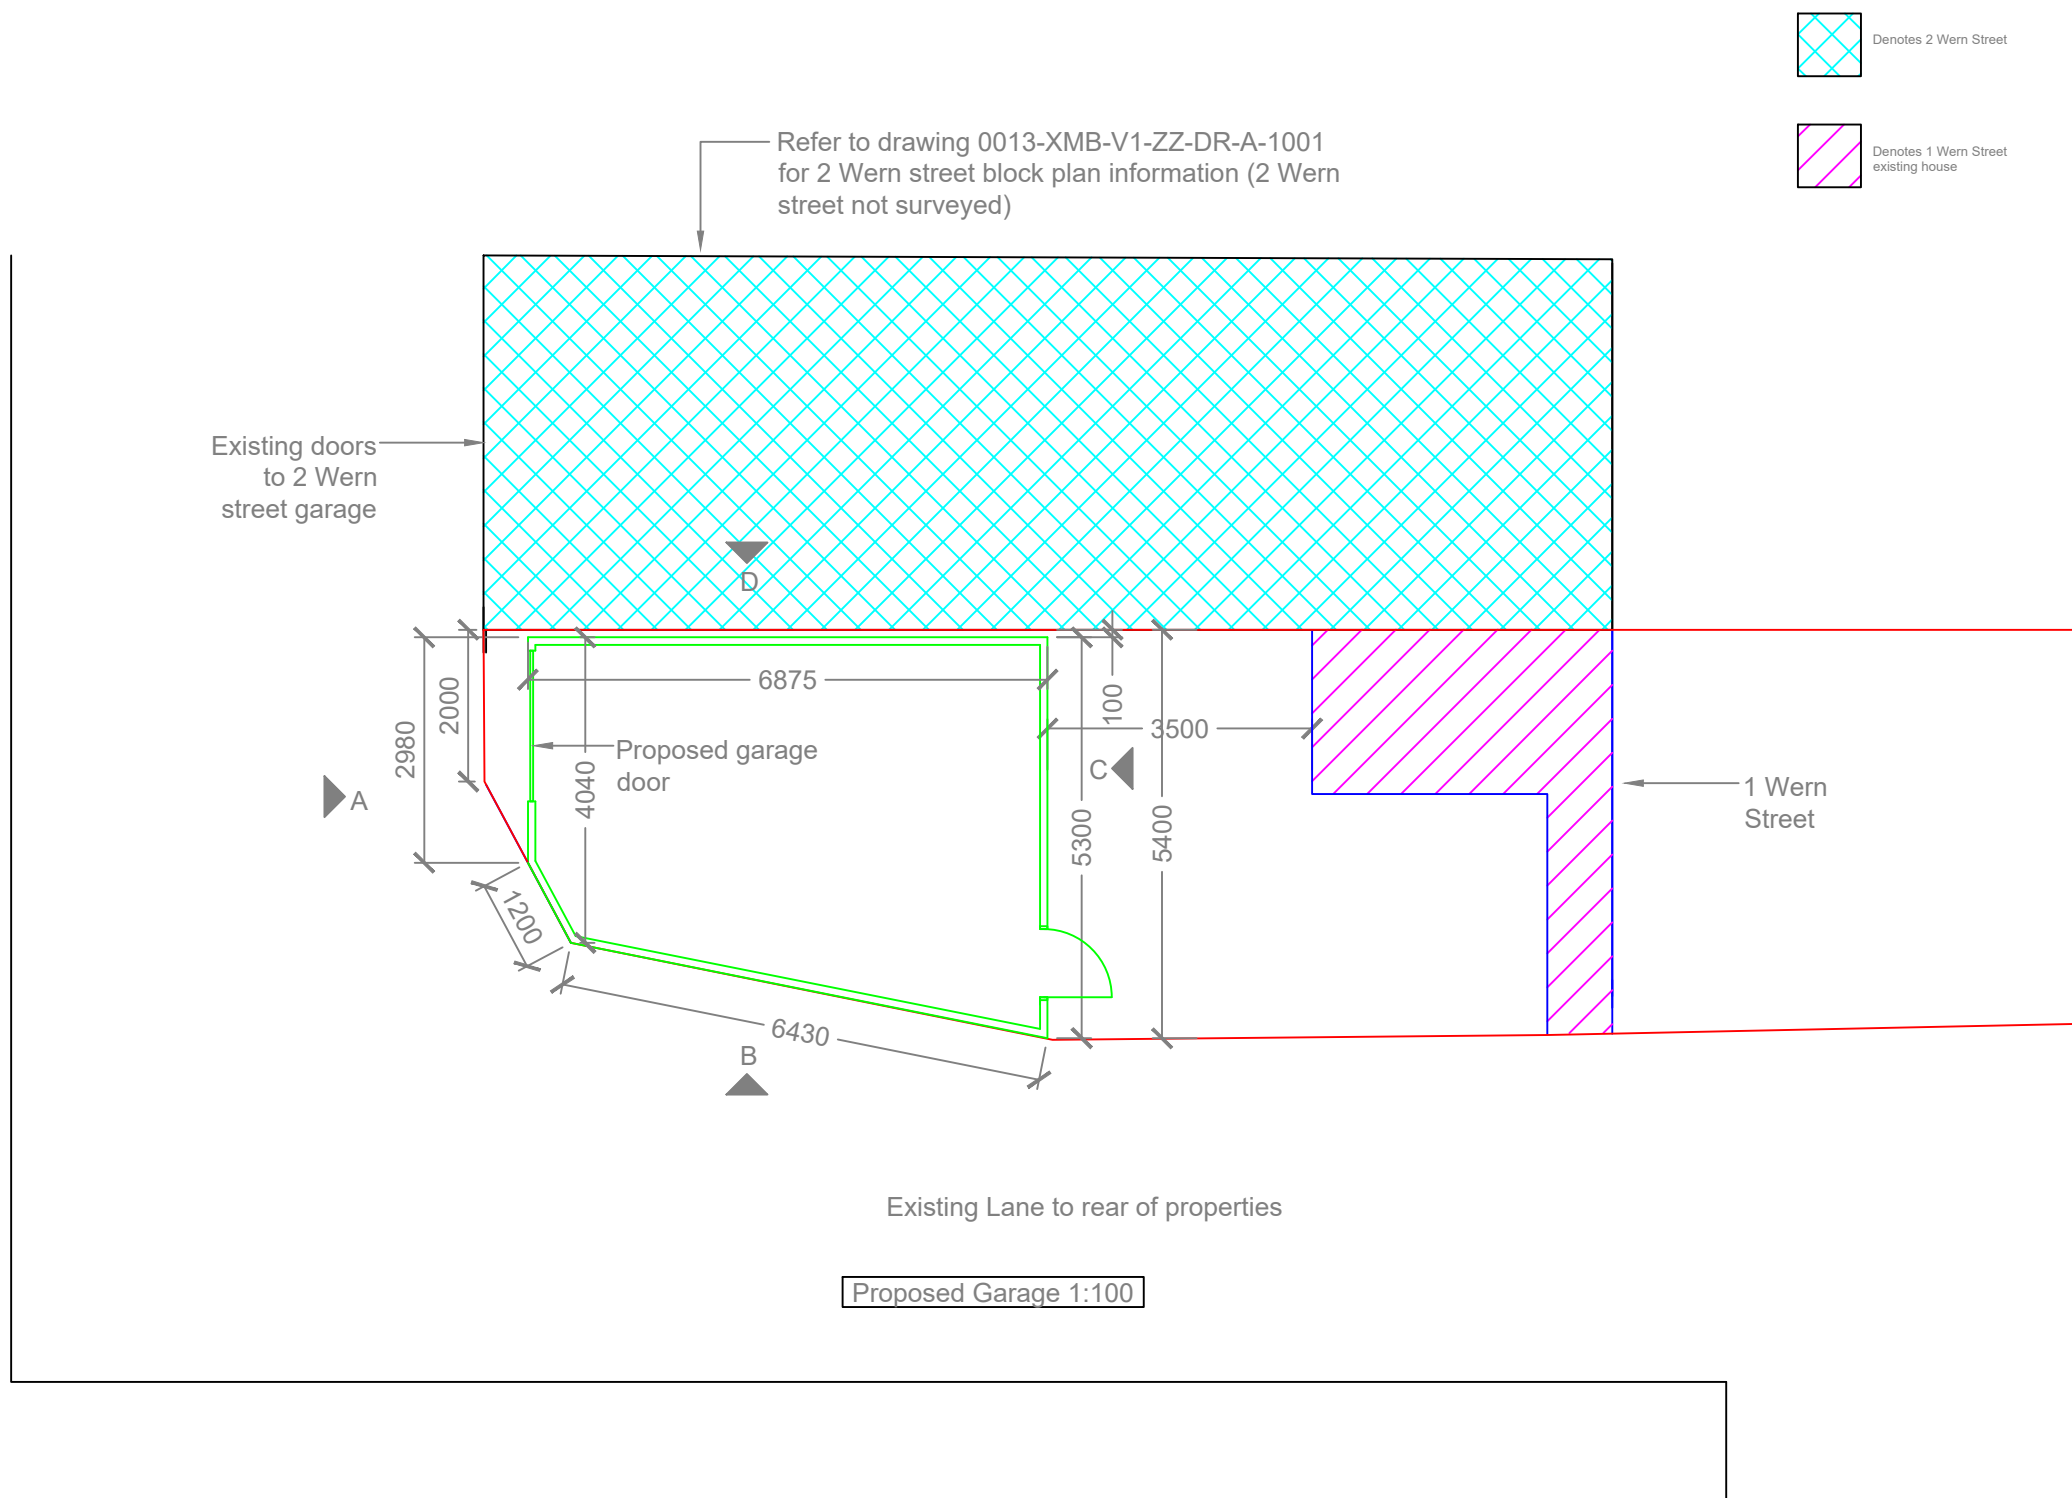

Revised to suit latest comments and most upto date block plan	MB	Mar 23	PL1
Revised following site survey	MB	Feb 23	P03
Revised to suit comments from planning	MB	Jan 23	P02

XMB
Consulting

Job Title
1 Wern Street

Drawing Title
Proposed Garage Layout

Scale	Date	Status	Revision
As Indicated	June 22	Planning	PL1
Number	0013-XMB-V1-ZZ-DR-A-1000		