


1. This layout is to be read in conjunction with dimensioned block plan drawing 0013-XMB-V1-ZZ-DR-A-1002
2. This layout indicates current boundary walls to be relocated along block plan boundary site, with the exception of the southern boundary wall which will remain offset within the site boundary and re-purposed as indicated

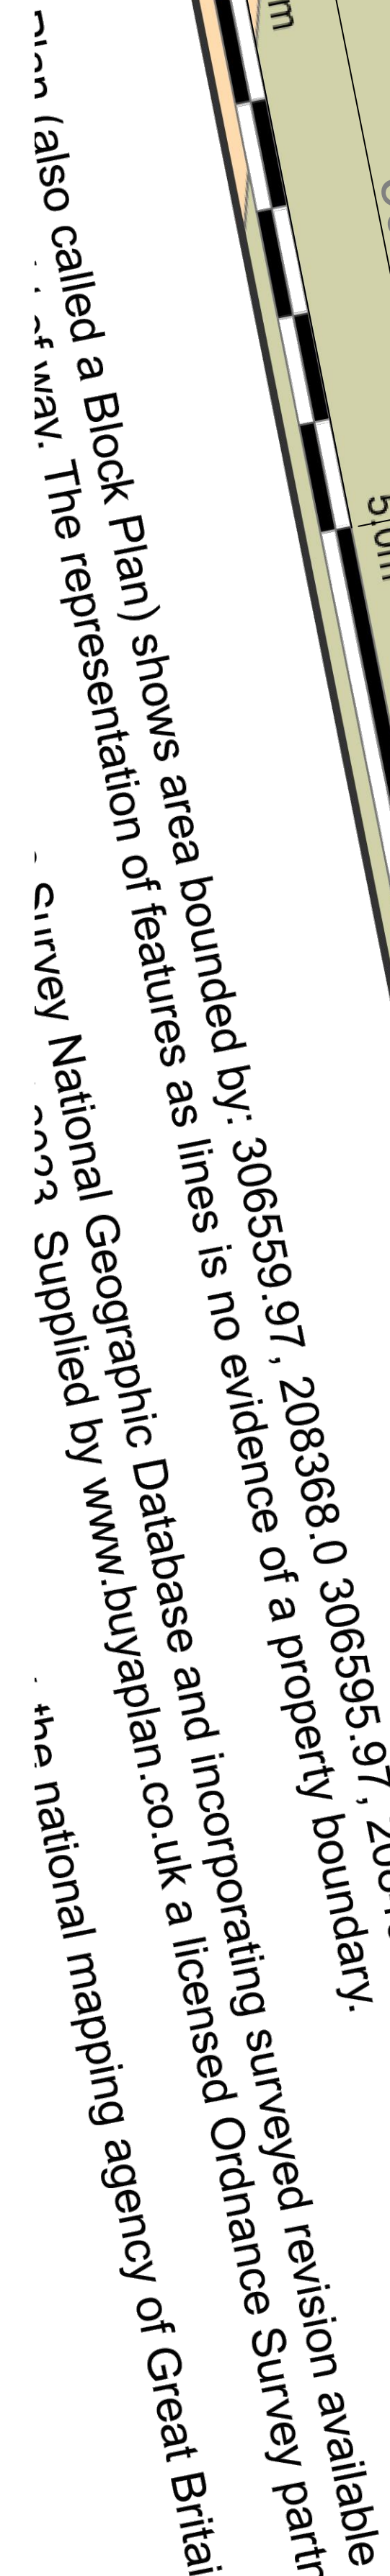

			
Job Title 			
Drawing Title 			
Scale ☒ A1 	Date 	Status 	Revision
Number 			