


# Air sourced heat pump site for 13 Lancaster terrace. Merthyr Tydfil

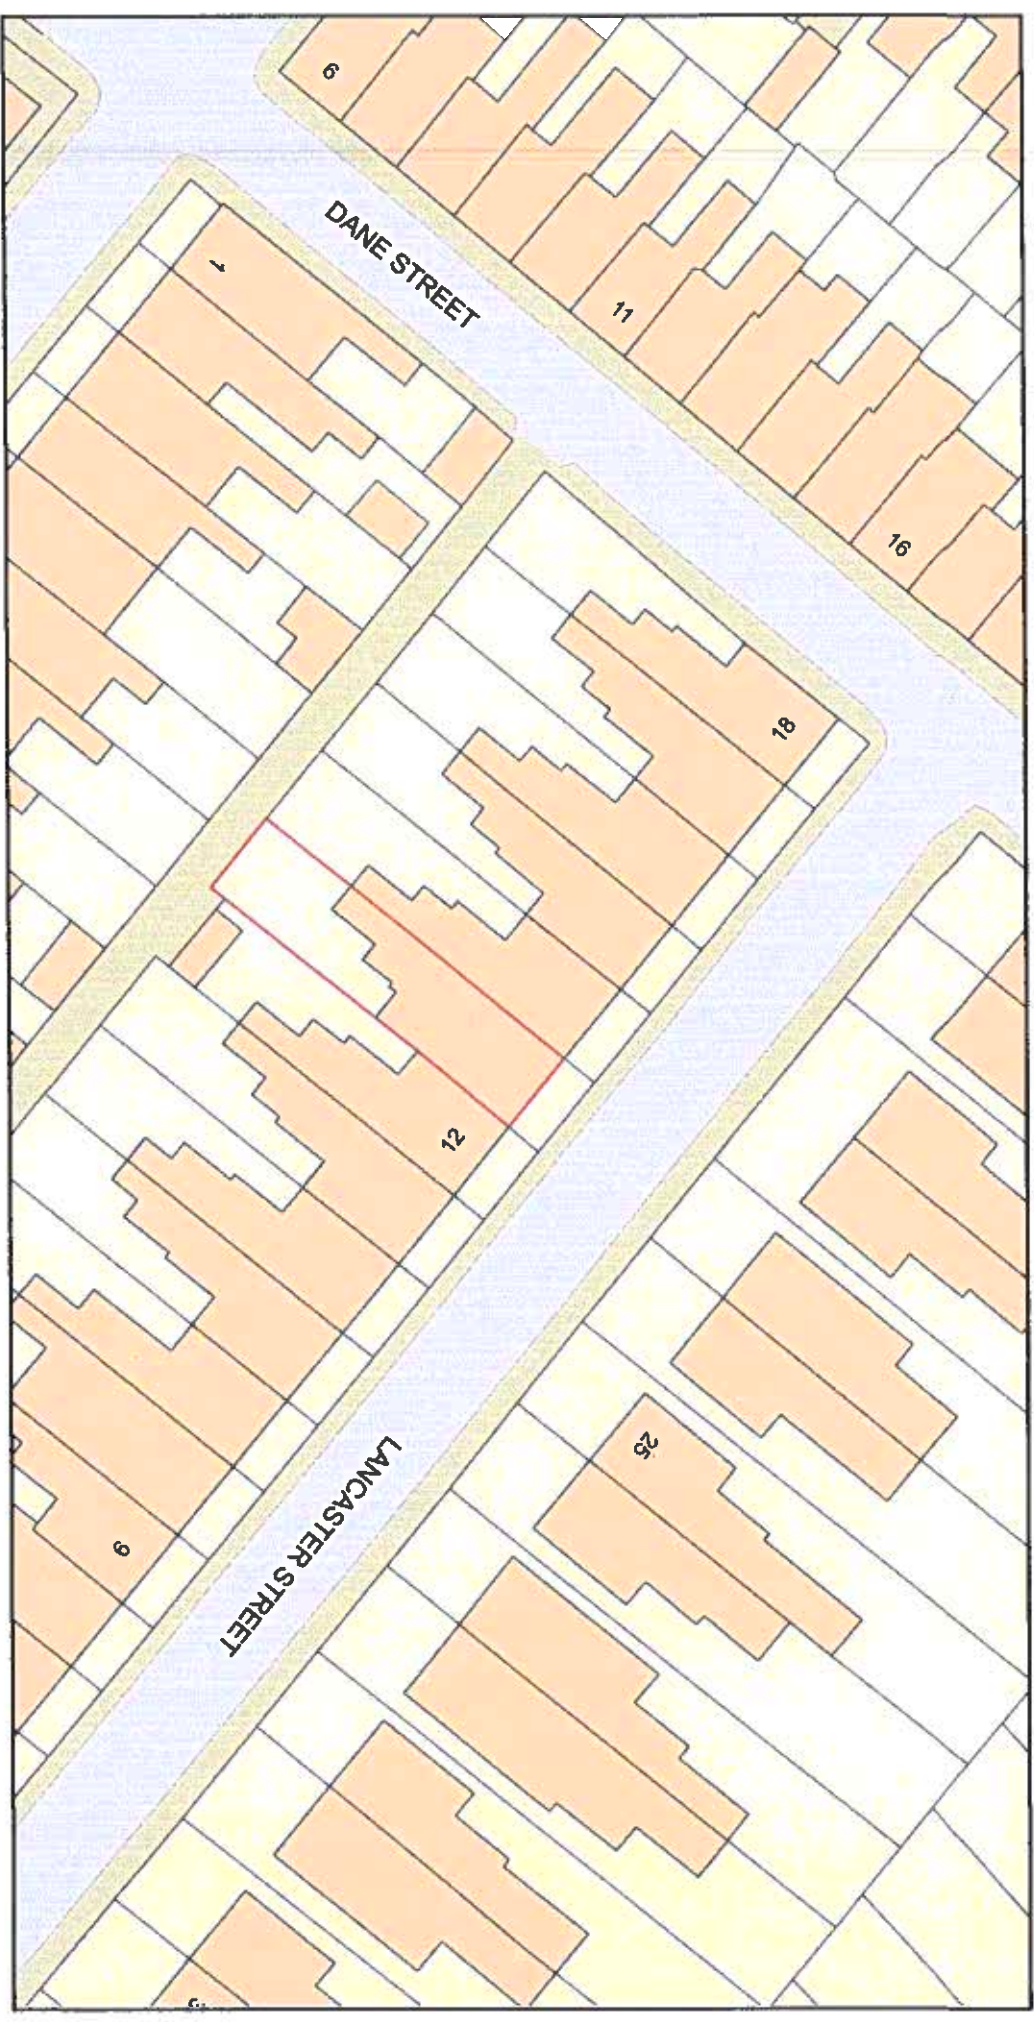

Plan Produced for: Robert Fuller

Date Produced: 05 Nov 2022

Plan Reference Number: TQRQM22308100758483

Scale: 1:500 @ A4

© Crown copyright and database rights 2021 OS 100042766