




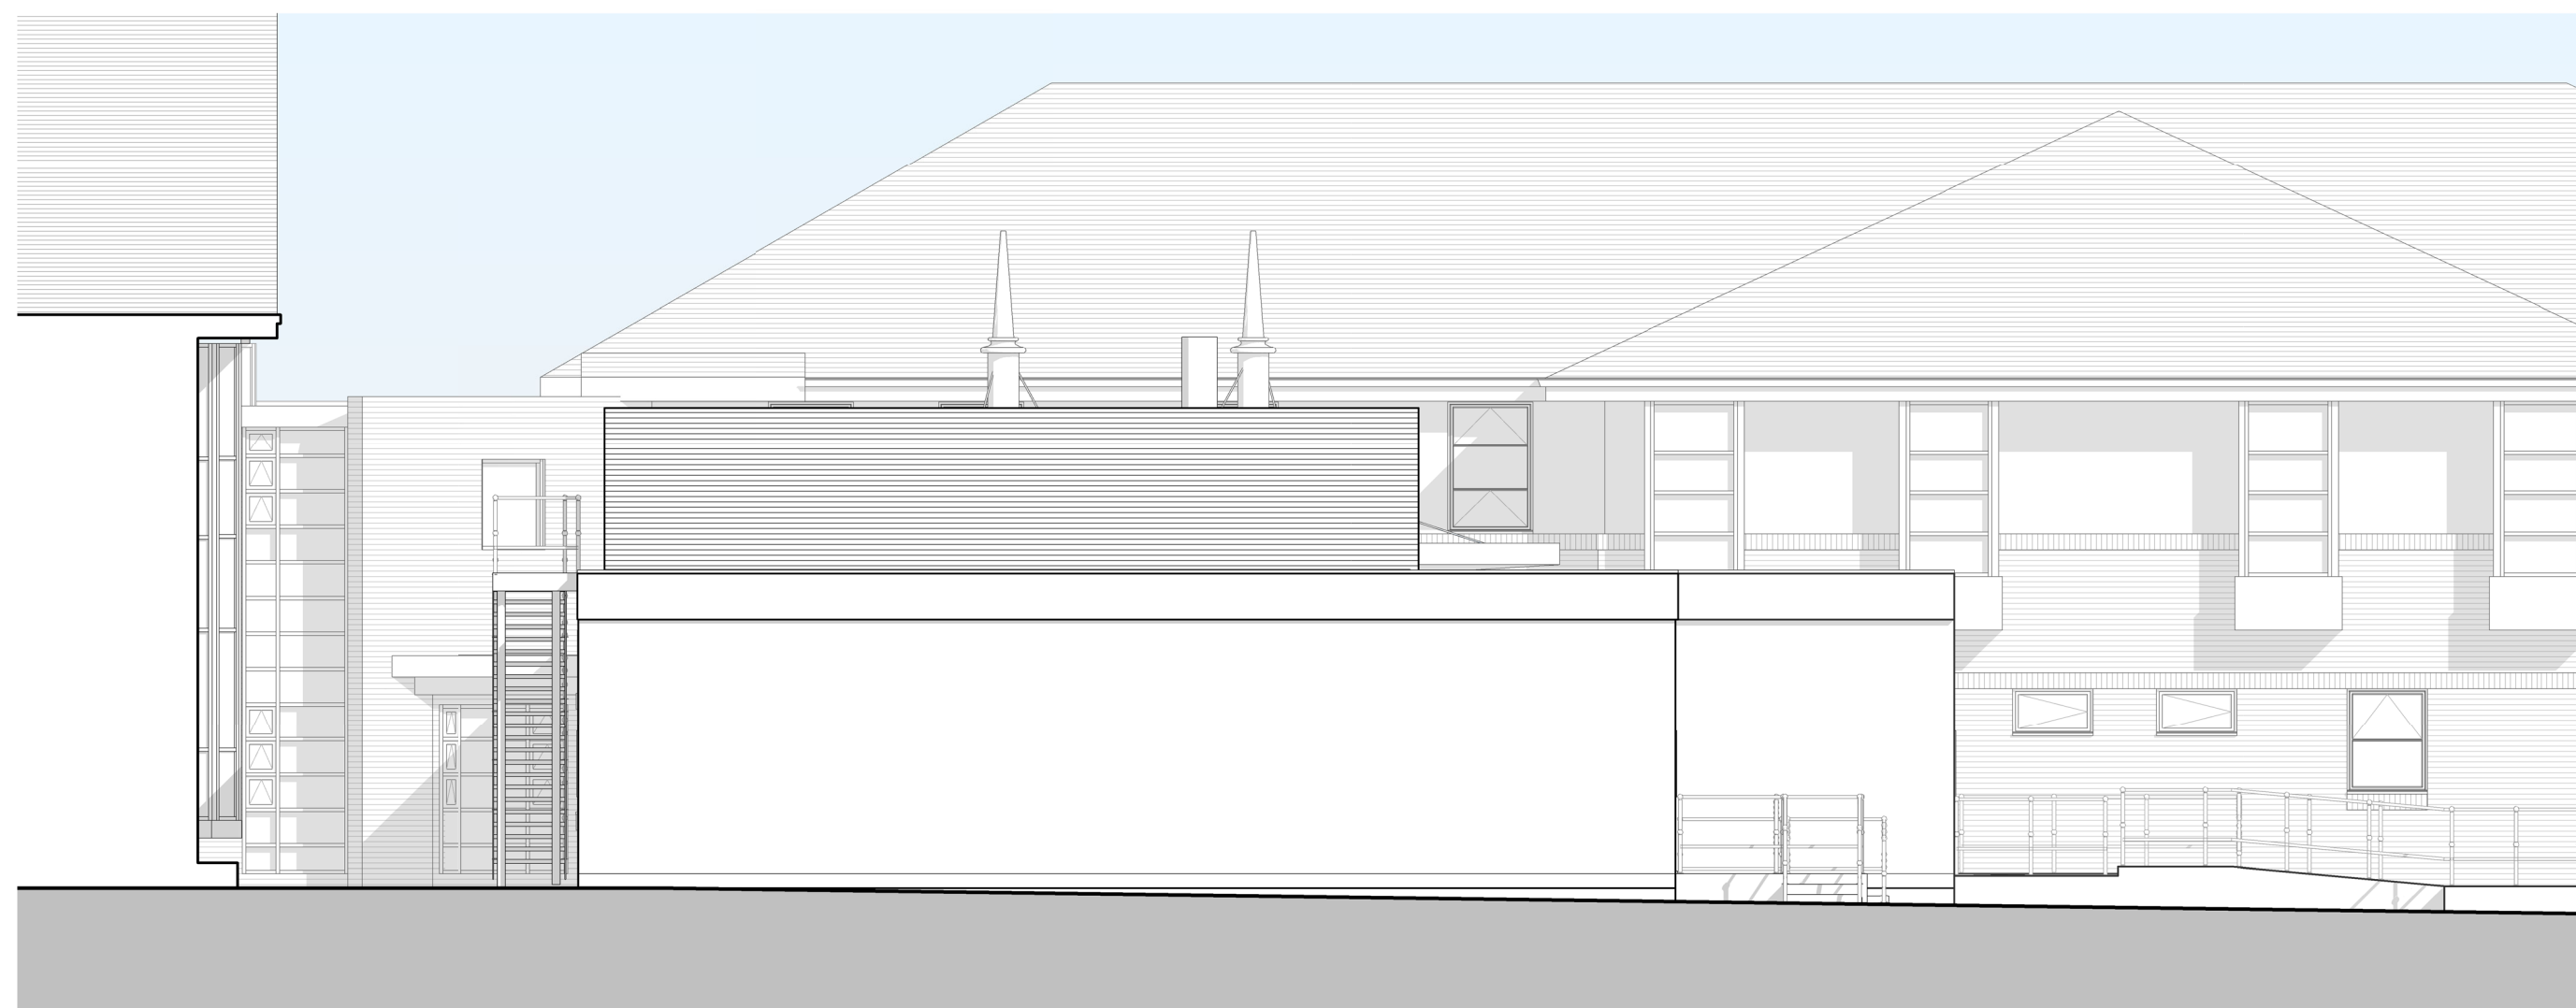


01 - Unit 2 - Existing West Facing Elevation  
Scale: 1 : 100

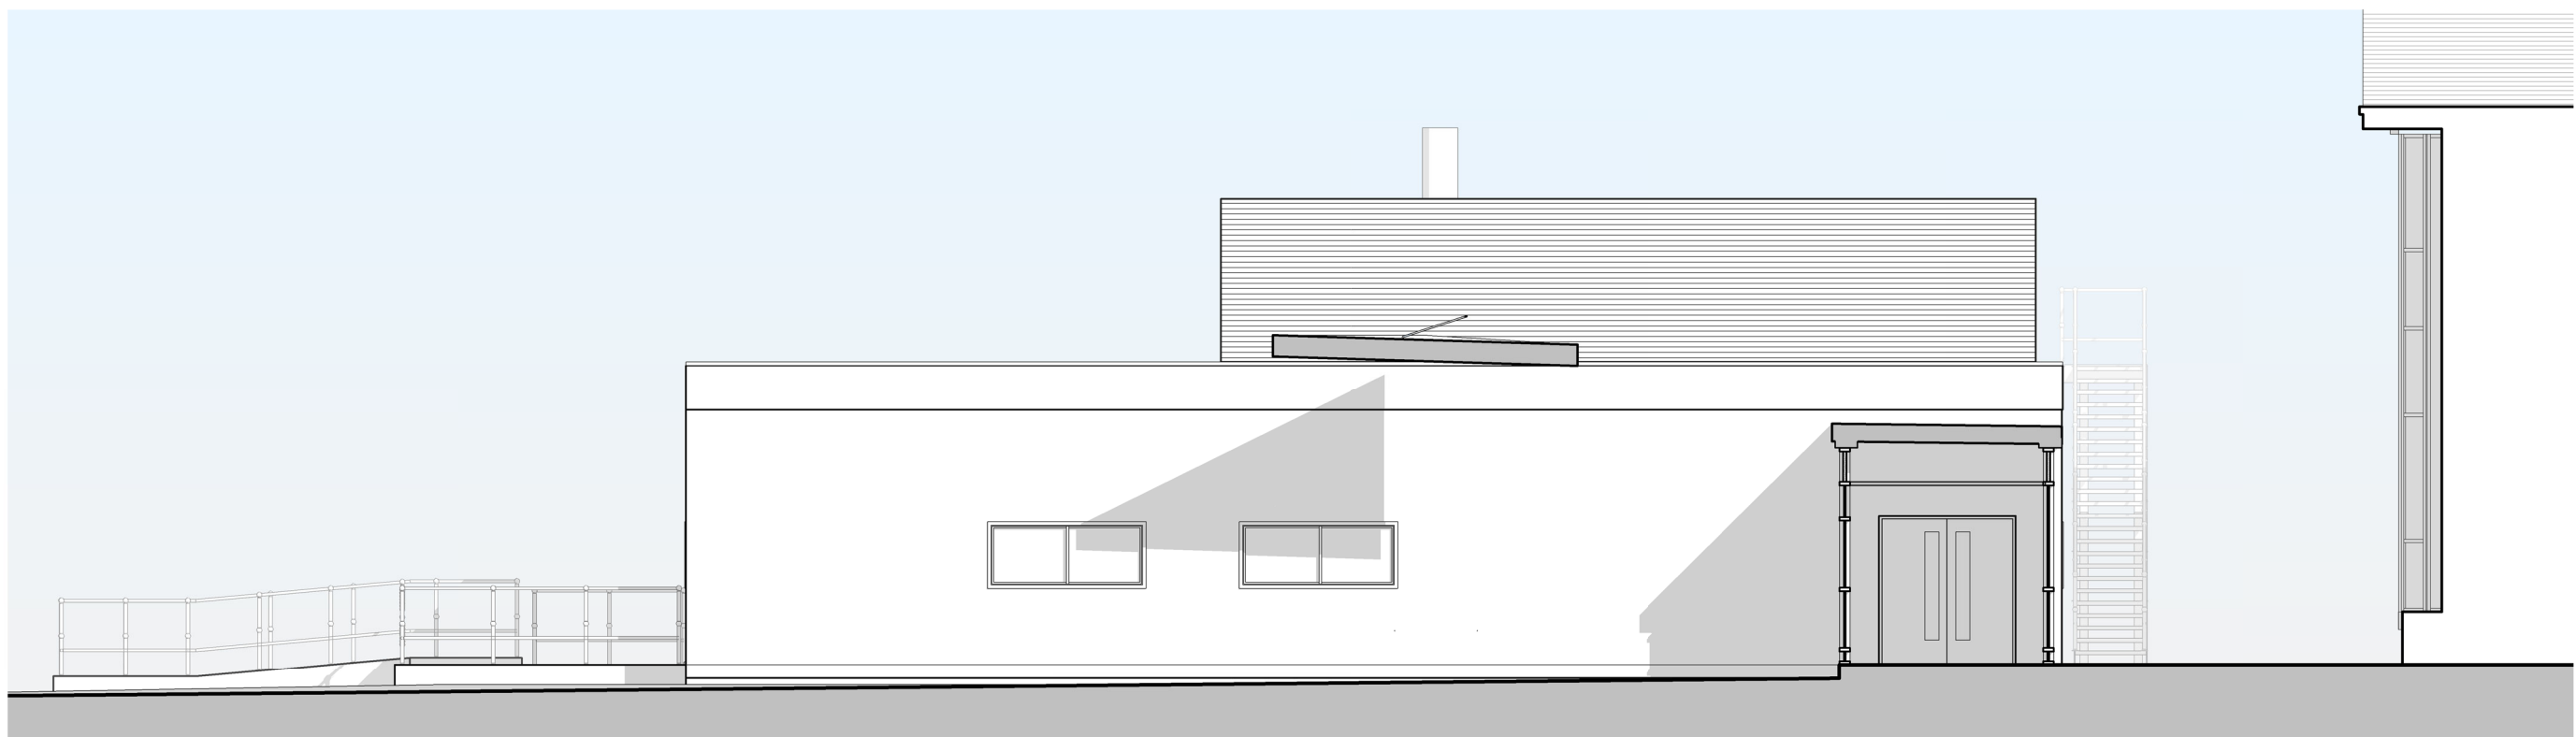


02 - Unit 2 - Existing East Facing Elevation  
Scale: 1 : 100

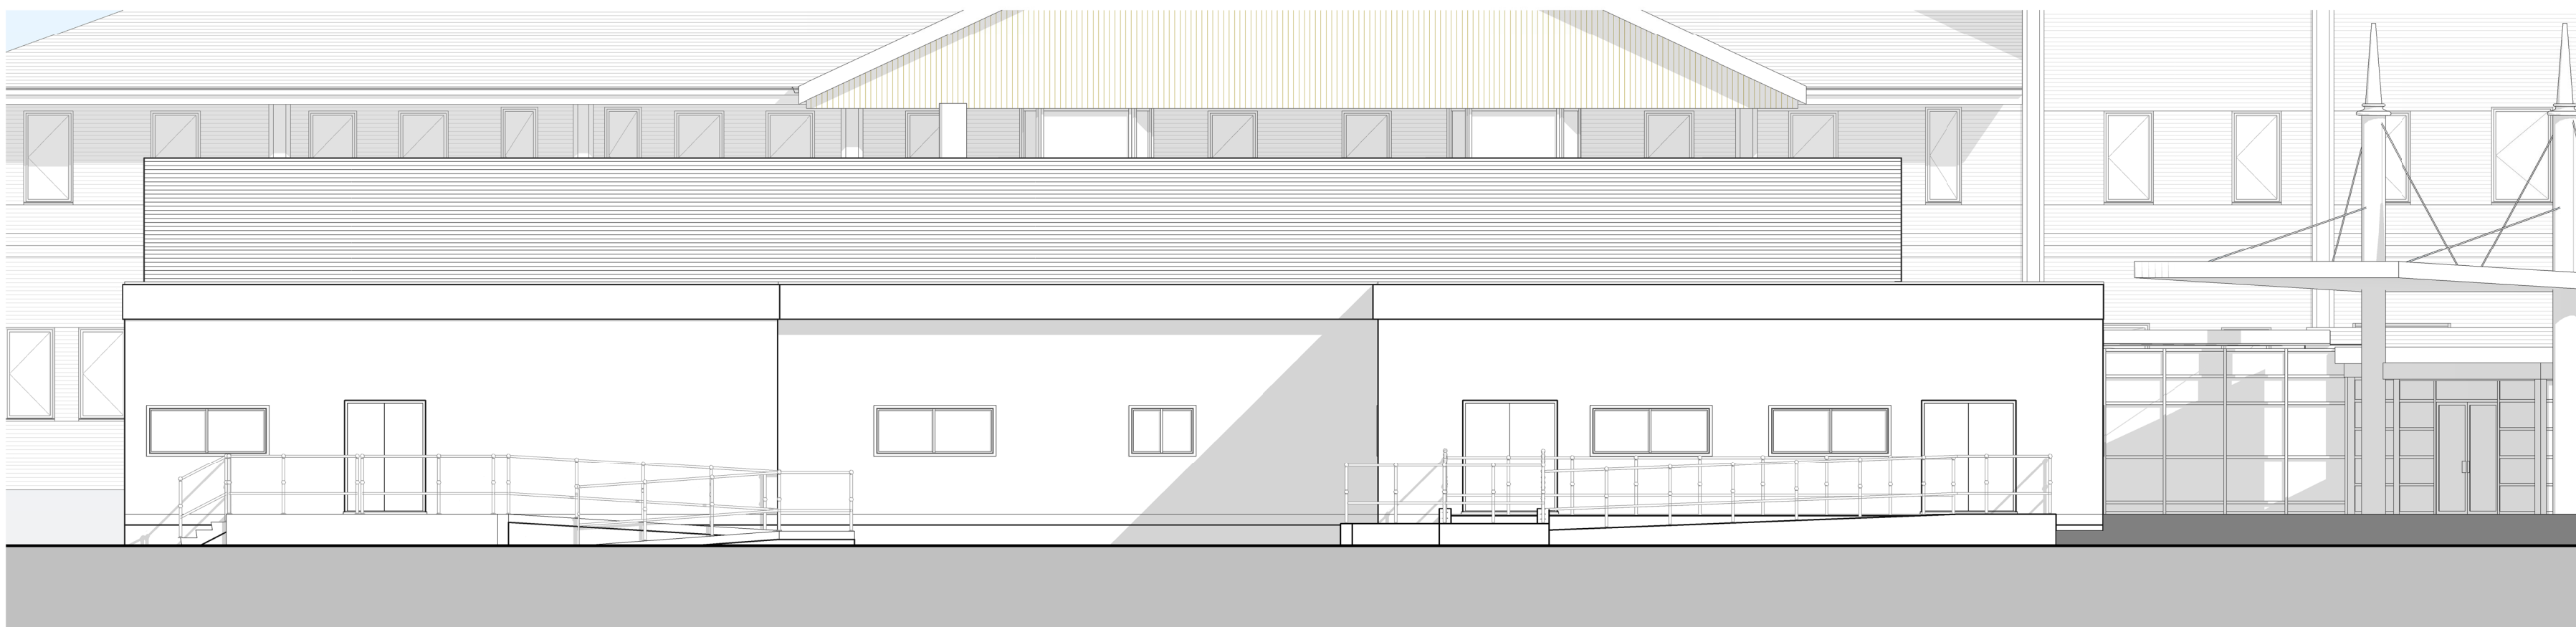



03 - Unit 2 - Existing South Facing Elevation  
Scale: 1 : 100

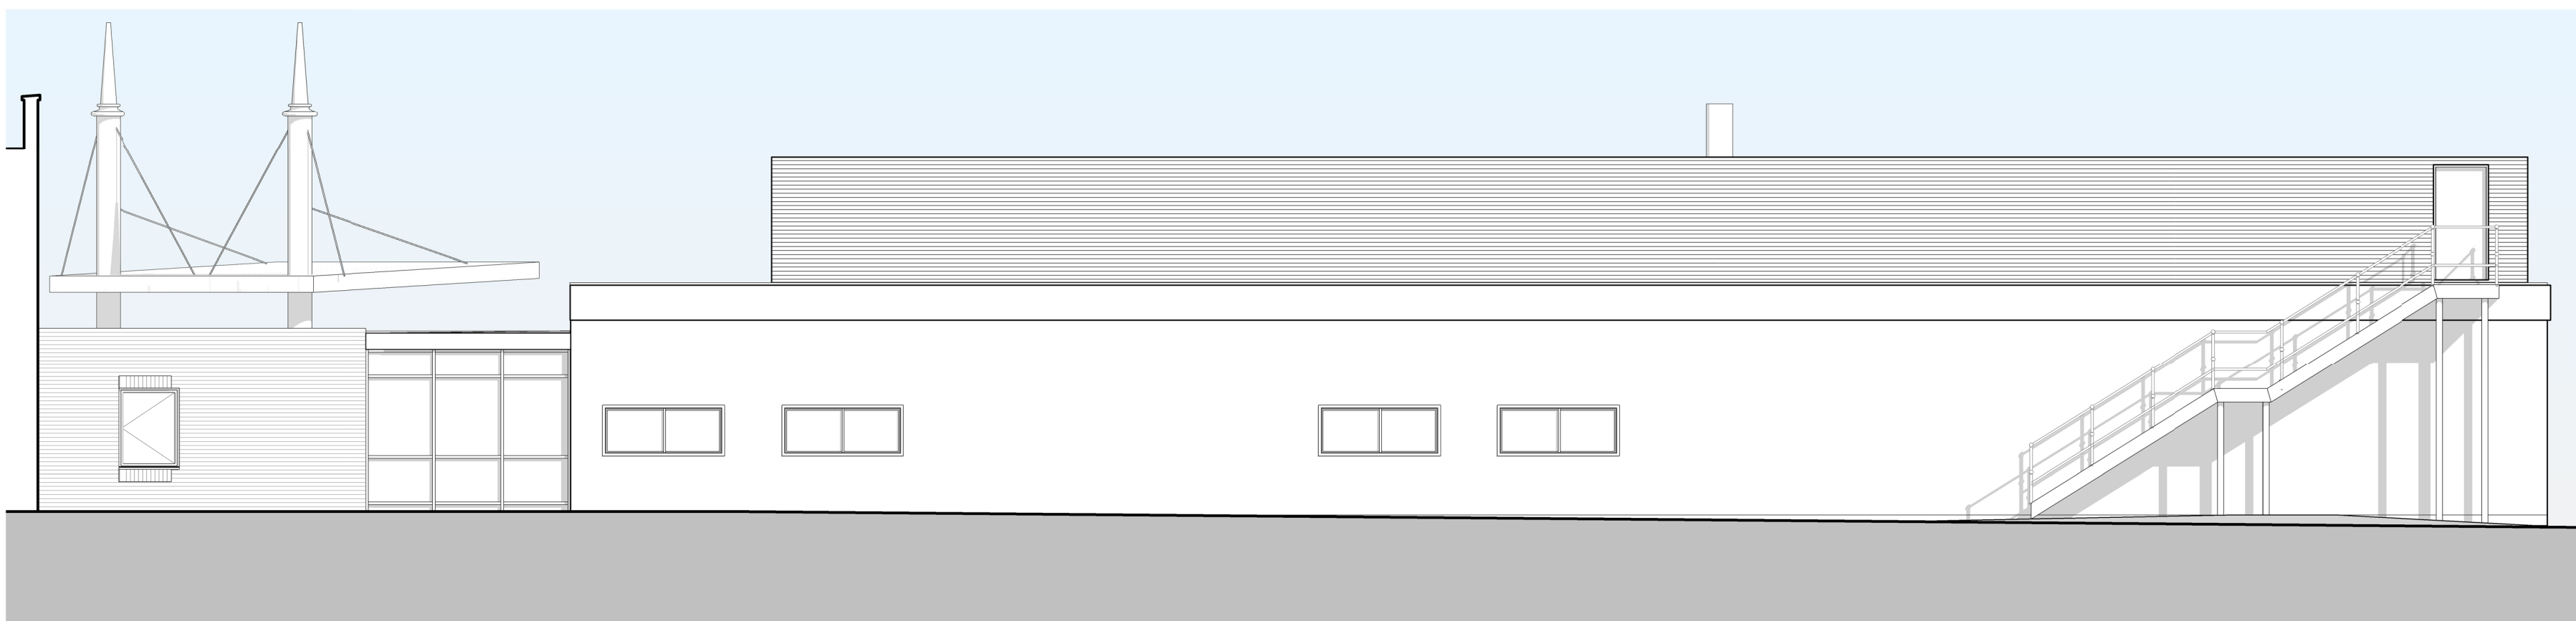

04 - Unit 2 - Existing North Facing Elevation  
Scale: 1 : 100

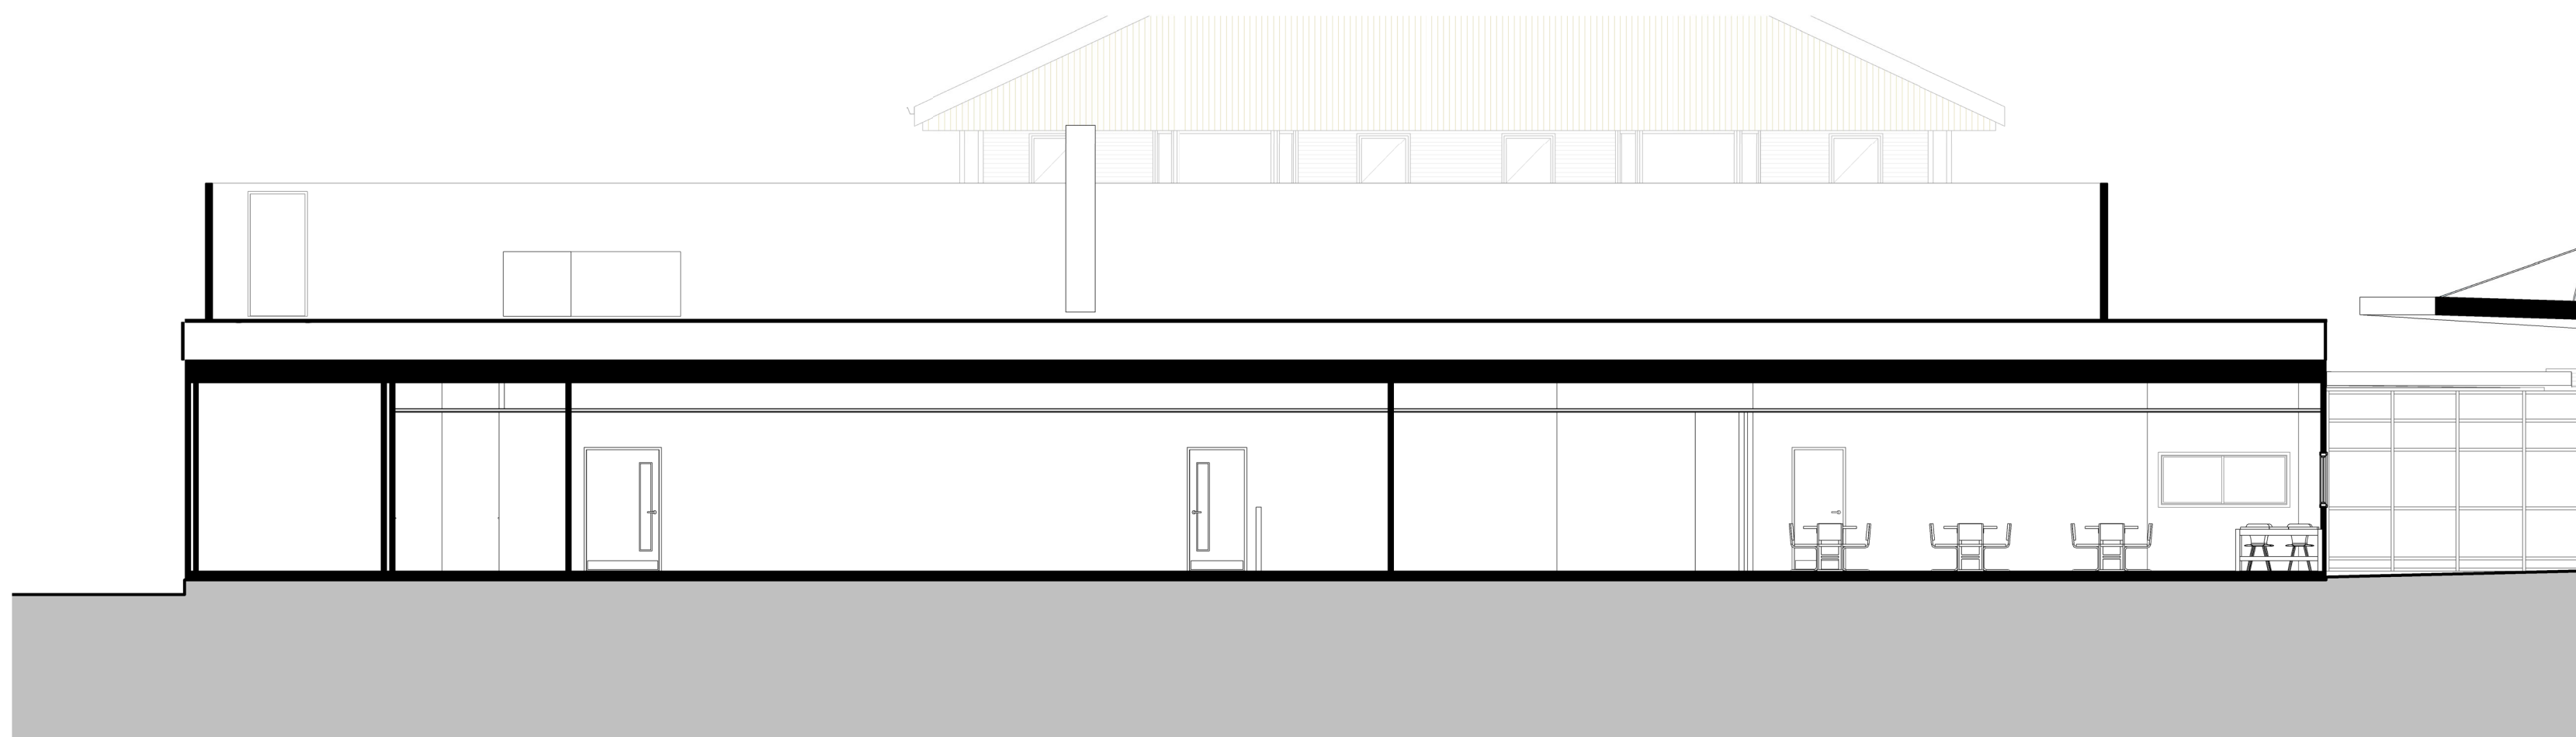

05 - Unit 2 - Existing Section  
Scale: 1 : 100

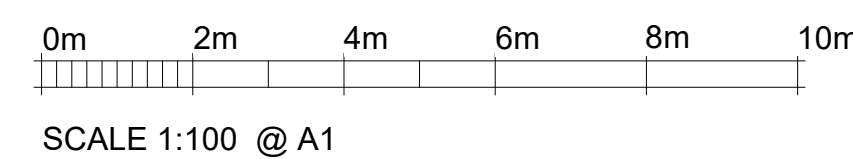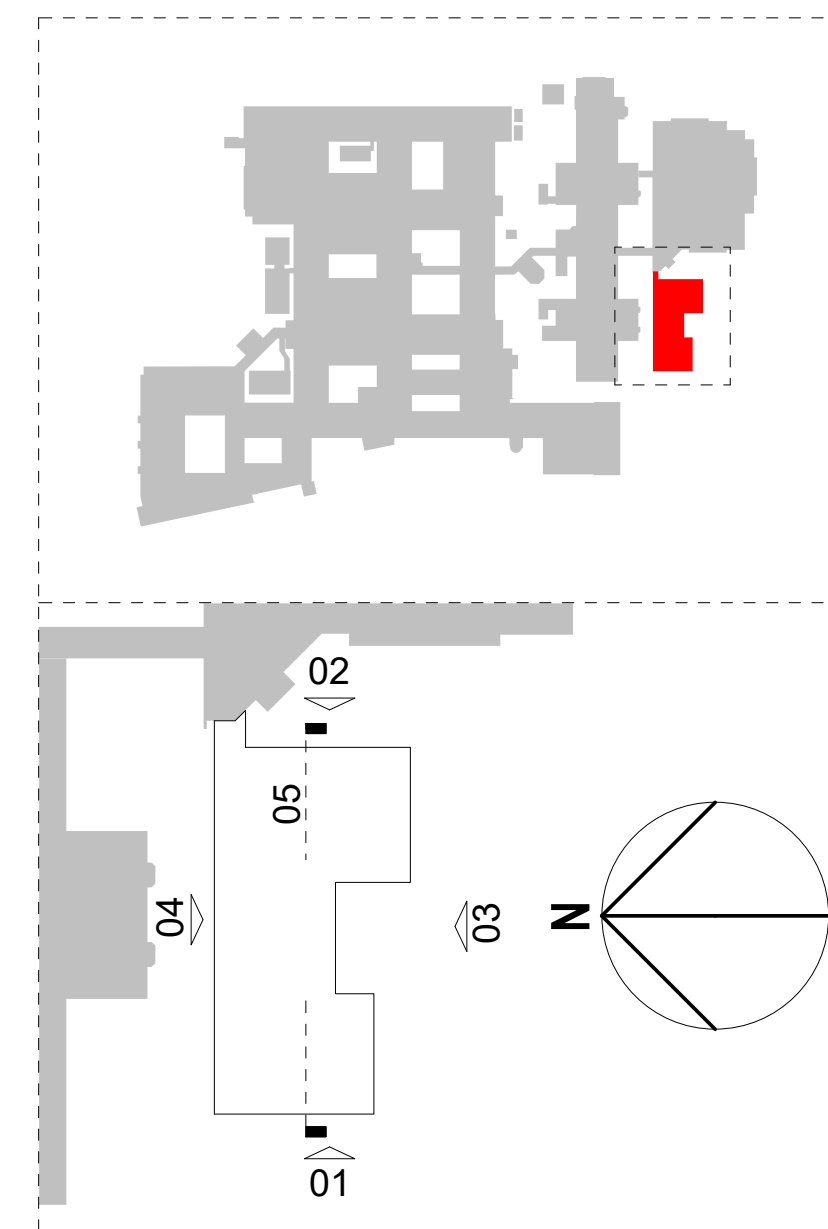

|      |            |                |   |
|------|------------|----------------|---|
|      |            |                |   |
|      |            |                |   |
| P01  | 04/09/2020 | Planning Issue | M |
| Mark | Date       | Details        |   |

|                                                                                       |  |                                                                        |                                                                                                 |
|---------------------------------------------------------------------------------------|--|------------------------------------------------------------------------|-------------------------------------------------------------------------------------------------|
|  |  | Bwrdd Iechyd Prifysgol<br>Cwm Taf Morgannwg<br>University Health Board | CWM TAF MORGANNWG UHB<br>Prince Charles Hospital<br>Merthyr Tydfil<br>Mid Glamorgan<br>CF47 9DT |
|---------------------------------------------------------------------------------------|--|------------------------------------------------------------------------|-------------------------------------------------------------------------------------------------|

Supply Chain Partner:

 **Interserve**

INTERSERVE CONSTRUCTION  
LIMITED  
138 HEOL-Y-GORS  
CWMBWRILA  
SWANSEA  
SA5 8LT

Project Title:  
Prince Charles Hospital Refurbishment  
Merthyr Tydfil  
Mid Glamorgan  
CF47 9DT

Scale: As indicated for the original size of  $A$

|           |    |             |     |            |    |       |            |
|-----------|----|-------------|-----|------------|----|-------|------------|
| Drawn By: | ML | Checked By: | MUH | Passed By: | NO | Date: | 07/09/2017 |
|-----------|----|-------------|-----|------------|----|-------|------------|

## Planning Issue

Drawing Originator:



**HLM**  
**Architects**

© HLMarchitects  
Suite 104  
The Creative Quarter  
Morgan Arcade  
The Hayes  
Cardiff CF10 1AF

[www.hlmarchitects.com](http://www.hlmarchitects.com)  
T. +44 (0) 29 2039 6070  
F. +44 (0) 29 2039 6080  
[cardiff@hlmarchitects.com](mailto:cardiff@hlmarchitects.com)

Drawing Title:  
Existing Unit 2 Elevations & Section

|                                                                                          |  |                 |               |               |             |            |              |                  |             |  |
|------------------------------------------------------------------------------------------|--|-----------------|---------------|---------------|-------------|------------|--------------|------------------|-------------|--|
| Job No:                                                                                  |  | Drawing No:     |               |               |             |            |              |                  | Revision:   |  |
| 5005                                                                                     |  | Project<br>P003 | Origin<br>HLM | Volume<br>V09 | Level<br>01 | Type<br>DR | Discip.<br>A | Number<br>020900 | P01         |  |
| Do NOT scale this drawing<br>Refer to Architects for details of current building layouts |  |                 |               |               |             |            |              | Phase:           | Workstream: |  |
|                                                                                          |  |                 |               |               |             |            |              | 1B               | -           |  |