



Proposed Section A-A 1:200

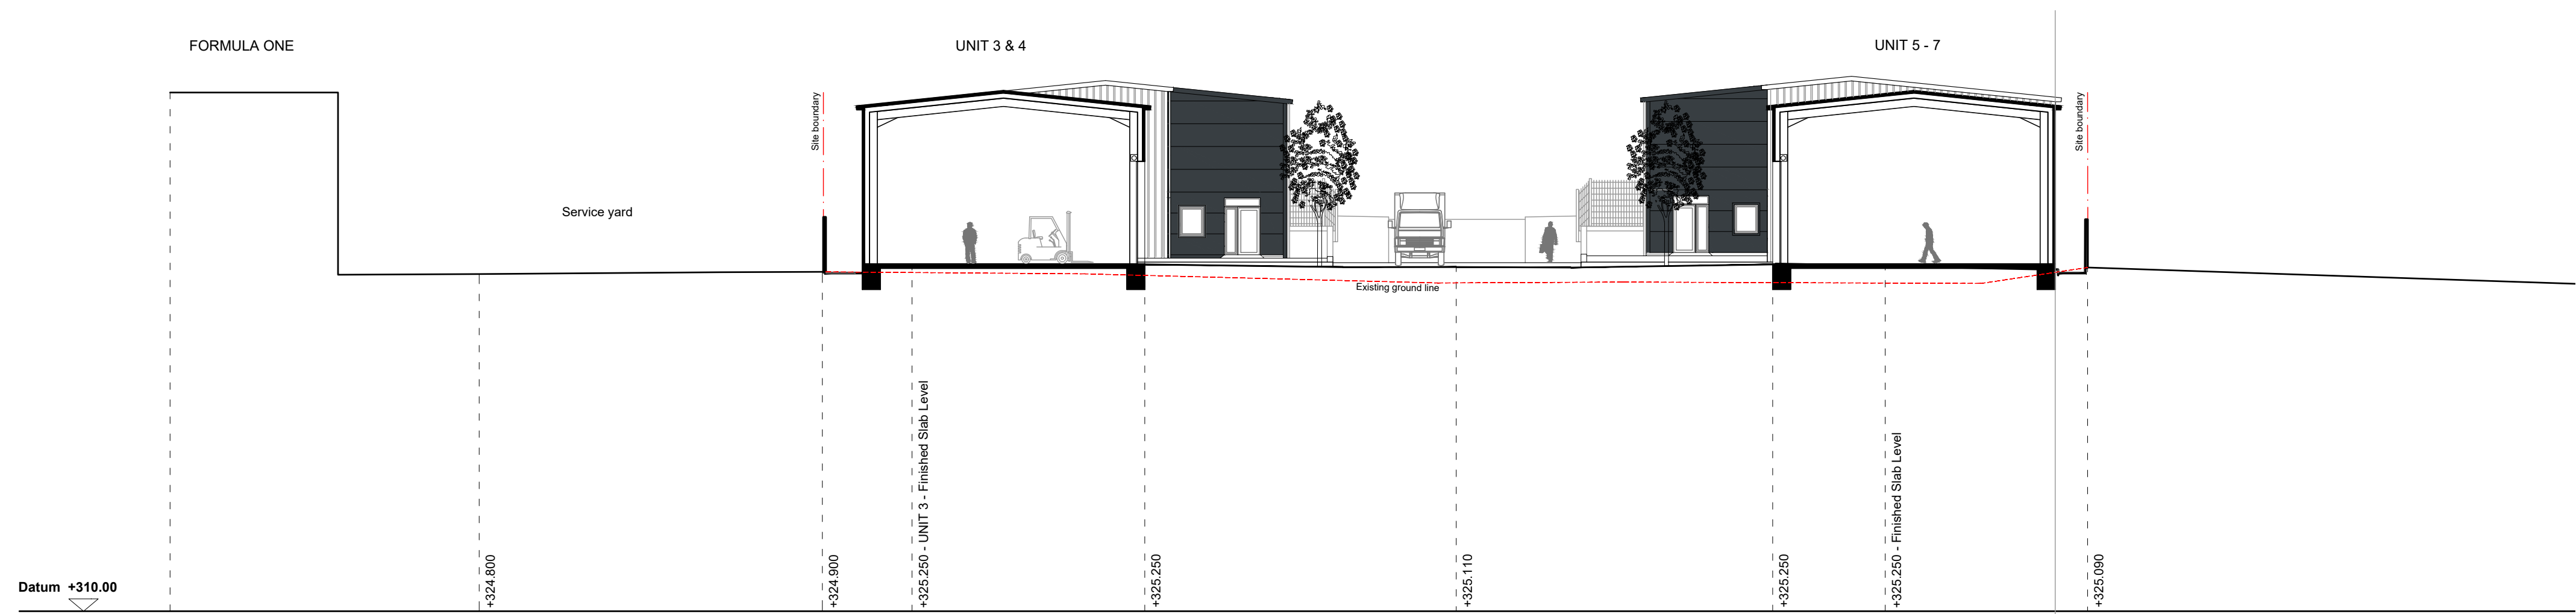

Proposed Section B-B 1:200

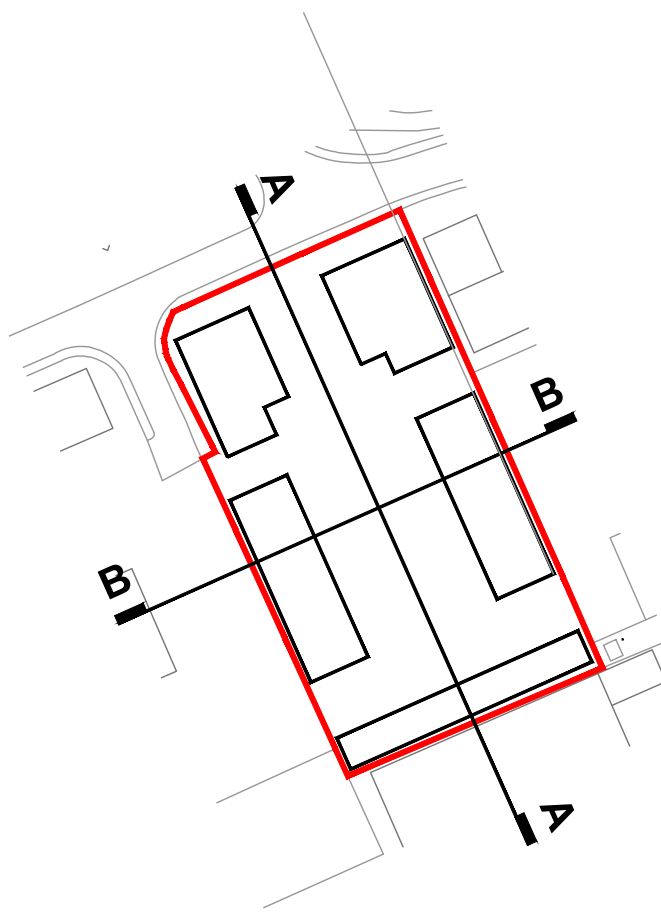

Section Location Key

Figured dimensions and levels to be used.
Any inaccuracies must be notified to the architect.
Detail drawings and large scale drawings take precedence over smaller drawings.

Rev:	
A	Sections revised to suit amendments to proposed site layout. 09.03.20 CHT
B	Reference to unit 4 revised. 16.04.2020 CHT
C	Proposed ground levels to middle third and rear third of site raised to better suit existing ground levels. FFL to units 3 to 7 raised by 250mm; units 8 to 14 raised 750mm to better suit existing ground levels. Units 3 & 4 moved away from boundary by circa 300mm. Retaining walls & steps within site removed to correspond with newly raised ground levels. 22.09.23 CHT

Chk'd:	Rev:
-	

Chk'd:	Rev:
-	

Chk'd:

PRELIMINARY	
PLANNING	✓
DESIGN	
TENDER	
CONSTRUCTION	

THIS DRAWING IS COPYRIGHT ©

Registered Office: Powell Dobson, Suite 1F, Building One, Eastern Business Park, Wern Fawr Lane, Old St. Mellons, Cardiff CF3 5EA. Powell Dobson is a trading name of Powell Dobson Architects Ltd a company registered in England and Wales No 3873802.

powelldobson
ARCHITECTS

Cardiff Office: Suite 1F, Building One, Eastern Business Park, Wern Fawr Lane, Old St Mellons, Cardiff CF3 5EA
Tel: +44 (0)33 33 201 001 www.powelldobson.com

Contract: MKR Property
Pant Industrial Estate, Merthyr Tydfil
Title: Proposed Site Sections

Drawing No. 1970 (05) 104
Rev. C

Scale: 1:200 @ A1
Date: January 2020
Drawn: CHT
Checked: -