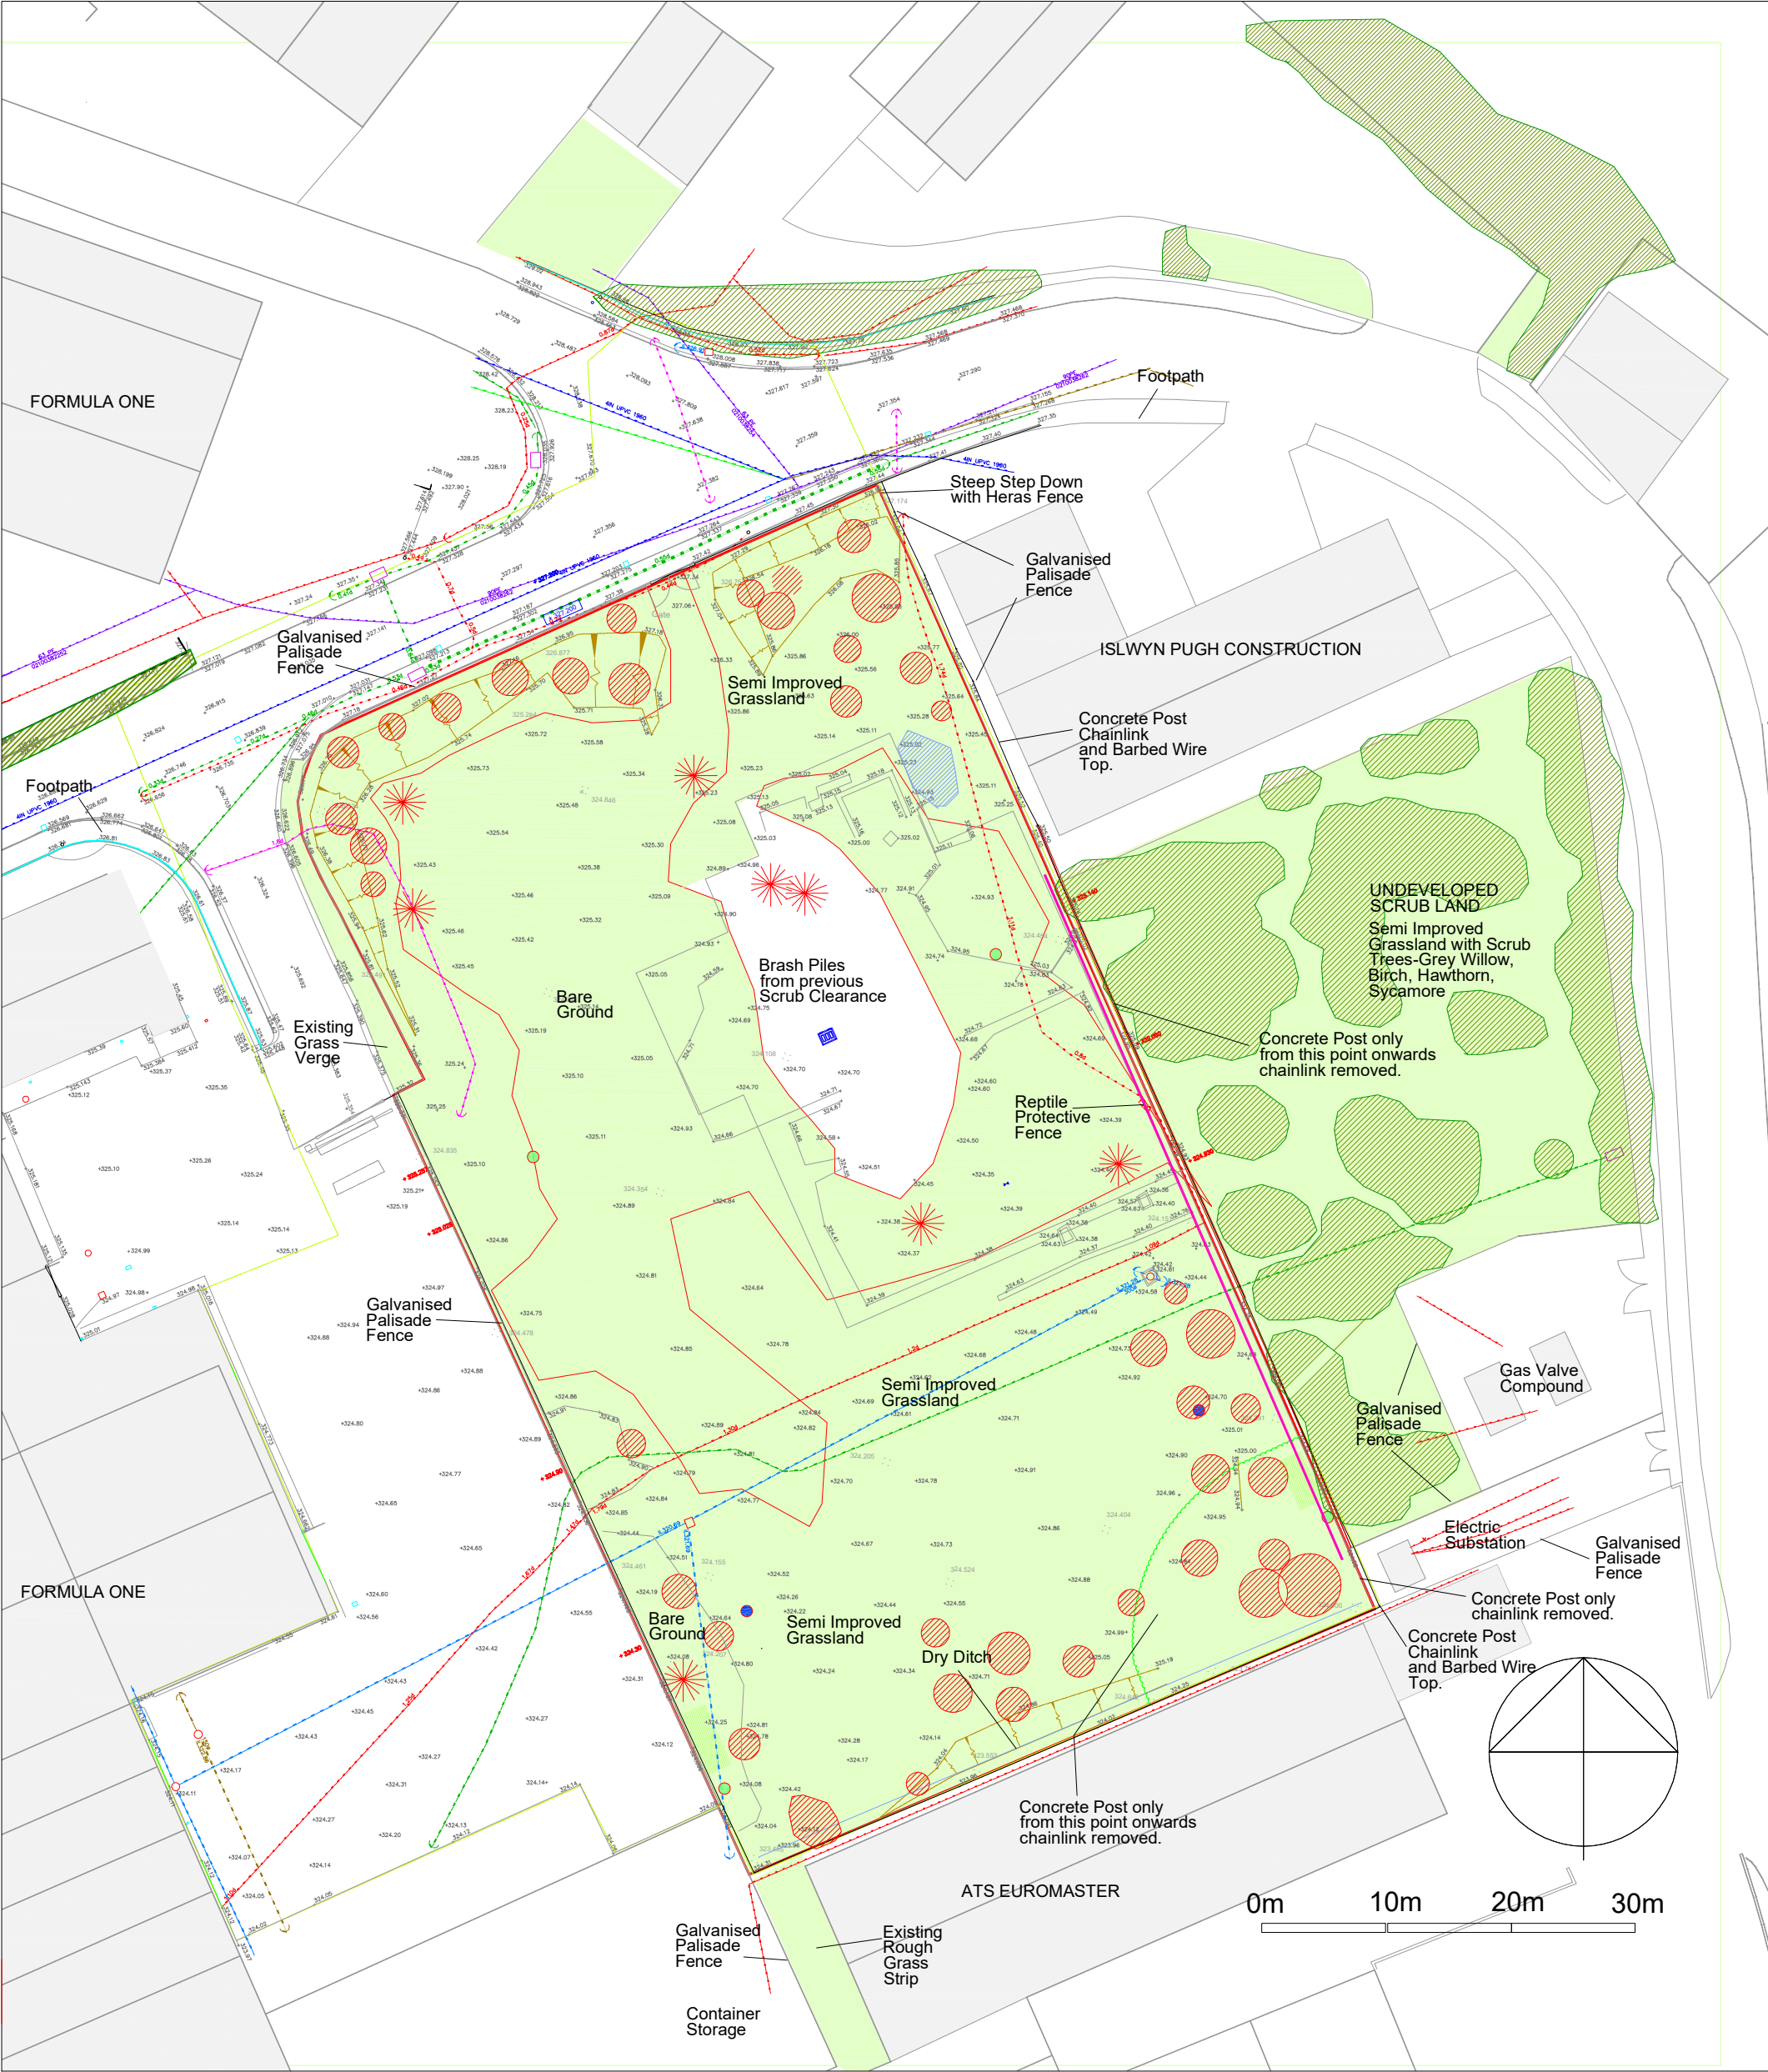


NOTE Notional existing services indicated

NOTE Refer to Ecological Assessment
- for clearance of scrub outside bird nesting season
- Phased low level clearance for grass for reptiles across the site

CA 2020-42 Rev A
25 Aug 2023
Revised Layout

Corscadden Associates
77 Fairleigh Road
Pontcanna, Cardiff, CF11 9JW
Tel 02920 373053
email ca@corscaddenassociates.com

**MKR PROPERTY
PANT INDUSTRIAL
ESTATE.
MERTHYR TYDFIL**

Drawing Title
LANDSCAPE EXISTING

Scale
1:250 at A1

Date
19 June 2020

291

CA 2020-42 Rev A