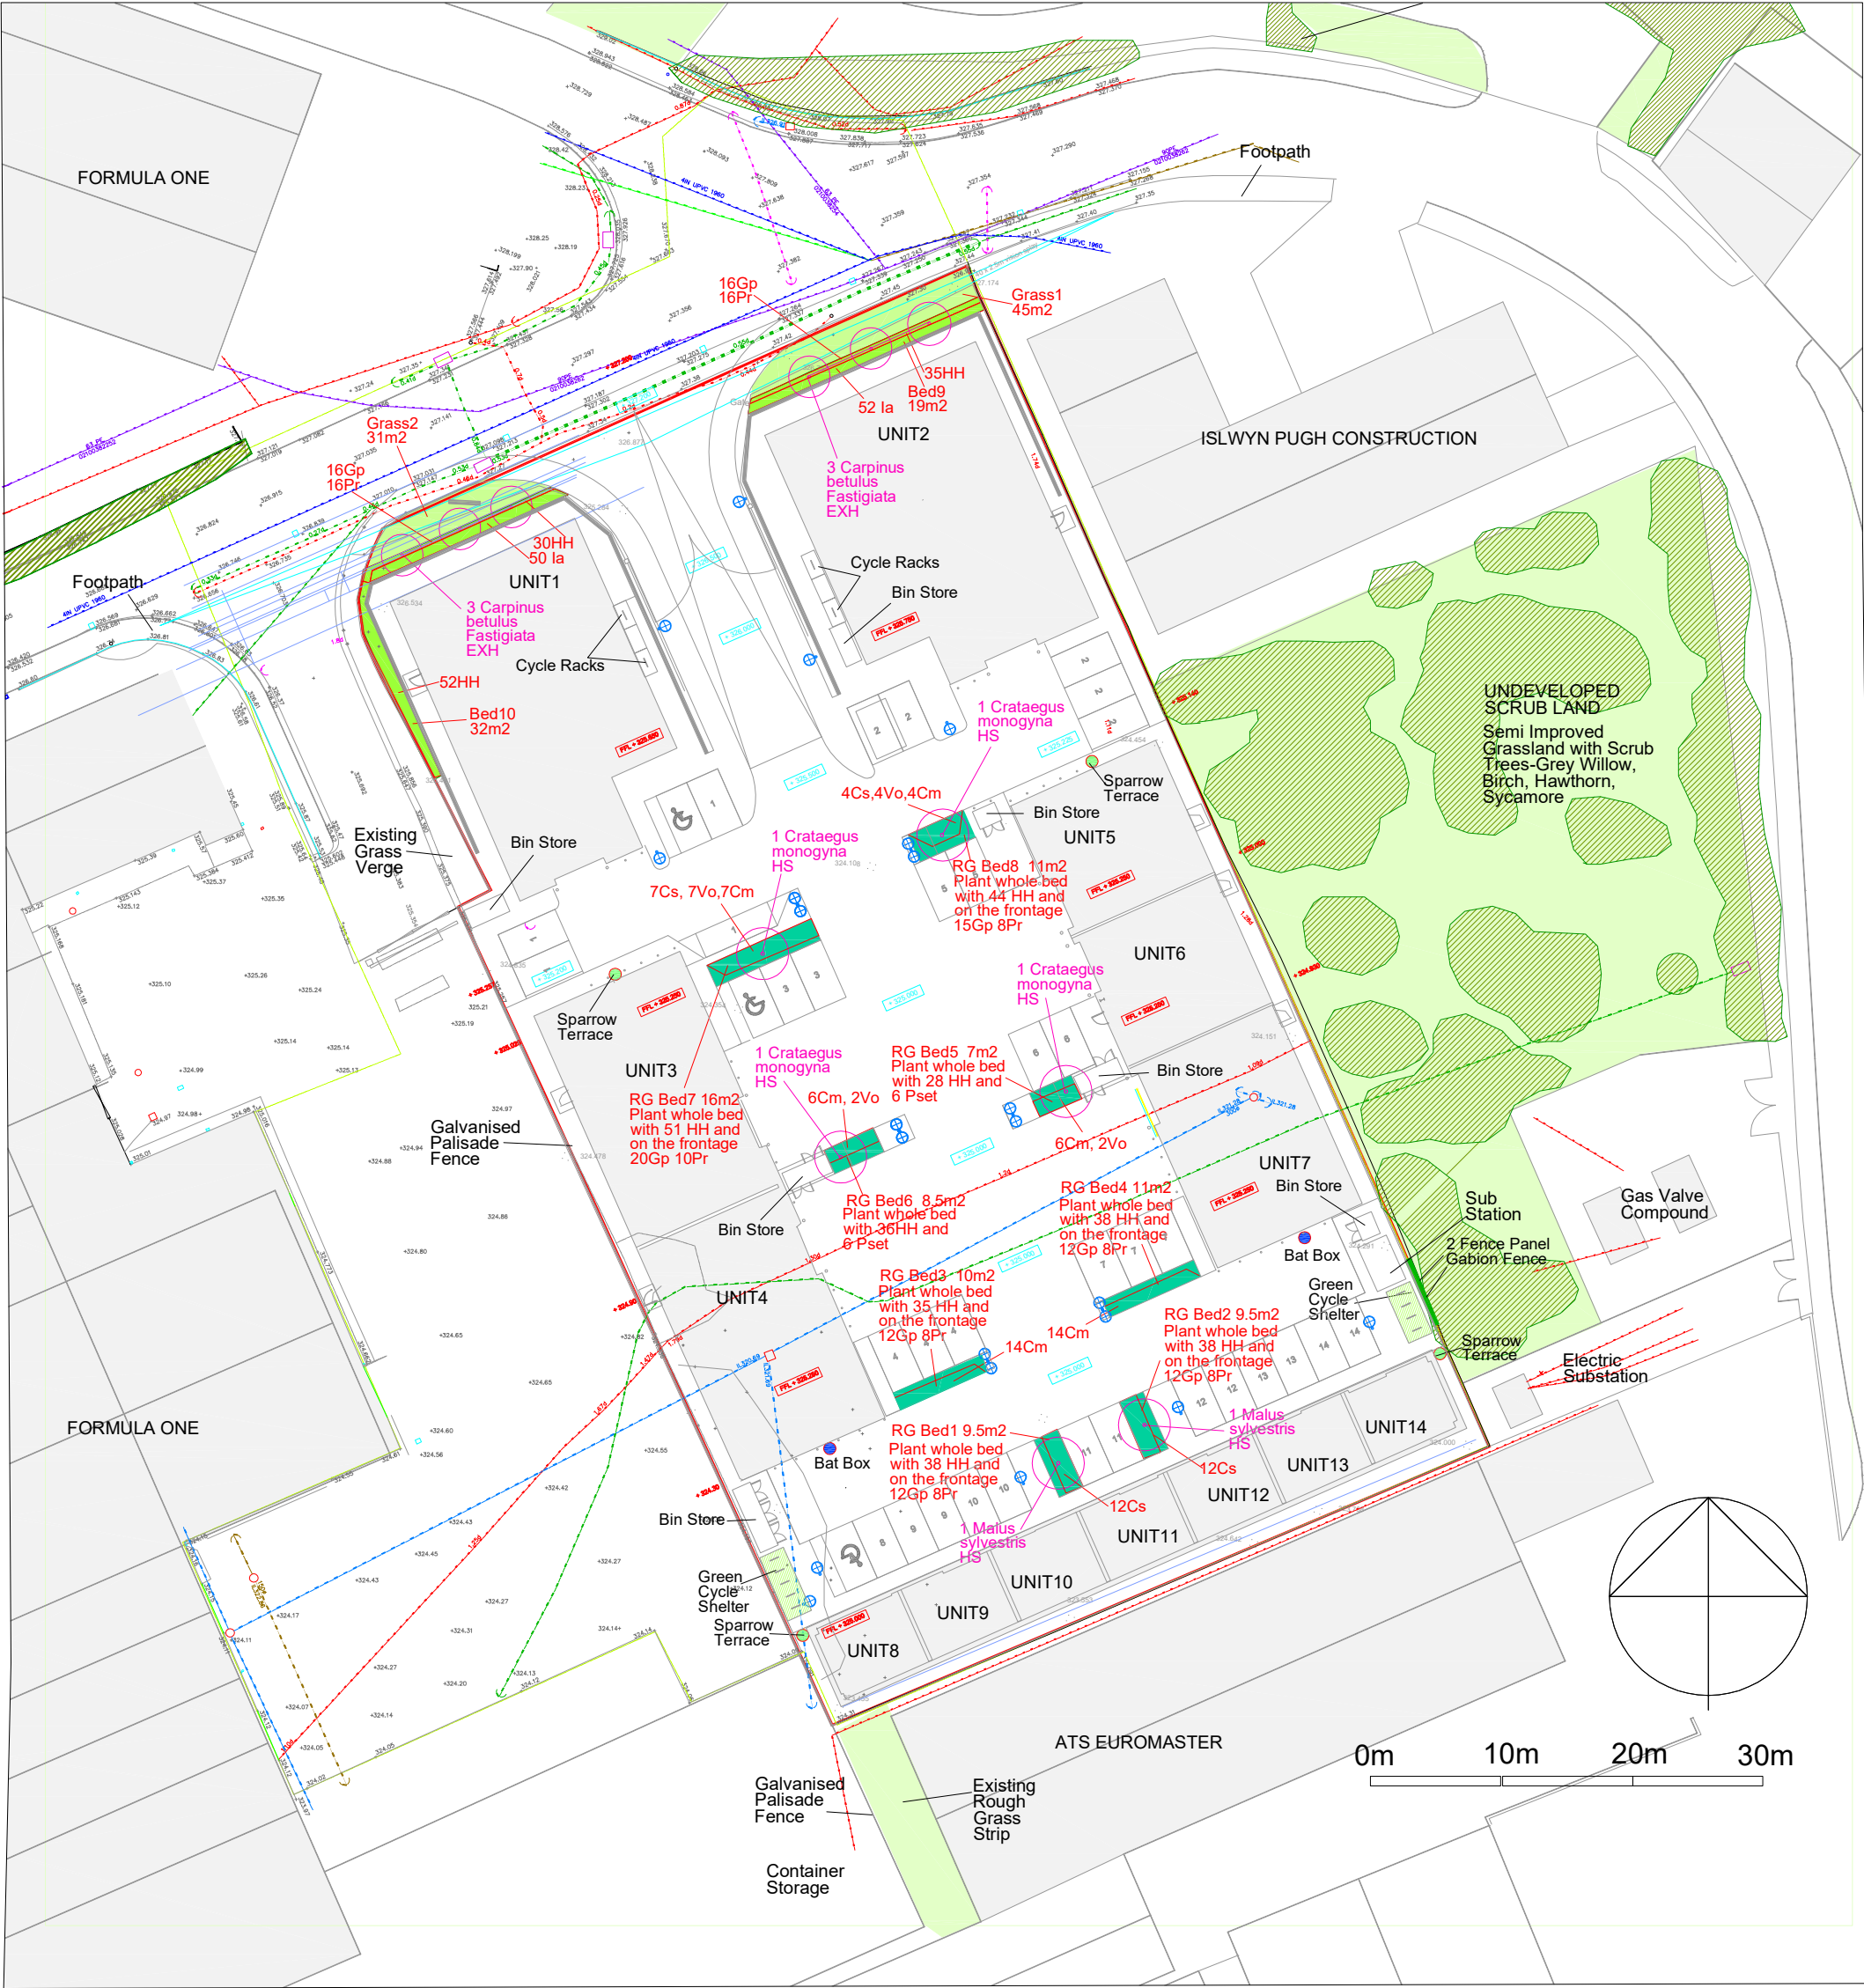


MKR : PANT INDUSTRIAL ESTATE : PLANTING SCHEDULE				
08/07/2020 rev 21 July 2020		Rev 25 August 2023		
TREES				
Carpinus betulus Fastigiata		Fastigate Hornbeam	All trees are to be rootballed 14-16cm Extra Heavy Standard	6 No
Crataegus mongyna		Hawthorn	12-14cm Heavy Standard	4 No
Malus sylvestris		Crabapple	12-14cm Heavy Standard	2 No
TOTAL				12 No
PLANTING BEDS 1-10				
		Bark Mulch to Bed 9 & 10 only		133.50 m2
Crataegus mongyna	Cm	Hawthorn	60-80cm 1 + 1 Bareroot	51 No
Cornus sanguinea	Cs	Dogwood	60-80cm 1 + 1 Bareroot	35 No
Hedera helix	HH	Ivy	60-90cm 2Lpot	453 No
Ilex aquifolium	la	Holly	30-45cm 3Lpot	102 No
Polystichum setiferum	Pset	Evergreen Fern	2Lpot	12 No
Viburnum opulus	Vo	Guelder Rose	60-80cm 1 + 1 Bareroot	15 No
TOTAL				668 No
WILDFLOWER PLUGS				
Geranium pratense	Gp	Cranesbill	65cc Jumbo Plug	115 No
Potentilla reptans	Pr	Creeping cinquefoil	65cc Jumbo plug	82 No
TOTAL				197 No

CA 2020-46 Rev B
25 Aug 2023
Revised layout and Planting

CA 2020-46 Rev A
21 July 2020
Revised Planting

Corscadden Associates
77 Fairleigh Road
Pontcanna, Cardiff, CF11 9JW
Tel 02920 373053
email ca@corscaddenassociates.com

**MKR PROPERTY
PANT INDUSTRIAL
ESTATE,
MERTHYR TYDFIL**

Drawing Title
**LANDSCAPE PLANTING
DETAILS**

Scale 1:250 at A1 Date 8 July 2020
Drawing No 291 **CA 2020-46 Rev B**