

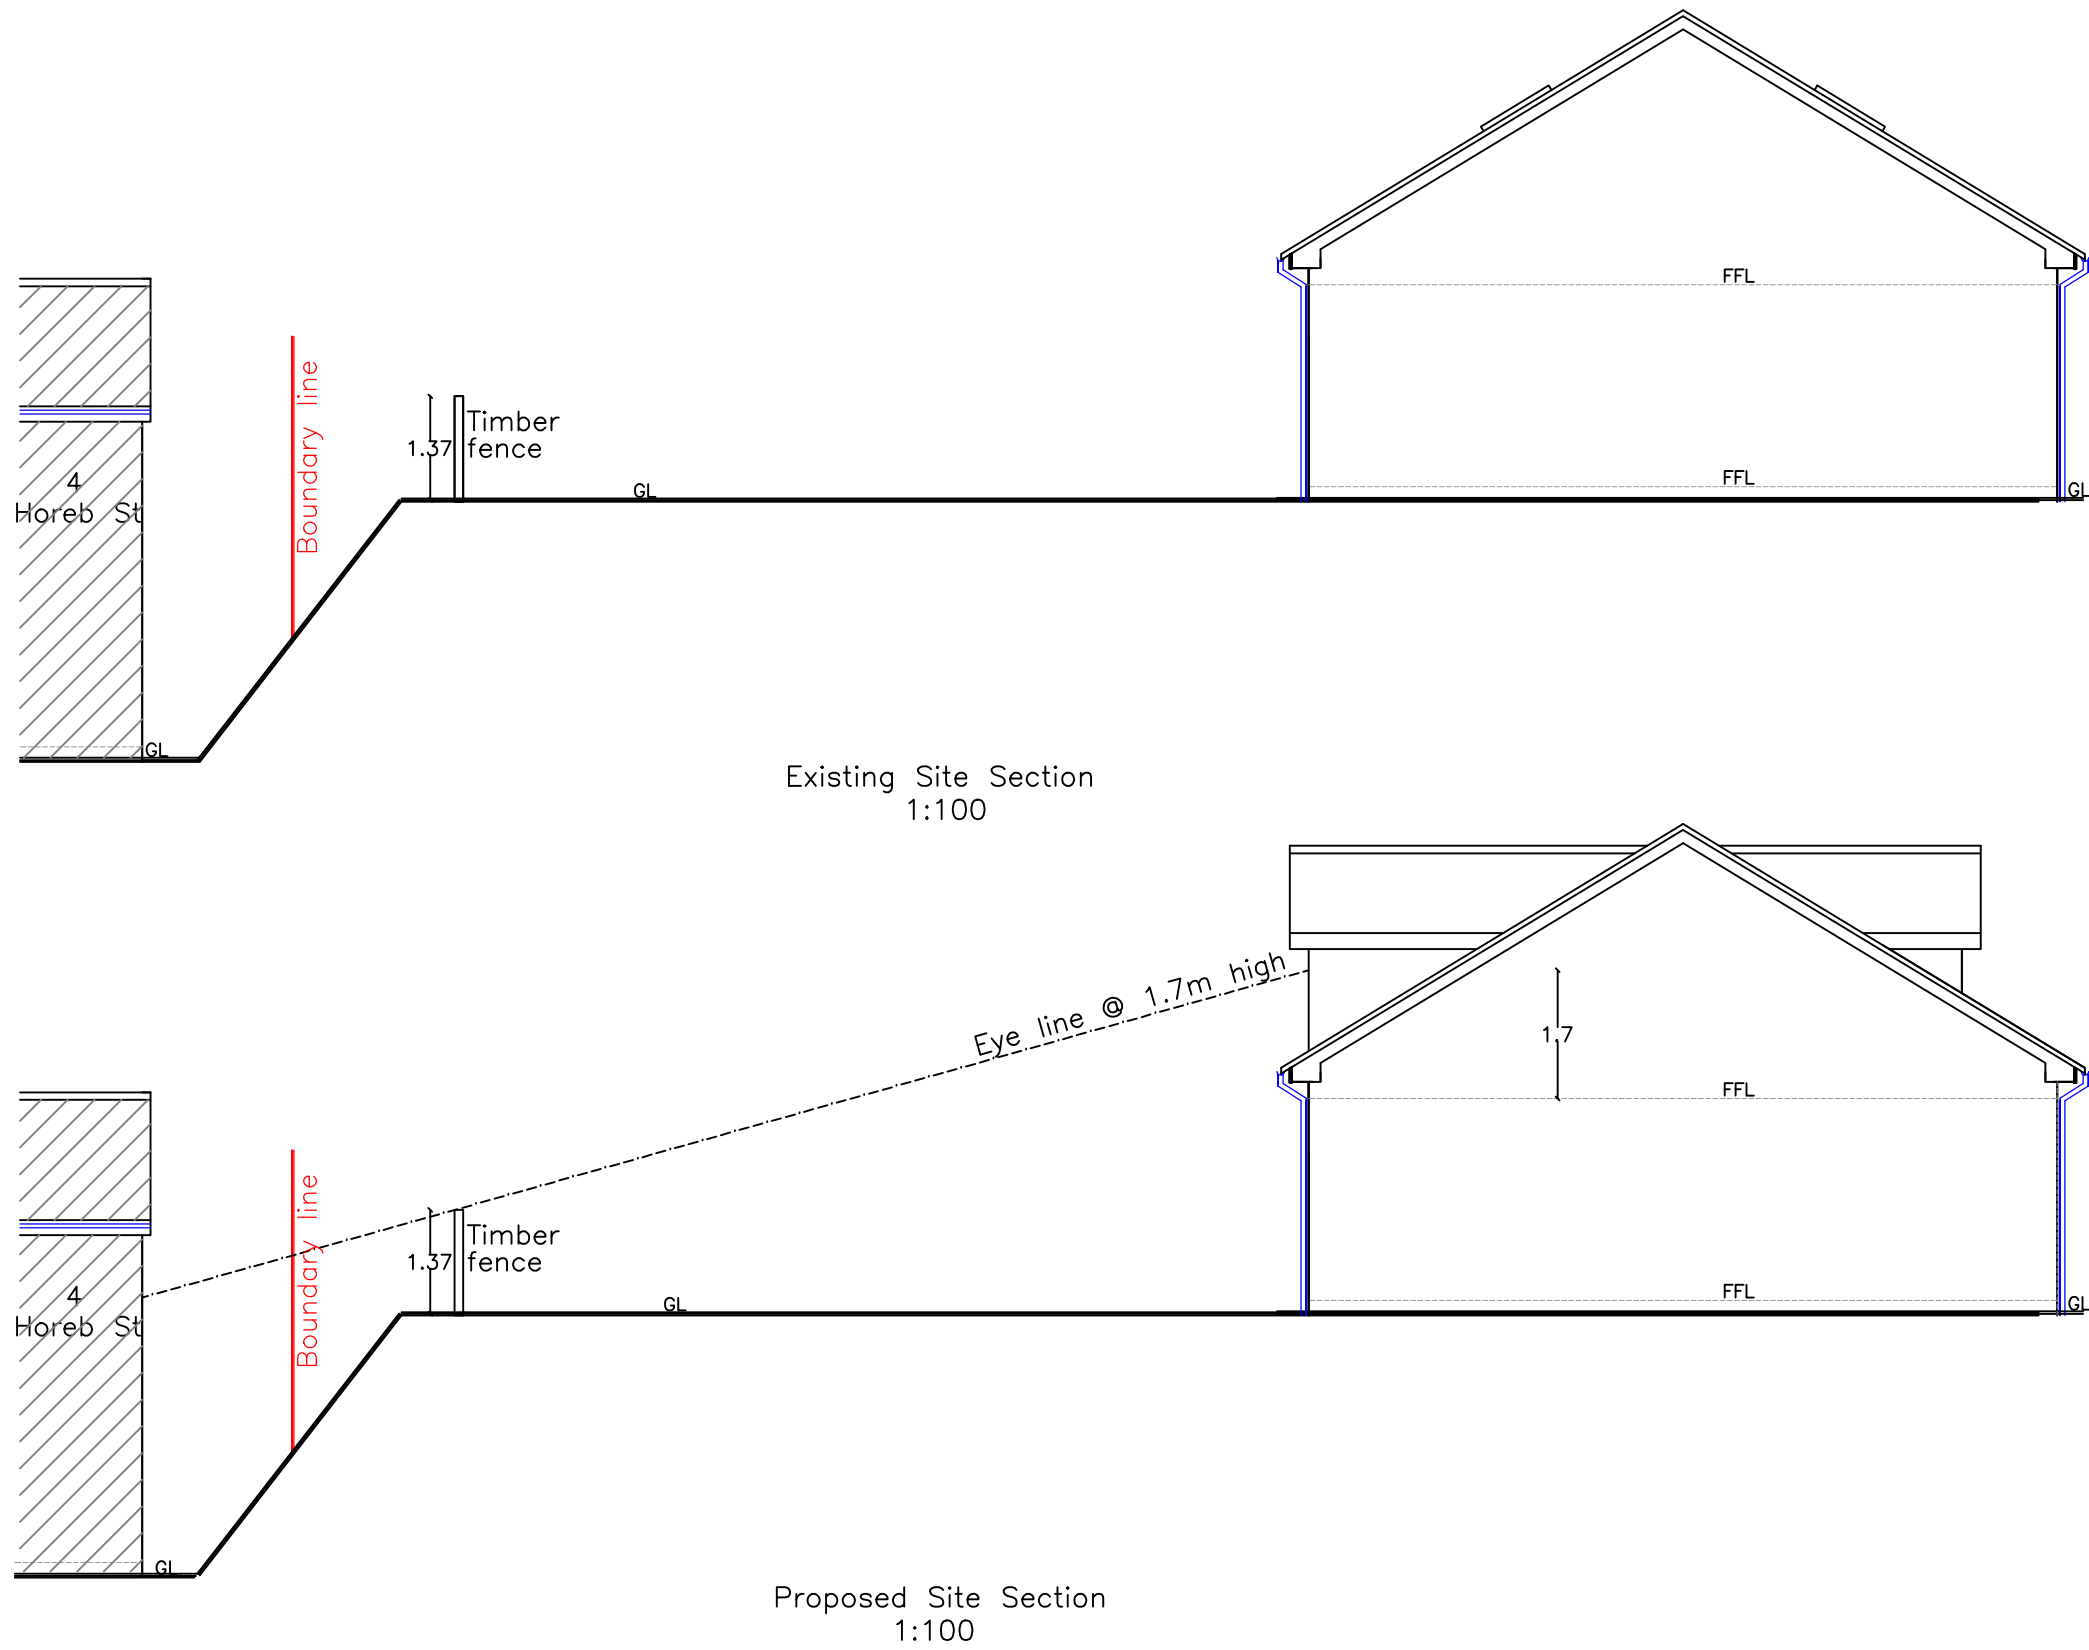


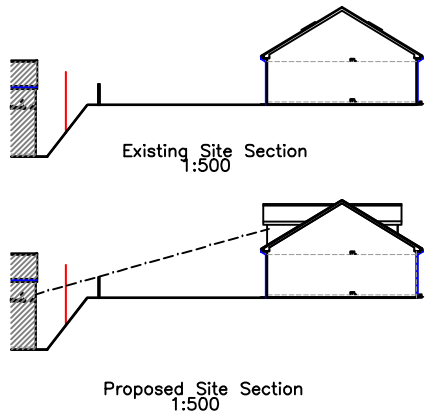

N.B.
All dimensions are
between structural components

Roof:	Concrete tiles matching existing
External walls:	Fined down wall render in white
Windows/Doors:	White uPVC matching existing
Fascia/RWG's:	White uPVC matching existing

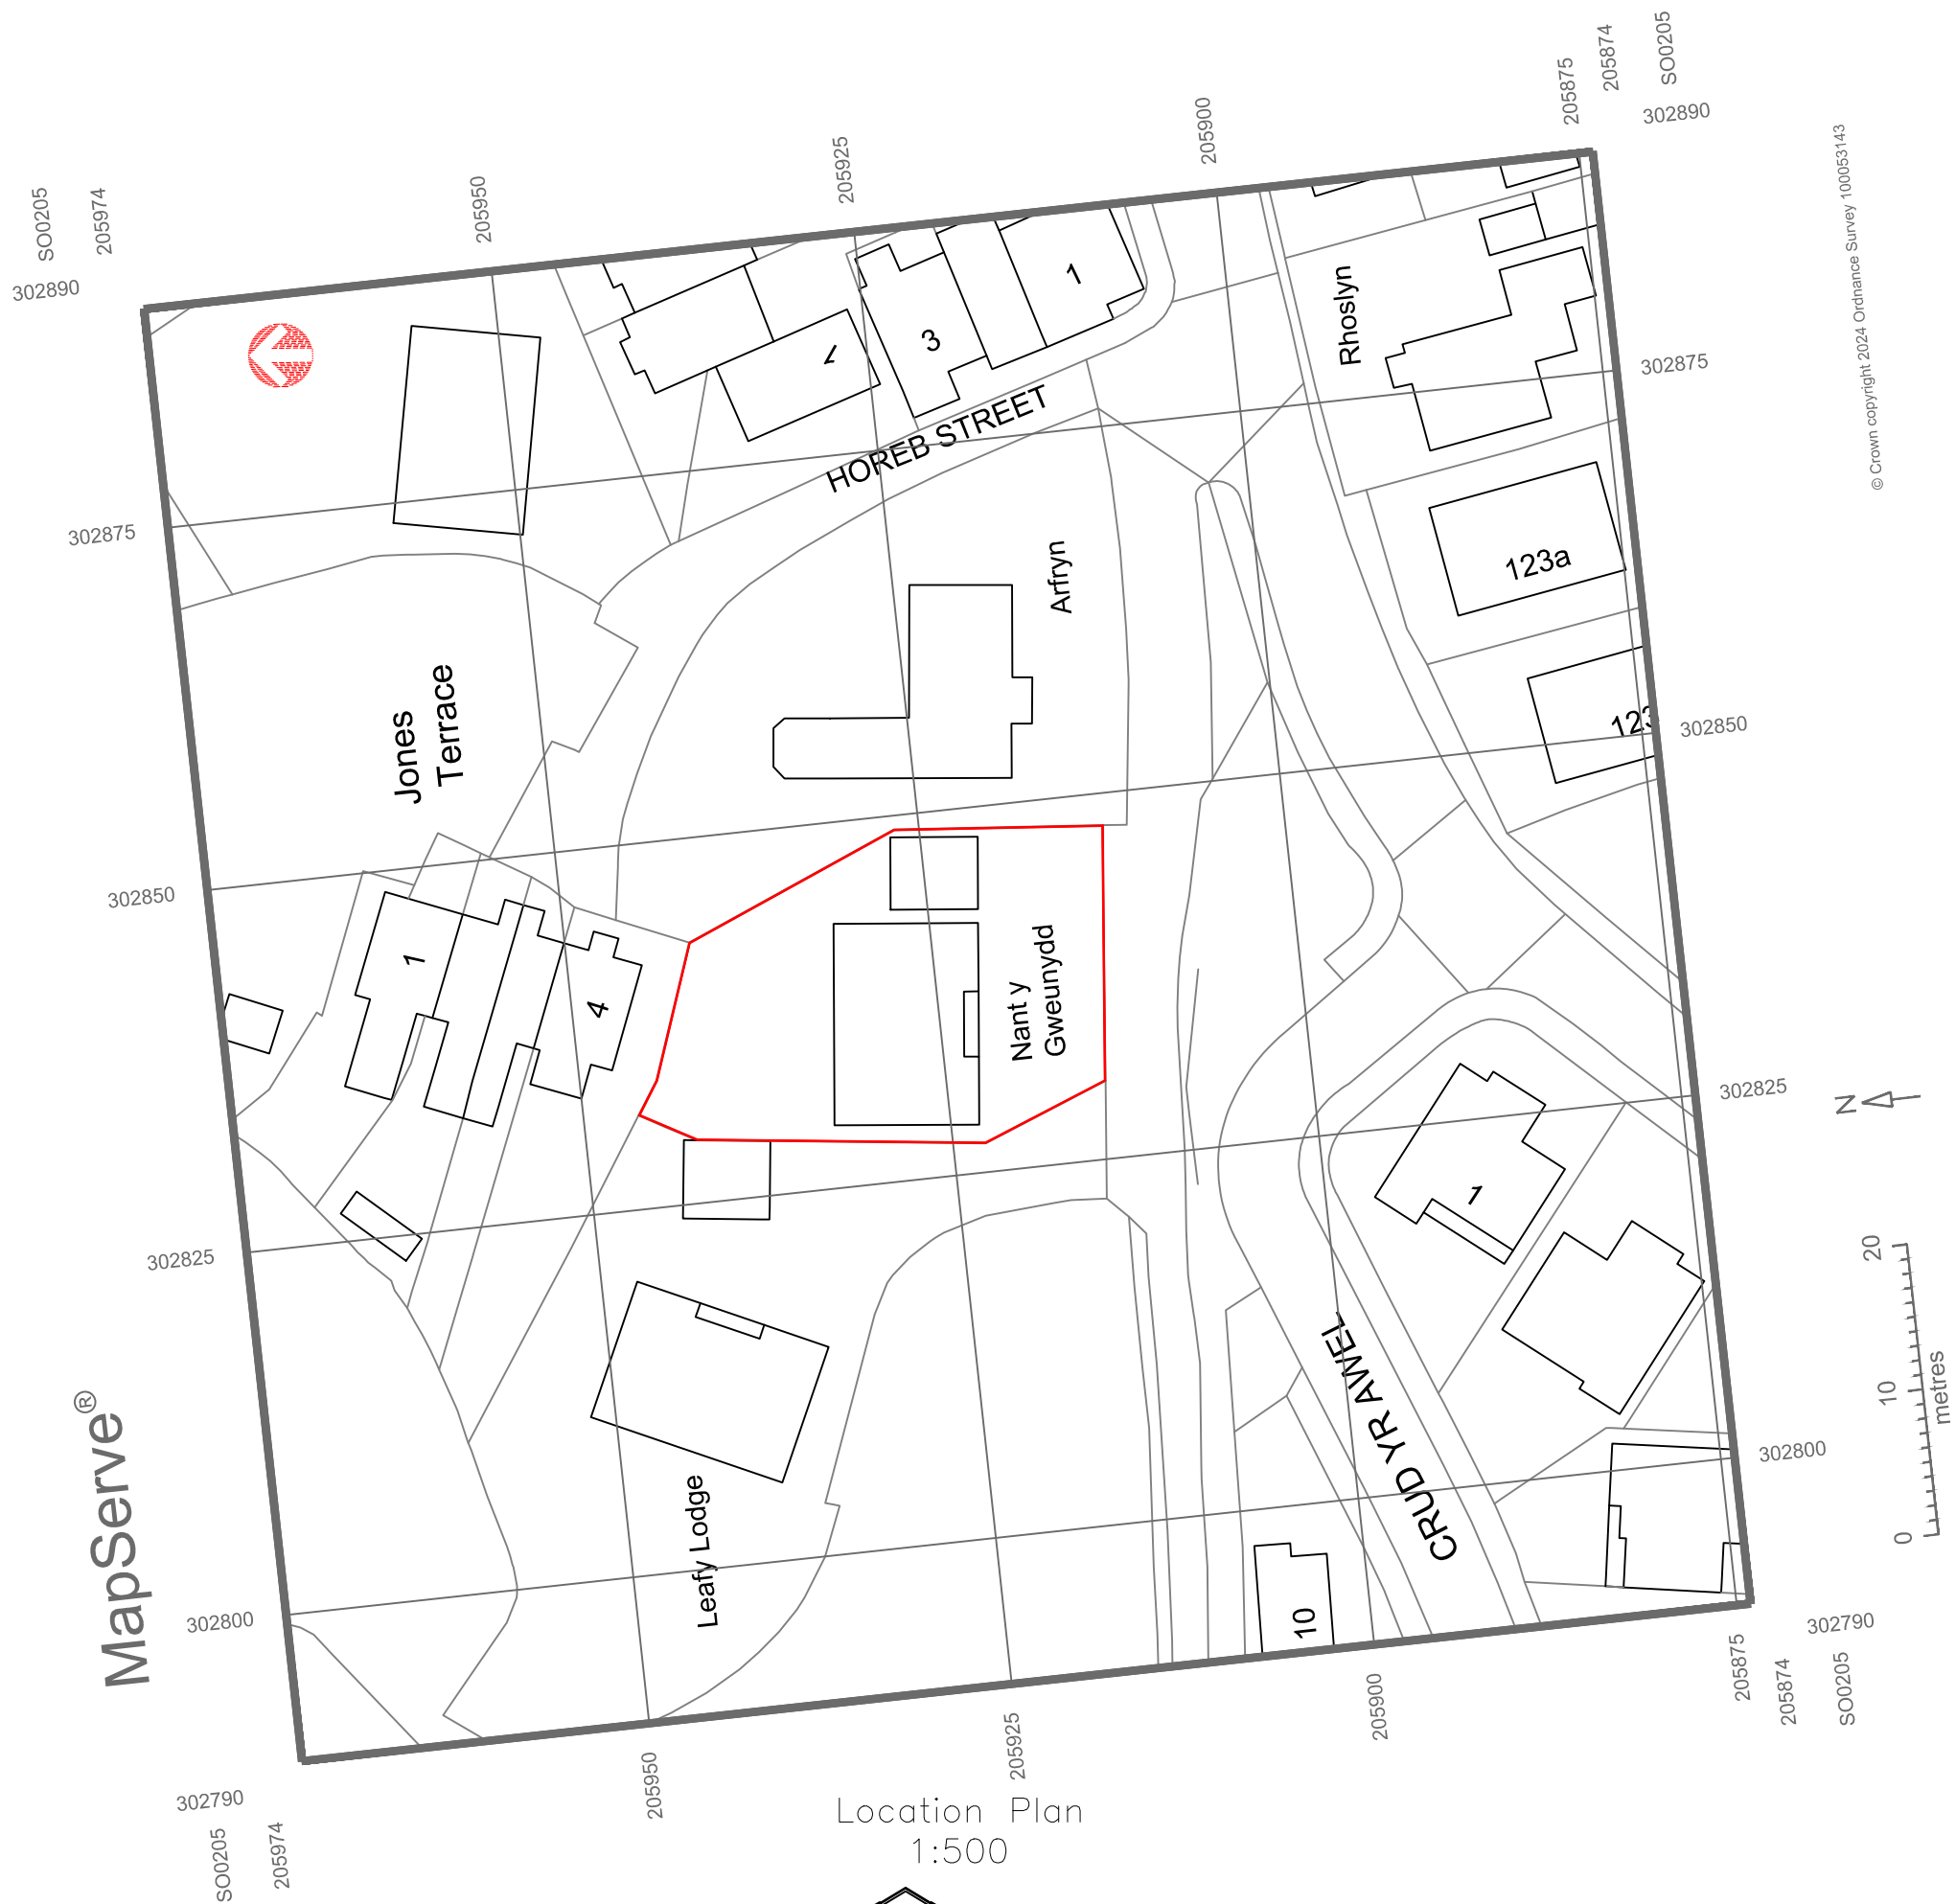

Utopia Design
Architectural Services

Building Planning Application Support
Paul Thomas: BSc (Hons)
Tel: 01685 559230. Mob: 07908 725065
Issued Only for Purpose Indicated
Drawing Status: FOR PLANNING PURPOSES ONLY

Address: Nant Y Gweunydd
Heolgerrig
Merthyr Tydfil
CF48 1TD

Project: Proposed Front & Rear Dormers

Drawn by	Date	Paper
PT	NOV 24	A2
Title	Scale	
	1:100 1:500	
Drwg No		
Location Plan & Site Sections		Nant Y Gweunydd FP 03A