


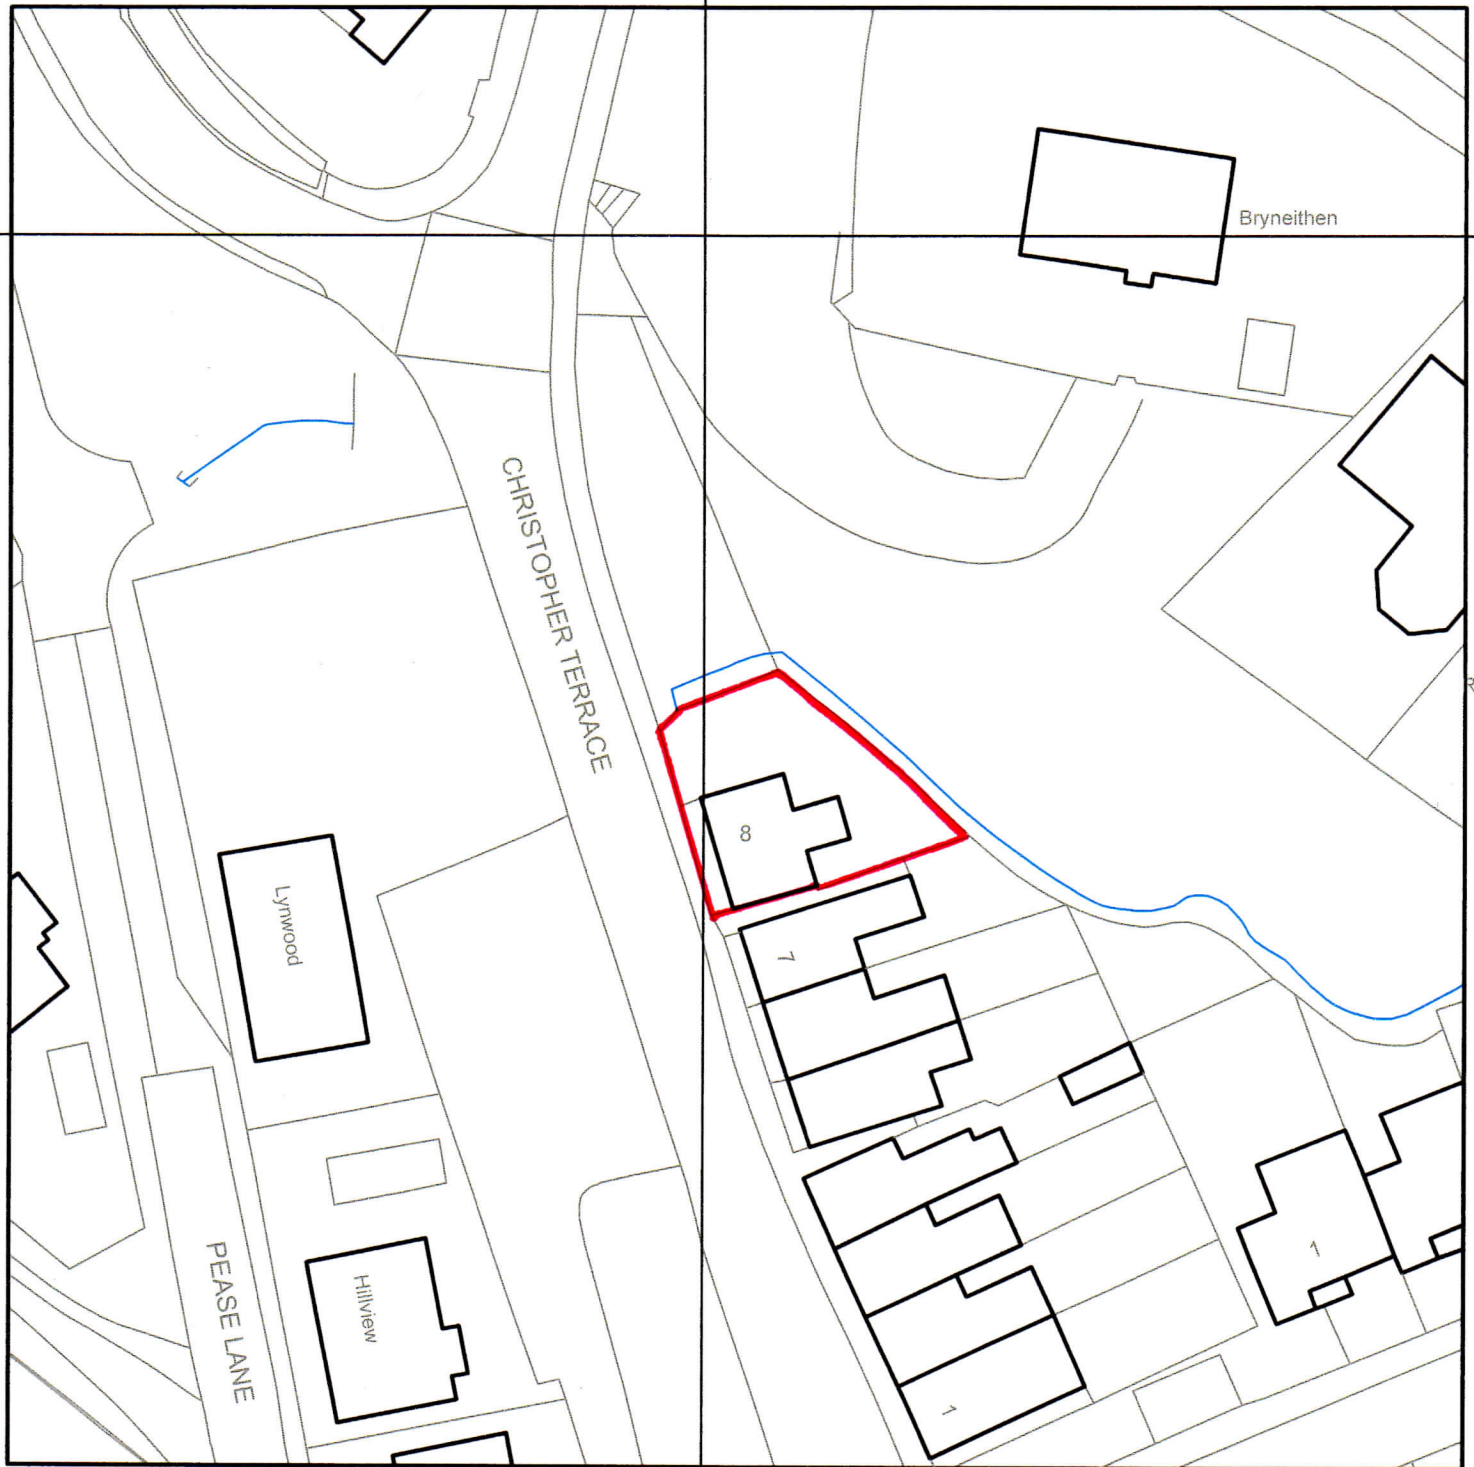

Existing site block plan @ 1:500

Client

Mr and Mrs B. Walker

Project

Proposed single storey extension to rear of 8
Christopher Terrace, Merthyr Tydfil,
CF47 0UE

Date:

January 2020

Scale:

1:500 @ A4

Job No:

3011

Drawing No:

Existing block plan

Revision

Date:

*
*
*
*