



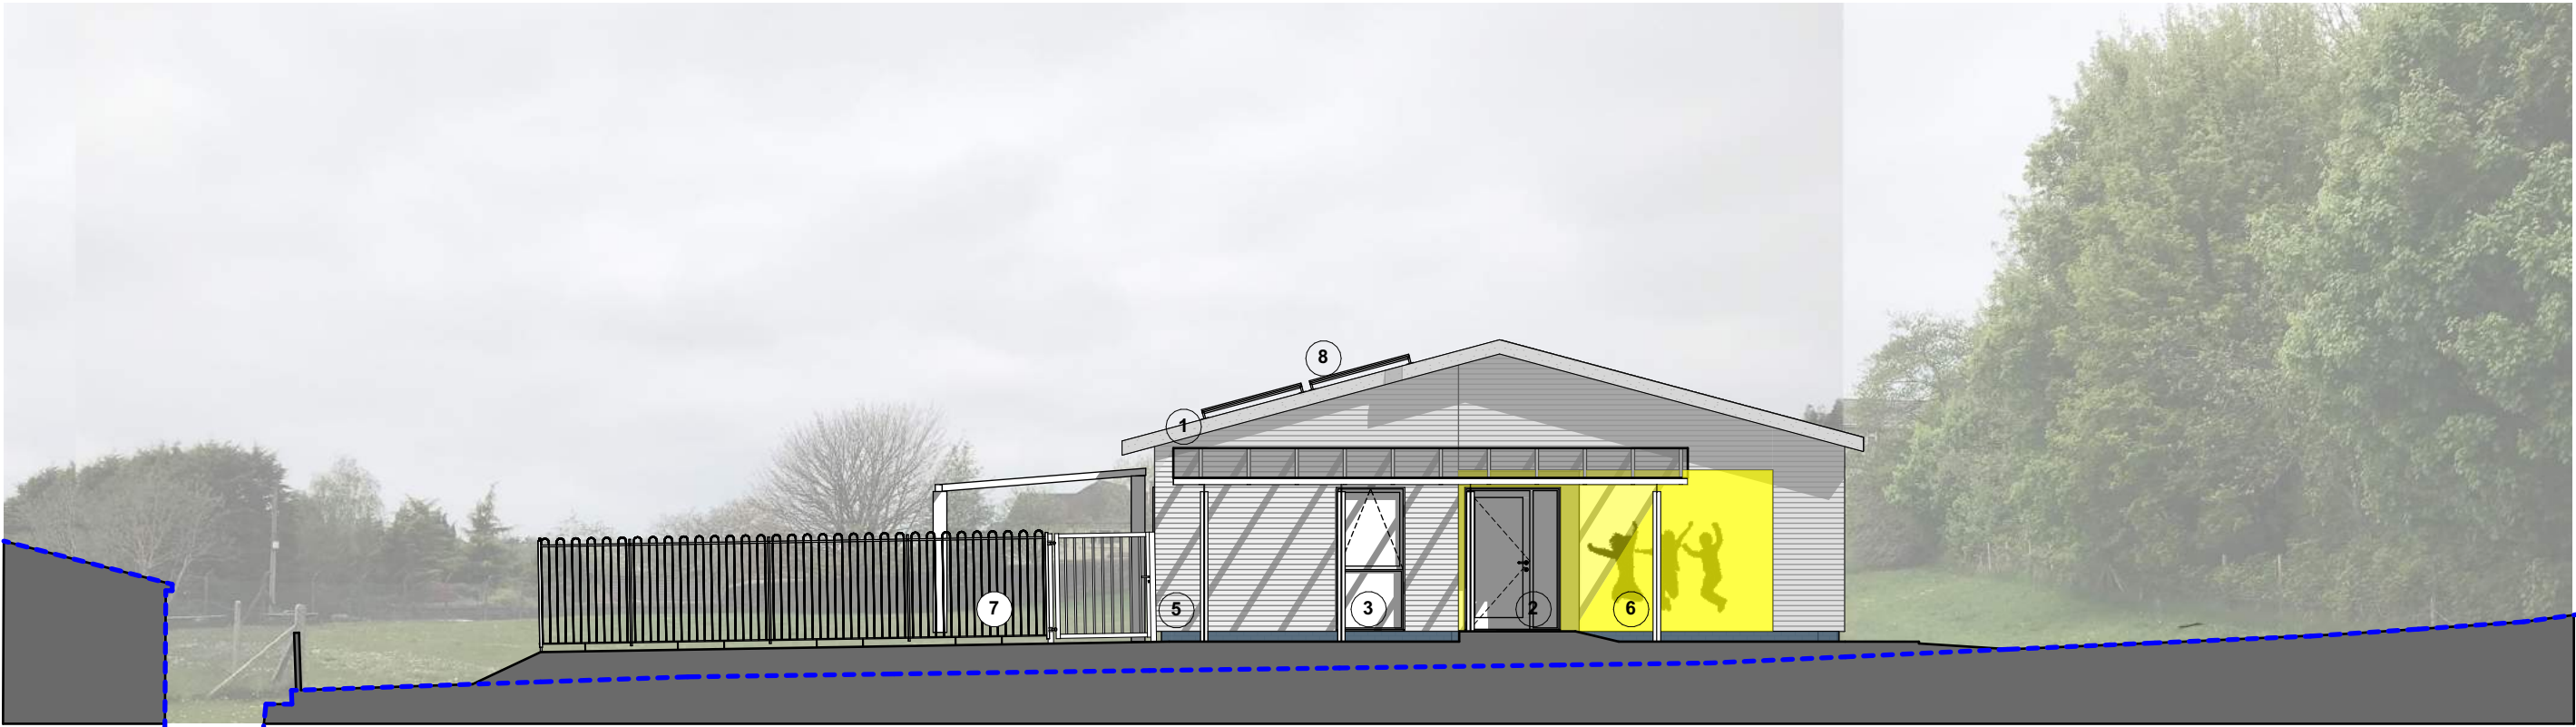

South West Elevation - Main Entrance

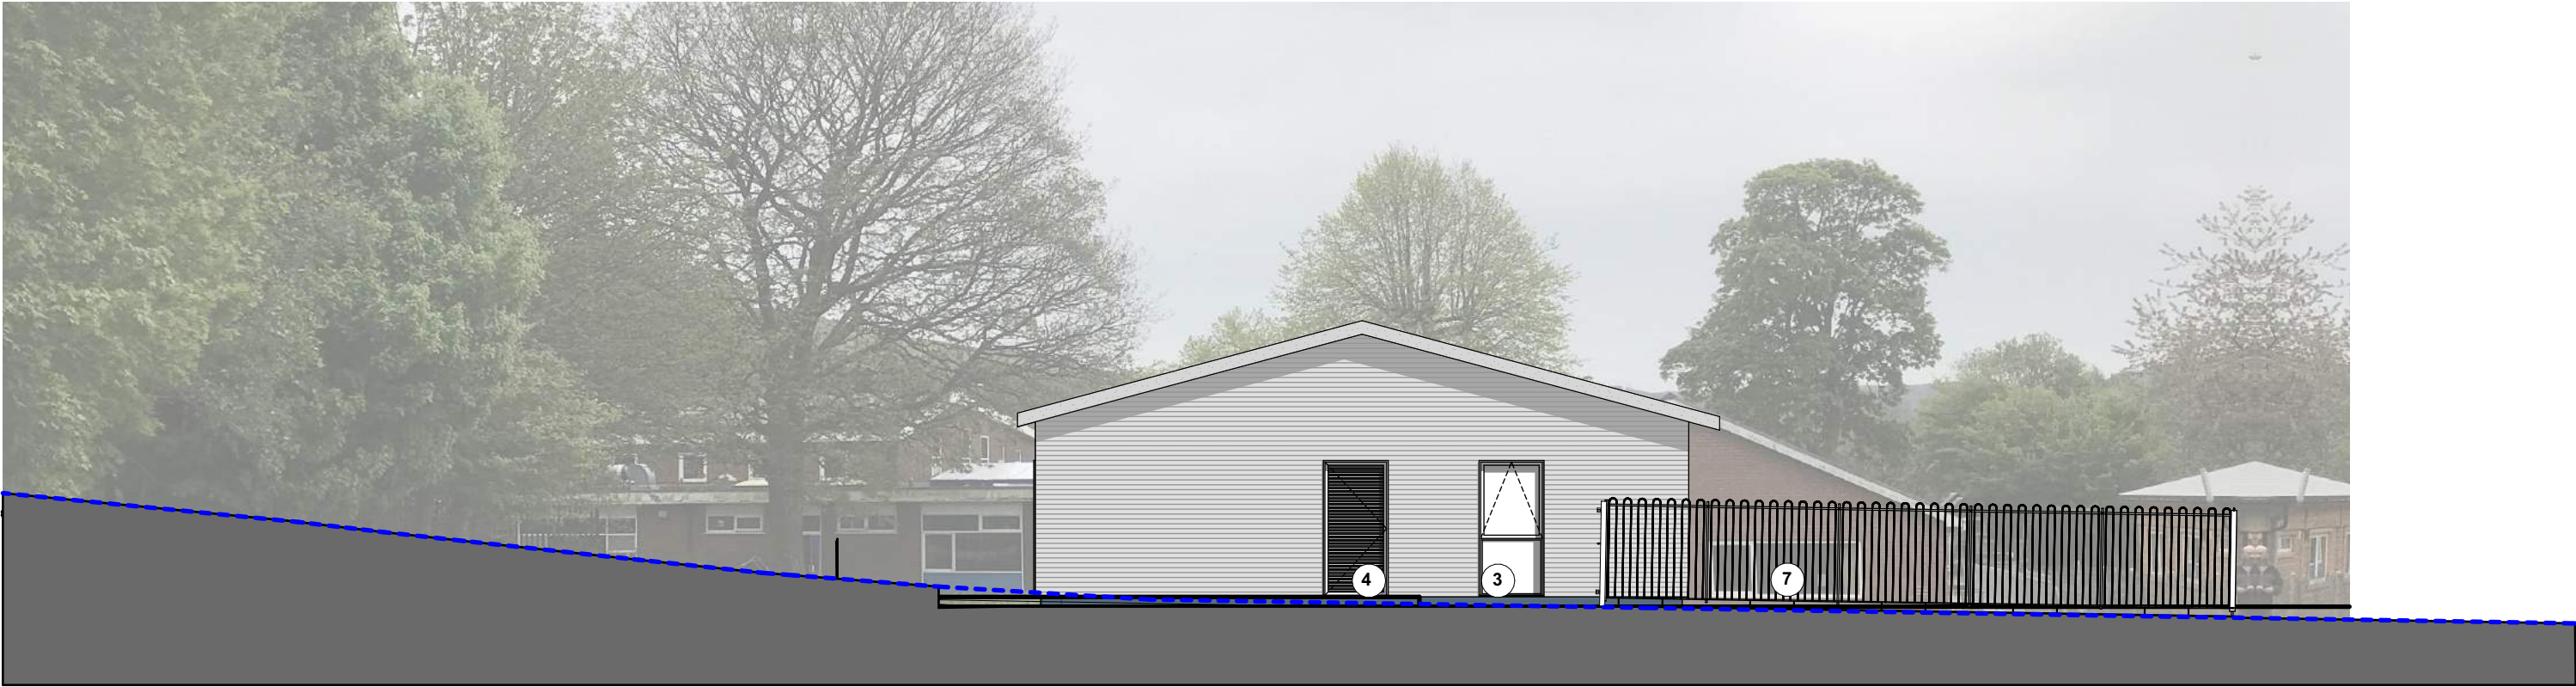

North East Elevation

- KEY:
- | | |
|---|---|
| 1 | Membrane roofing |
| 2 | PPC aluminium glazed door |
| 3 | PPC aluminium window |
| 4 | PPC aluminium louvred door |
| 5 | Horizontal Fibre Cement wall cladding |
| 6 | Bright yellow metal sheet with children silhouette graphics |
| 7 | Metal fencing and gates |
| 8 | Solar panels |
| 9 | Canopy |

----- Line of existing ground level

█ New ground level