

Oakdene, Incline Top,
Merthyr Tydfil CF47 0TJ

942.01

Site location plan


planning	1:1250
----------	--------

@ A3	Ma
------	----

George + Co
Crownford House, Swan Street, Merthyr Tydfil,
Mid Glamorgan, Wales, CF47 8EU
TEL 07830328652
hello@georgeandco.studio

DO NOT SCALE THIS DRAWING

orge and Co.

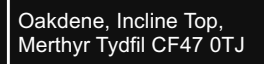

existing block
lan


J

George + Co
Crownford House, Swan Street, Merthyr Tydfil,
Mid Glamorgan, Wales, CF47 8EU
TEL 07830328652
hello@georgeandco.studio

DO NOT SCALE THIS DRAWING	©George and Co.
---------------------------	-----------------

Oakden


Track

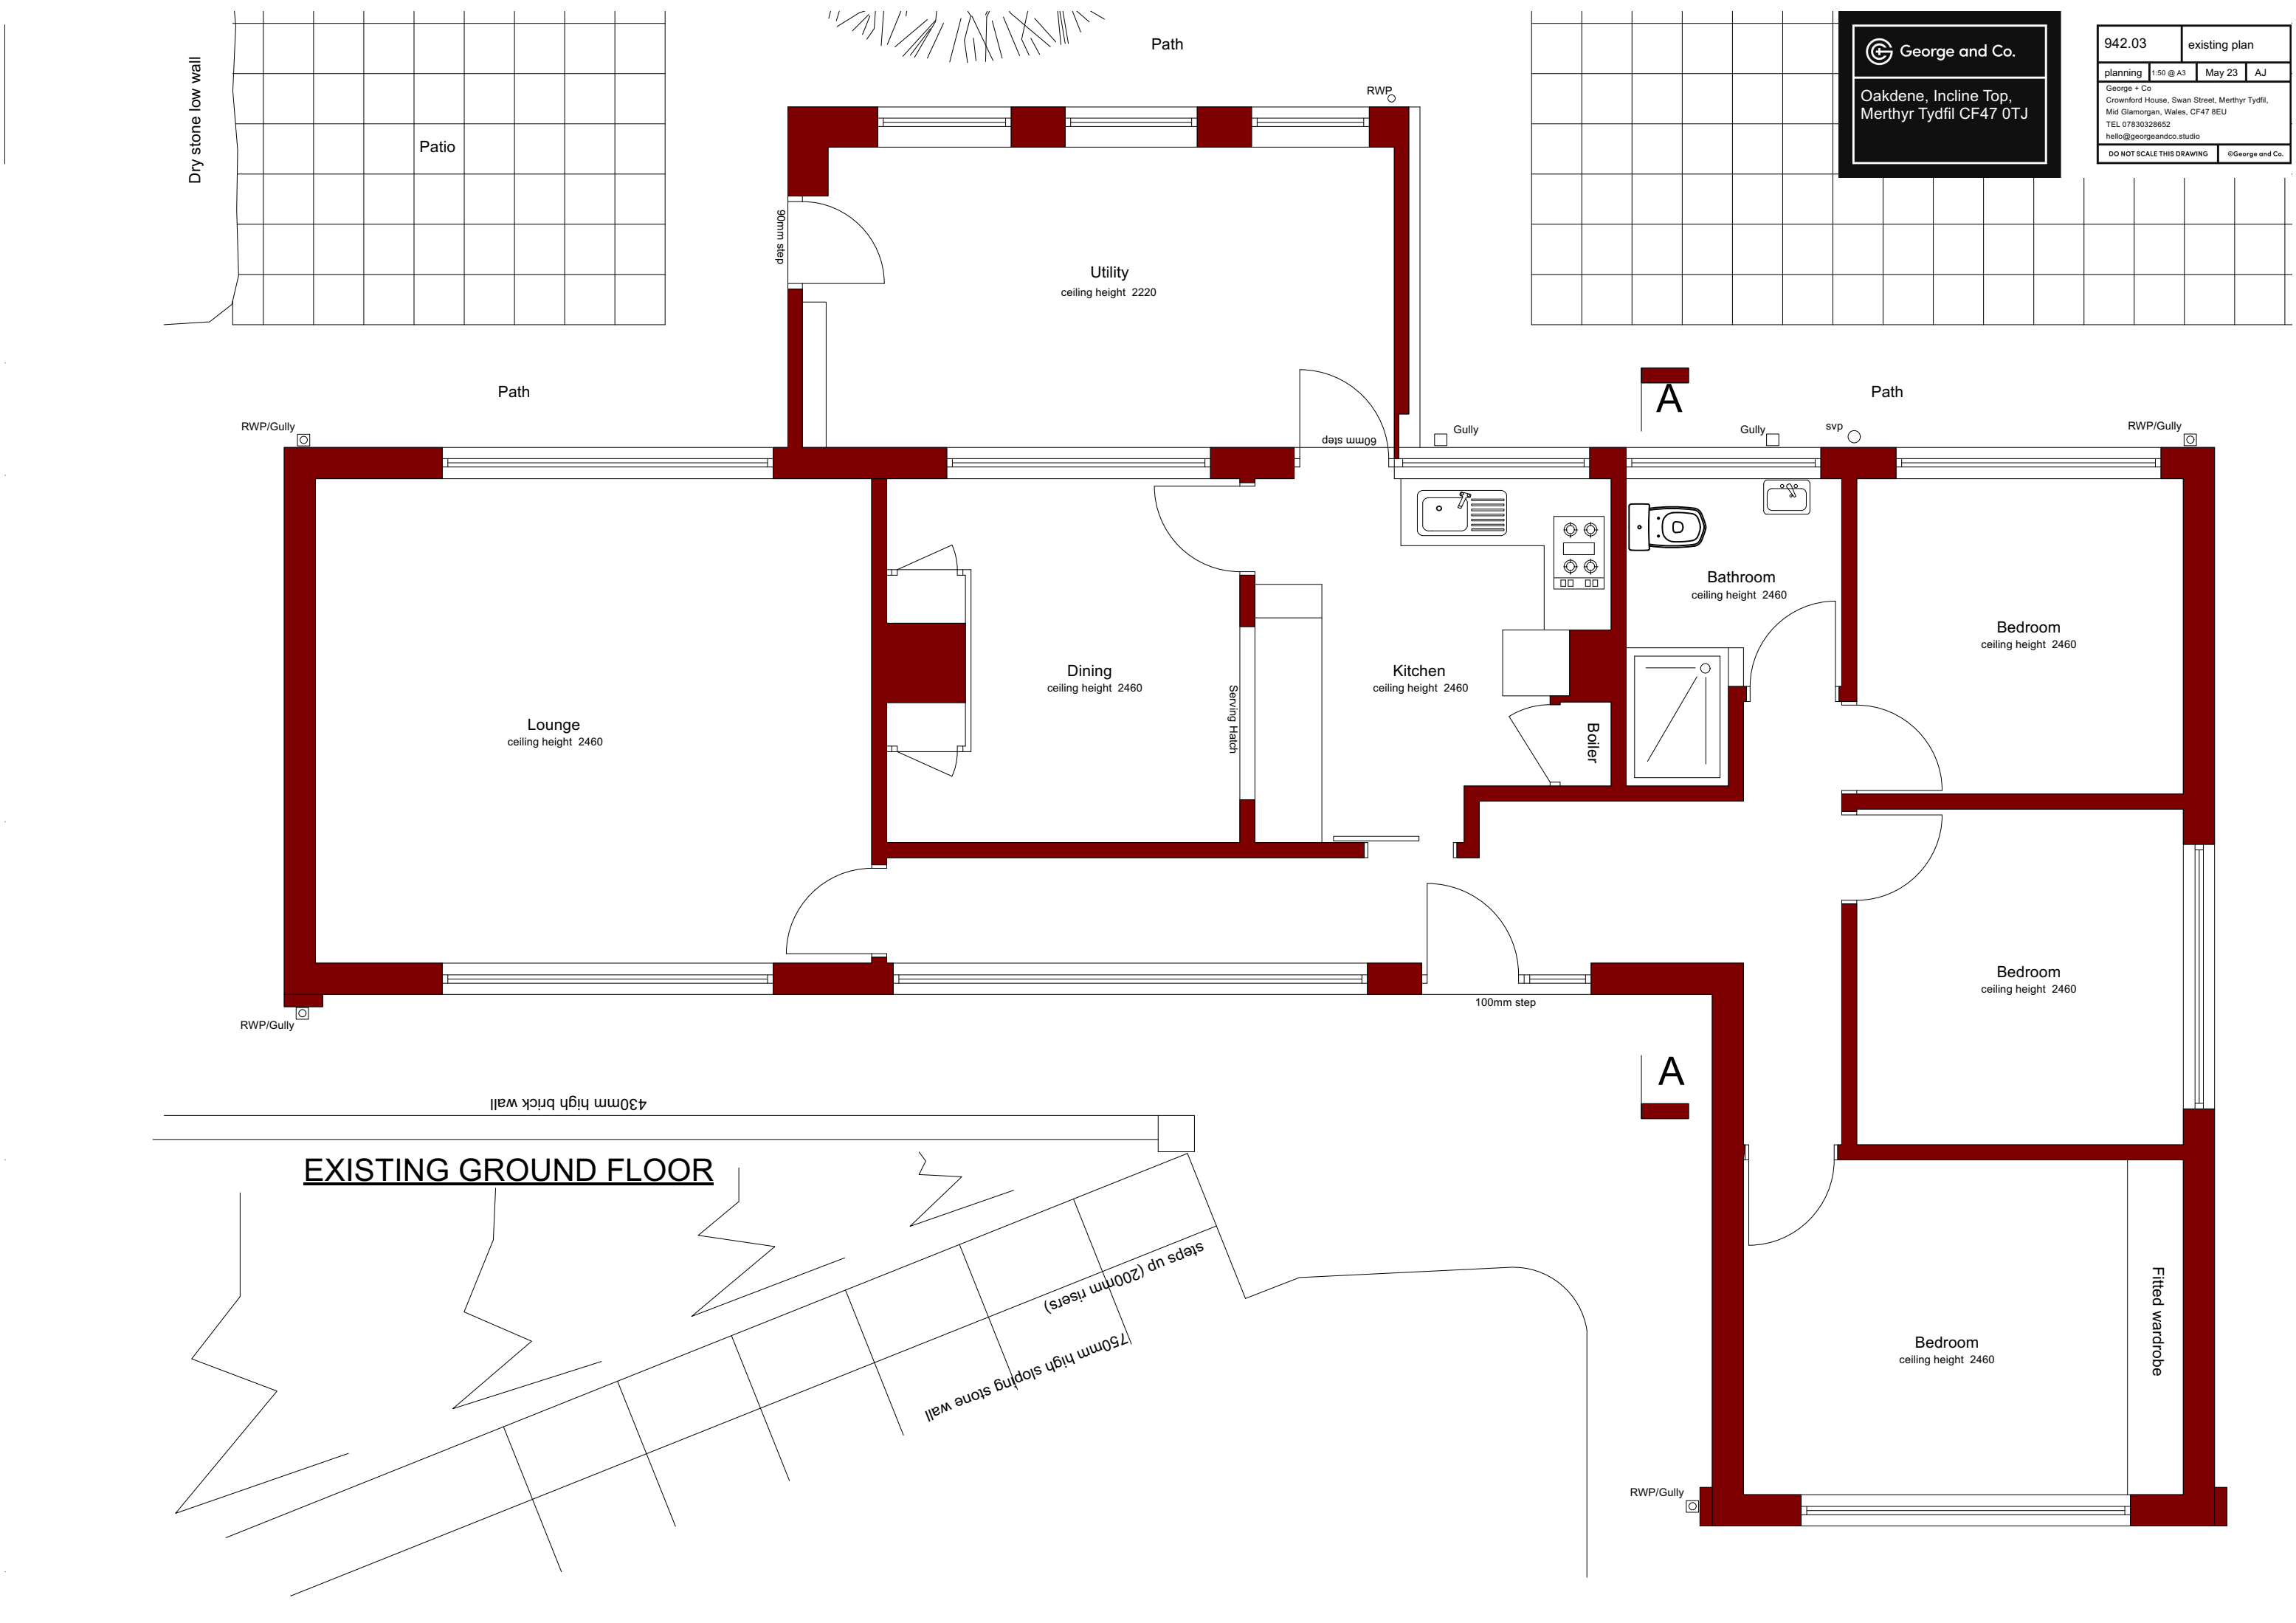

 George and Co.

Oakdene, Incline Top,
Merthyr Tydfil CF47 0TJ

942.04	existing elevations		
planning	1:50 @ A3	May 23	AJ
George + Co Crownford House, Swan Street, Merthyr Tydfil, Mid Glamorgan, Wales, CF47 8EU TEL 07830328652 hello@georgeandco.studio			
DO NOT SCALE THIS DRAWING			©George and Co.

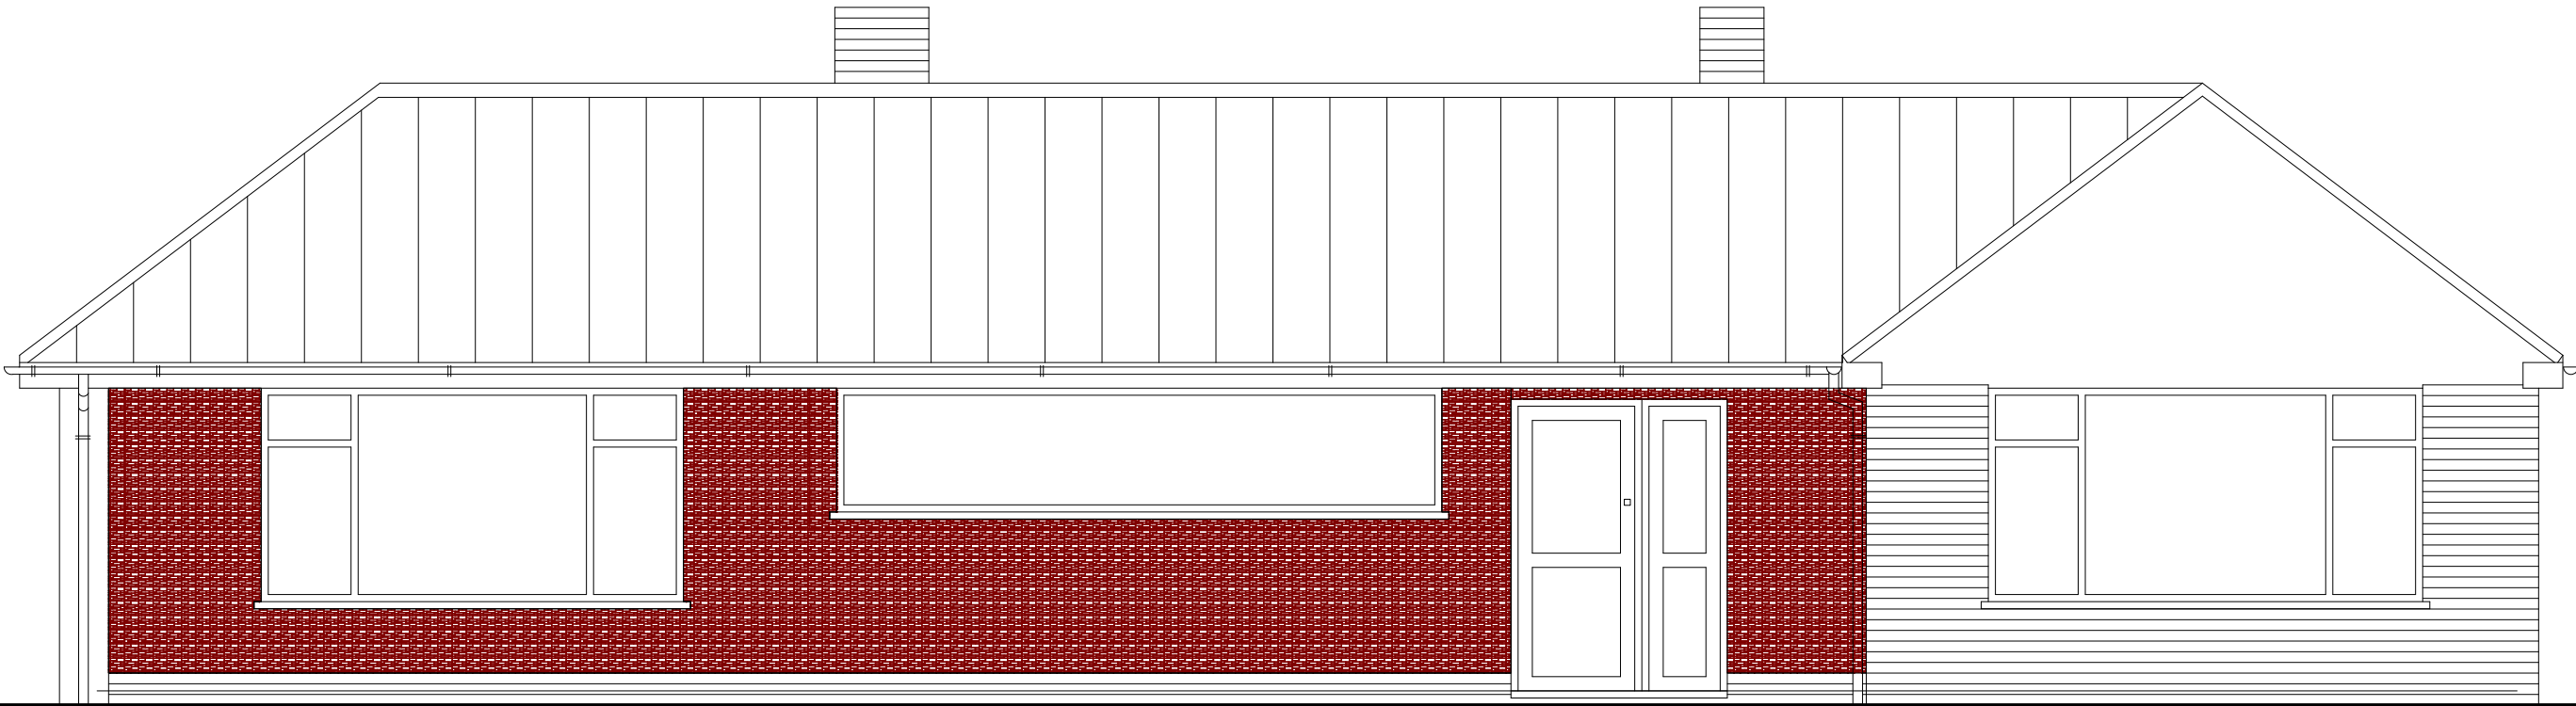


EXISTING FRONT ELEVATION

 George and Co.

Oakdene, Incline Top,
Merthyr Tydfil CF47 0TJ

942.05		existing elevations	
planning	1:50 @ A3	May 23	AJ
George + Co Crownford House, Swan Street, Merthyr Tydfil, Mid Glamorgan, Wales, CF47 8EU TEL 07830328652 hello@georgeandco.studio			
DO NOT SCALE THIS DRAWING		©George and Co.	

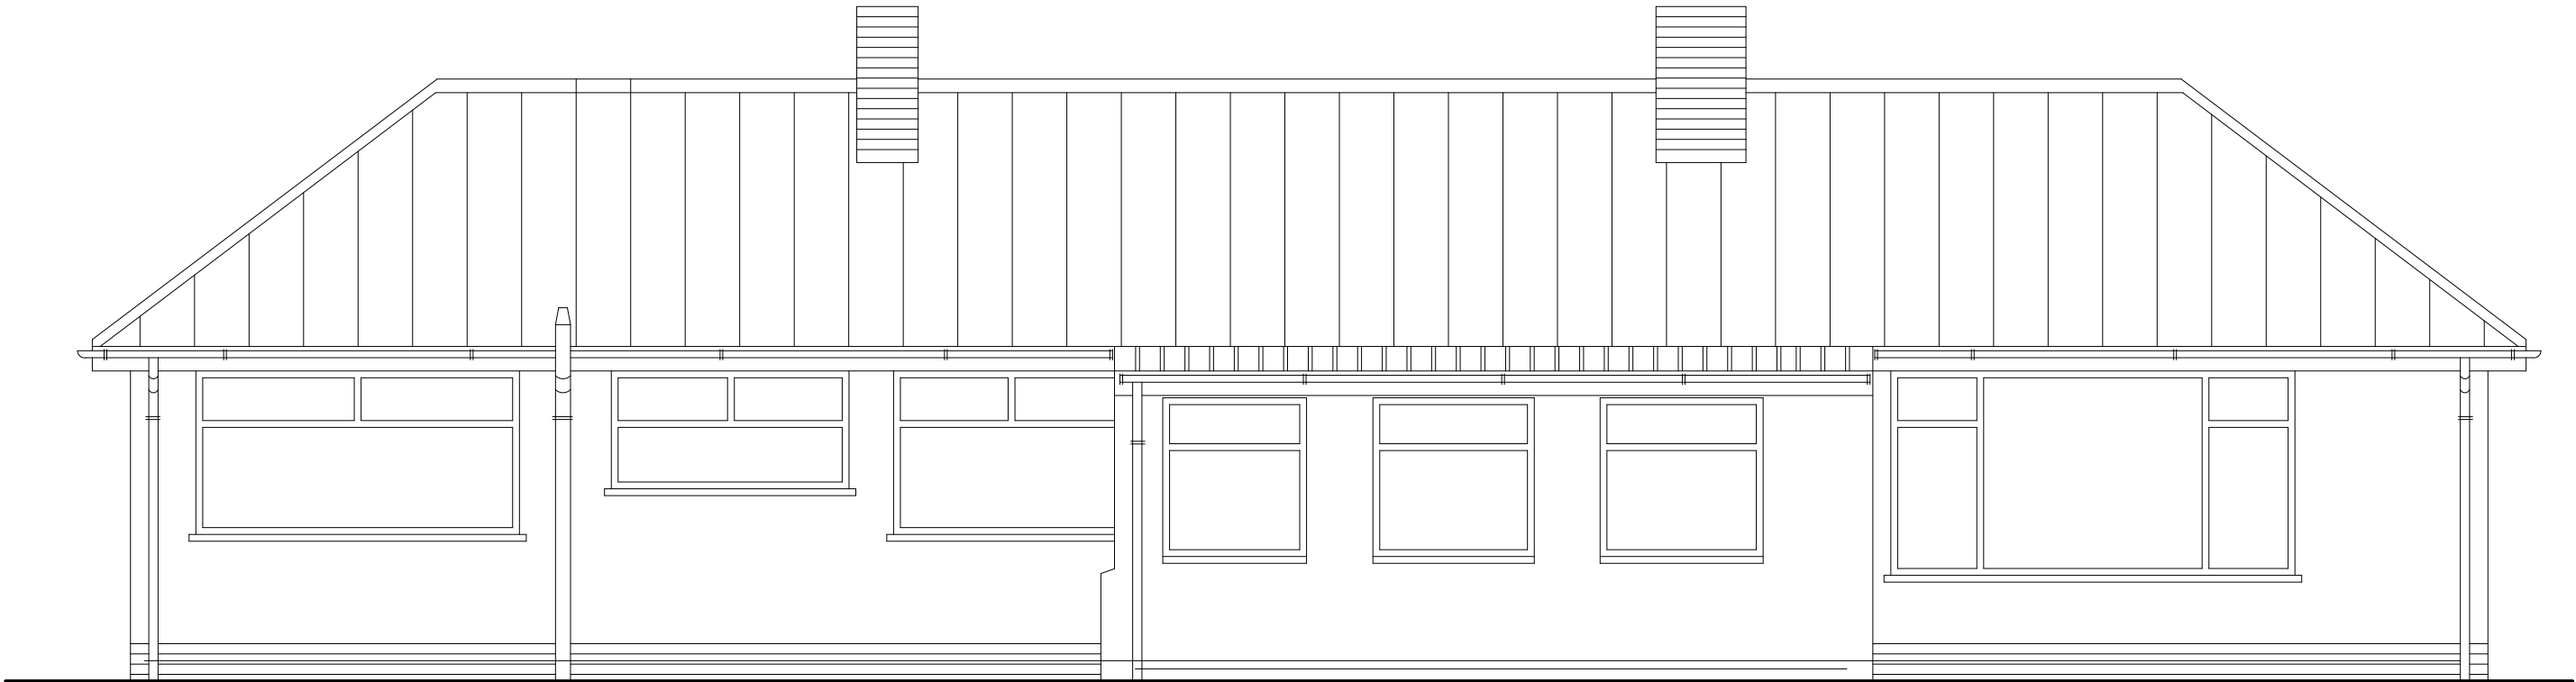


EXISTING REAR ELEVATION

 George and Co.

Oakdene, Incline Top,
Merthyr Tydfil CF47 0TJ

942.06		existing elevations	
planning	1:50 @ A3	May 23	AJ
George + Co Crownford House, Swan Street, Merthyr Tydfil, Mid Glamorgan, Wales, CF47 8EU TEL 07830328652 hello@georgeandco.studio			
DO NOT SCALE THIS DRAWING			©George and Co.

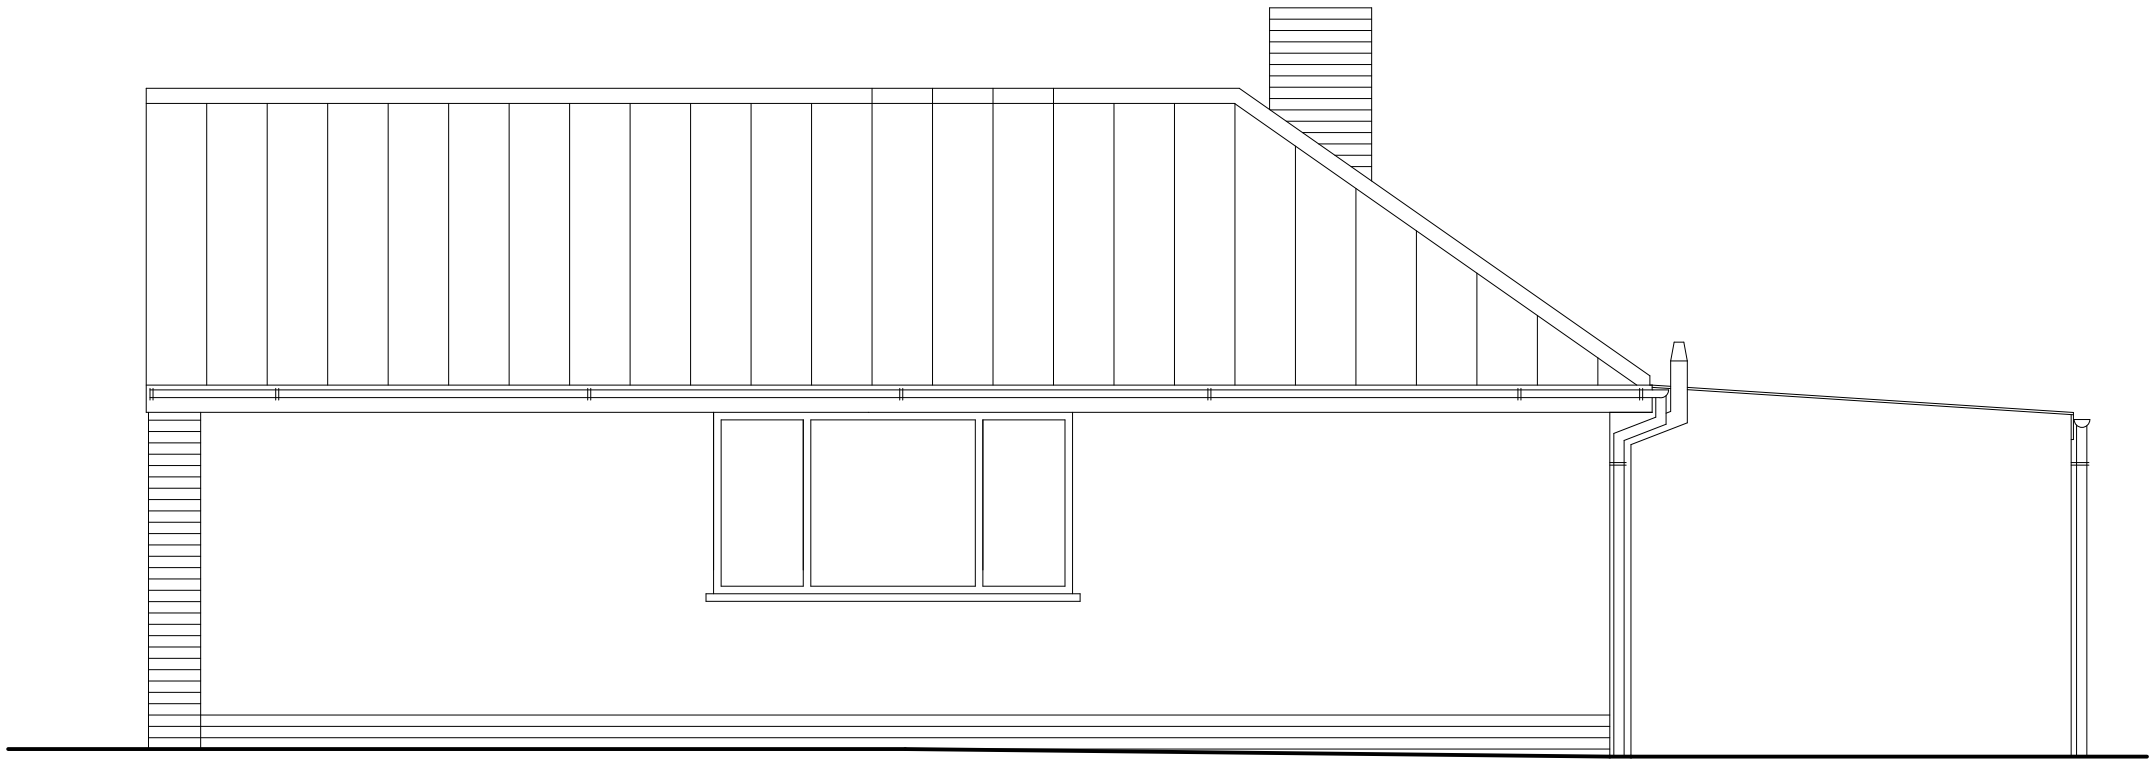


EXISTING SIDE ELEVATION


 George and Co.

Oakdene, Incline Top,
Merthyr Tydfil CF47 0TJ

942.07		existing elevations	
planning	1:50 @ A3	May 23	AJ
George + Co Crownford House, Swan Street, Merthyr Tydfil, Mid Glamorgan, Wales, CF47 8EU TEL 07830328652 hello@georgeandco.studio			
DO NOT SCALE THIS DRAWING			©George and Co.

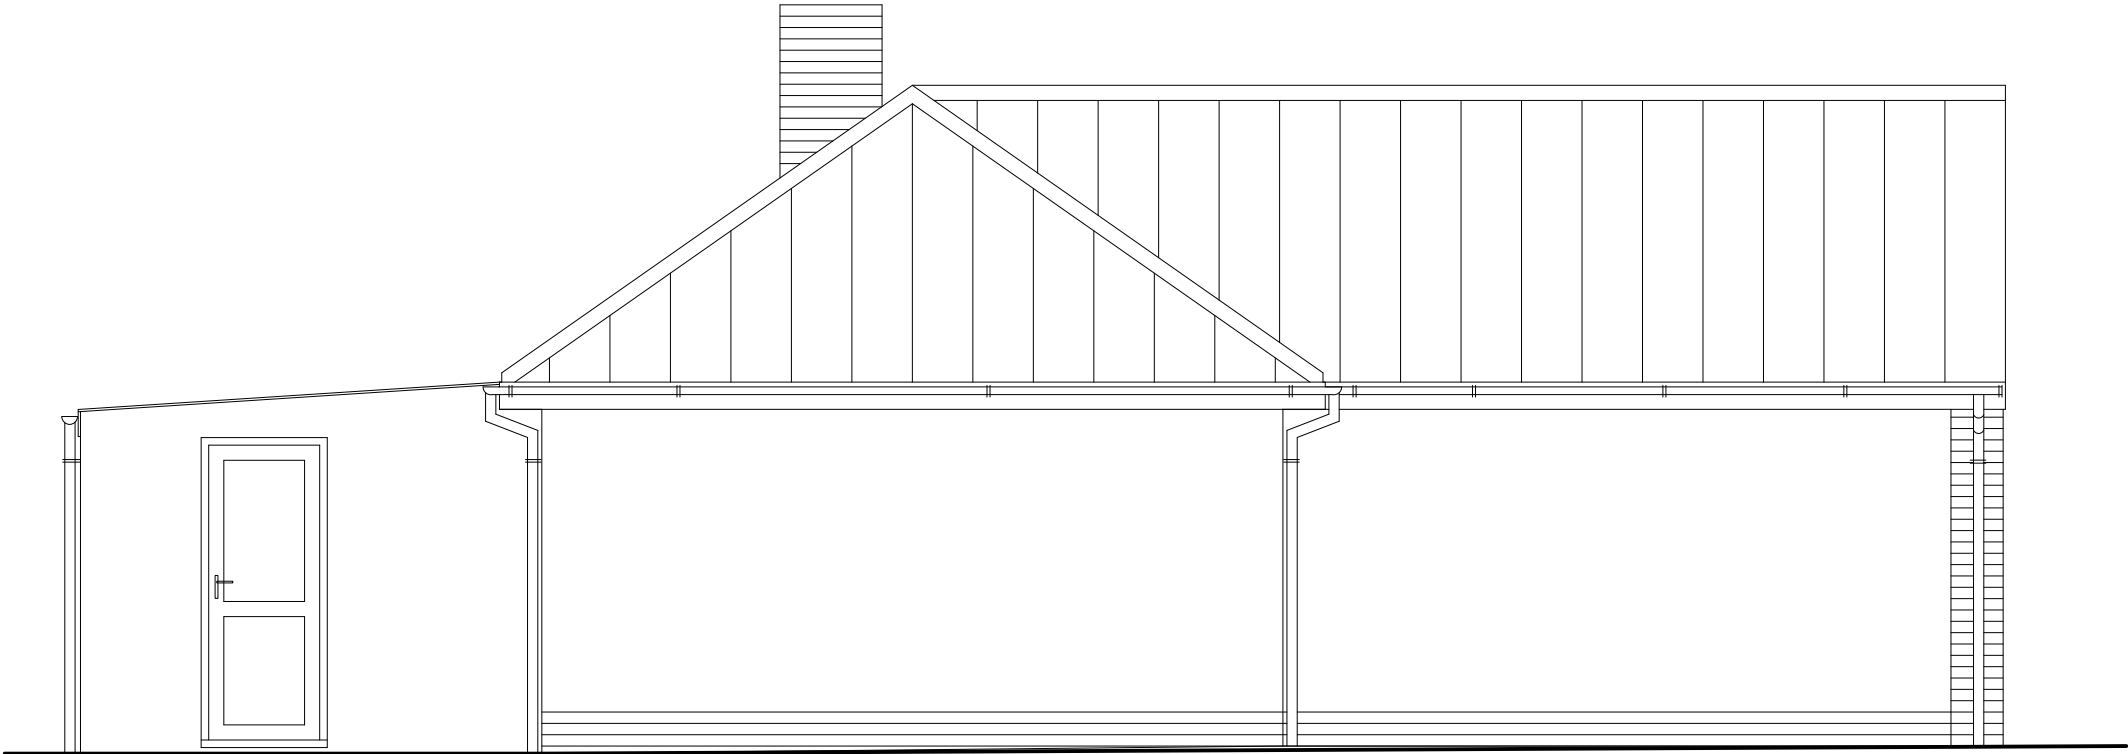

EXISTING SIDE ELEVATION

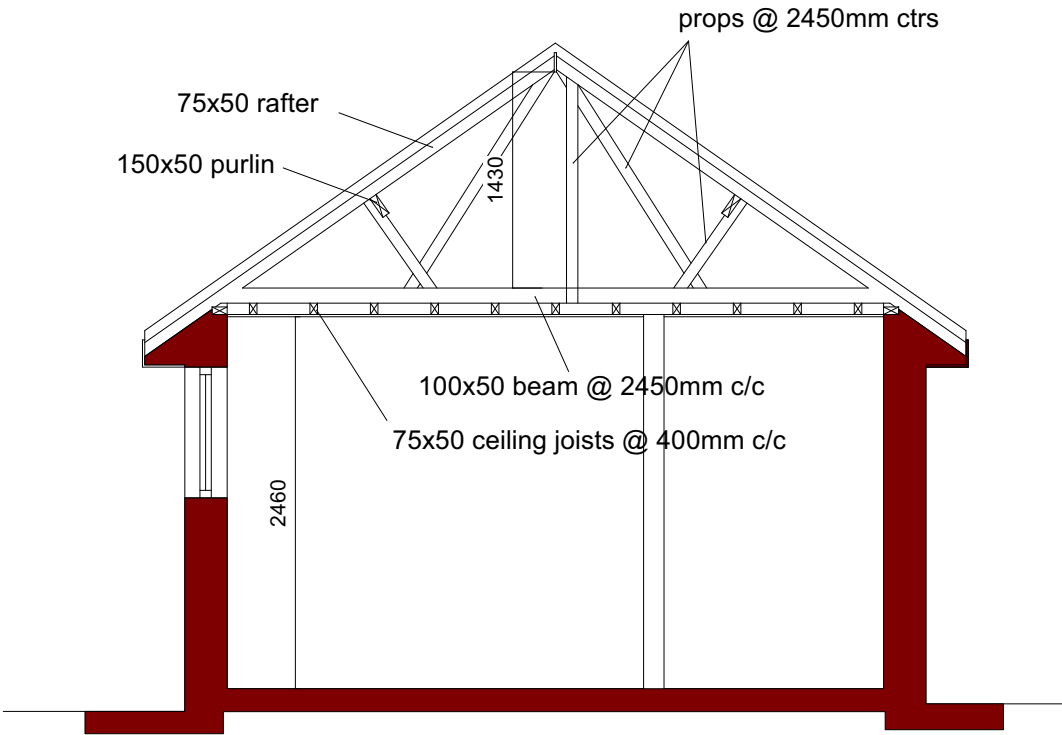

SECTION A-A

 George and Co.


Oakdene, Incline Top,
Merthyr Tydfil CF47 0TJ

942.08	existing section		
planning	1:50 @ A3	May 23	AJ
George + Co Crownford House, Swan Street, Merthyr Tydfil, Mid Glamorgan, Wales, CF47 8EU TEL 07830328652 hello@georgeandco.studio			
DO NOT SCALE THIS DRAWING		©George and Co.	


 George and Co.


Oakdene, Incline Top,
Merthyr Tydfil CF47 0TJ

942.09	proposed block plan		
planning	1:200 @ A3	May 23	AJ
George + Co Crownford House, Swan Street, Merthyr Tydfil, Mid Glamorgan, Wales, CF47 8EU TEL 07830328652 hello@georgeandco.studio			
DO NOT SCALE THIS DRAWING			©George and Co.

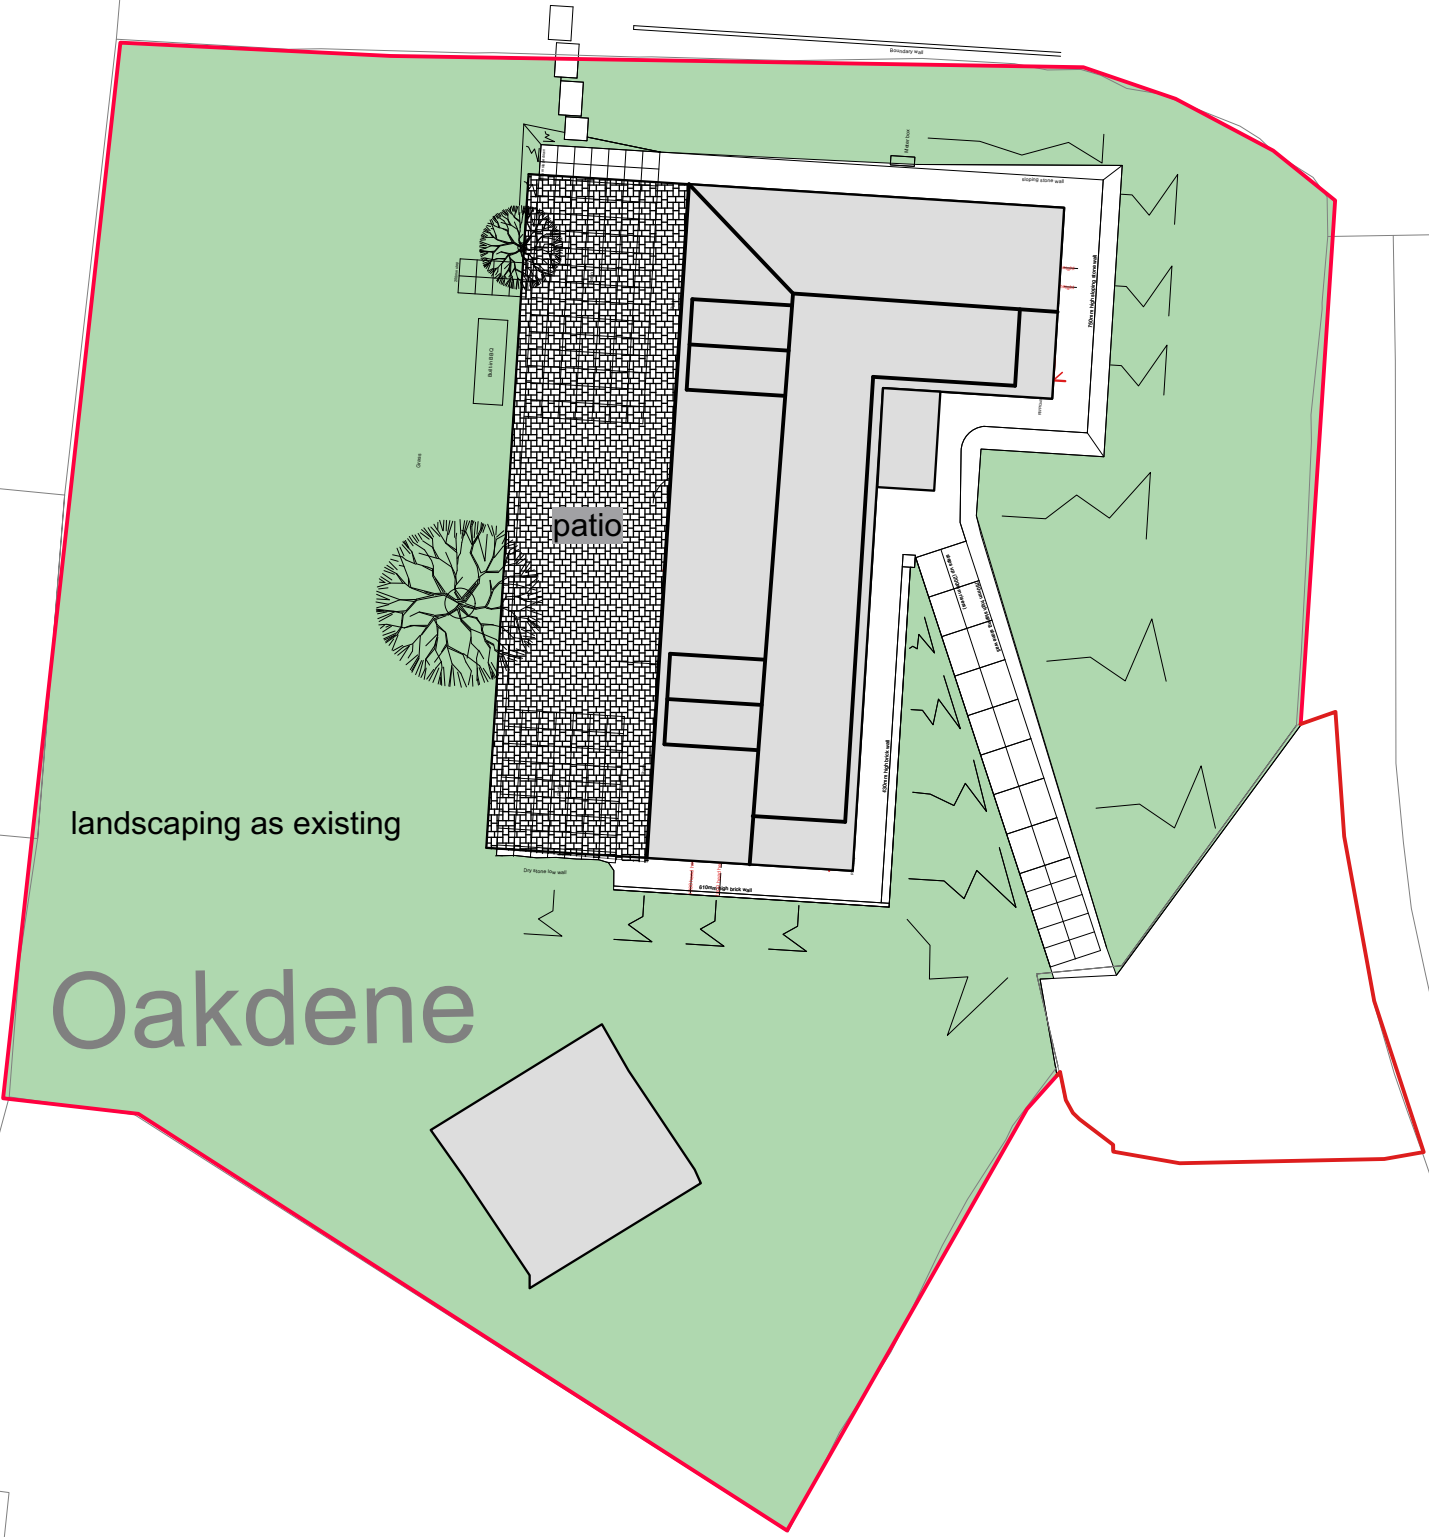

A. minor amendment 22.05.23

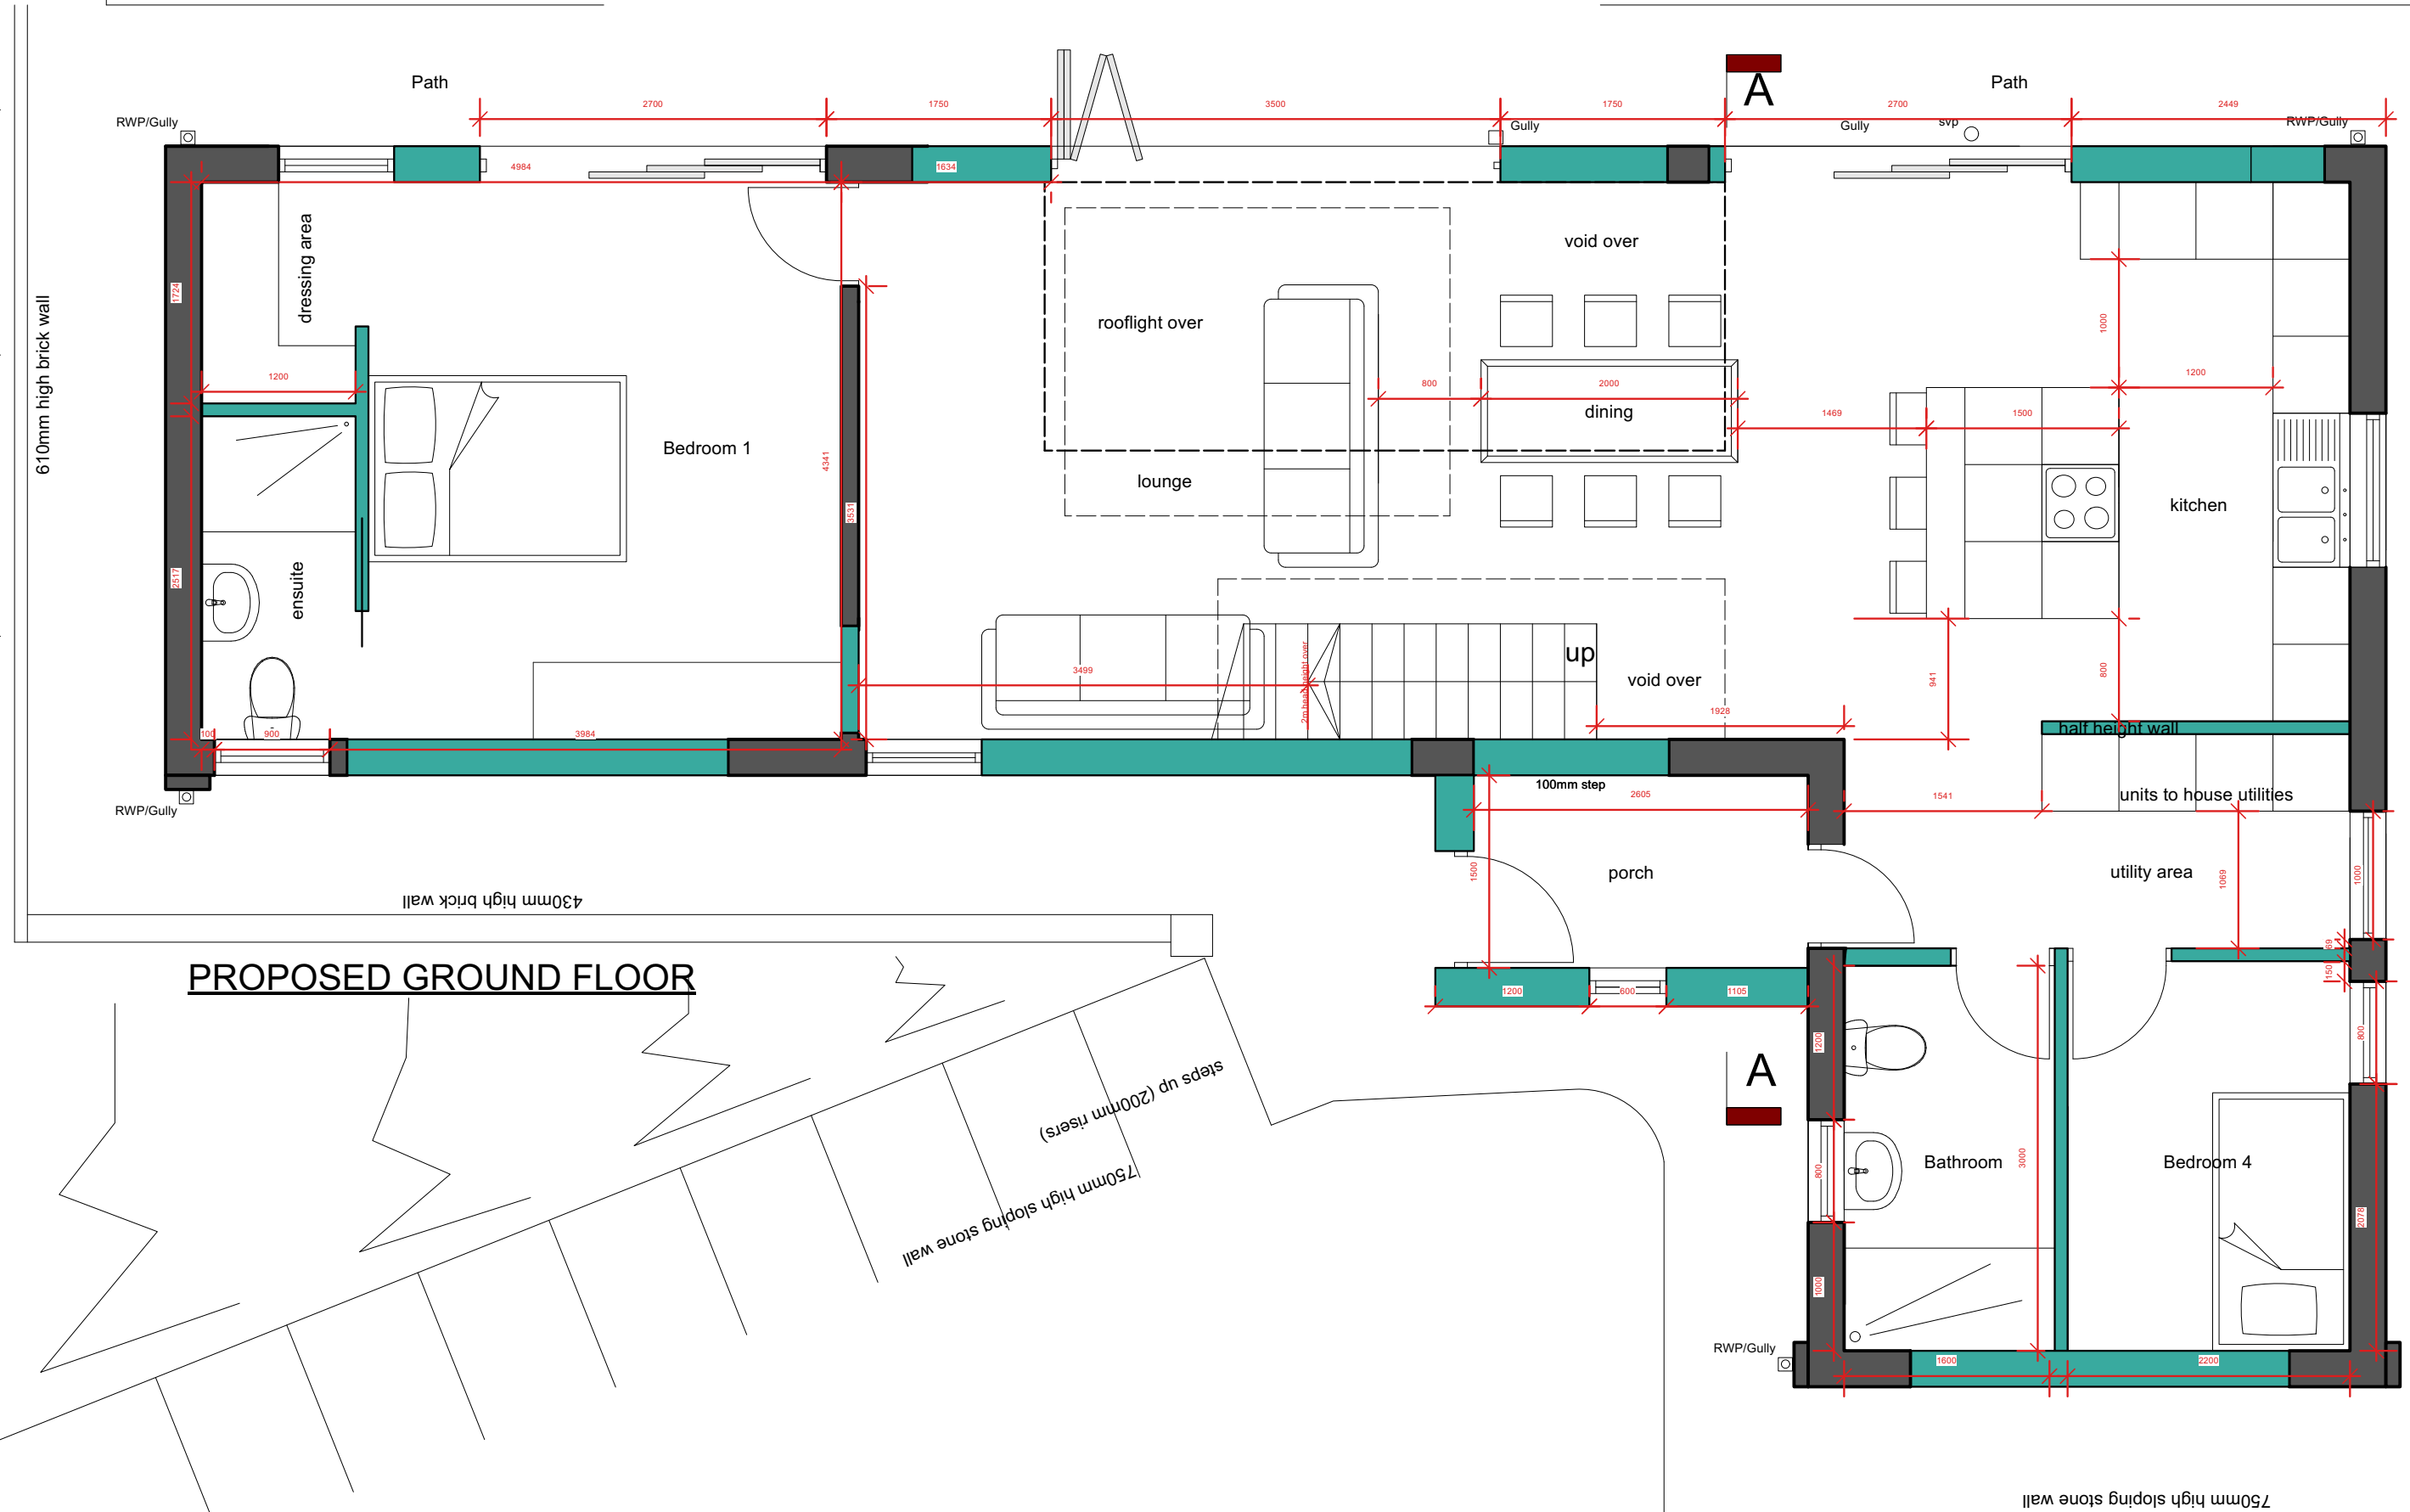

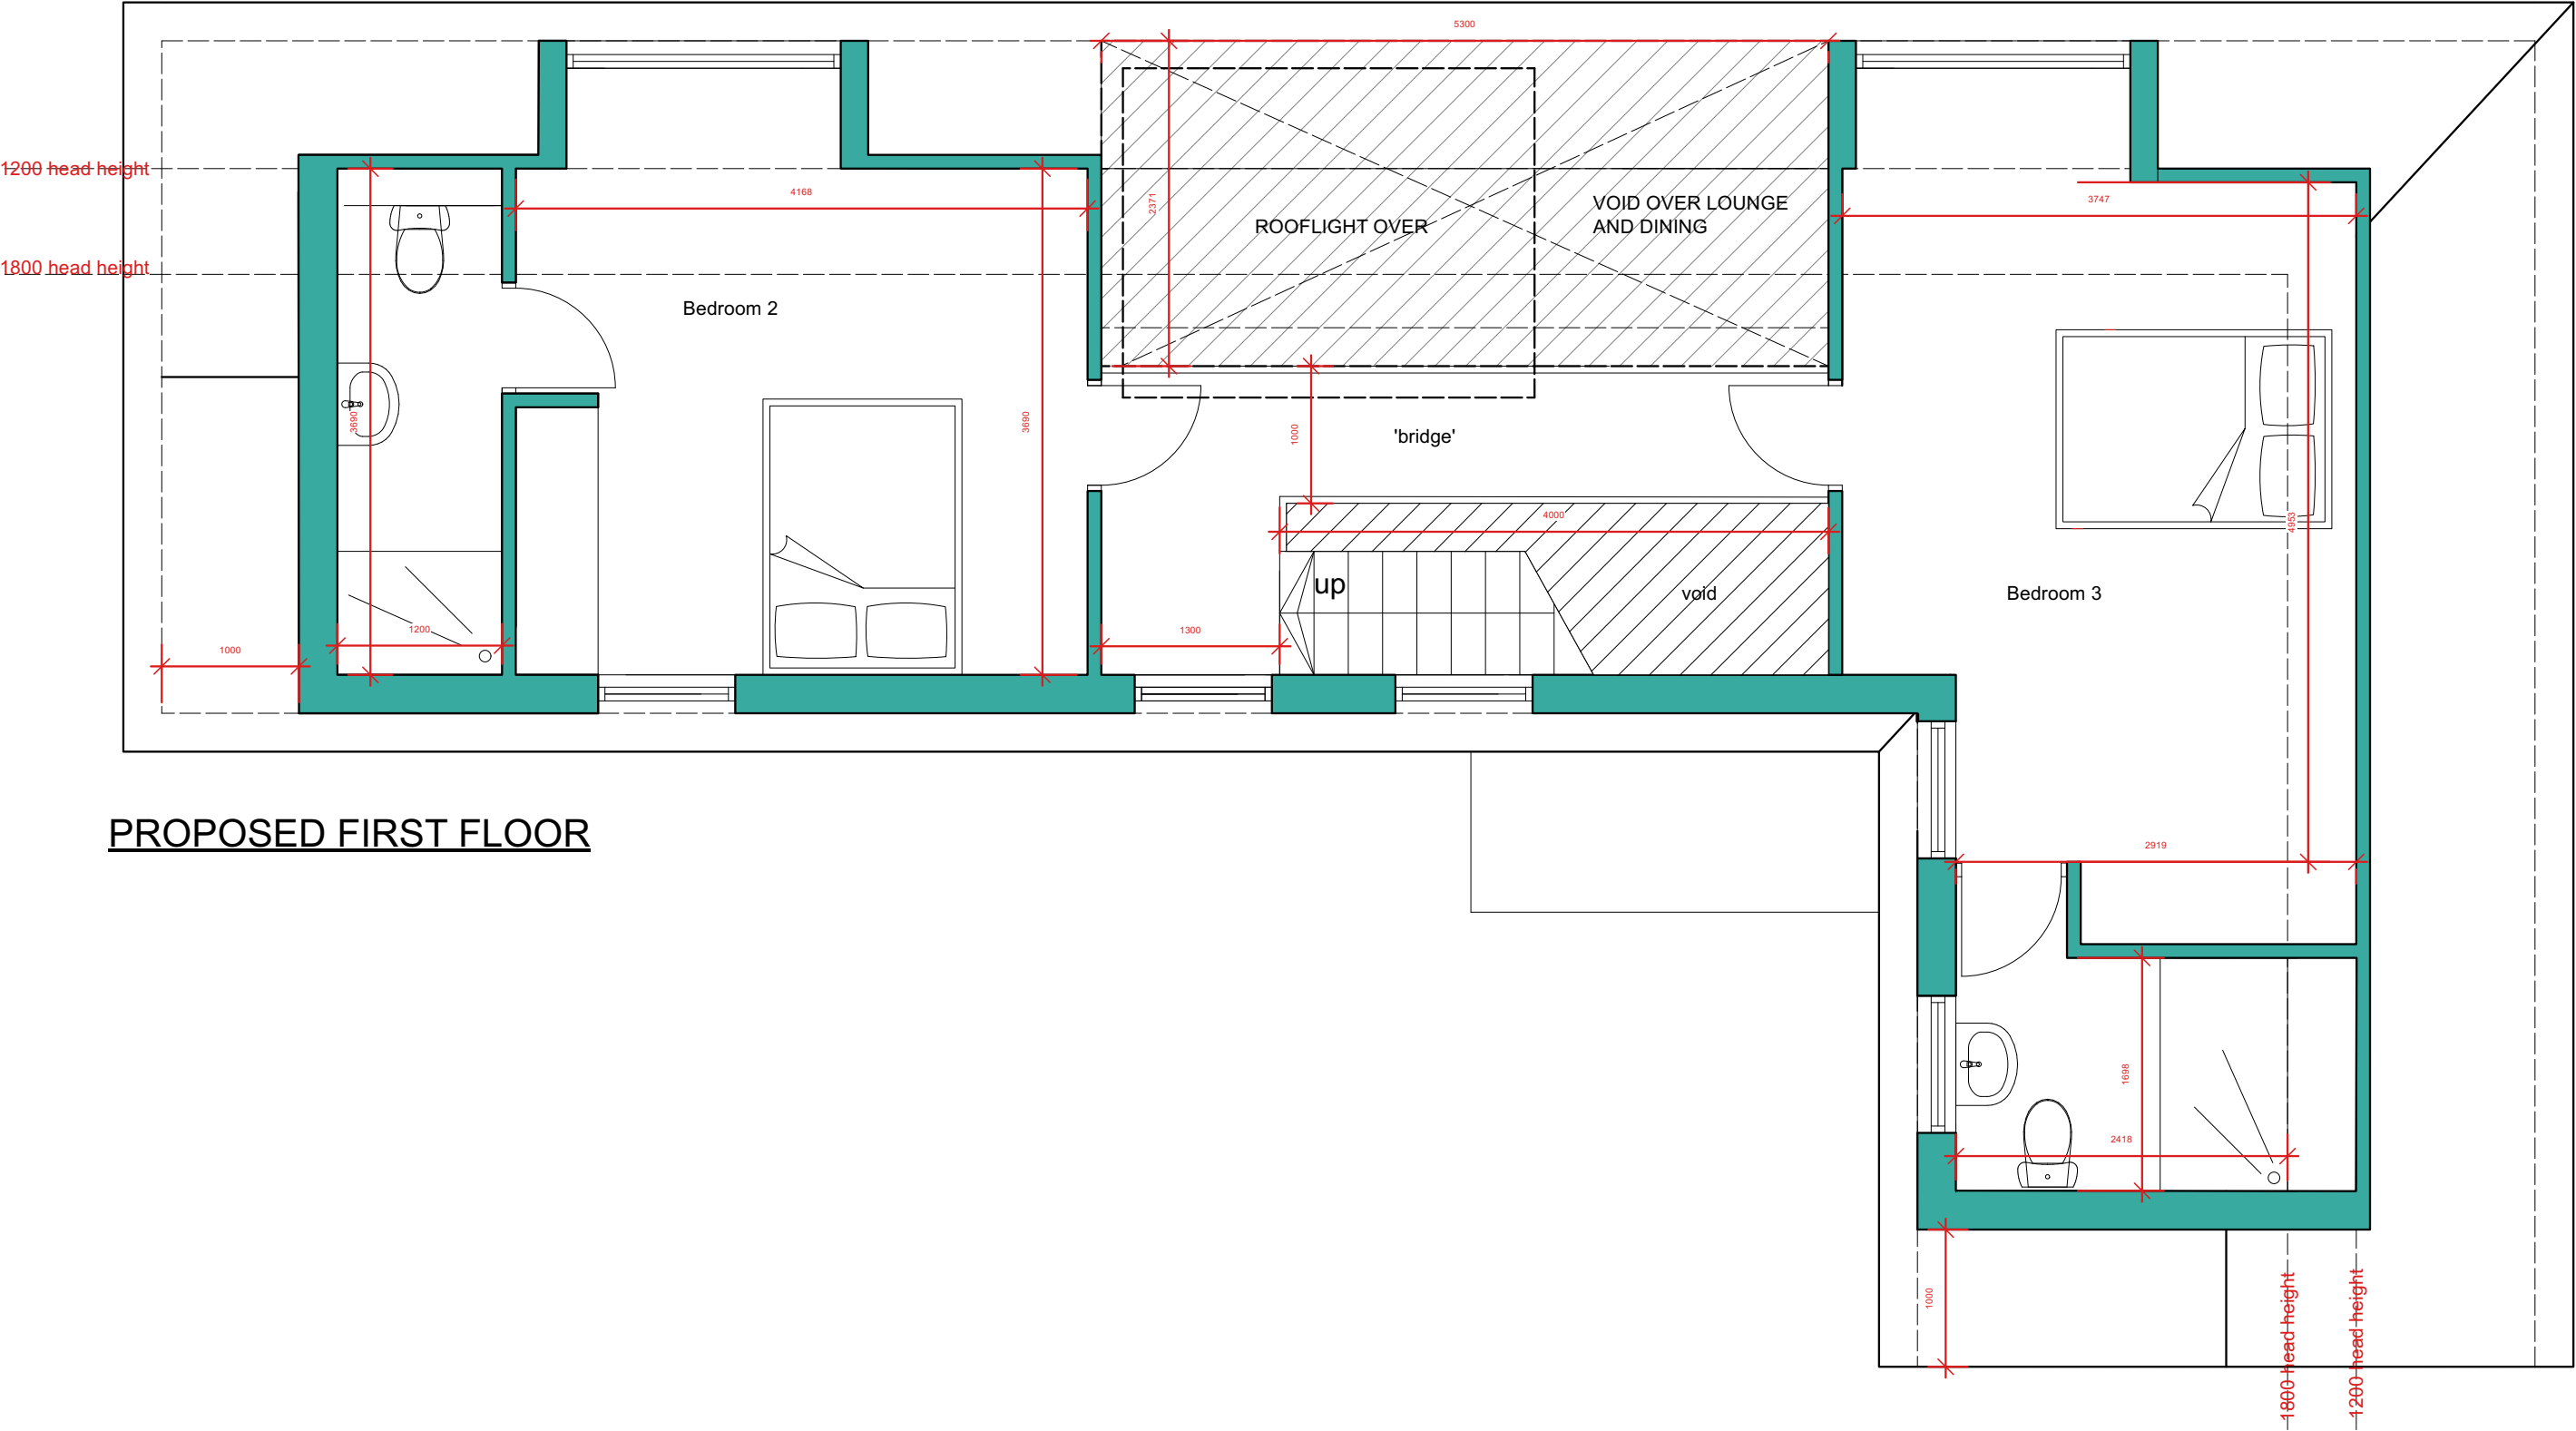

 George and Co.

Oakdene, Incline Top,
Merthyr Tydfil CF47 0TJ

942.12	elevation		
planning	1:50 @ A3	May 23	AJ
George + Co Crownford House, Swan Street, Merthyr Tydfil, Mid Glamorgan, Wales, CF47 8EU TEL 07830328652 hello@georgeandco.studio			
DO NOT SCALE THIS DRAWING			©George and Co.



PROPOSED FRONT ELEVATION

 George and Co.

Oakdene, Incline Top,
Merthyr Tydfil CF47 0TJ

942.13	elevation		
planning	1:50 @ A3	May 23	AJ
George + Co Crownford House, Swan Street, Merthyr Tydfil, Mid Glamorgan, Wales, CF47 8EU TEL 07830328652 hello@georgeandco.studio			
DO NOT SCALE THIS DRAWING			©George and Co.



PROPOSED REAR ELEVATION

 George and Co.

Oakdene, Incline Top,
Merthyr Tydfil CF47 0TJ


942.14		elevation	
planning	1:50 @ A3	May 23	AJ
George + Co Crownford House, Swan Street, Merthyr Tydfil, Mid Glamorgan, Wales, CF47 8EU TEL 07830328652 hello@georgeandco.studio			
DO NOT SCALE THIS DRAWING		©George and Co.	




PROPOSED SIDE ELEVATION




PROPOSED SIDE ELEVATION

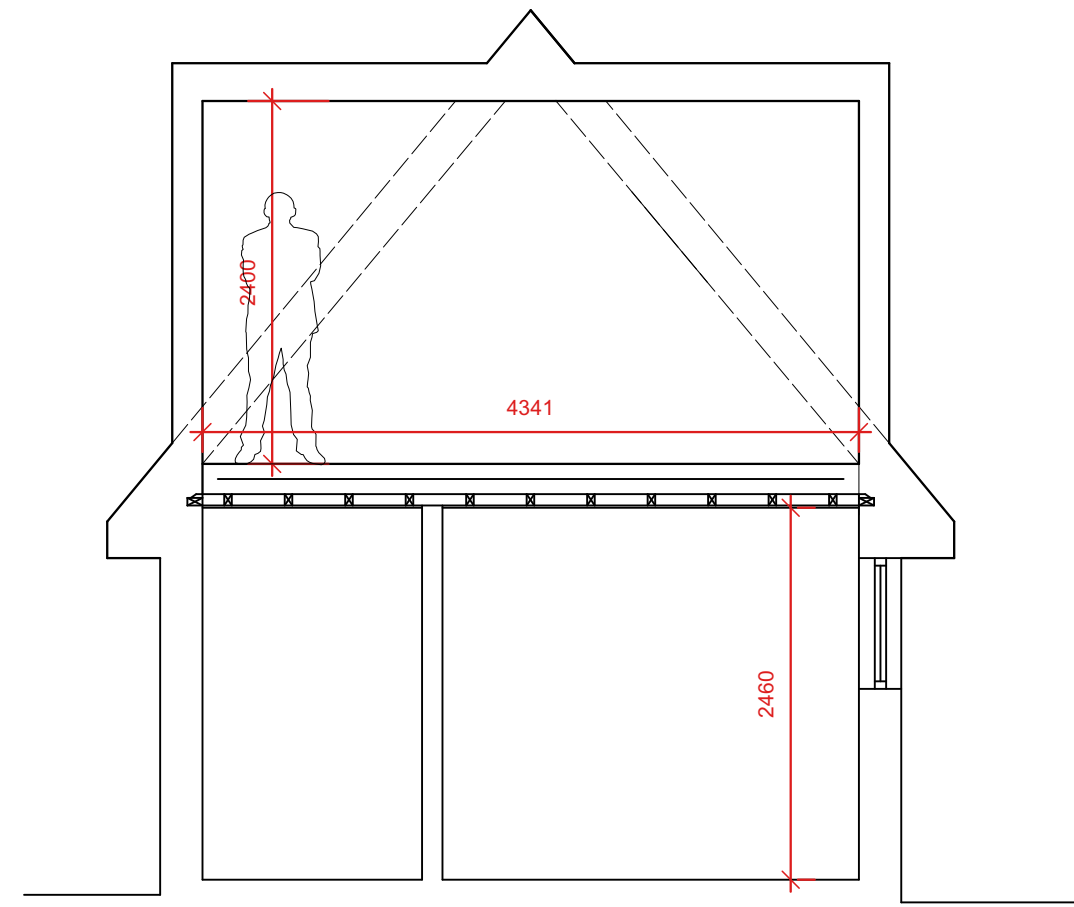

SECTION

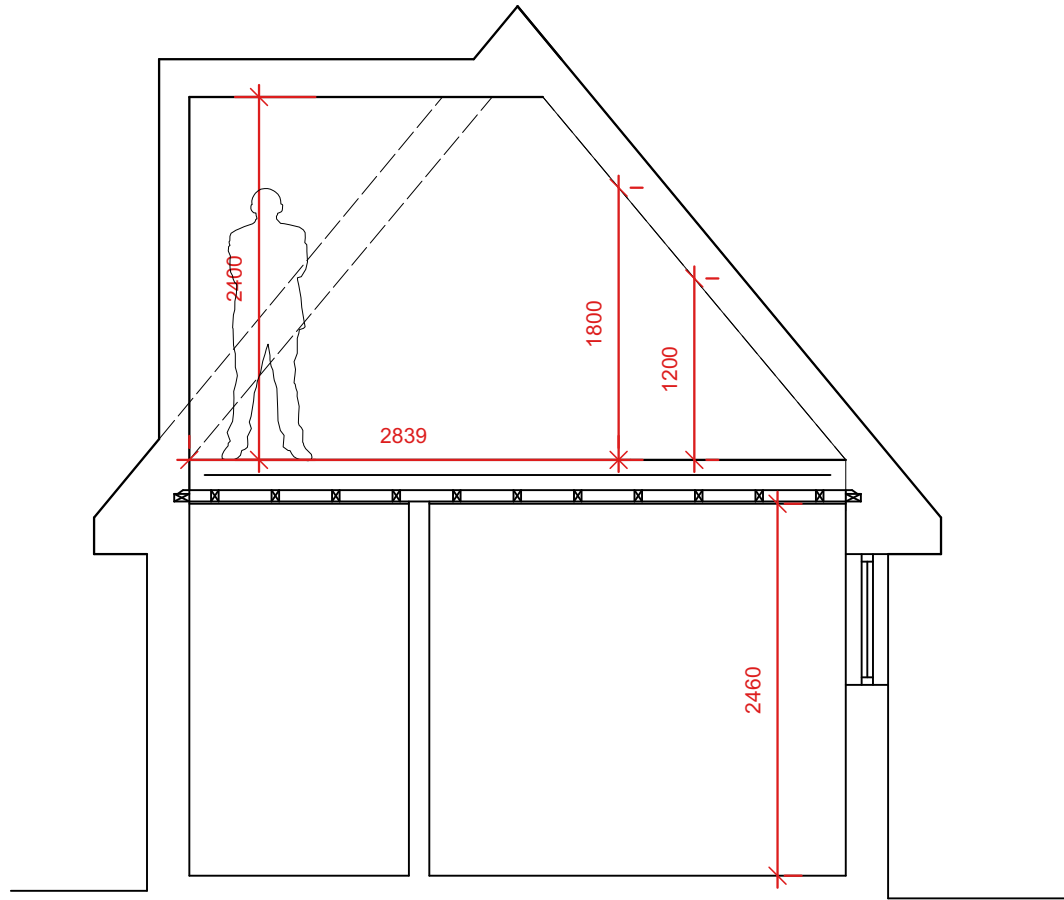

SECTION

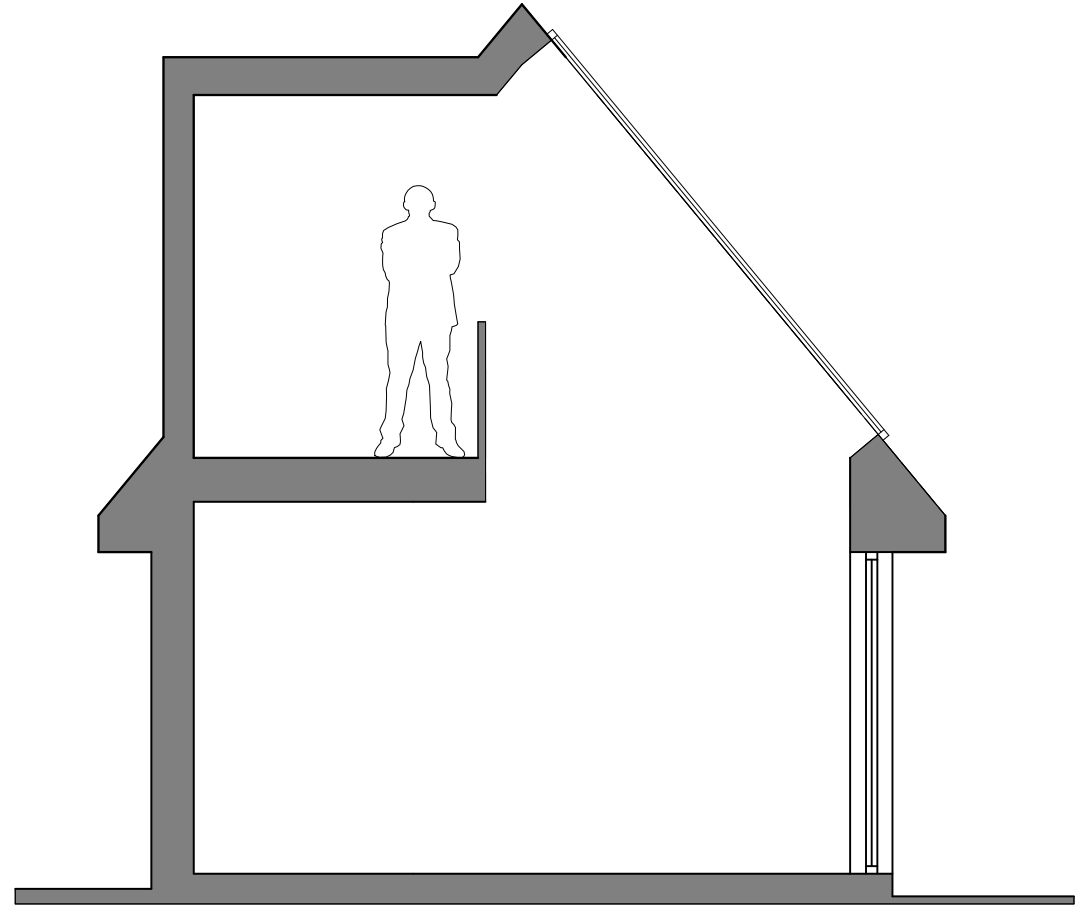

SECTION SHOWING DOUBLE HEIGHT VOID