



SECTION A-A - LONGSECTION
SCALE: H 1:200,V 1:200. DATUM: 150.000

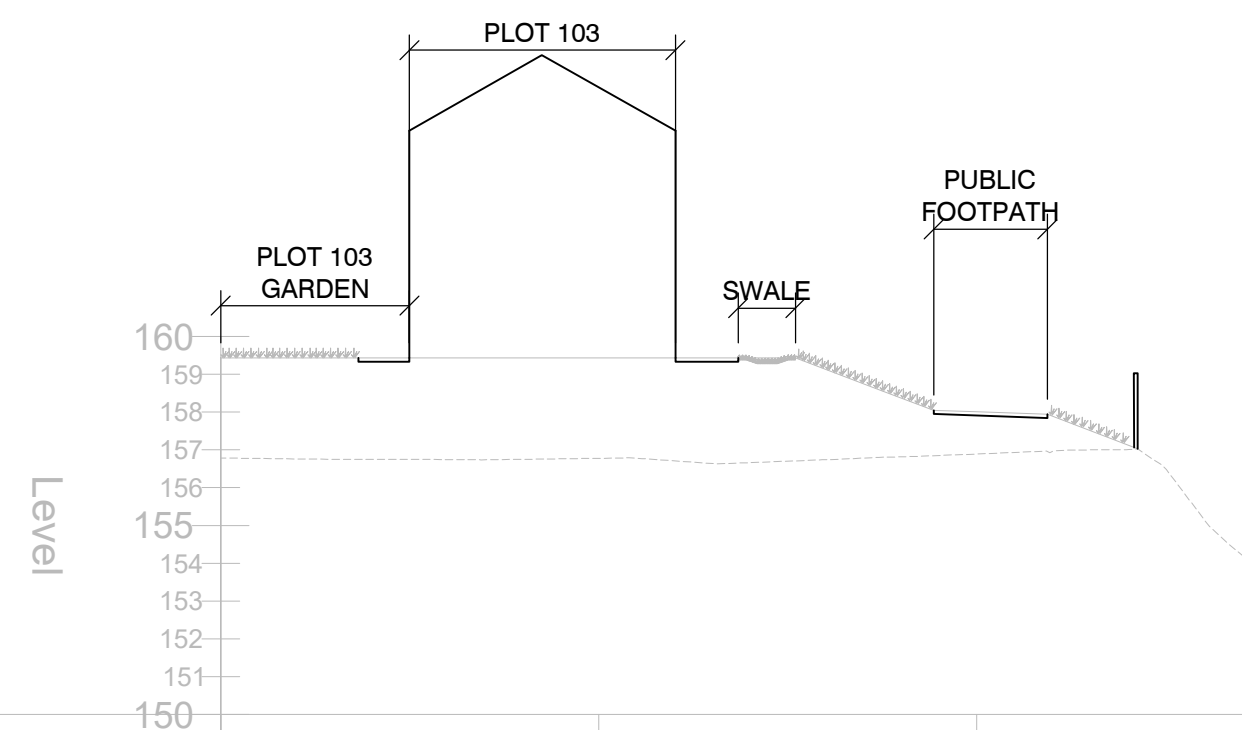


Chainage	0.000	10.000	20.000	28.850
Existing Levels	156.764	156.776	156.891	
Proposed Levels	159.432	159.431	158.008	
Level Difference	-2.648	-2.655	-1.117	

SECTION B-B - LONGSECTION
SCALE: H 1:200,V 1:200. DATUM: 155.000

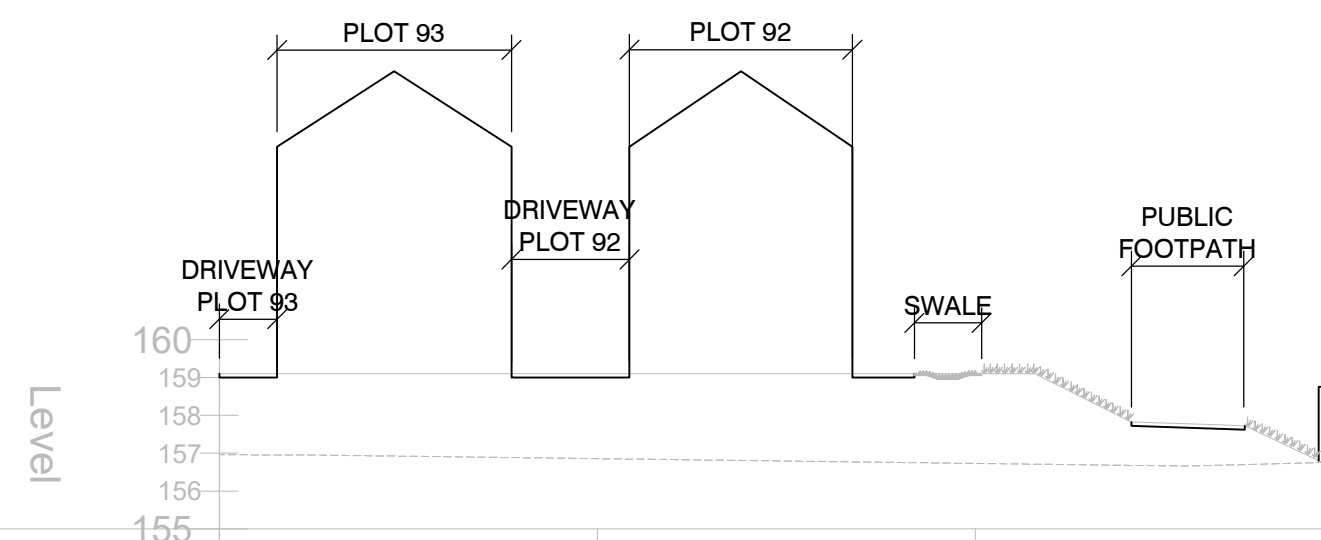


Chainage	0.000	10.000	20.000	30.000
Existing Levels	156.958	156.855	156.729	
Proposed Levels	156.958	156.855	156.729	
Level Difference	0.000	0.000	0.000	

SECTION G-G - LONGSECTION
SCALE: H 1:200,V 1:200. DATUM: 155.000

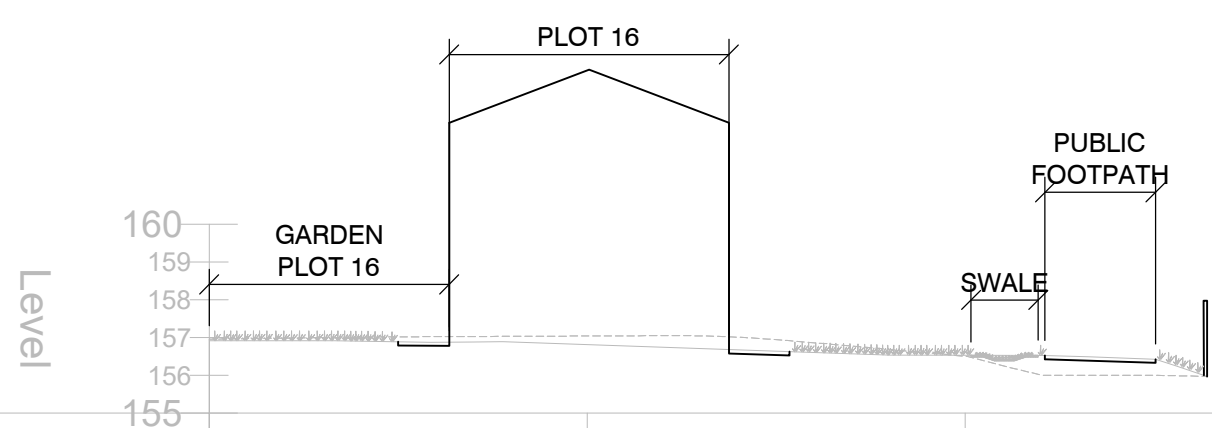


Chainage	0.000	10.000	20.000	26.798
Existing Levels	156.959	157.041	156.505	
Proposed Levels	156.959	157.041	156.505	
Level Difference	0.000	0.000	0.000	

SECTION C-C - LONGSECTION
SCALE: H 1:200,V 1:200. DATUM: 150.000

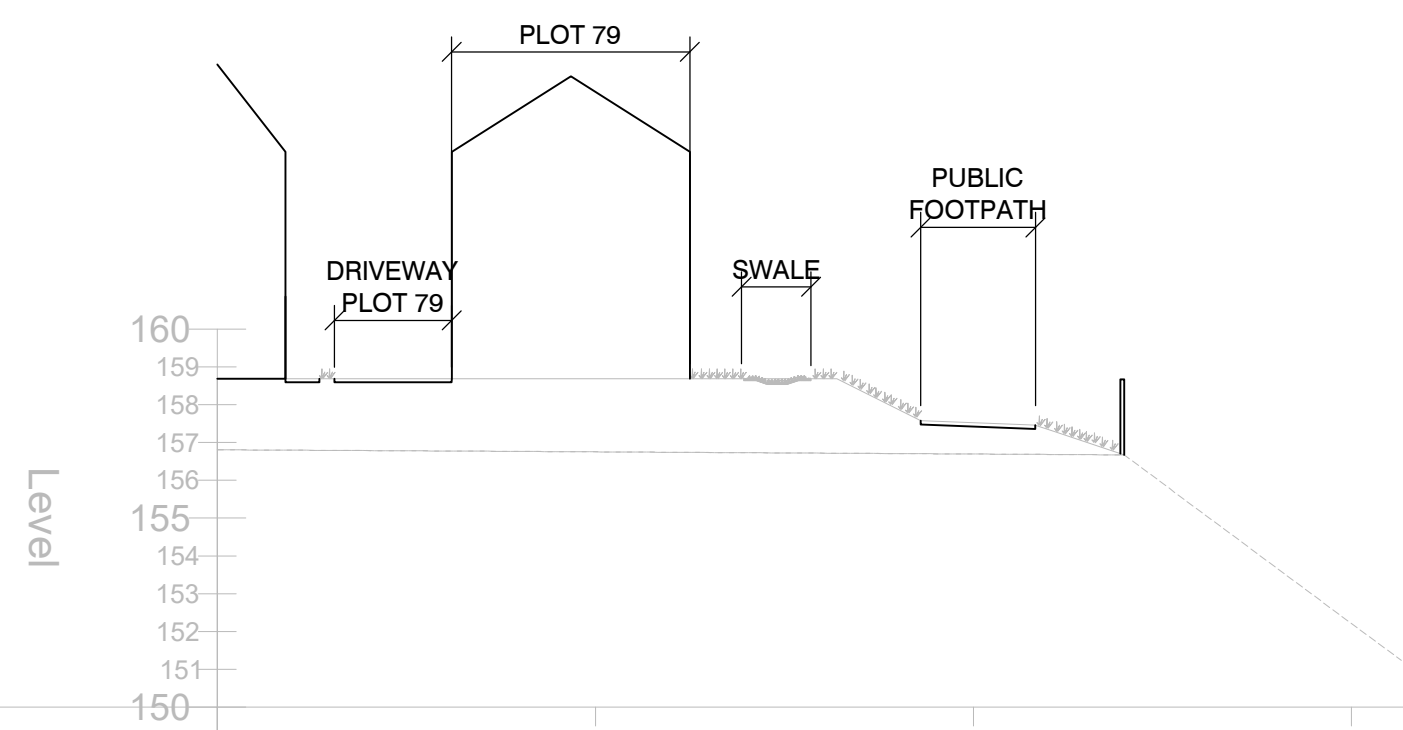


Chainage	0.000	10.000	20.000	30.000	33.320
Existing Levels	156.807	156.752	156.694	152.210	
Proposed Levels	156.807	156.752	156.694	152.210	
Level Difference	0.000	0.000	0.000	0.000	

SECTION D-D - LONGSECTION
SCALE: H 1:200,V 1:200. DATUM: 155.000

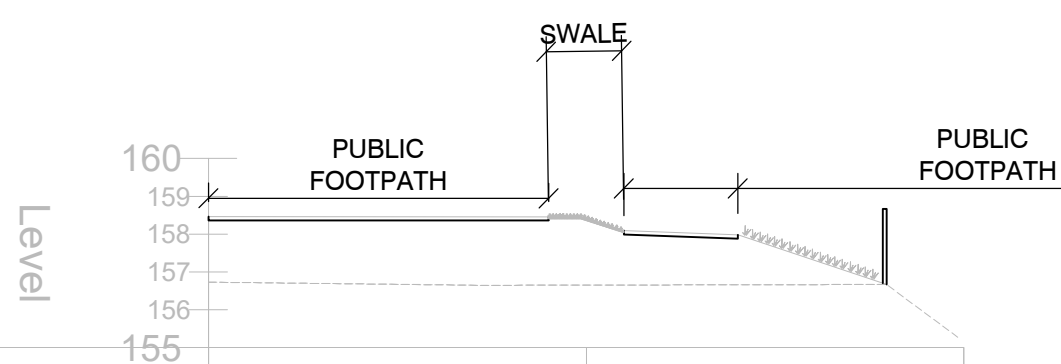


Chainage	0.000	10.000	19.880
Existing Levels	156.729	156.651	
Proposed Levels	156.729	156.651	
Level Difference	0.000	0.000	

SECTION E-E - LONGSECTION
SCALE: H 1:200,V 1:200. DATUM: 155.000

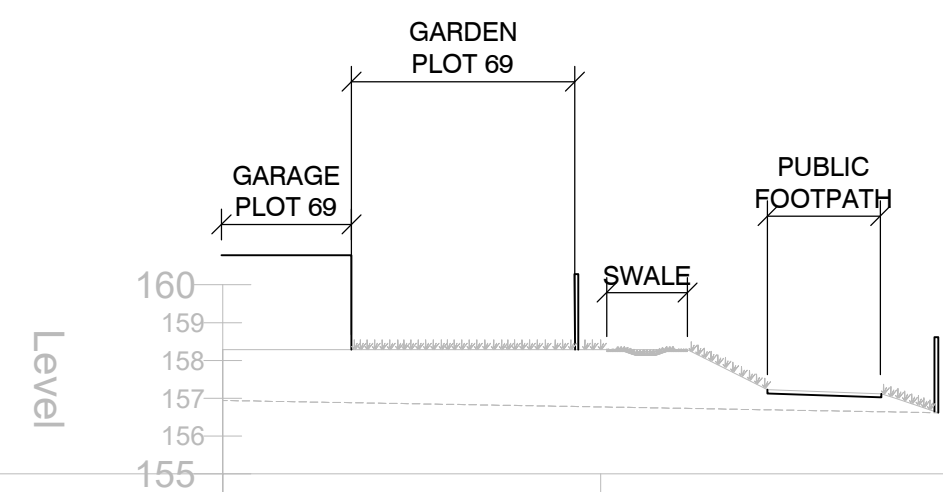

Chainage	0.000	10.000	20.000	21.828
Existing Levels	156.940	156.769		
Proposed Levels	156.940	156.769		
Level Difference	0.000	0.000		

SECTION F-F - LONGSECTION
SCALE: H 1:200,V 1:200. DATUM: 155.000

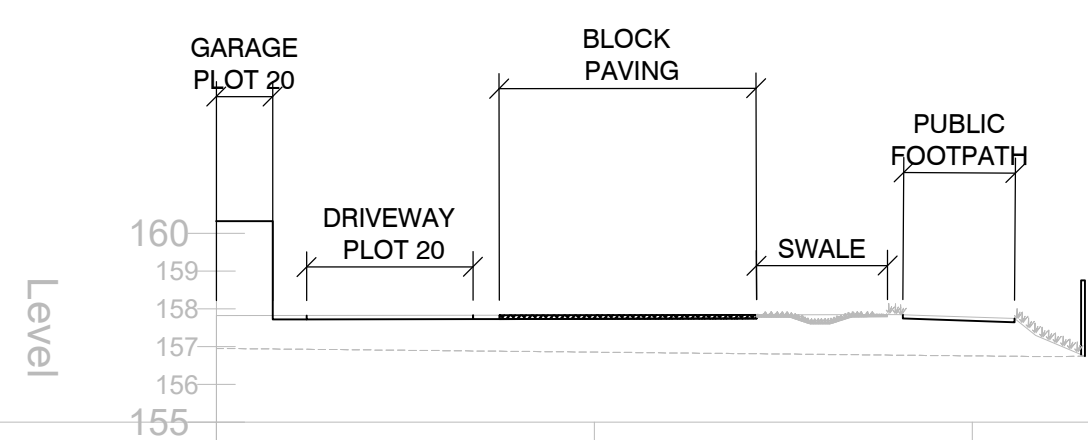

Chainage	0.000	10.000	20.000	25.415
Existing Levels	156.954	156.855	156.756	
Proposed Levels	156.954	156.855	156.756	
Level Difference	0.000	0.000	0.000	



Rev	Date	Description	By
Dimensions to be verified on site. This drawing should not be scaled. Use figured dimensions only. Any discrepancies should be referred to the Engineer prior to work being put in hand. This drawing is copyright.			
QuadConsult Limited Columbus House, Village Way Greenwood Business Park Cardiff CF15 7NE 0129 2077 9644 contact@quadconsult.co.uk www.quadconsult.co.uk			
QuadConsult ENGINEERS IN PARTNERSHIP Consulting Civil & Structural Engineers			
Project DAVIES HOMES			
Client DRAGON PARC			
Title SECTIONS THROUGH SITE			
Drawing Status INFORMATION			
Designed by	Drawn by	Checked by	Date
KE	KE	IMH	MAY'23
Drawing No 21566-C-020-0			