



Existing Section A

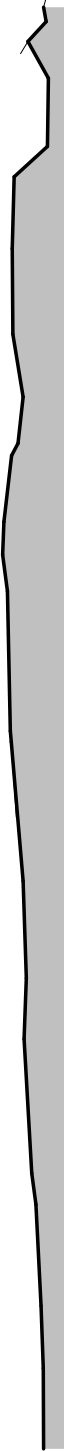

Existing Section B

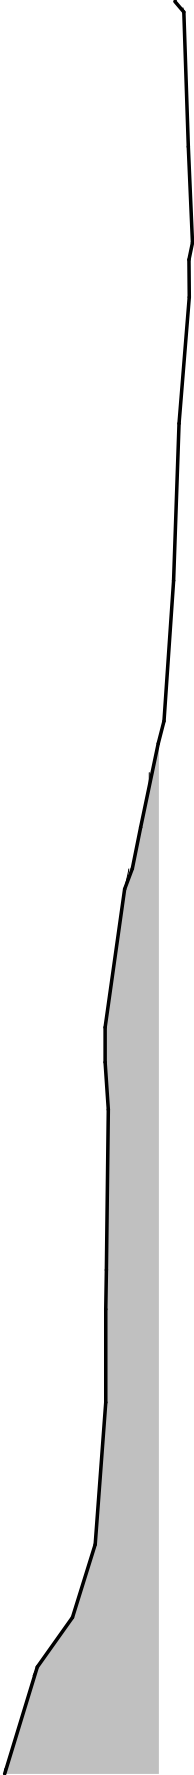

PROJECT	SHEET		Existing Sections
New Dwelling with Detached Garage	INDIGO DESIGN (Part of 3dswales Ltd) 6 Ashton Drive, Winch Fawr Road, Merthyr Tydfil, CF48 1RD		Address
	07940913216 Email: philip@3dswales.co.uk		Scale (@ A3)
This Drawing is Copyright, Dimensions to be checked on site and not scaled from this drawing	Checked by	Drawn by	Scale (@ A3)
	JH	PH	1 : 100
PURPOSE OF ISSUE	Rev No	Issue	Date
	A		30/11/2022
Planning Approval	DRAWING NUMBER		
	WF-08		