
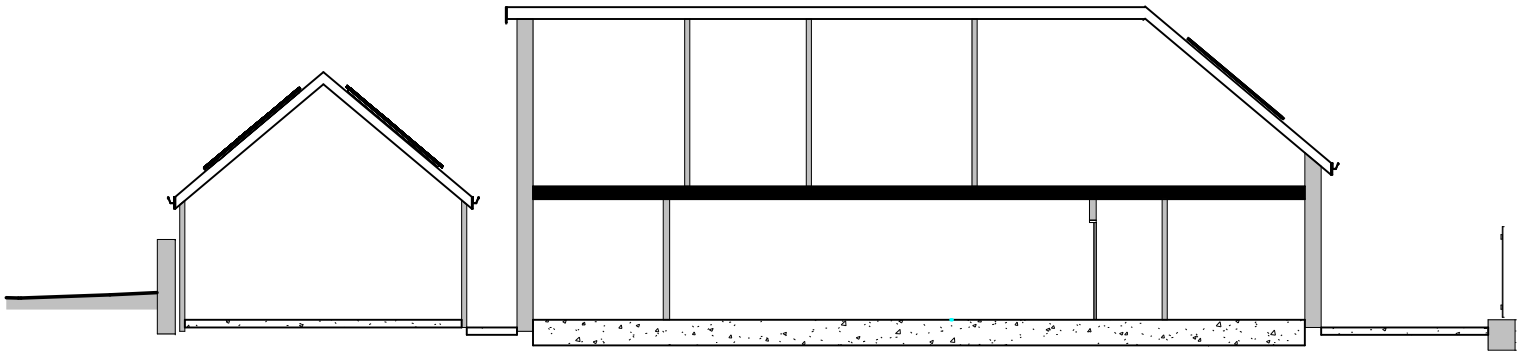


Proposed Section 1

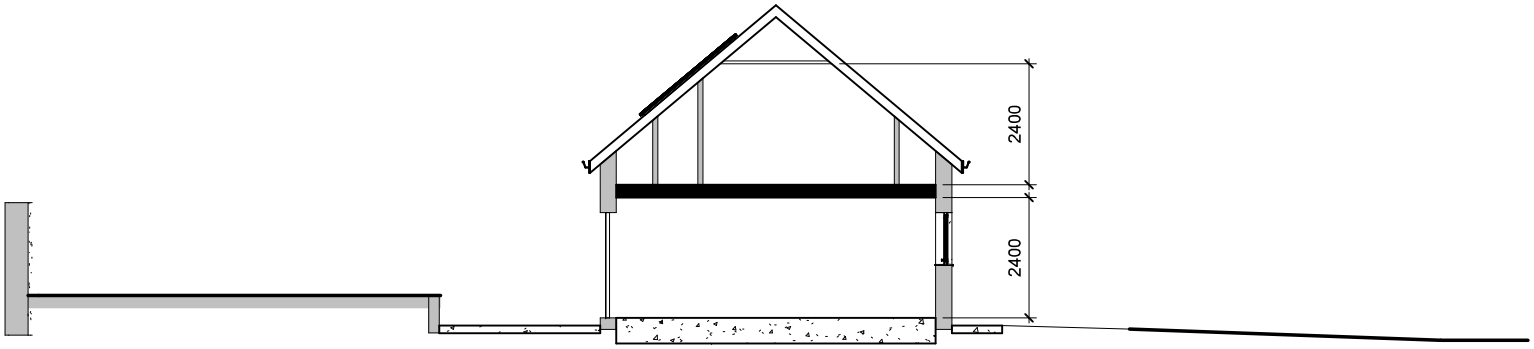

Proposed Section 2

PROJECT: New Dwelling with Detached Garage	SHEET: Proposed Sections
INDIGO DESIGN (Part of 3dcadwales Ltd) 5 Ashlea Drive, Merthyr Tydfil, CF47 0NY Tele 01685 385746 Mob - 07940913216 Email: philp@3dcadwales.co.uk	Address: Land off, Winch Fawr Road, Merthyr Tydfil. CF48 1RD
This Drawing is Copyright. Dimensions to be checked on site and not scaled from this drawing	Checked by: JH; Drawn by: PH; Scale (@ A3): 1 : 100
PURPOSE OF ISSUE: Planning Approval	DRWAING NUMBER: WF-09

Rev No	Description	Date
A	Issue	30/11/2022