



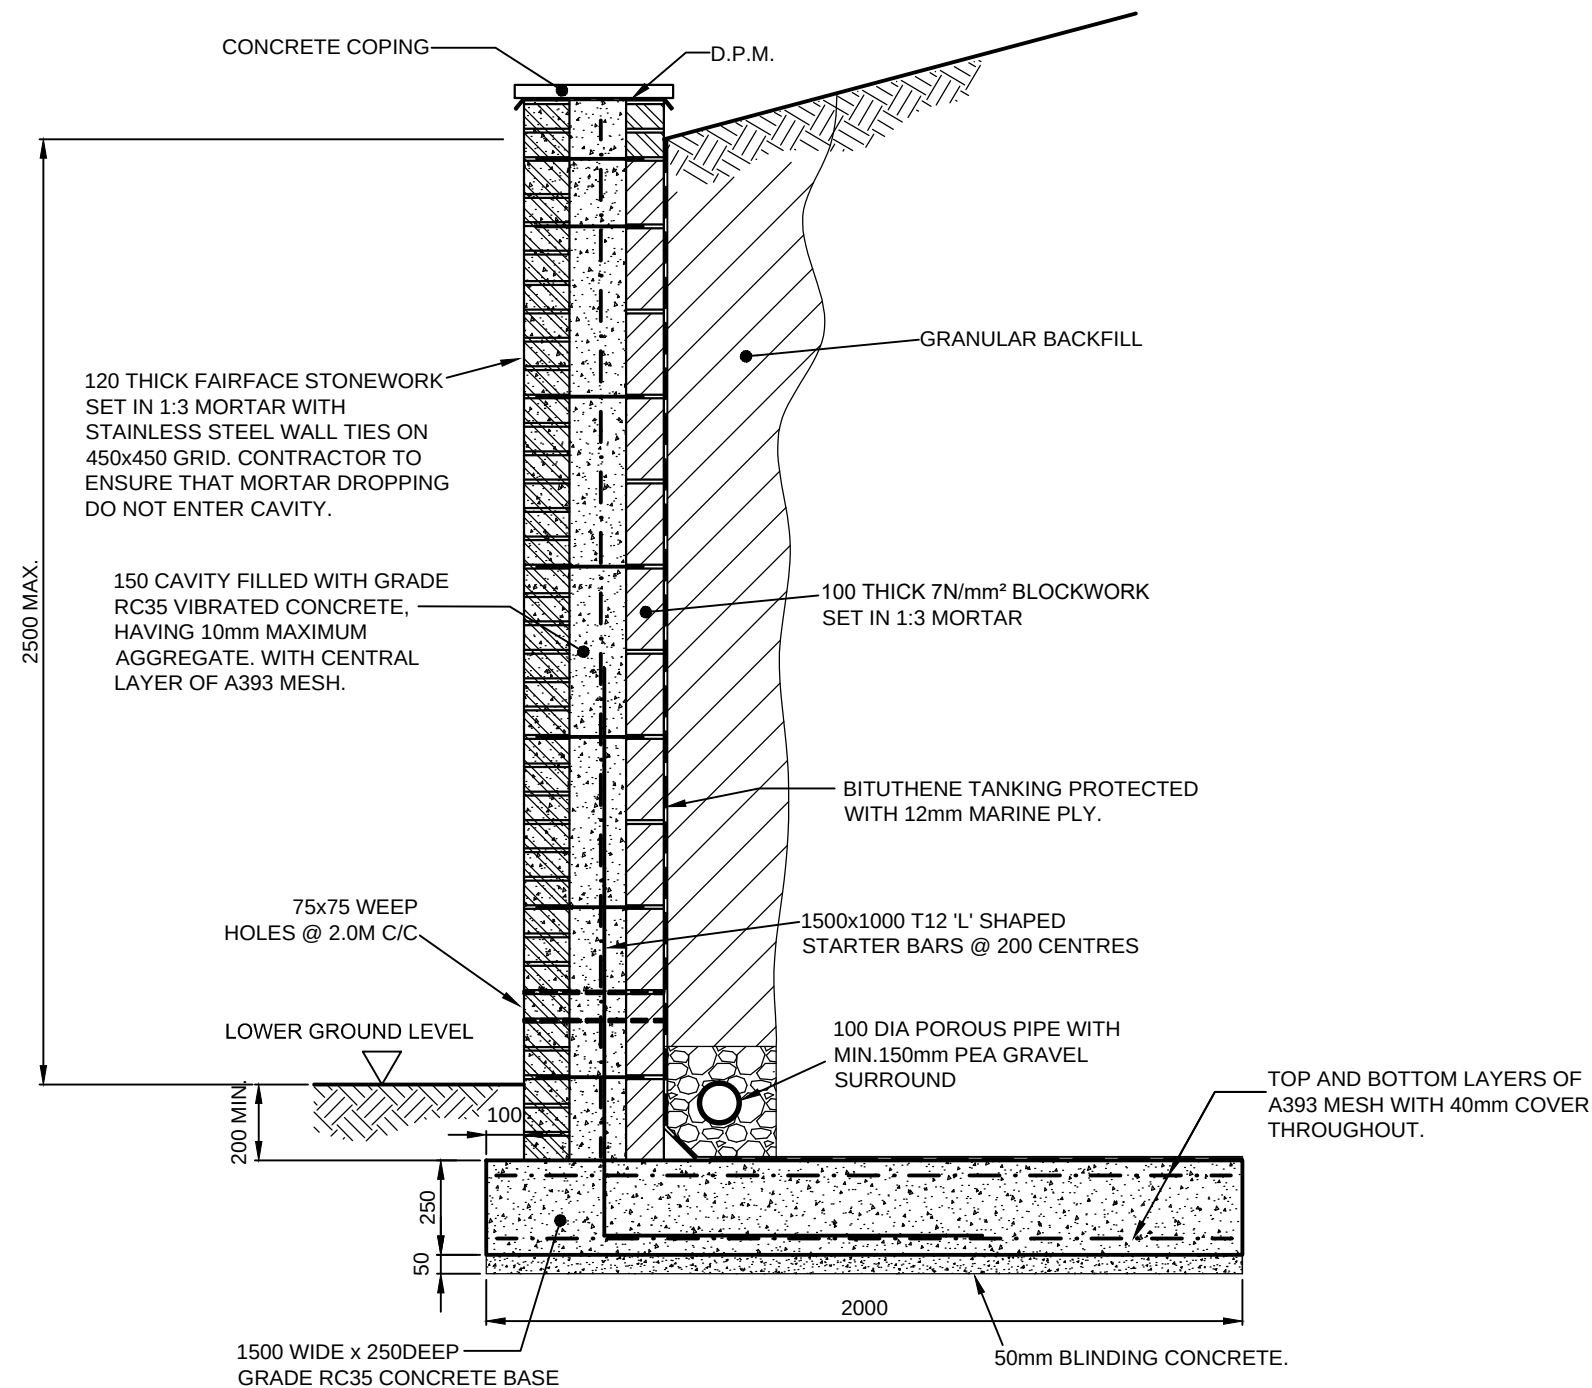

**SECTION THROUGH EXTERNAL RETAINING WALL
FOR MAXIMUM RETAINED HEIGHT OF 2.5M (1:20)**

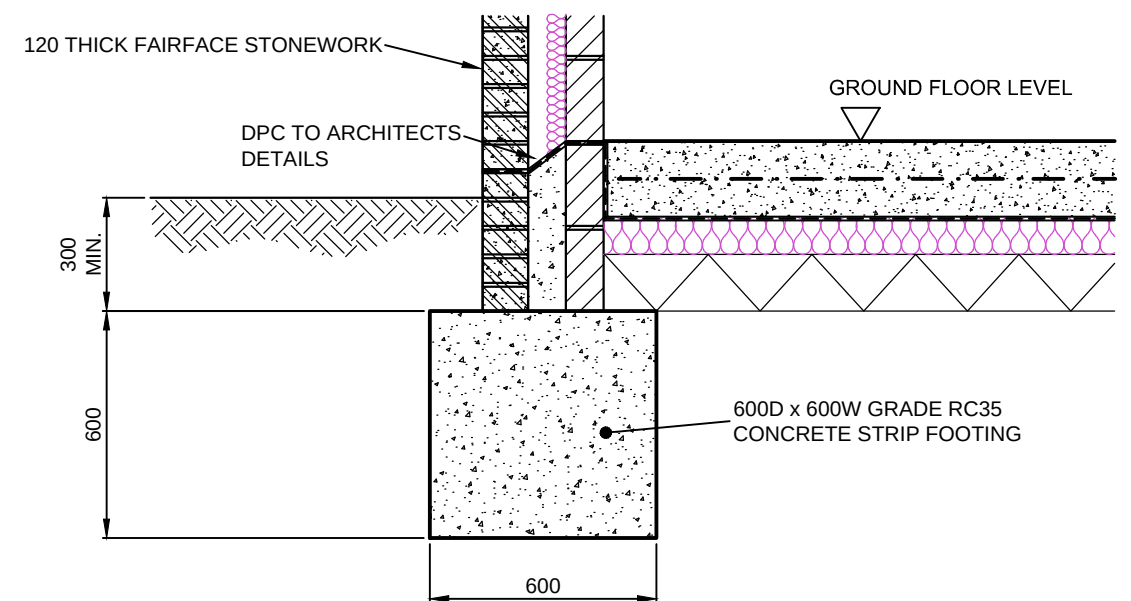

**TYPICAL SECTION THROUGH
STRIP FOOTING (1:20)**

Project: 2 CARN GWILYM GOCH CEFN COED, VAYNOR, MERTHYR TYDFIL, CF48 2HG. TYPICAL RETAINING WALL & STRIP FOOTING SECTION DETAILS	Rev	Description	By	App	Date	Stevenson Calam Associates CONSULTING ENGINEERS	ORNHAMS HALL, BOROUGHBIDGE, NORTH YORKSHIRE. YO51 9JH. Telephone (01423) 530999 Facsimile (01423) 520028 Email: stevenson.calam@btconnect.com	SCA	Scale AS SHOWN	A3	Drawn NC
									Date APRIL 2022	Checked GS	
									Drawing No. 1809-5/SK1	Revision	