



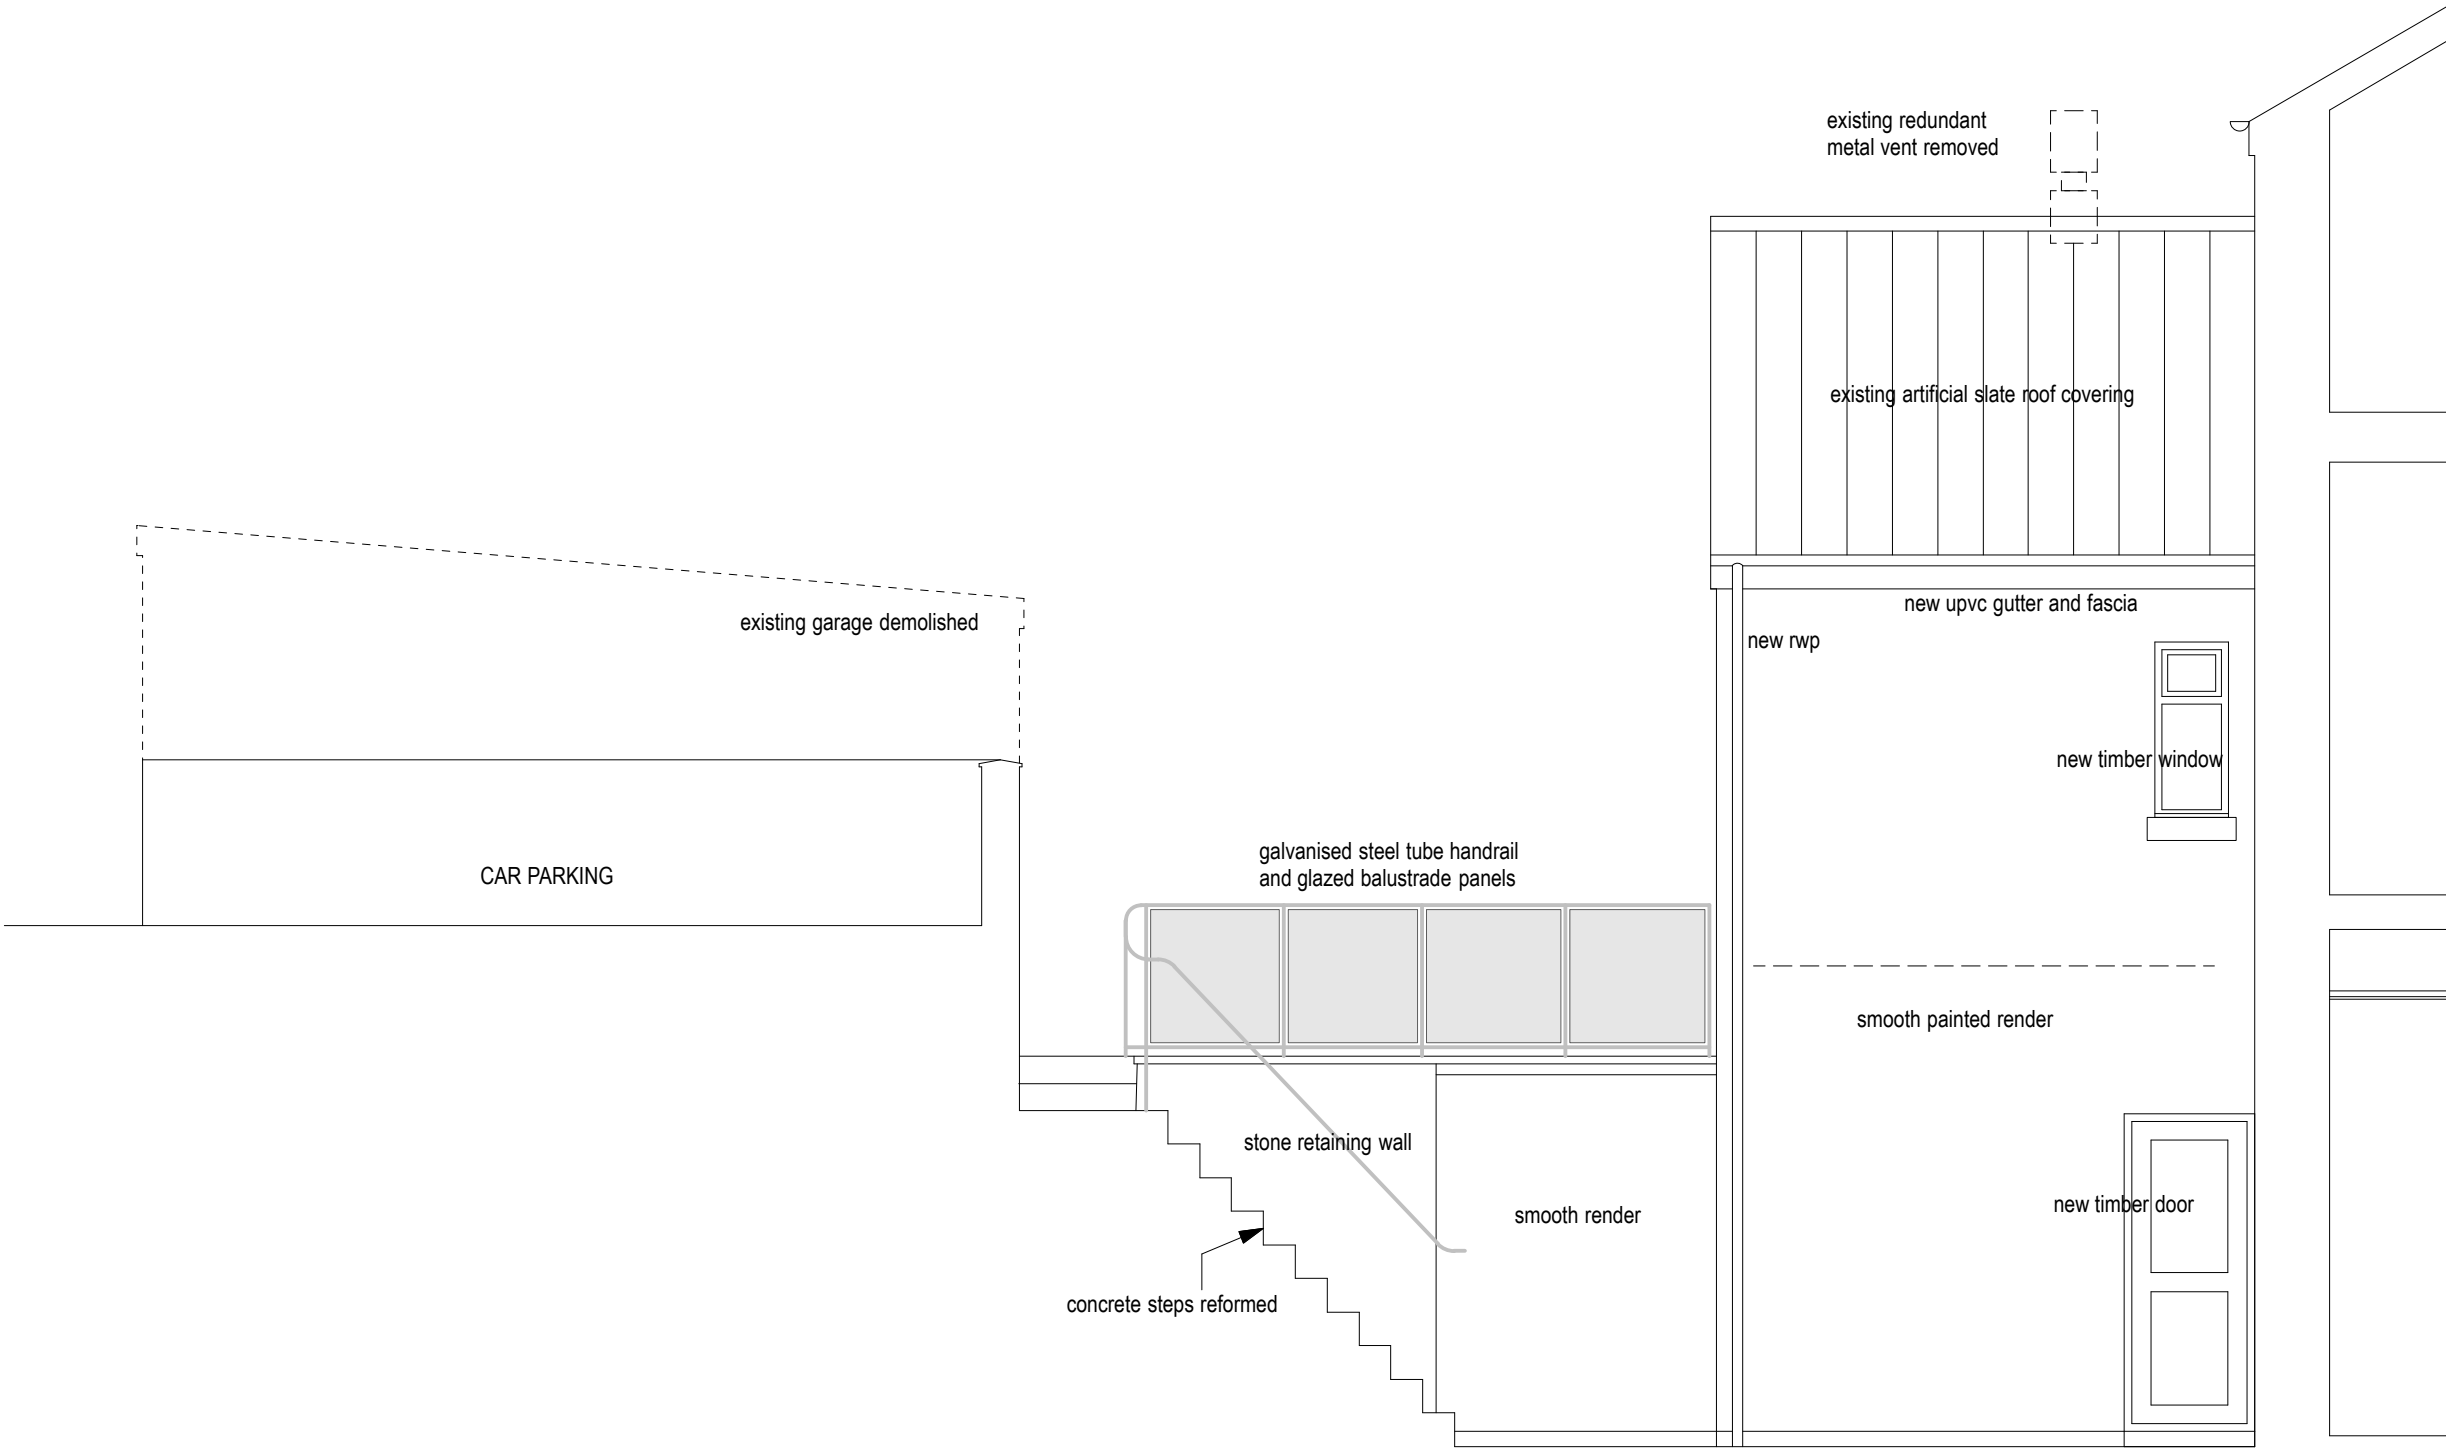

PROPOSED ELEVATION TO GROUND FLOOR REAR YARD

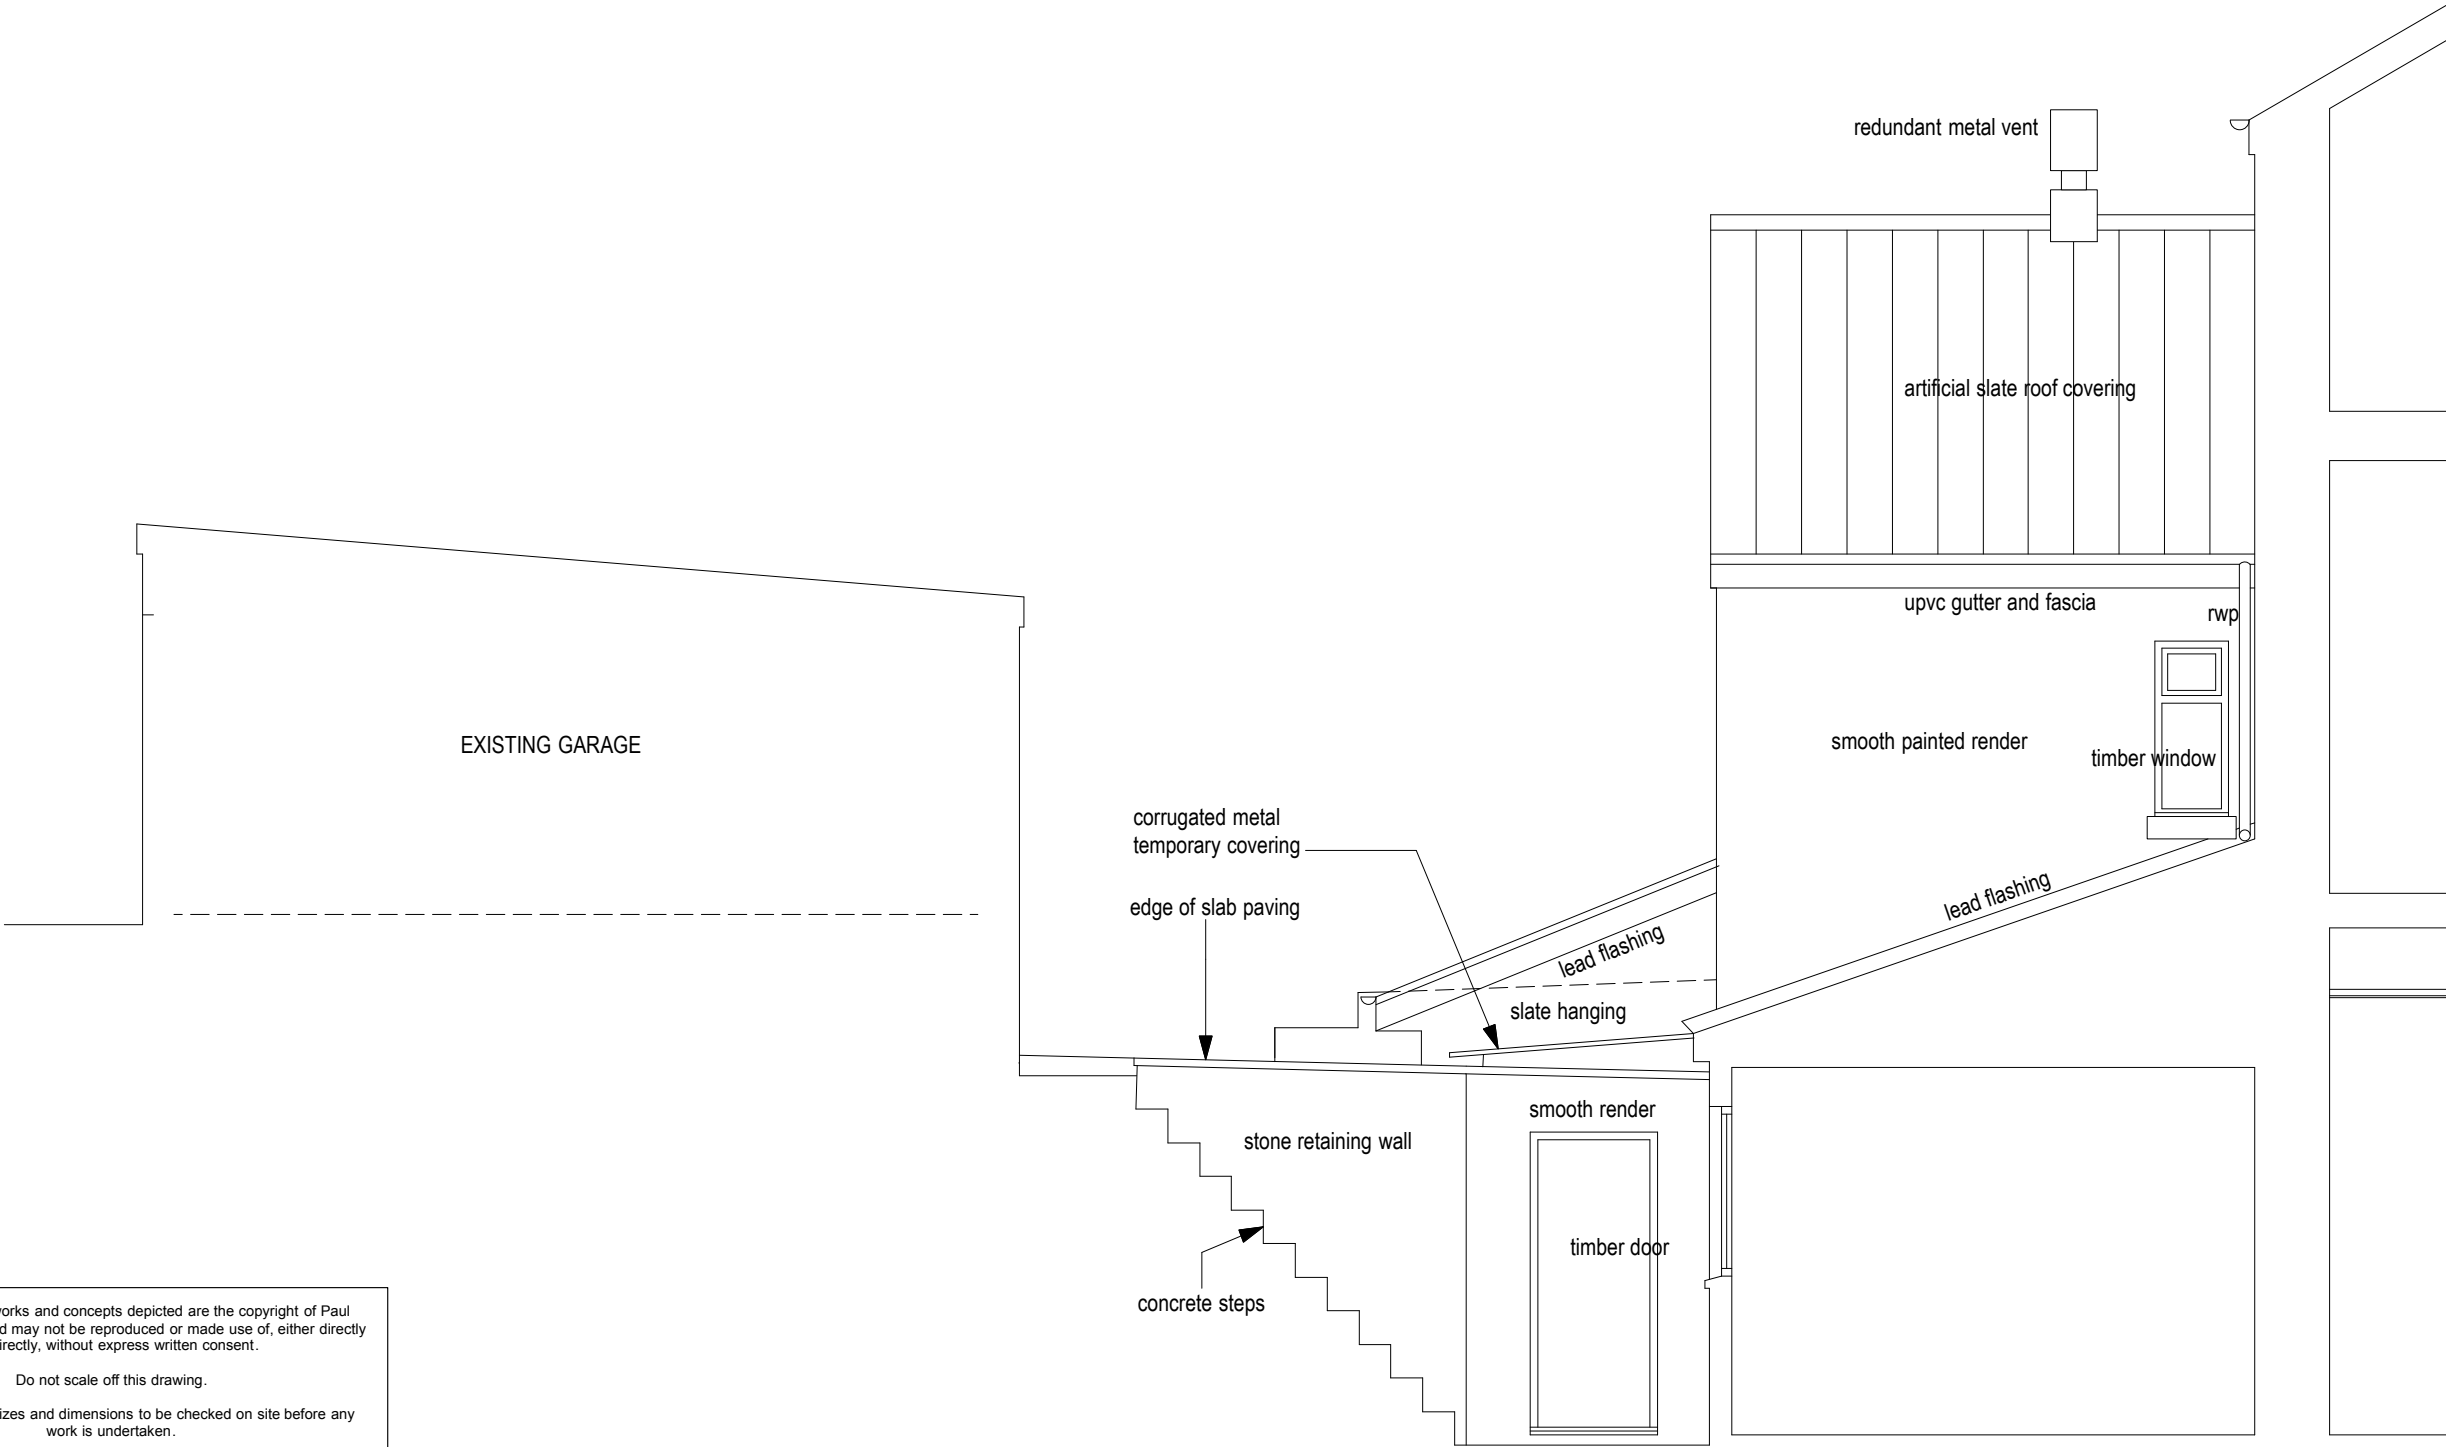

EXISTING ELEVATION TO GROUND FLOOR REAR YARD

This drawing, the works and concepts depicted are the copyright of Paul Overton Architects and may not be reproduced or made use of, either directly or indirectly, without express written consent. Do not scale off this drawing. All heights, levels, sizes and dimensions to be checked on site before any work is undertaken.		
PAUL OVERTON ARCHITECTS 97A HIGH STREET MERTHYR TYDFIL CF47 8UD TEL. 01685 371194 MOB. 07929 659 282 paul@pro-architects.co.uk		
Client Mr. J. McCarthy		
Project 2 Morlais Buildings High Street Merthyr Tydfil CF47 8UL		
Drawing Title Existing and proposed side elevation to rear yard		
CAD ref	Drawn PRO	
Date April 2020	Scale 1:50	
Project No. 9038	Drawing No. 03	Revision -