

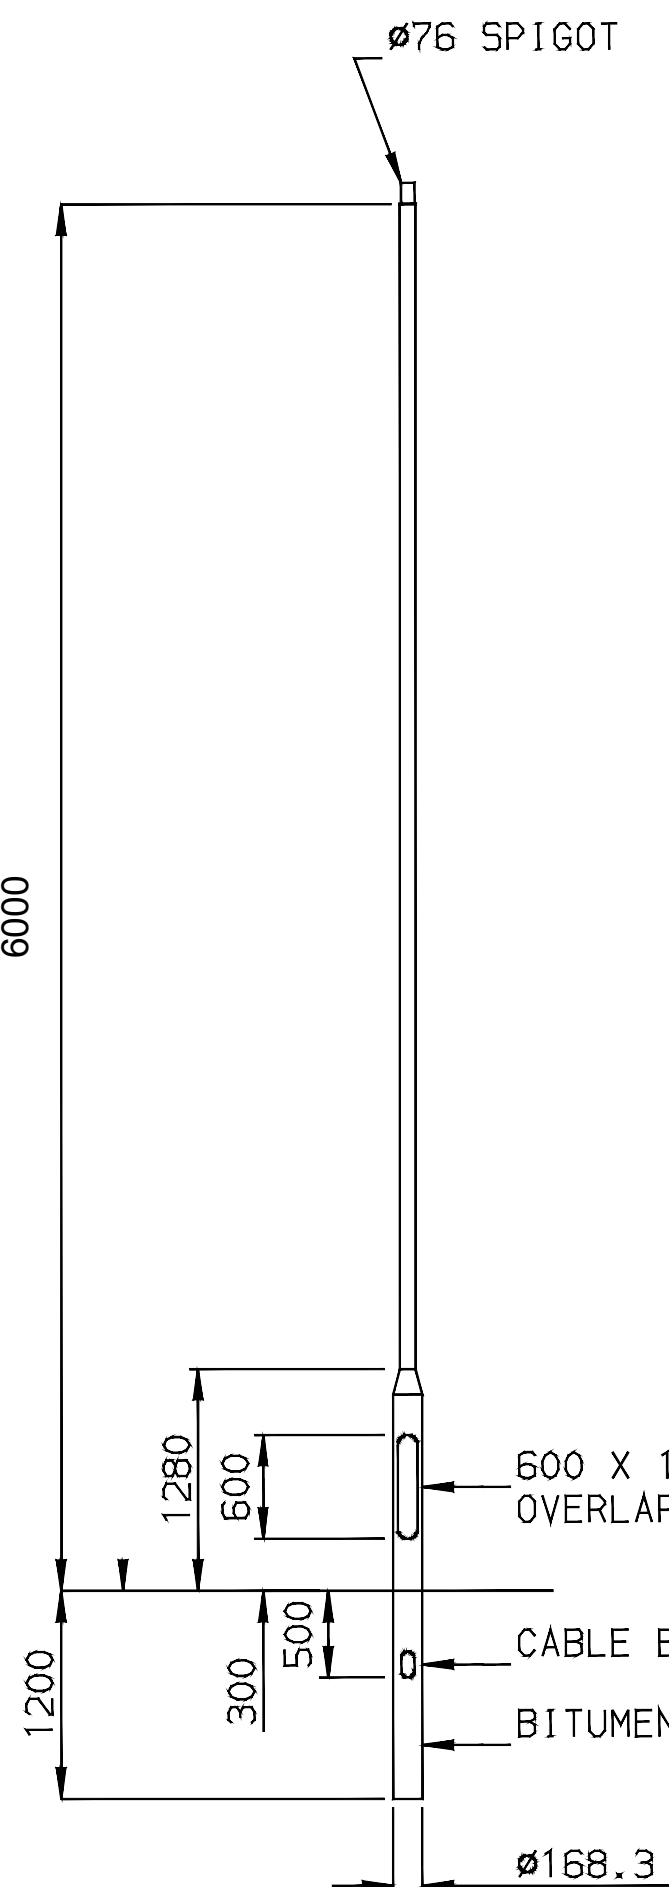


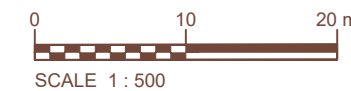

WARNING THESE DIMENSIONS ARE ONLY A GUIDE!

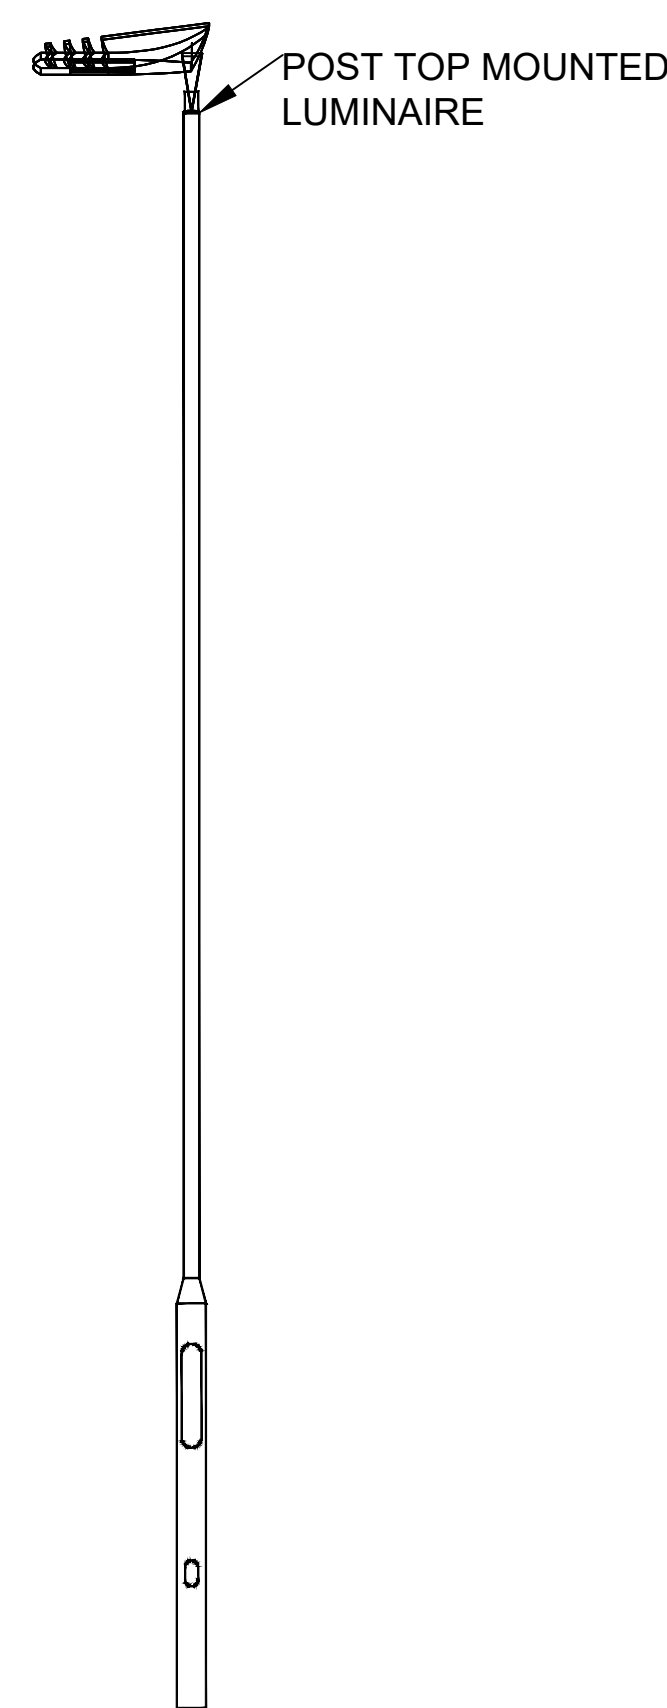

P0	OCT'20	FIRST ISSUE	NM	SS	BC	HD	
Rev	Rev. Date	Purpose of revision	Drawn	Checked	Rev'd	Appr'd	
Jacobs 8th Floor, Churchill House, 17 Churchill Way, Cardiff, CF10 2HH							
Client  Llywodraeth Cymru Welsh Government							
Project A465 SECTIONS 5 & 6							
Drawing title PANT ROAD PLAYGROUND TEMPORARY MMA COMPOUND COLUMN ELEVATION DRAWING							
Drawing status PRELIMINARY FOR DISCUSSION							
Scale 1:500@A3							
Jacobs No. 2191100							
DO NOT SCALE FROM THIS DRAWING							
Drawing number B2191100/JAC/LSI/SD/HLG/9400/0403							Rev P0
© Copyright 2019 Jacobs U.K. Limited. The concepts and information contained in this document are the property of Jacobs. Use or copying of this document in whole or in part without the written permission of Jacobs constitutes an infringement of copyright. Limitation: This drawing has been prepared on behalf of, and for the exclusive use of, Jacobs' Client, and is subject to, and issued in accordance with, the provisions of the contract between Jacobs and the Client. Jacobs accepts no liability or responsibility whatsoever for, or in respect of, any use of, or reliance upon, this drawing by any third party.							