



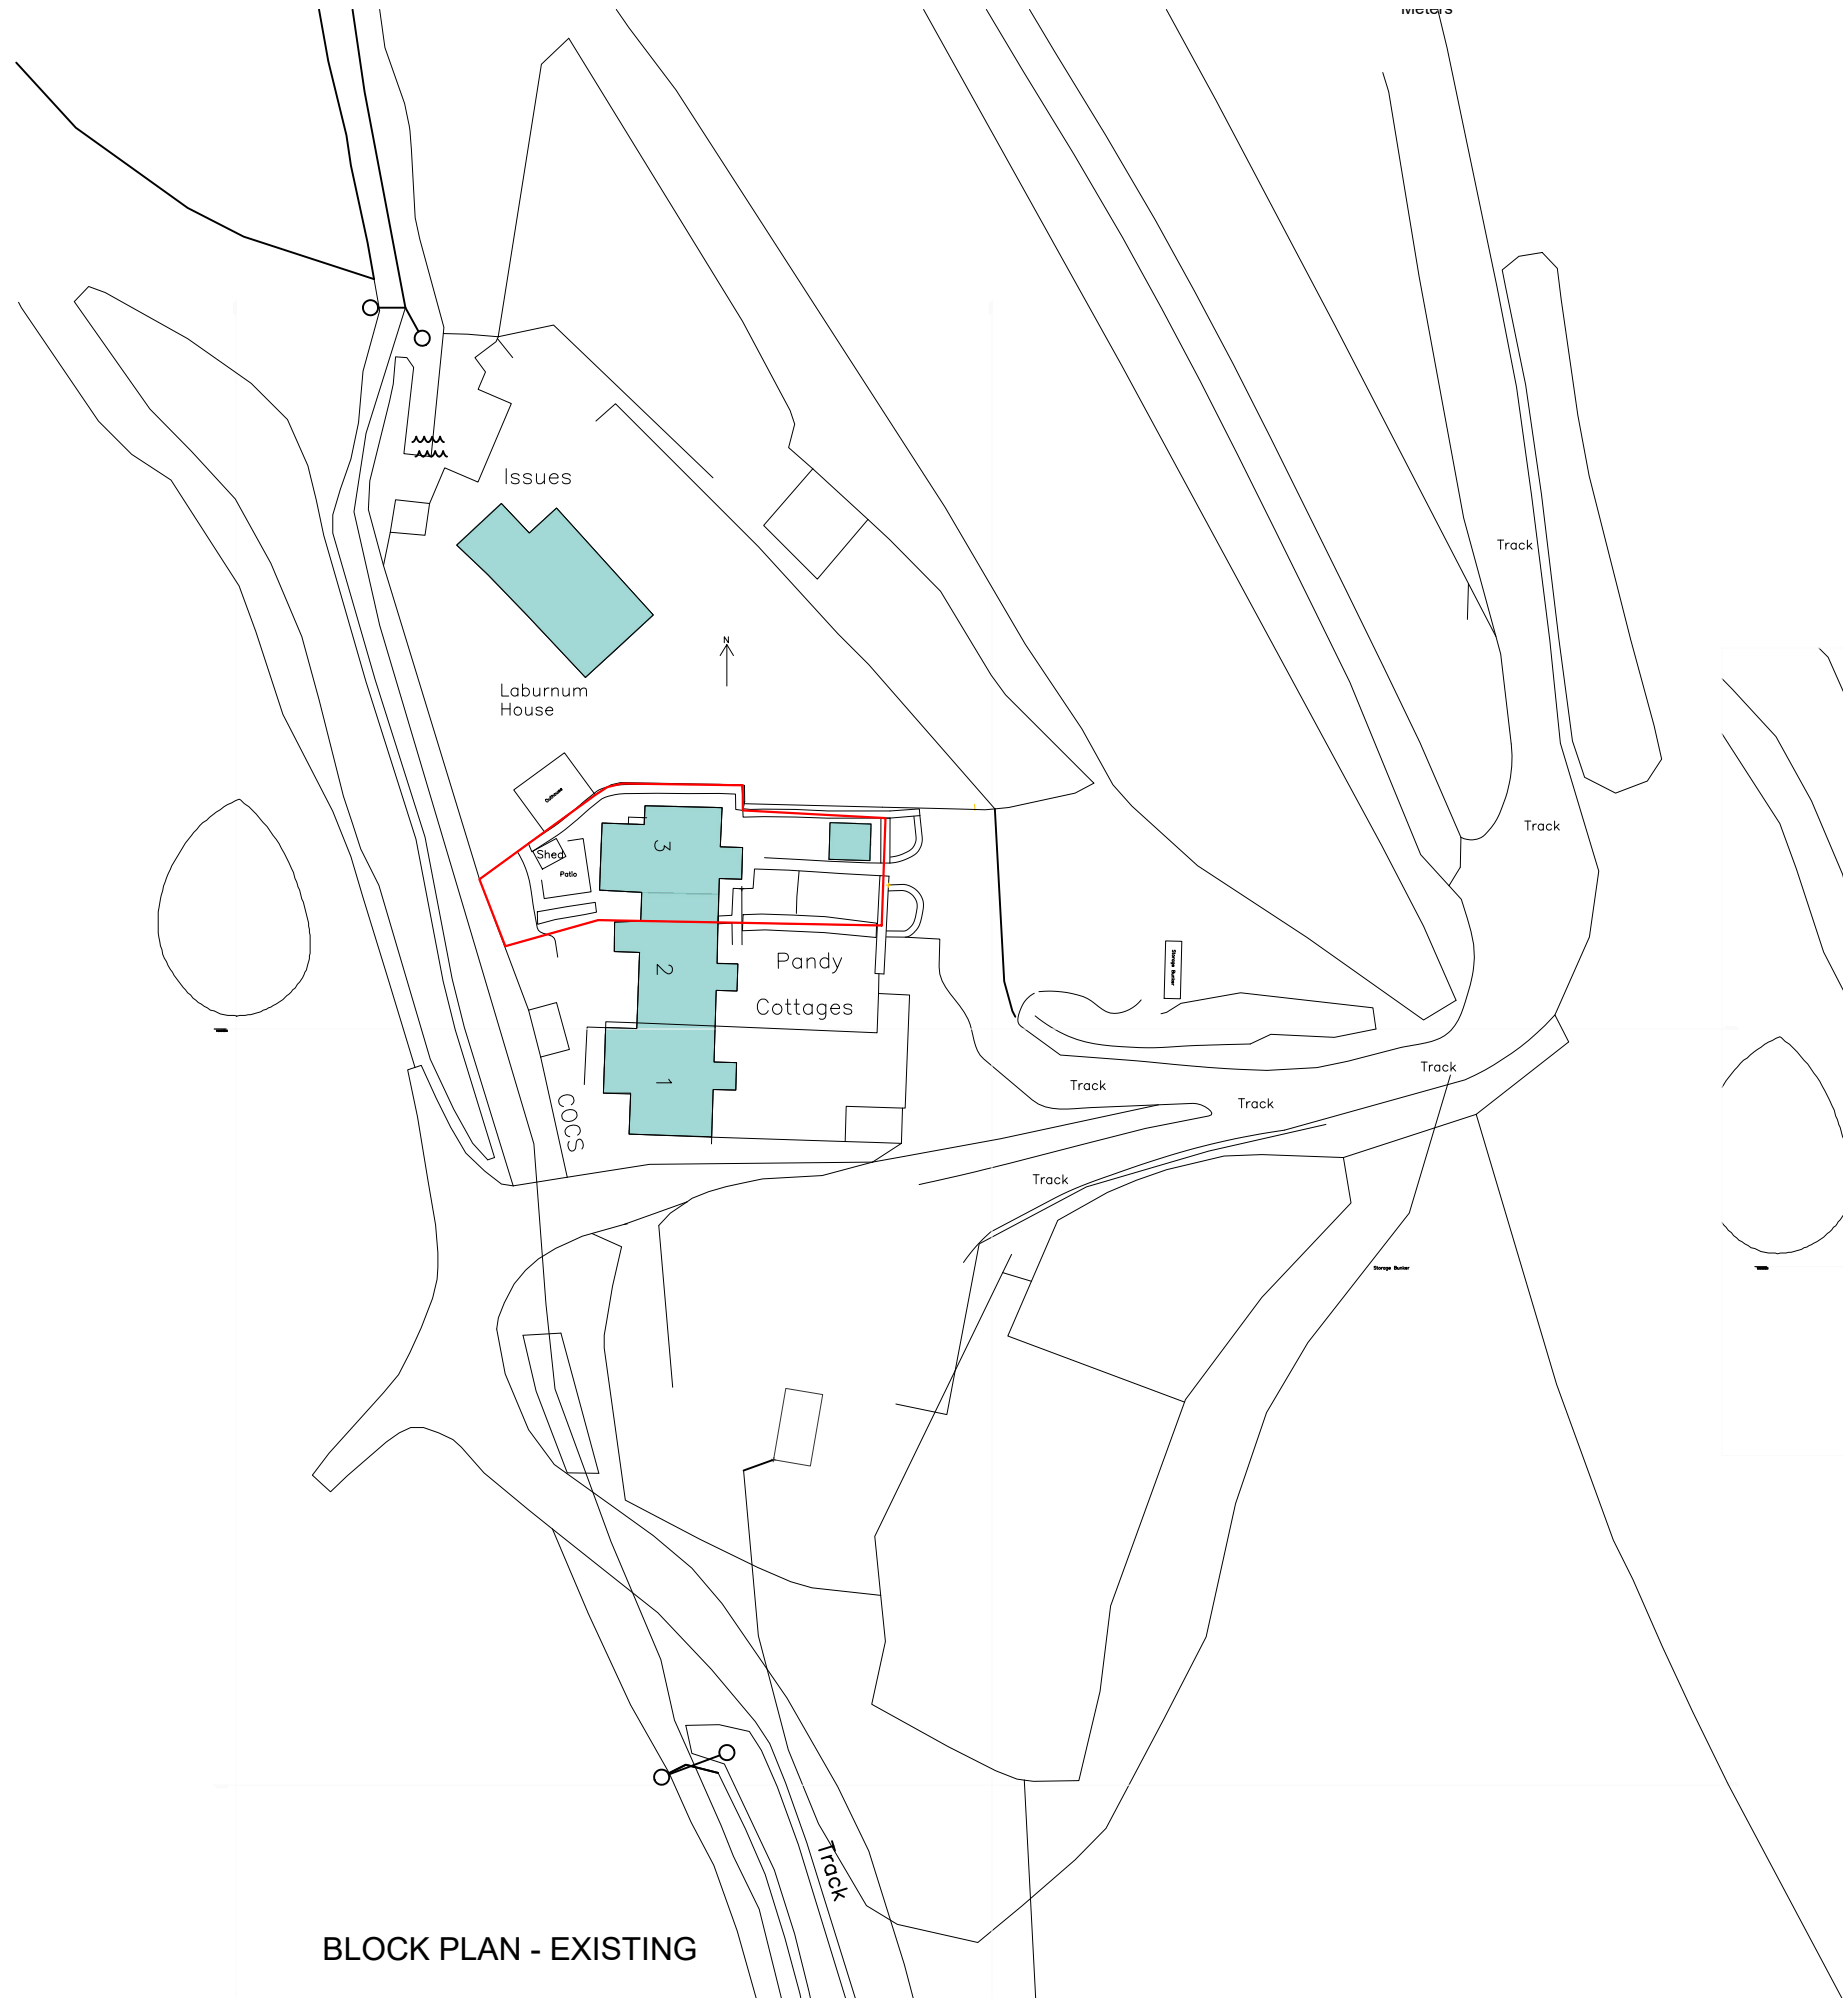

BLOCK PLAN - EXISTING

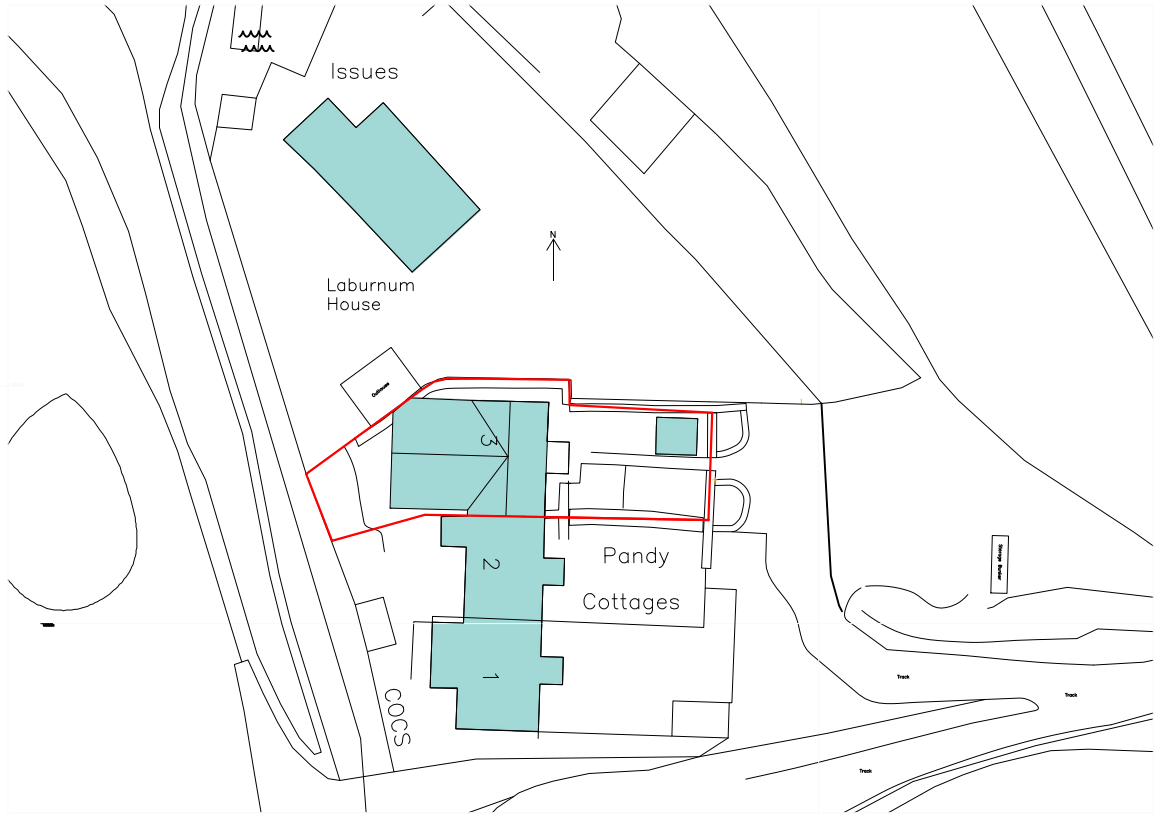

BLOCK PLAN - PROPOSED

k.j.lloyd AADip, RIBA CHARTERED ARCHITECT		49 Coed Y Pla, LLanbradach Caerphilly, CF83 3PT	
PROJECT	PROPOSED EXTENSION 3 PANDY COTTAGES TRELEWIS TRELEWIS	SCALE	1:500 @ A3
		DATE	AUGUST 2022
		DRAWN	KL
		DRG. NO.	SL.01