






Proposed Front Elev
1:50

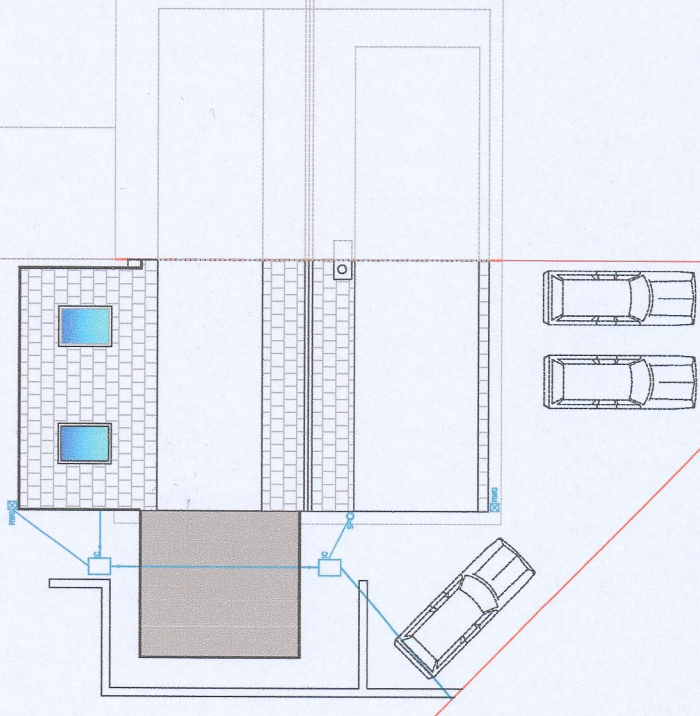


Proposed Block Plan
1:200

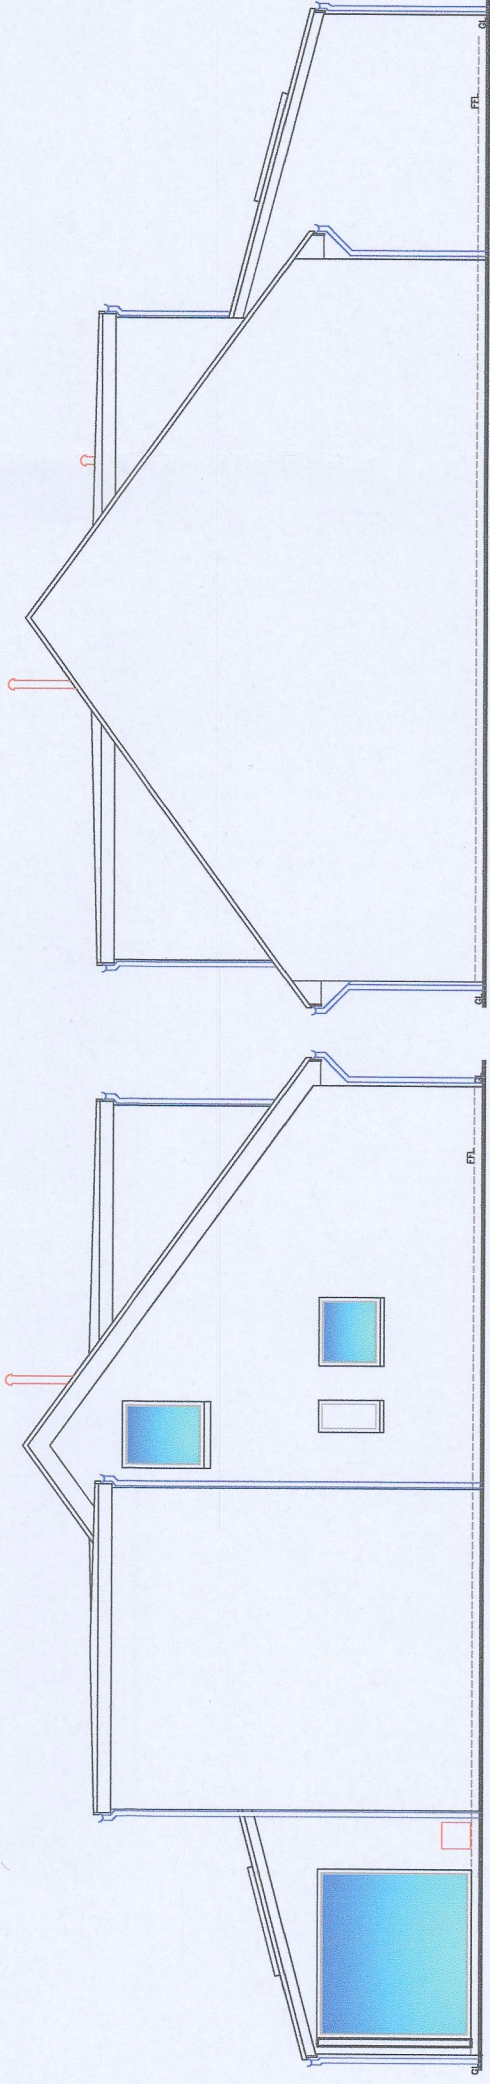


Proposed Side Elev
1:100

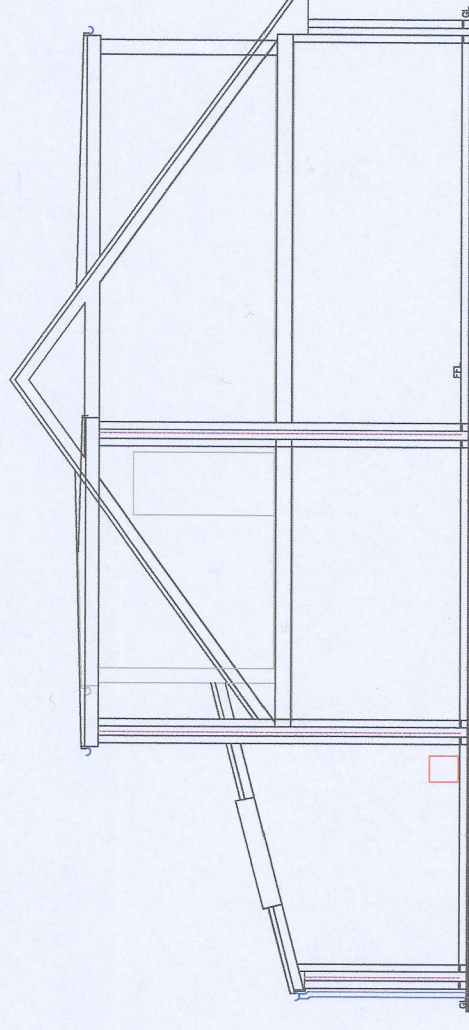

Proposed Section
1:100

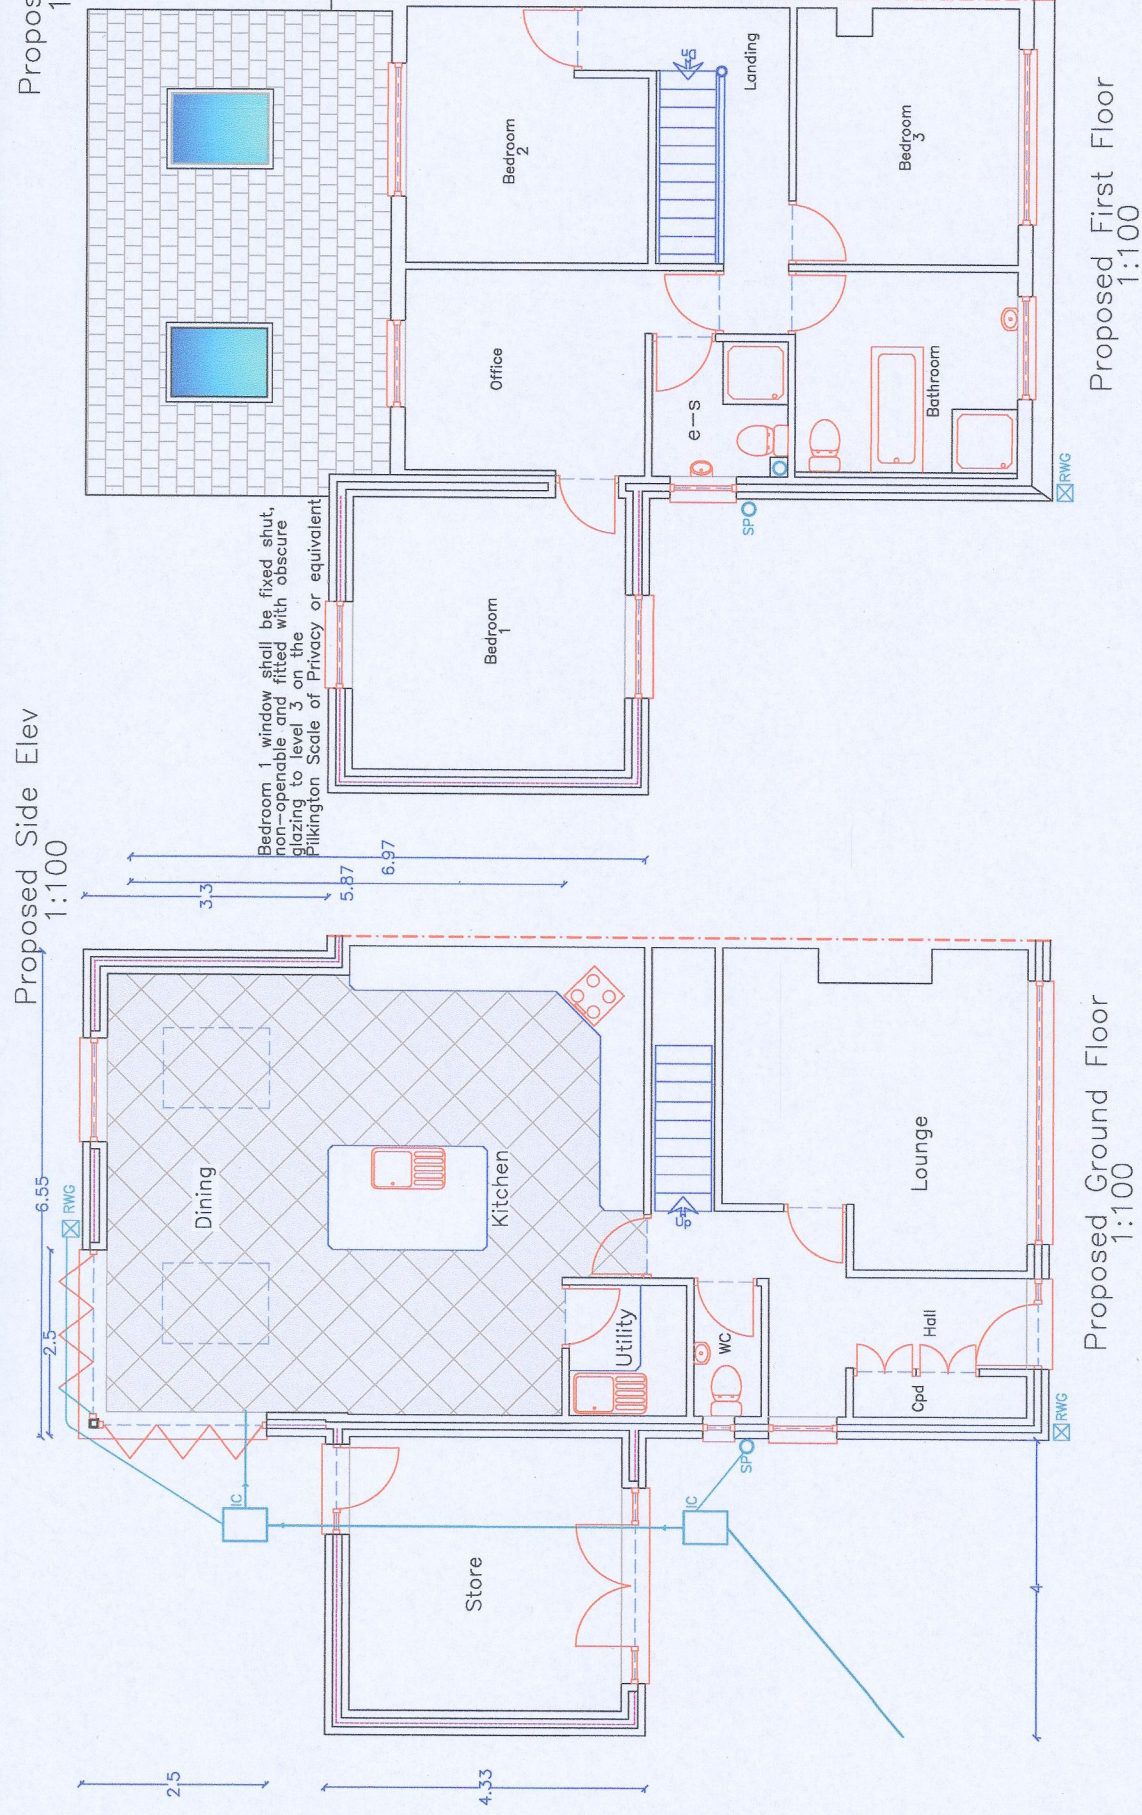

Proposed Ground Floor
1:100

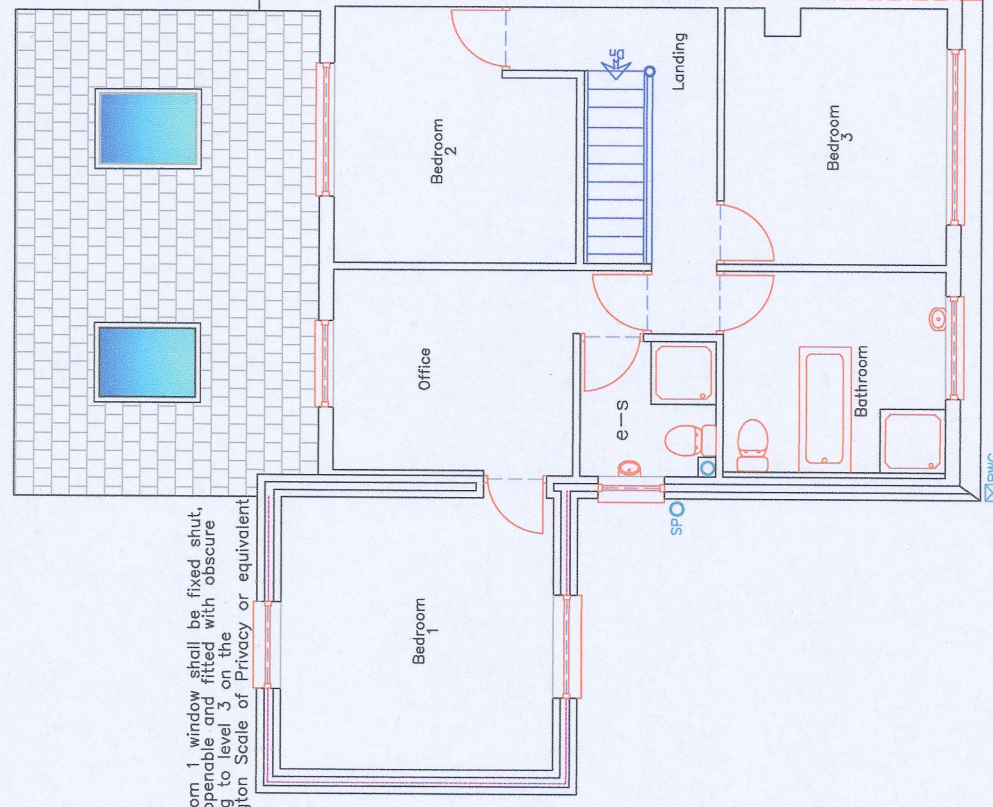


Proposed First Floor
1:100

Finishes	Grey, Red/Grey
External walls	Brickwork
Internal walls	Plasterboard
Surfaces	Parquet matching existing
Windows/Doors	Grey UPVC
Fences/Walls	Grey UPVC

N.B.
Dimensions are between structural components.
All dimensions, levels & sewer runs to be checked on site by contractor.

N.B.
Exact boundaries need to be determined to ascertain the need for application for The Party Wall Act - in particular foundations within 3m of adjacent properties

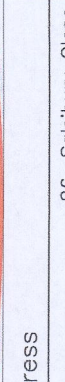

Address	26, Salisbury Close Shirley Gardens Heolgerig Merthyr Tydfil CF48 1SD
Project Title	Proposed New Side & Rear Extension with Alterations
Paper	Date
Scale	Aug. 2022
1:50	Drwg Num
1:100	
1:200	SALSIBURY 26 02C