


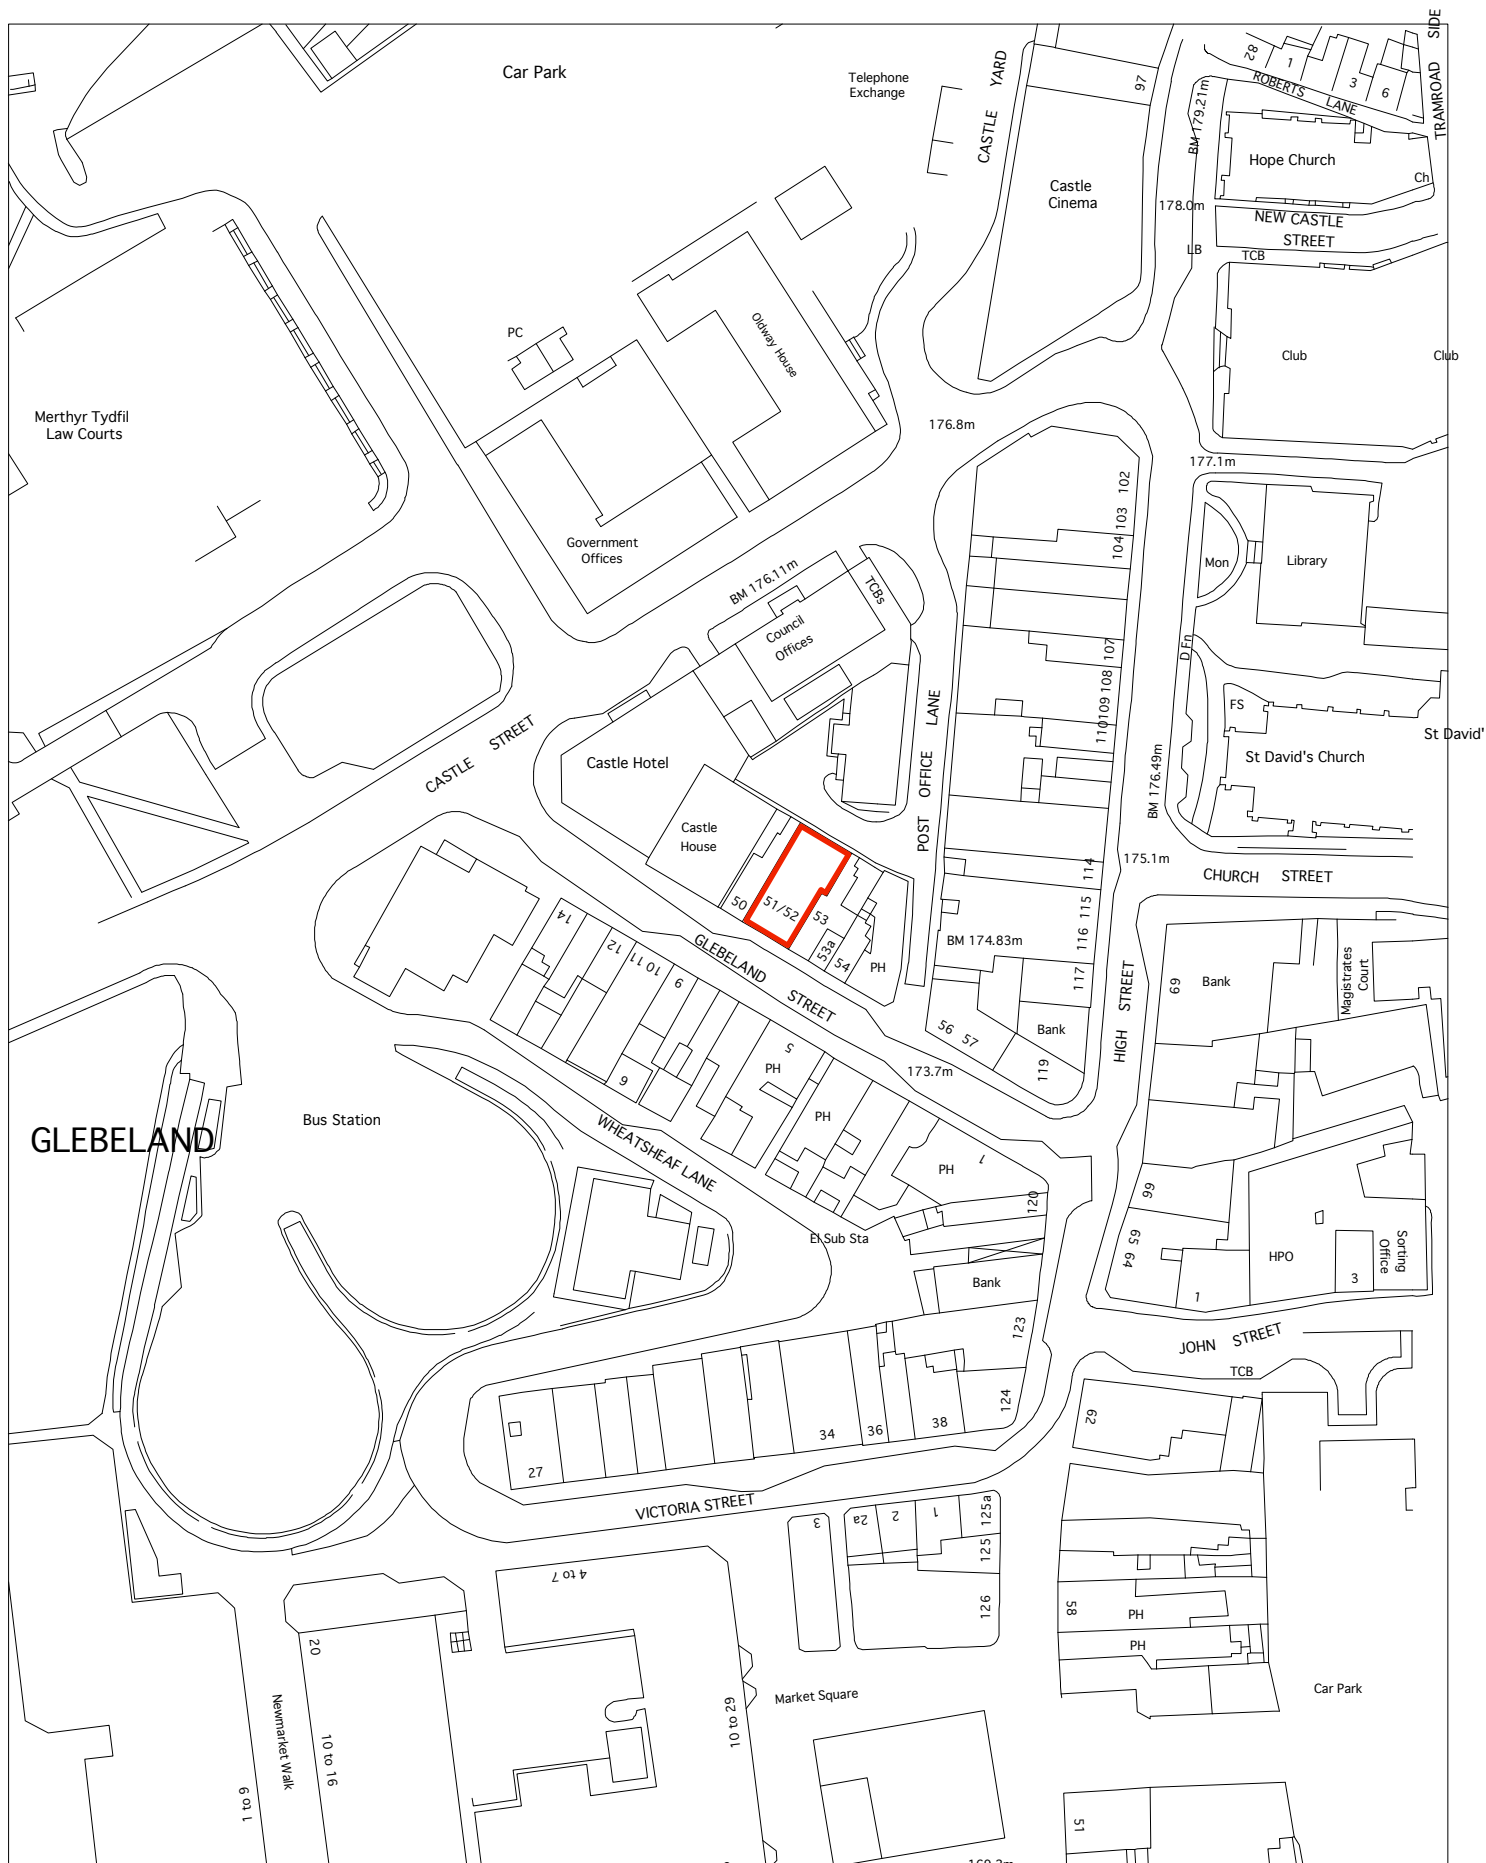

REFURBISHMENT of 51 / 52 GLEBELAND STREET, MERTHYR TYDFIL, CF47 8AT
for
GTH DEVELOPMENTS

scale 1:1250

June 2020

Paul Overton Architects, 97A High street, Merthyr Tydfil, CF47 8UD. tel.01685 371 194, mobile.07929 659 282, email. paul@pro-architects.co.uk

