NOTES

Portakabin outlined in Blue.
The Portakabin and its foundations will be supplied by Portakabin.

Portakabin is outlined in Blue.


Raingarden

Portakabin

External Works and Drainage

Foul Drainage
100mm
Foul Drain
1:80

358 Mesh Fencing

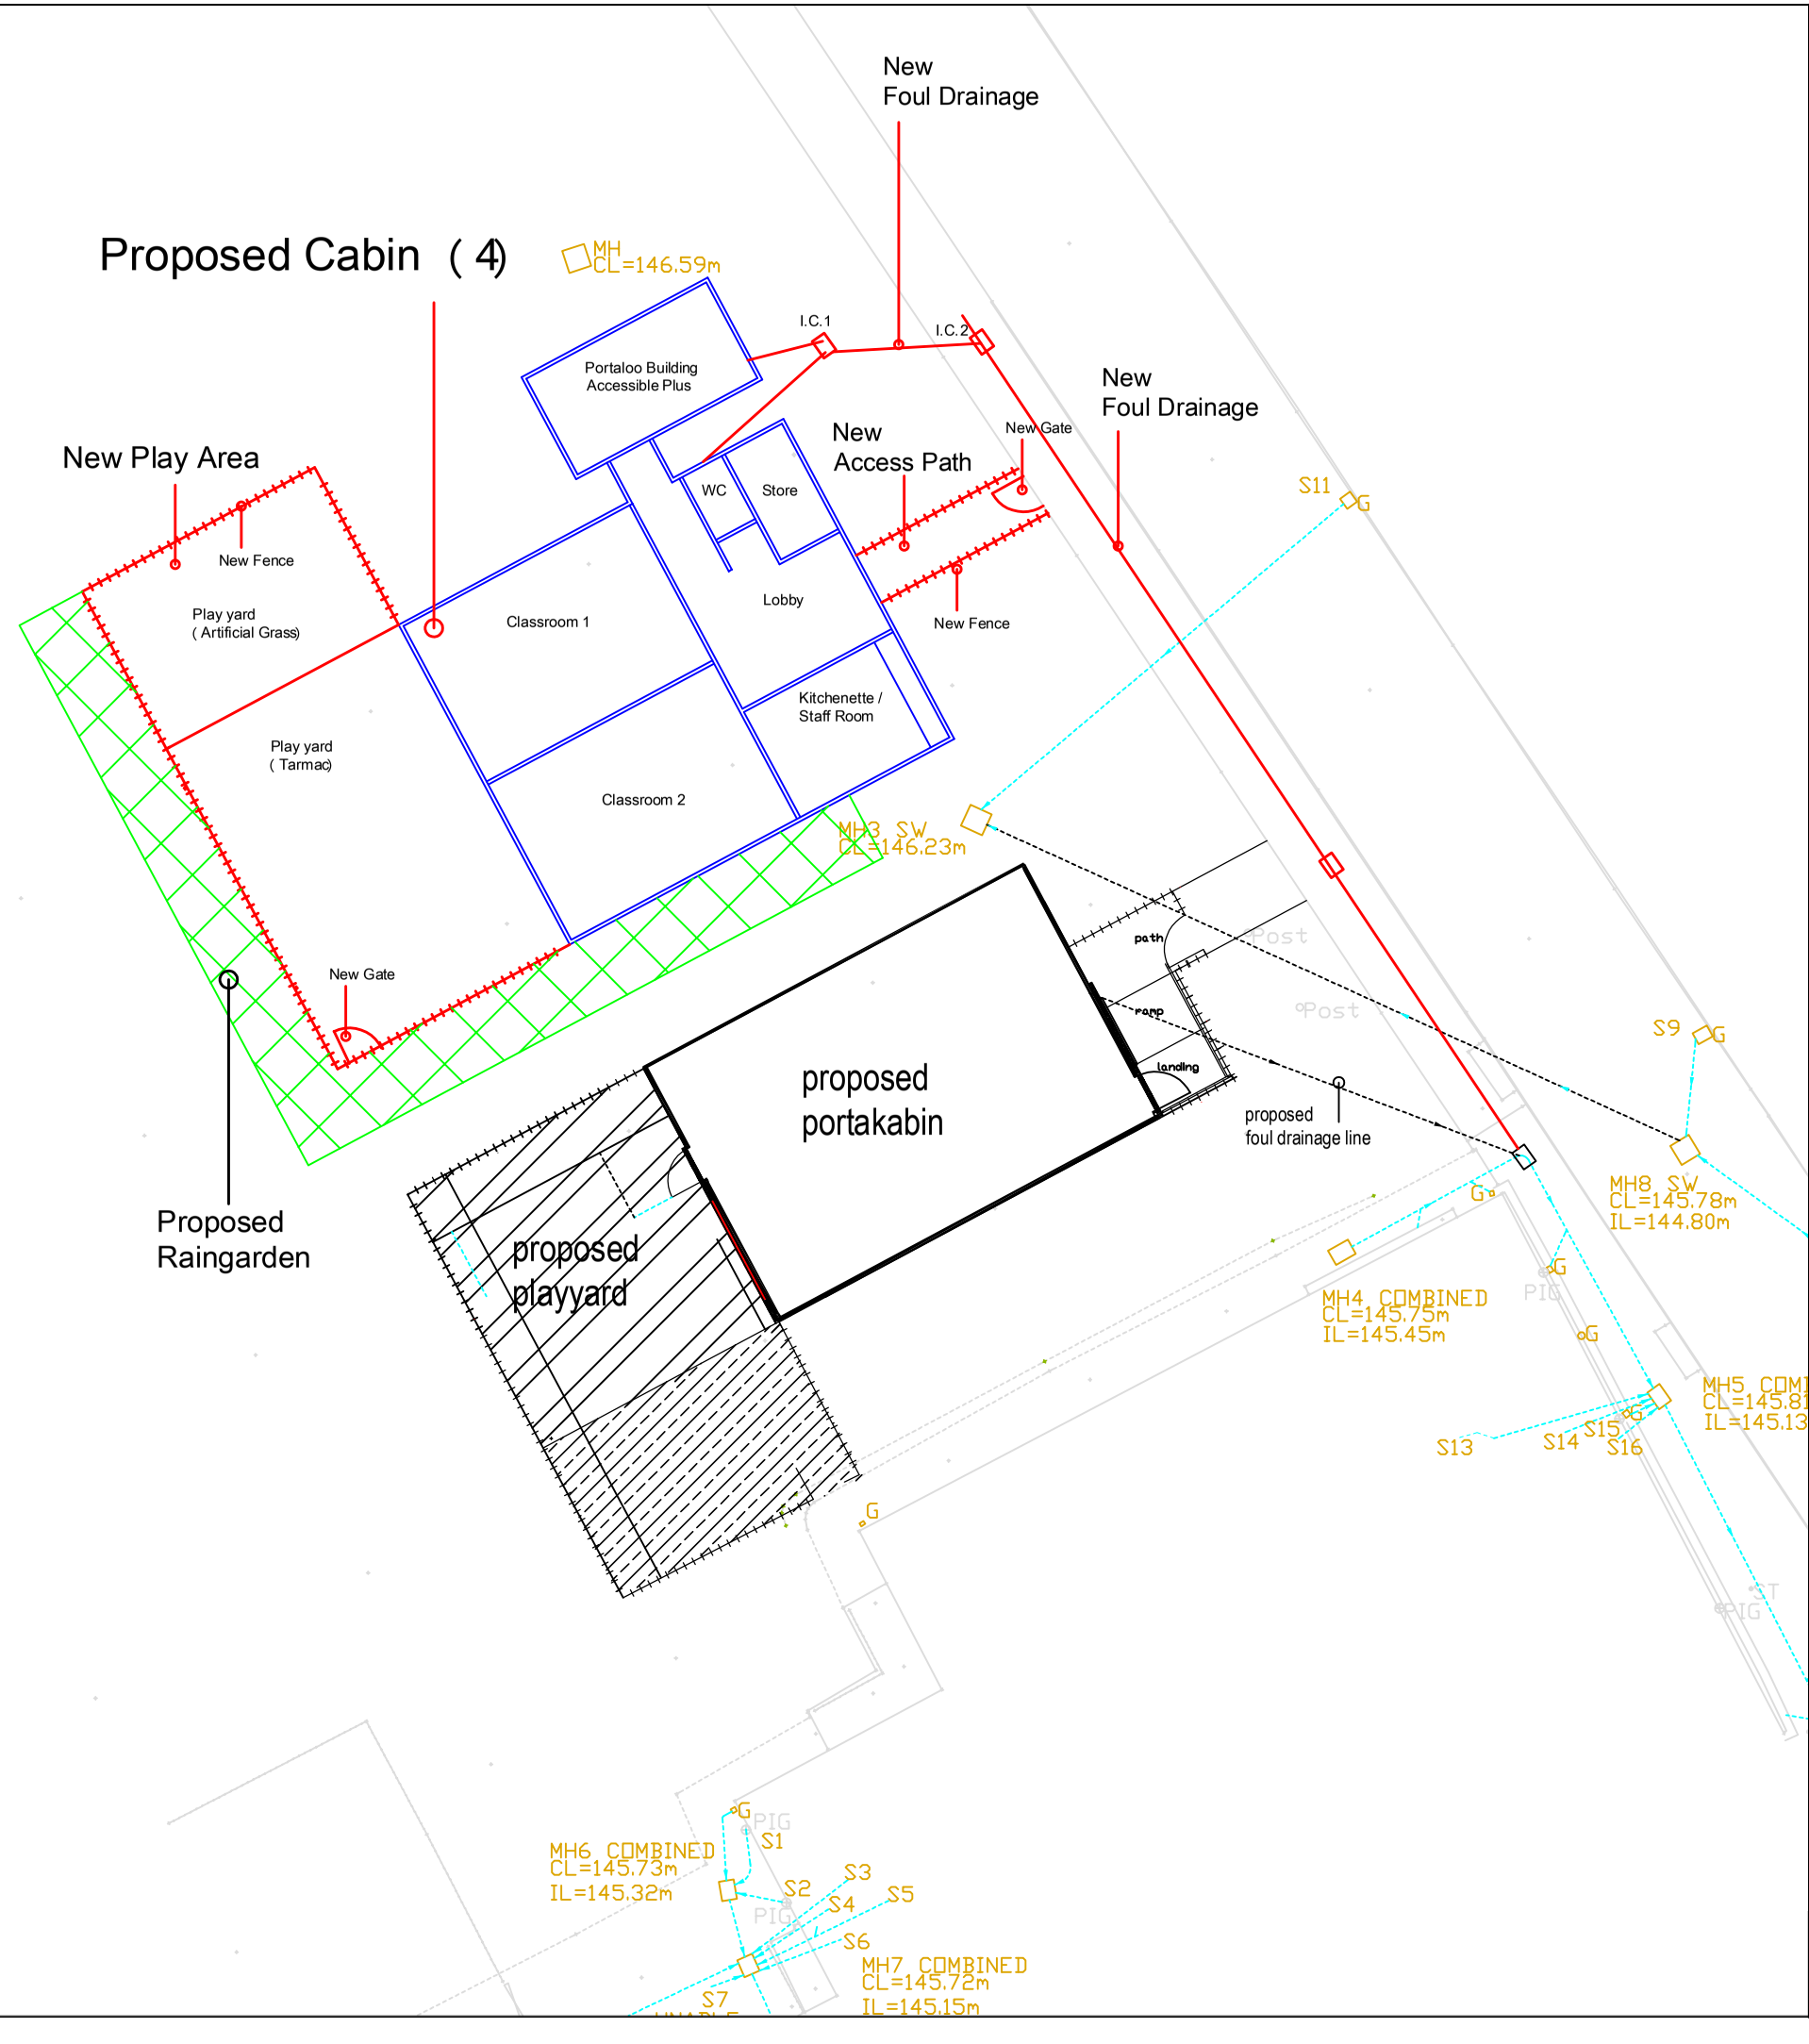

Job. Ref.	Dwg .No.	Rev.

FIGURED DIMENSIONS MUST BE TAKEN NOT SCALED MEASUREMENTS.
ANY DISCREPANCIES IN THIS DRAWING MUST BE REPORTED IMMEDIATELY TO THE ARCHITECT.
CONTRACTORS MUST CHECK ALL DIMENSIONS ON SITE.

Notes

Rev
A - Additional notes added, outlined in red (23-09-21)

Job

Proposed Modular Classroom

Greenfield School
Dyffryn Road
Merthyr Tydfil
CF48 4BJ

Title

Proposed Site Plan showing drainage connections and external works

Scale	1/200 @ A3
Date	June 2023
Drawn	
Checked	

Job. Ref.	Dwg .No.	Rev.
2022-146	011P	