


Proposed Cabin (4)

MH
CL=146.59m

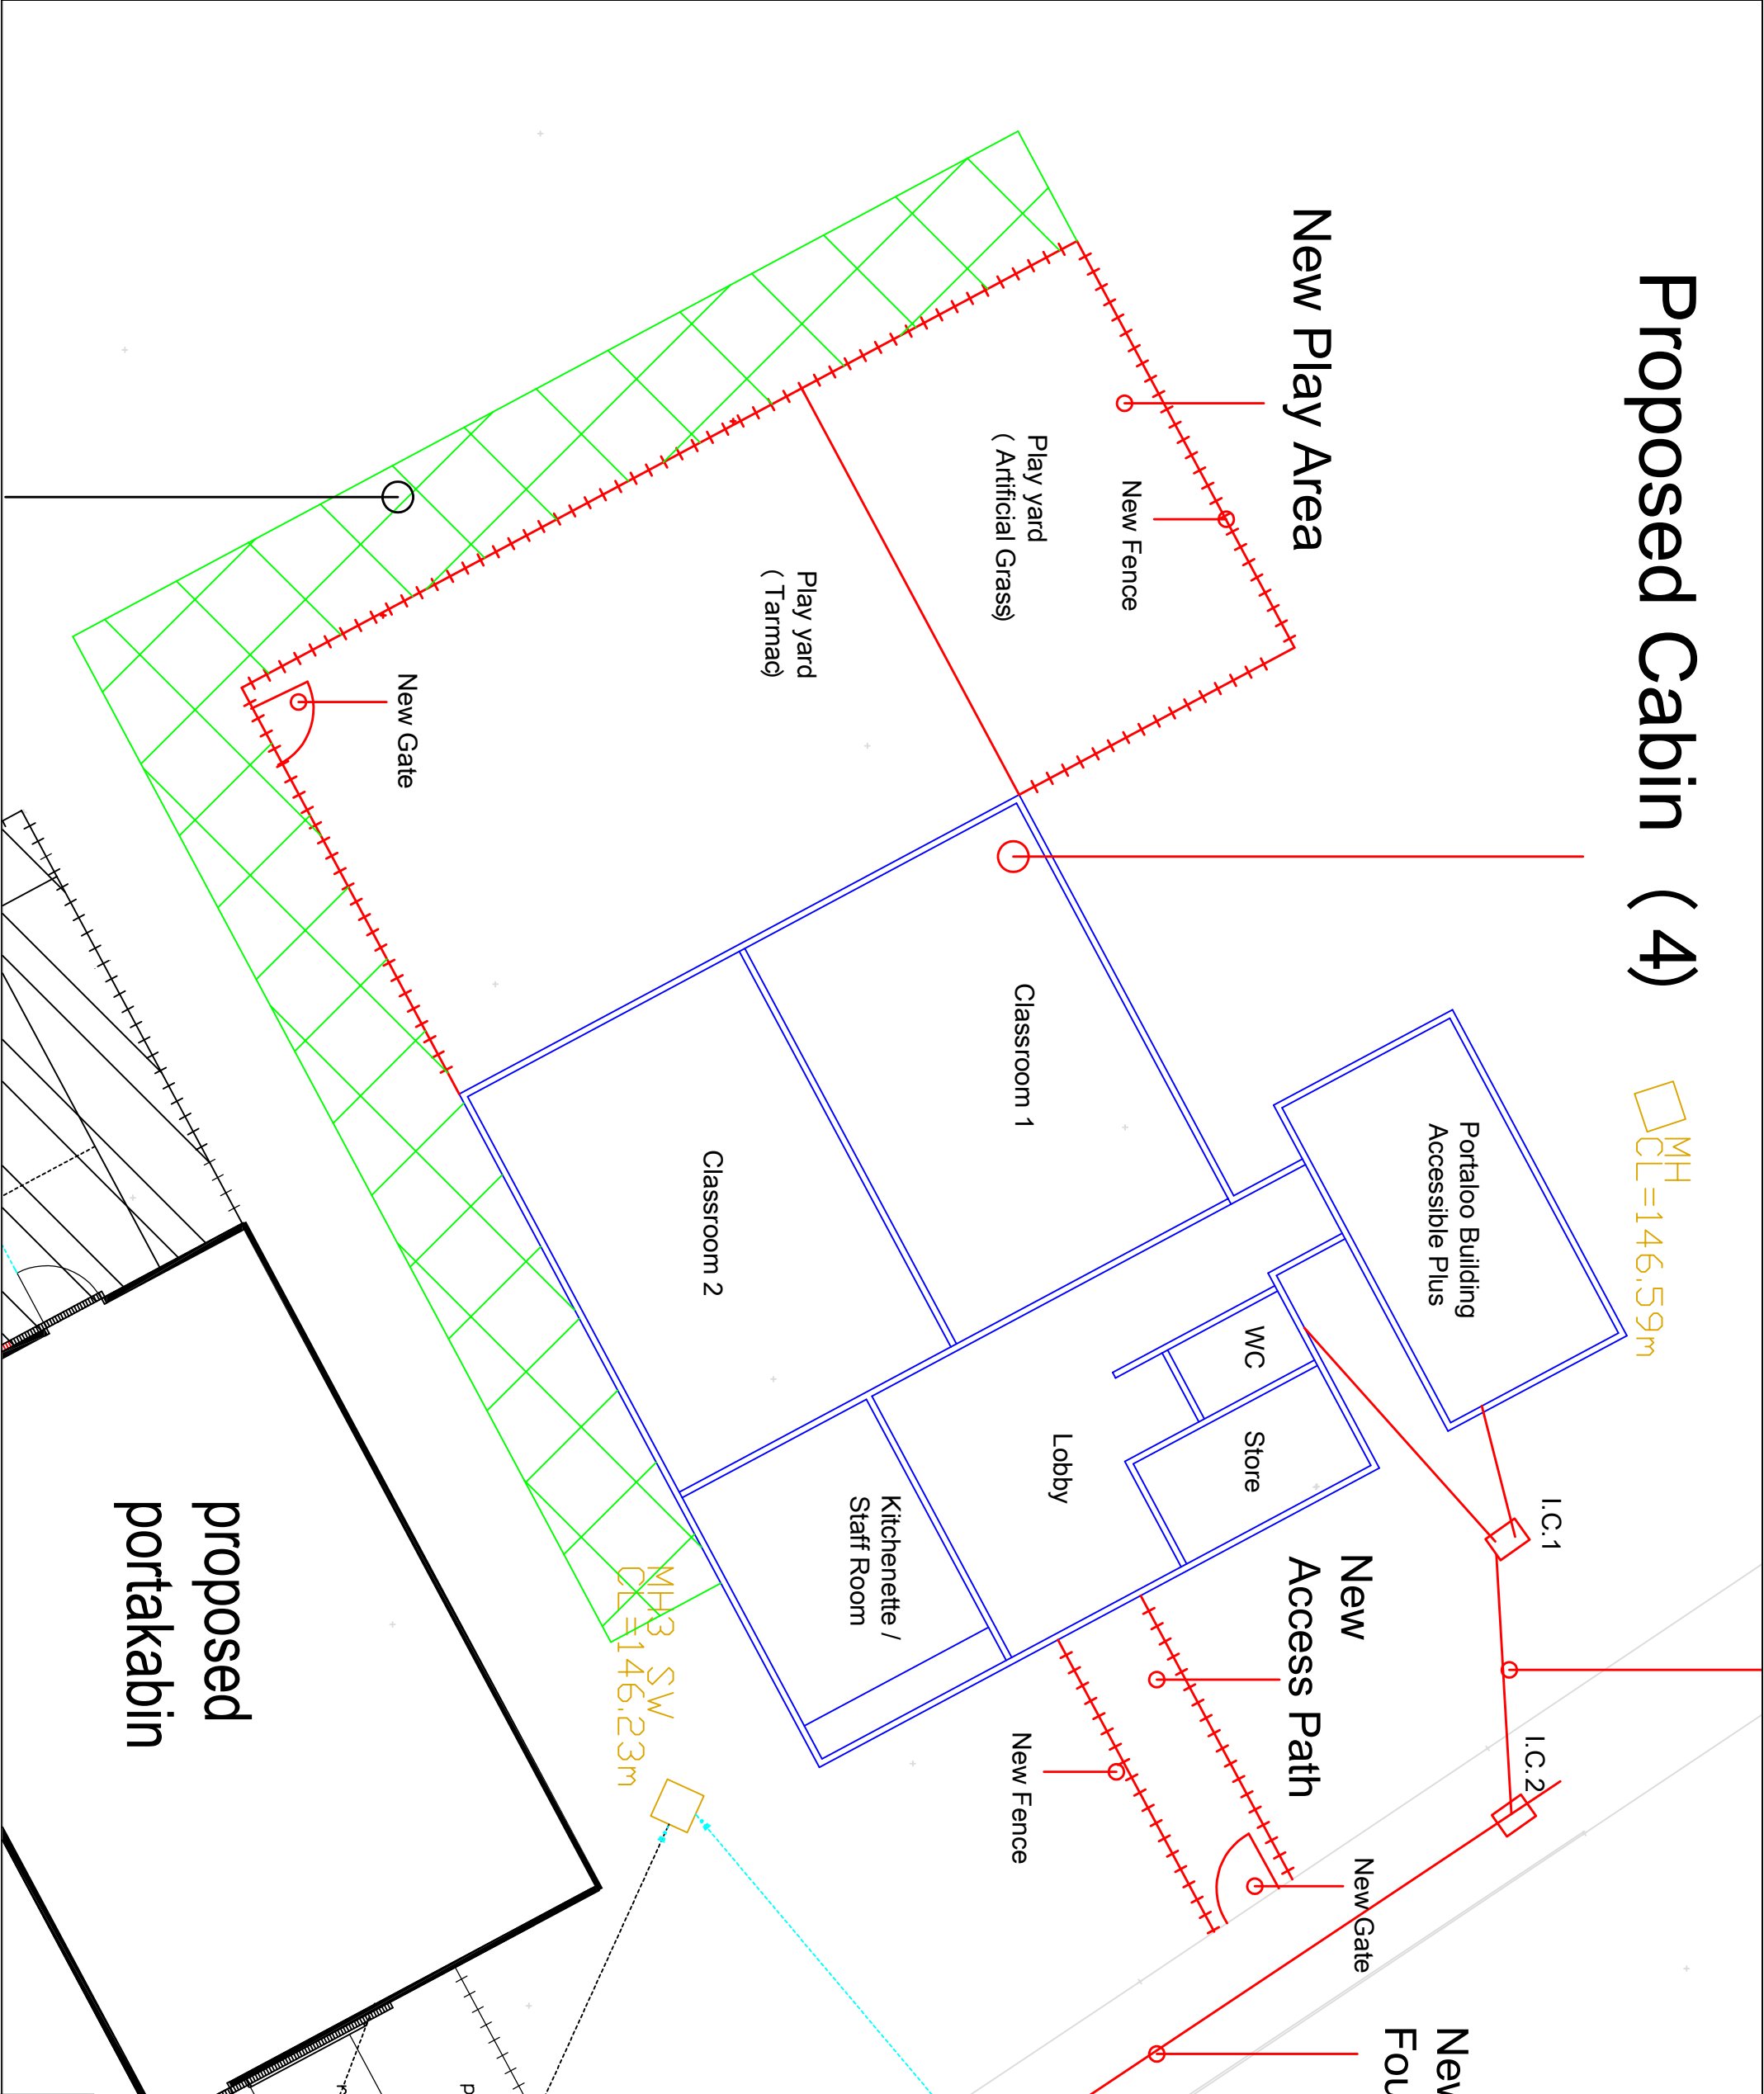

proposed
portakabin

Job. Ref.	Dwg. No.	Rev.
FIGURED DIMENSIONS MUST BE TAKEN NOT SCALED MEASUREMENTS. ANY DISCREPANCIES IN THIS DRAWING MUST BE REPORTED IMMEDIATELY TO THE ARCHITECT. CONTRACTORS MUST CHECK ALL DIMENSIONS ON SITE.		
Notes		