
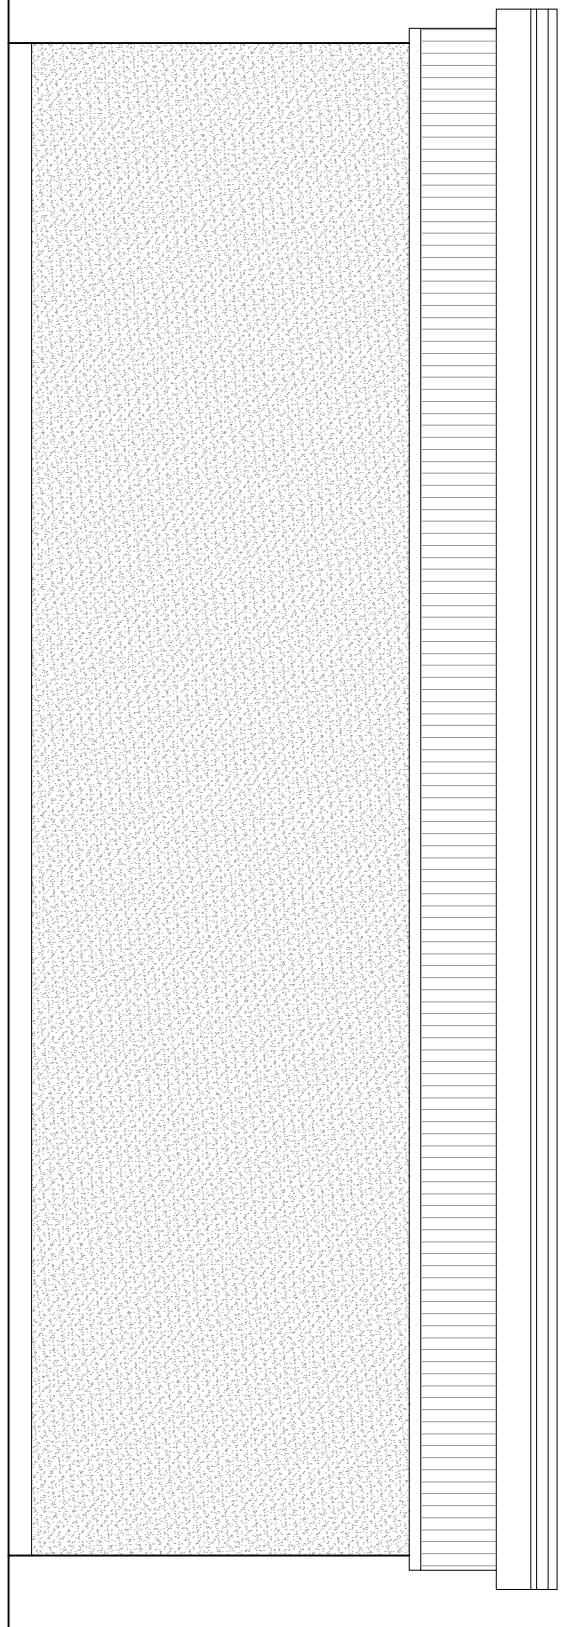
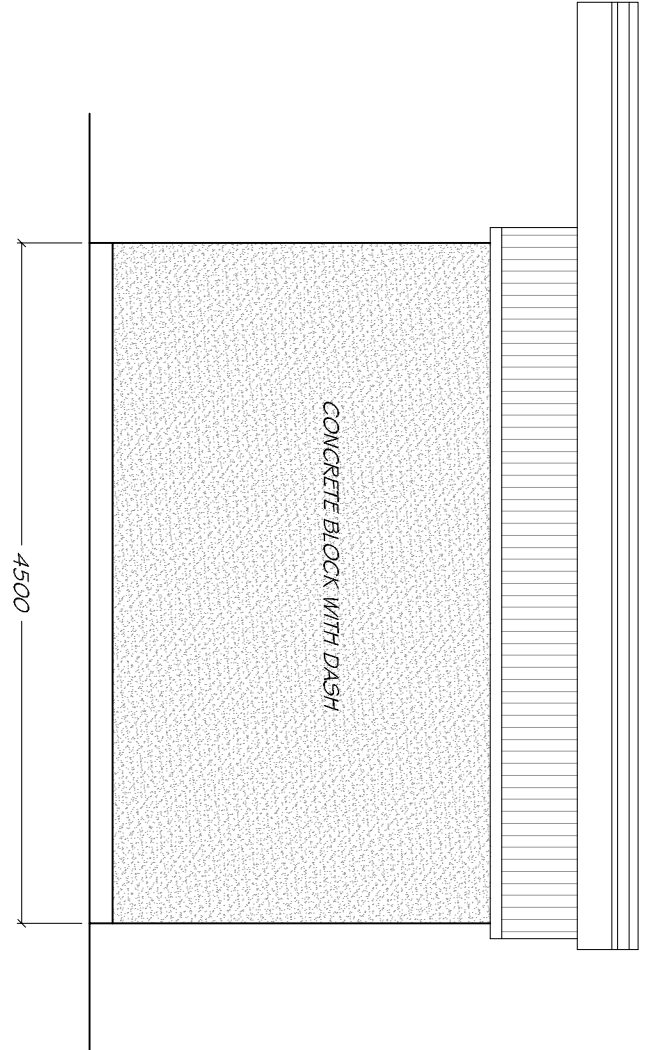
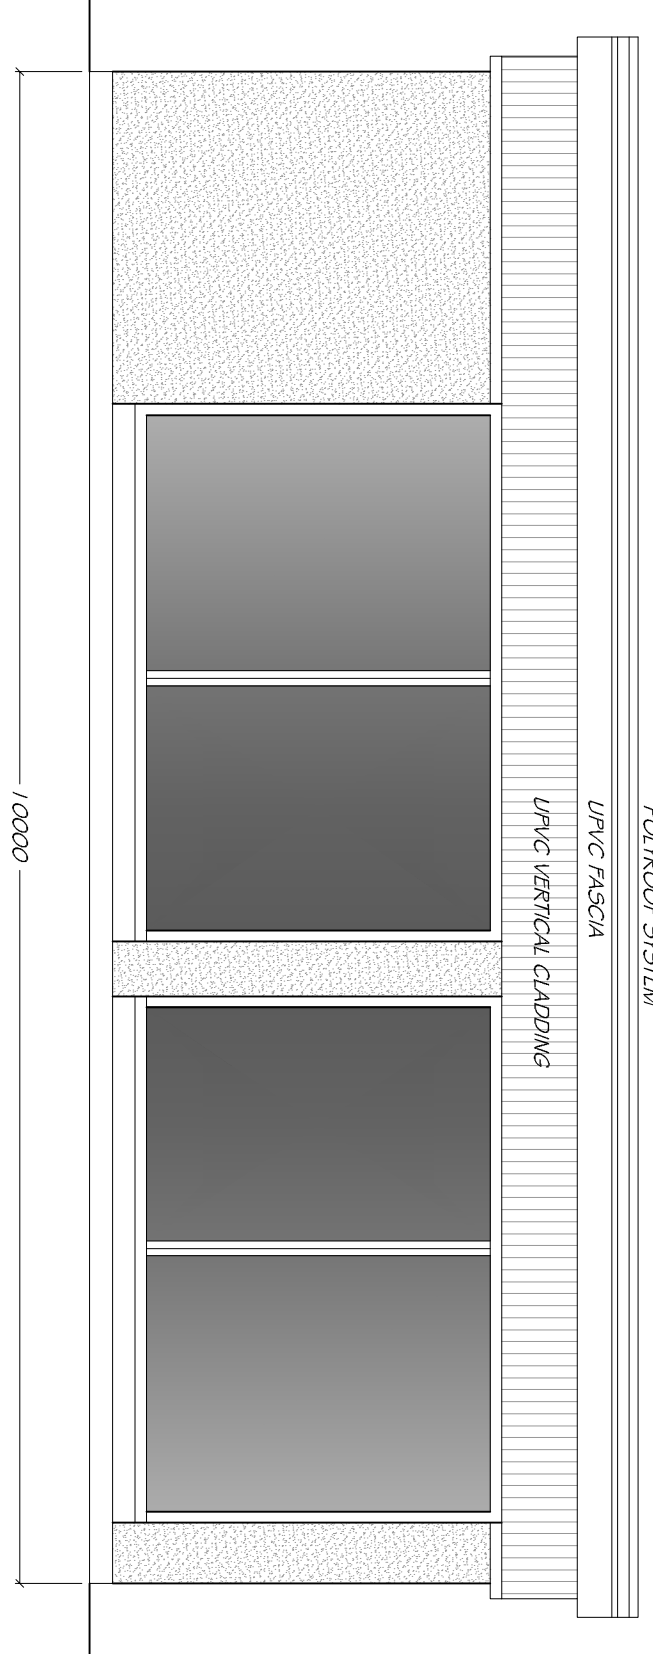





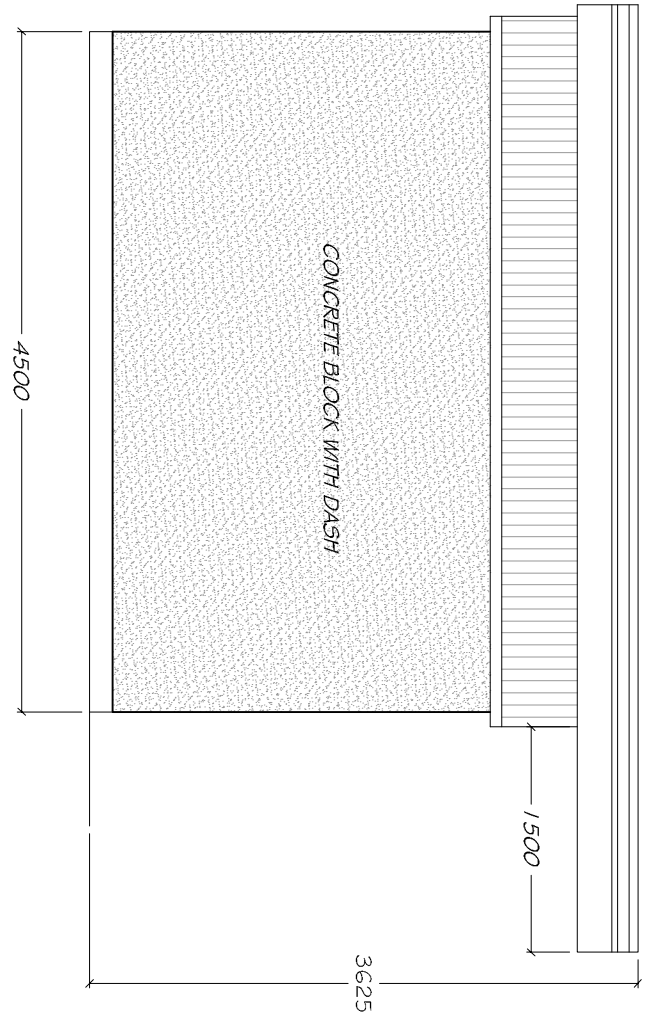


PROPOSED SIDE ELEVATION 1:50

PROPOSED FRONT ELEVATION 1:50

PROPOSED SIDE ELEVATION 1:50

PROPOSED REAR ELEVATION 1:50

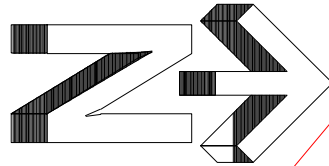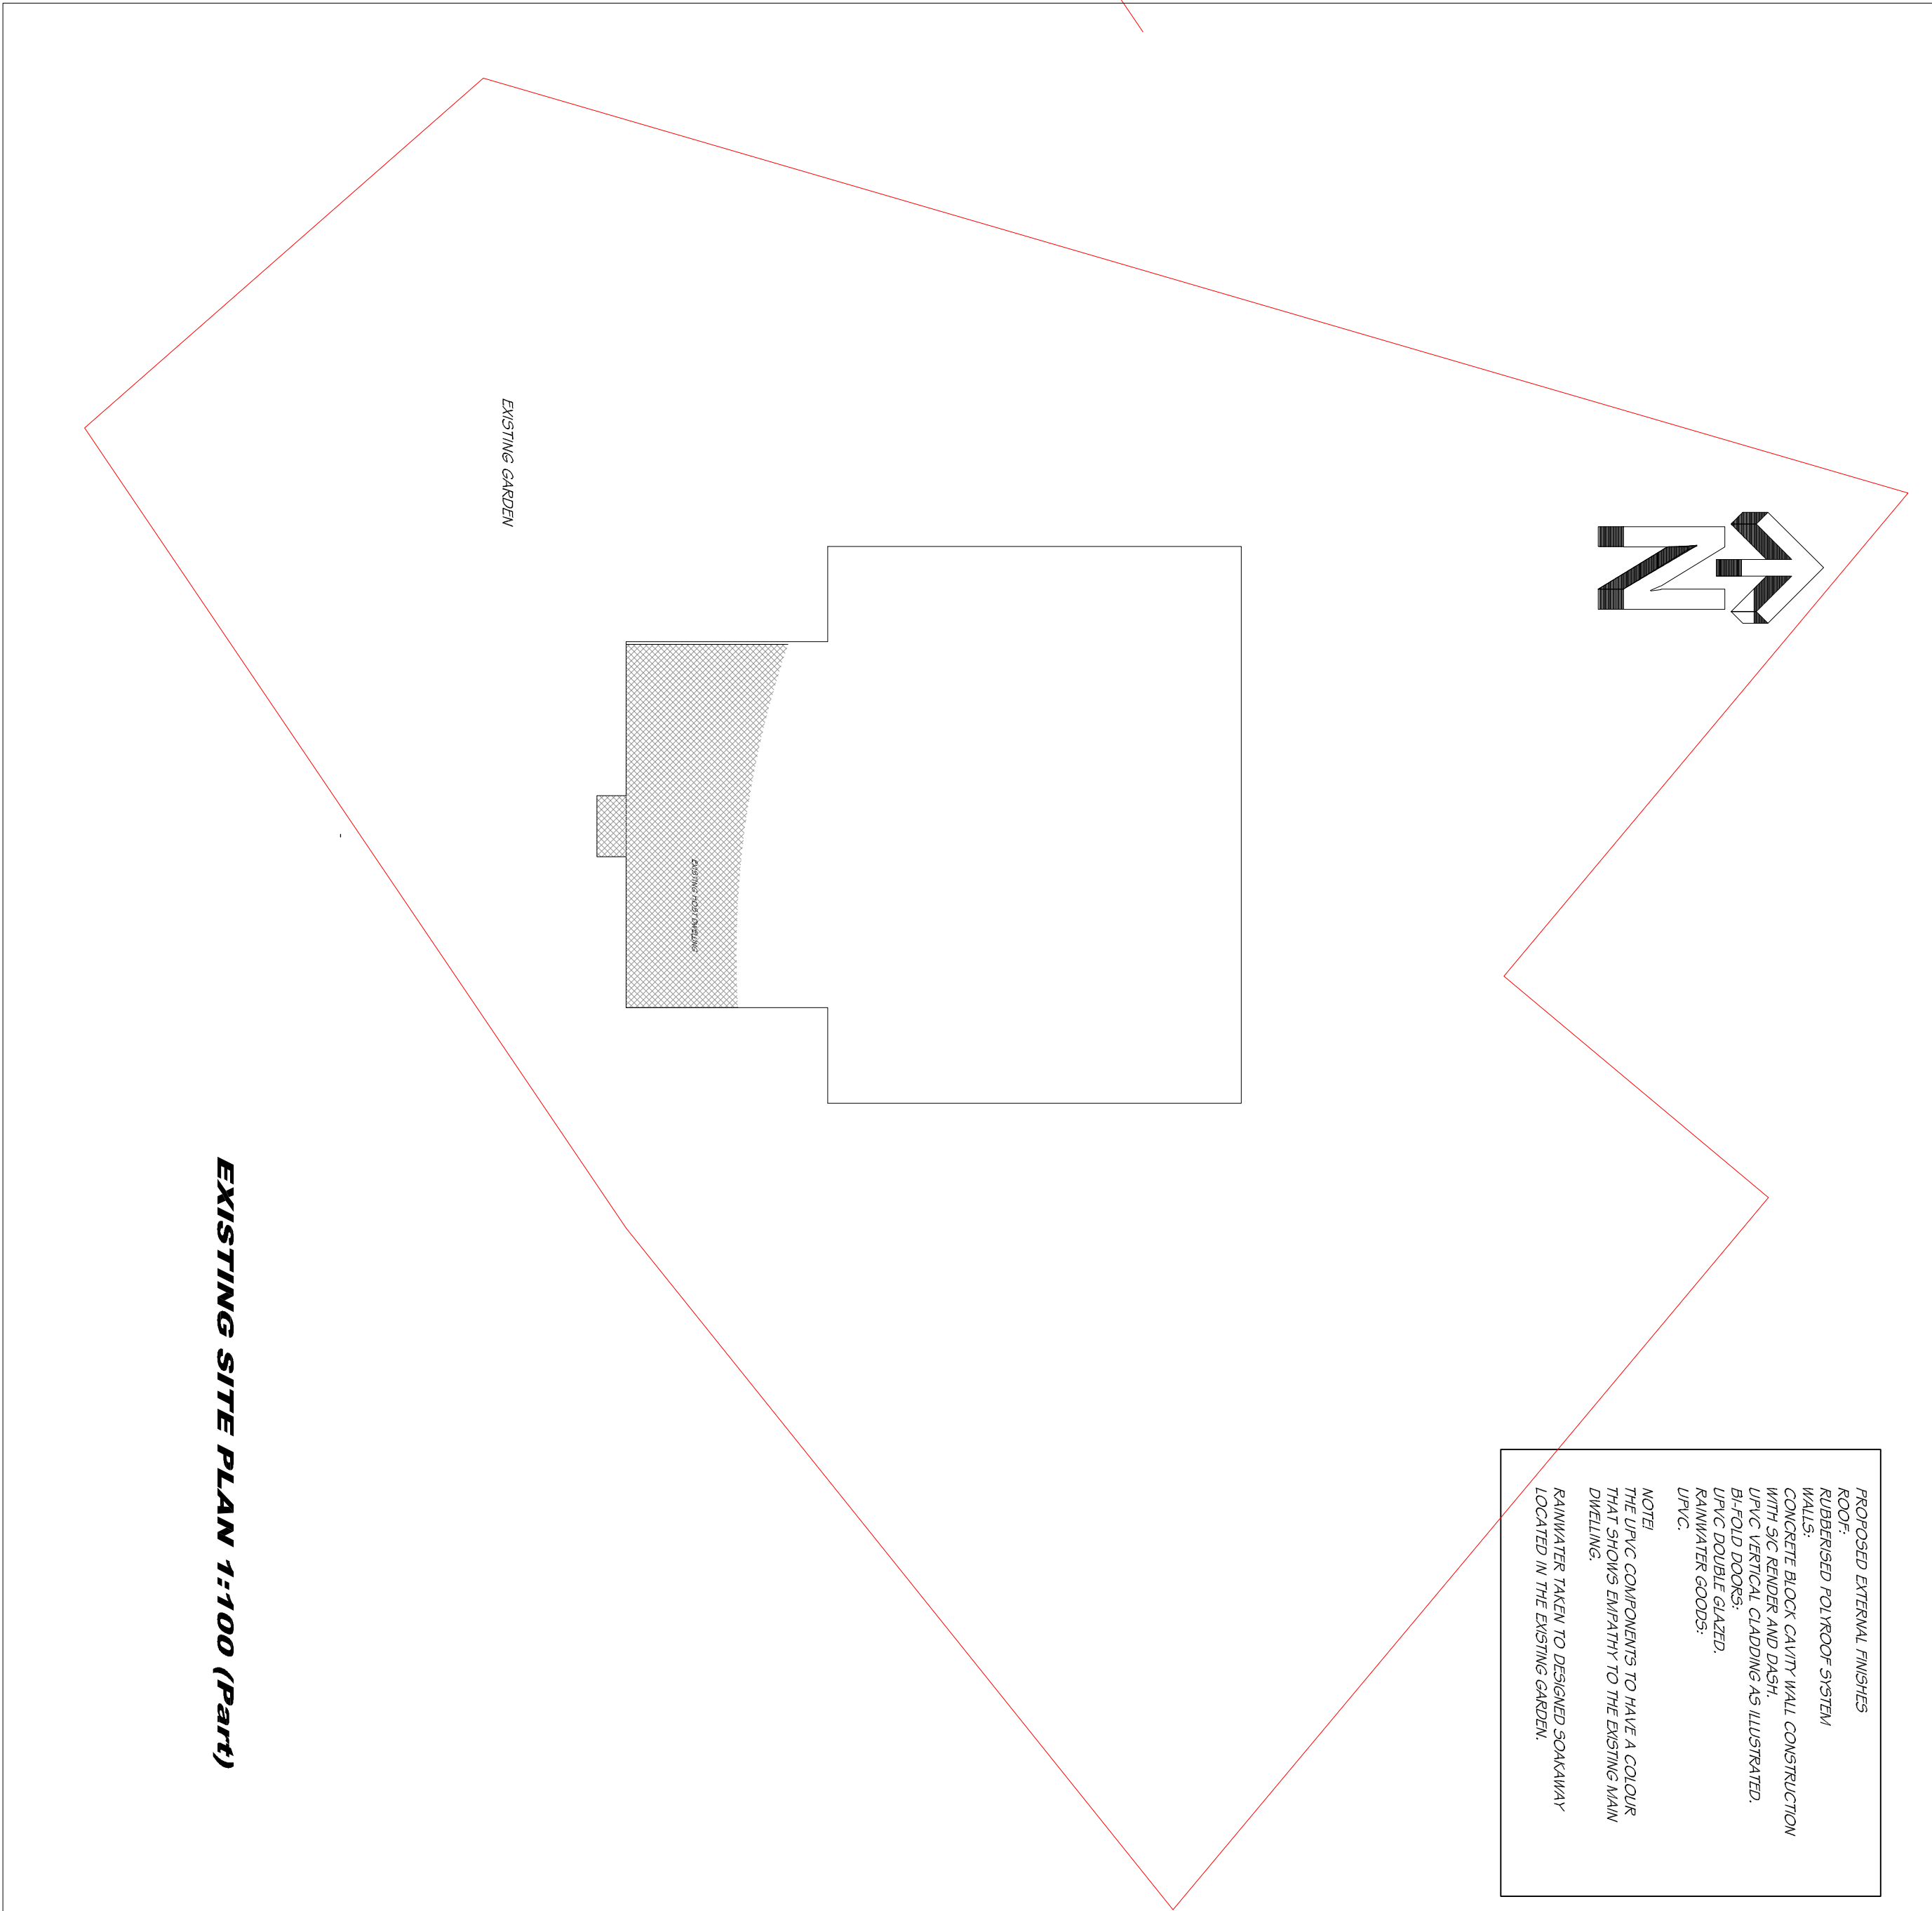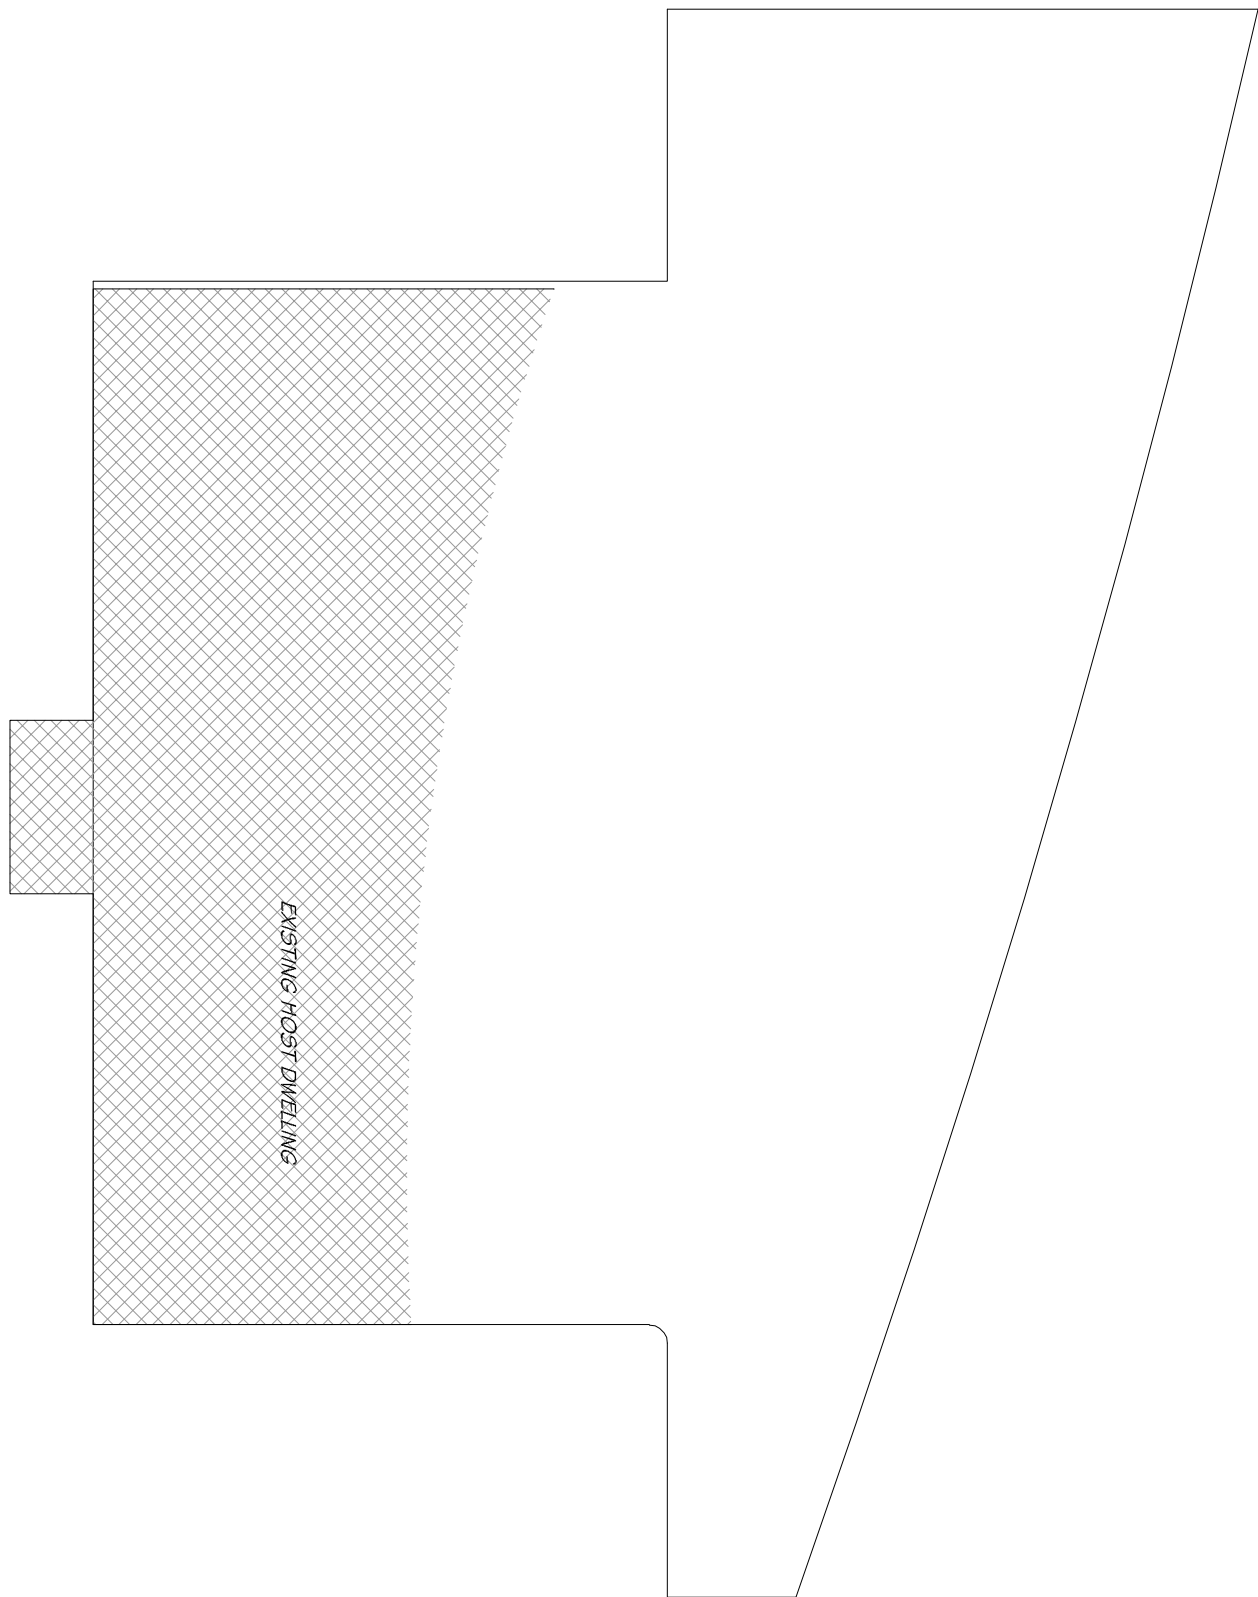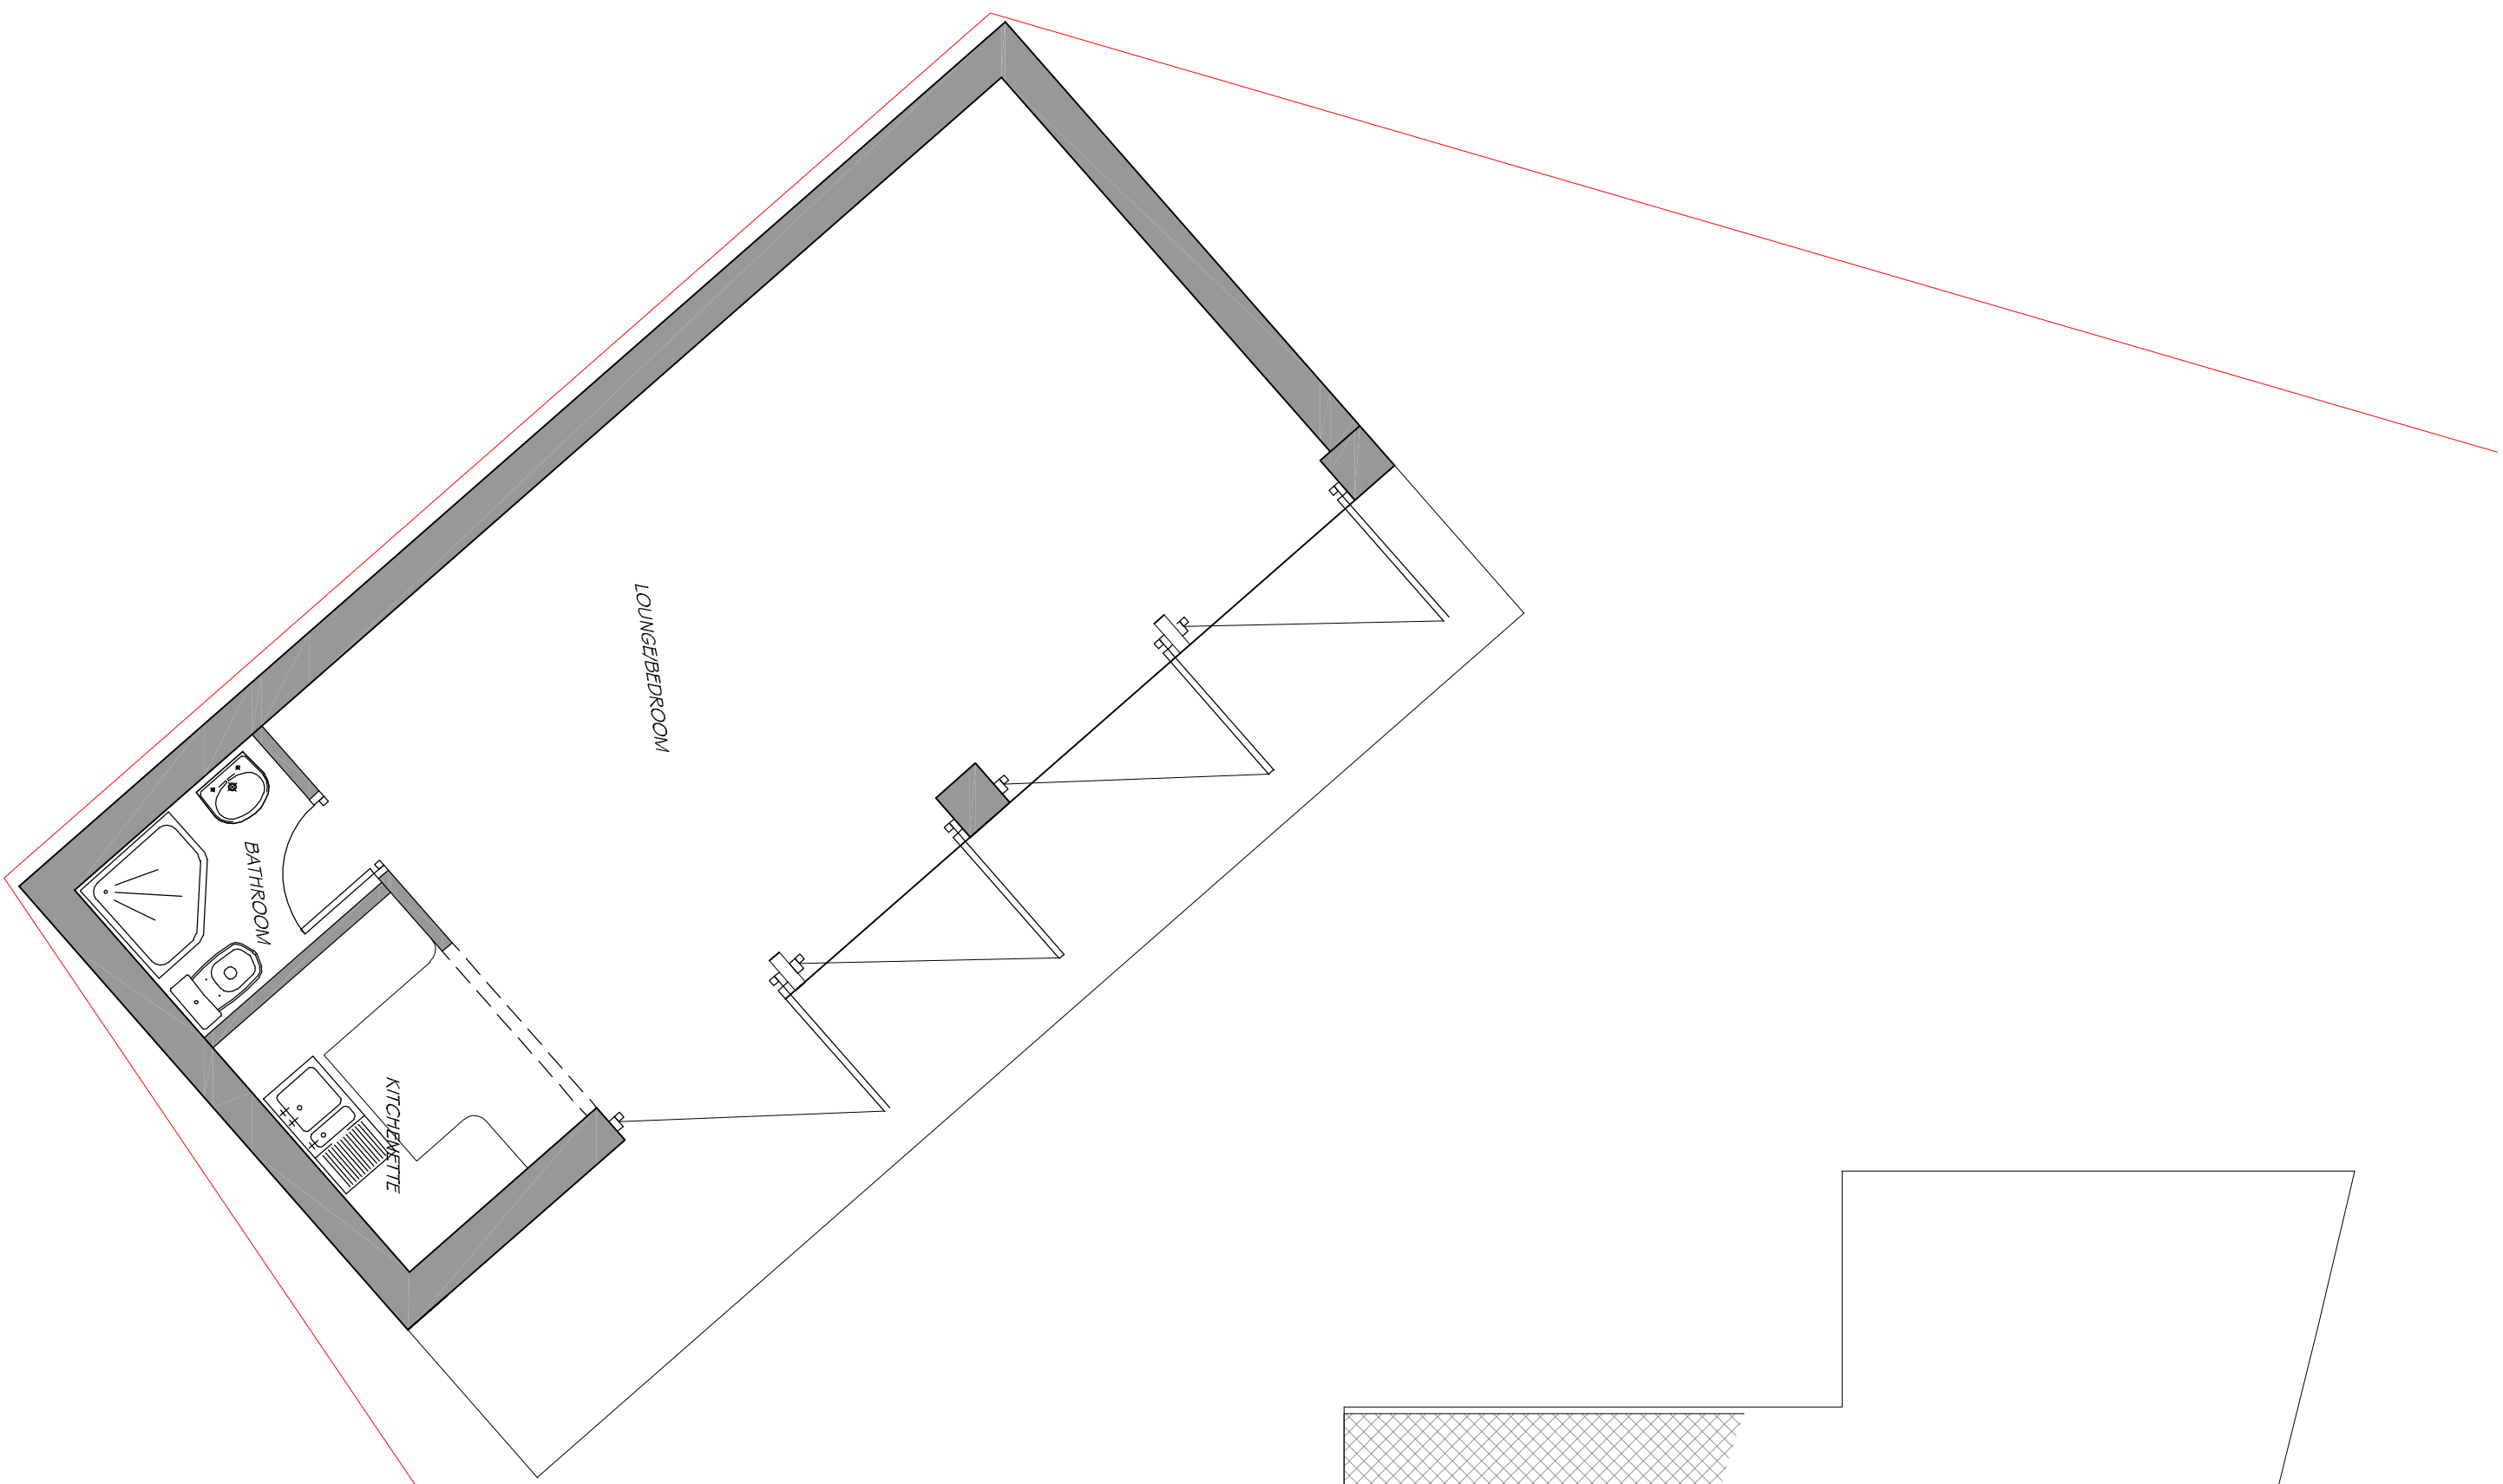

PROPOSED EXTERNAL FINISHES
ROOF: RUBBERISED POLYPOOF SYSTEM
WALLS: CONCRETE BLOCK Cavity WALL CONSTRUCTION
WINDOWS: UPVC DOUBLE GLAZED, WHITE
UPVC VERTICAL CLADDING AS ILLUSTRATED.
BI-FOLD DOORS: UPVC DOUBLE GLAZED, WHITE
SHOWER SCREENS: UPVC
PAINMATER TAKEN TO DESIGNED SOAKAWAY LOCATED IN THE EXISTING GARDEN.

PROPOSED SITE PLAN 1:50 (Part)

LOCATION PLAN 1:1250

EXISTING SITE PLAN 1:100 (Part)