



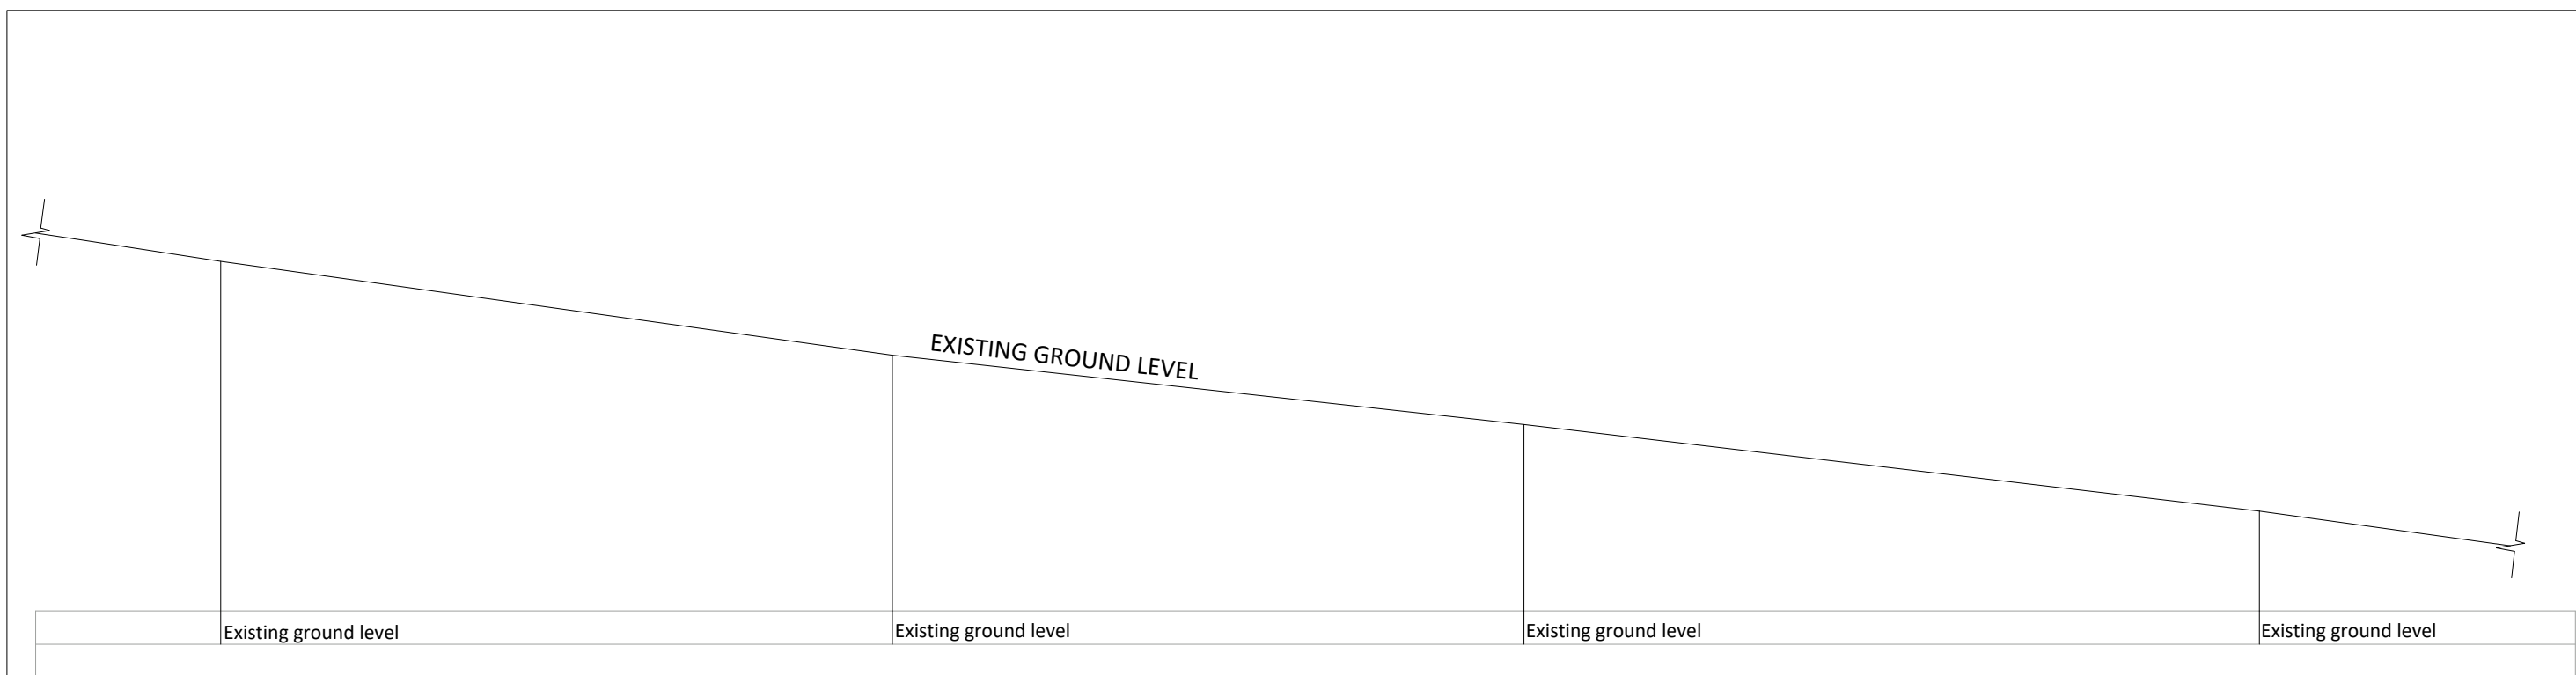

EXISTING SECTION B /B
scale 1:100

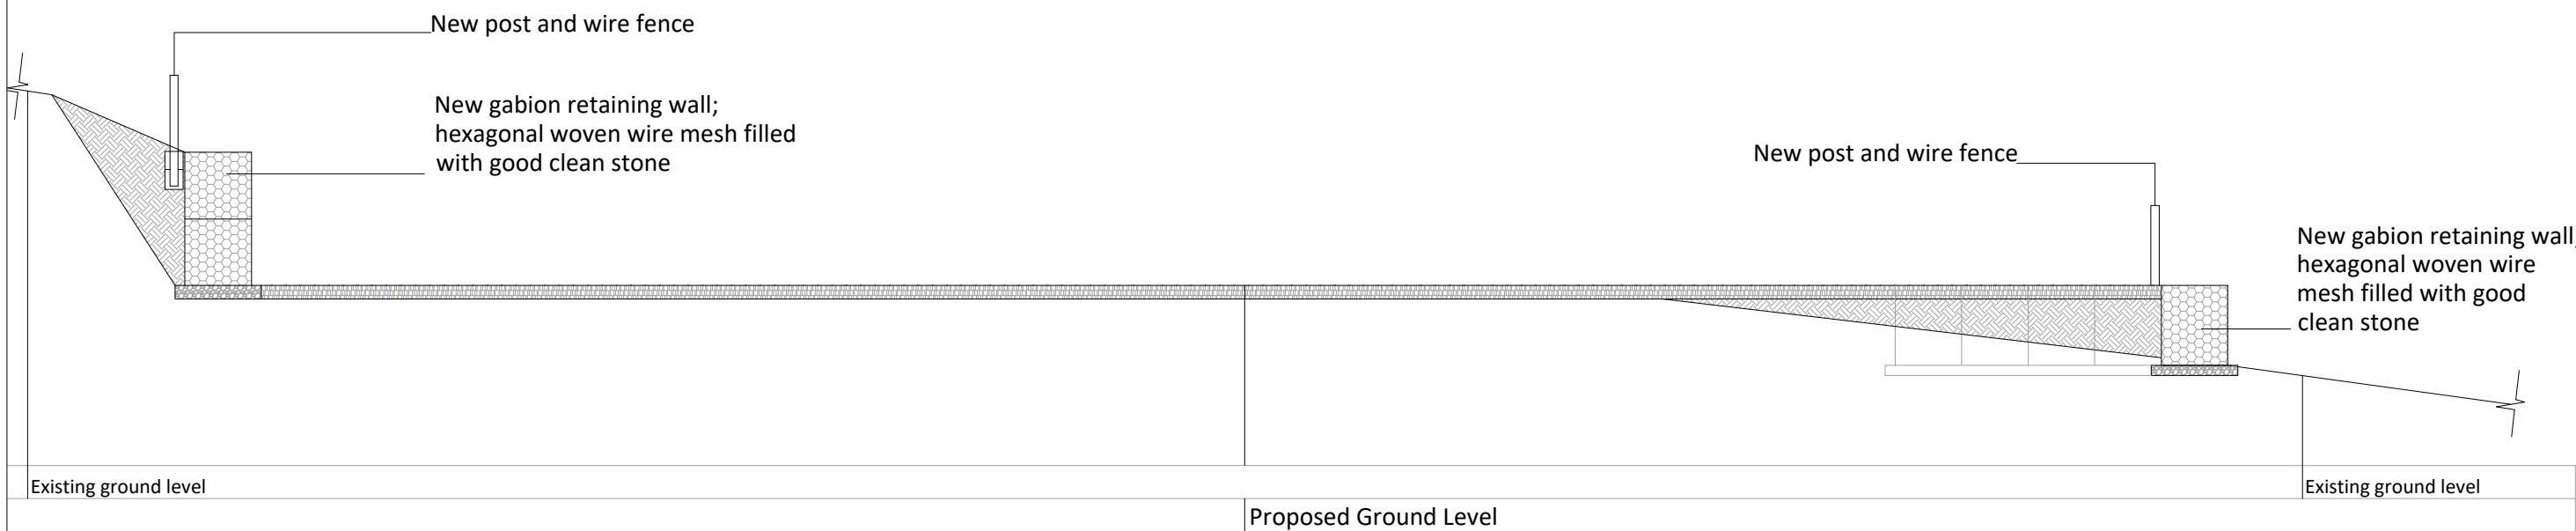

PROPOSED SECTION B/B
scale 1:100

Mr Michael Keogh
The Paddocks
Nant-y Feddw, Bedlinog.
Merthyr Tydfil. CF46 6UF

Proposed Exercise Yard
hdw.ph.mk.04